


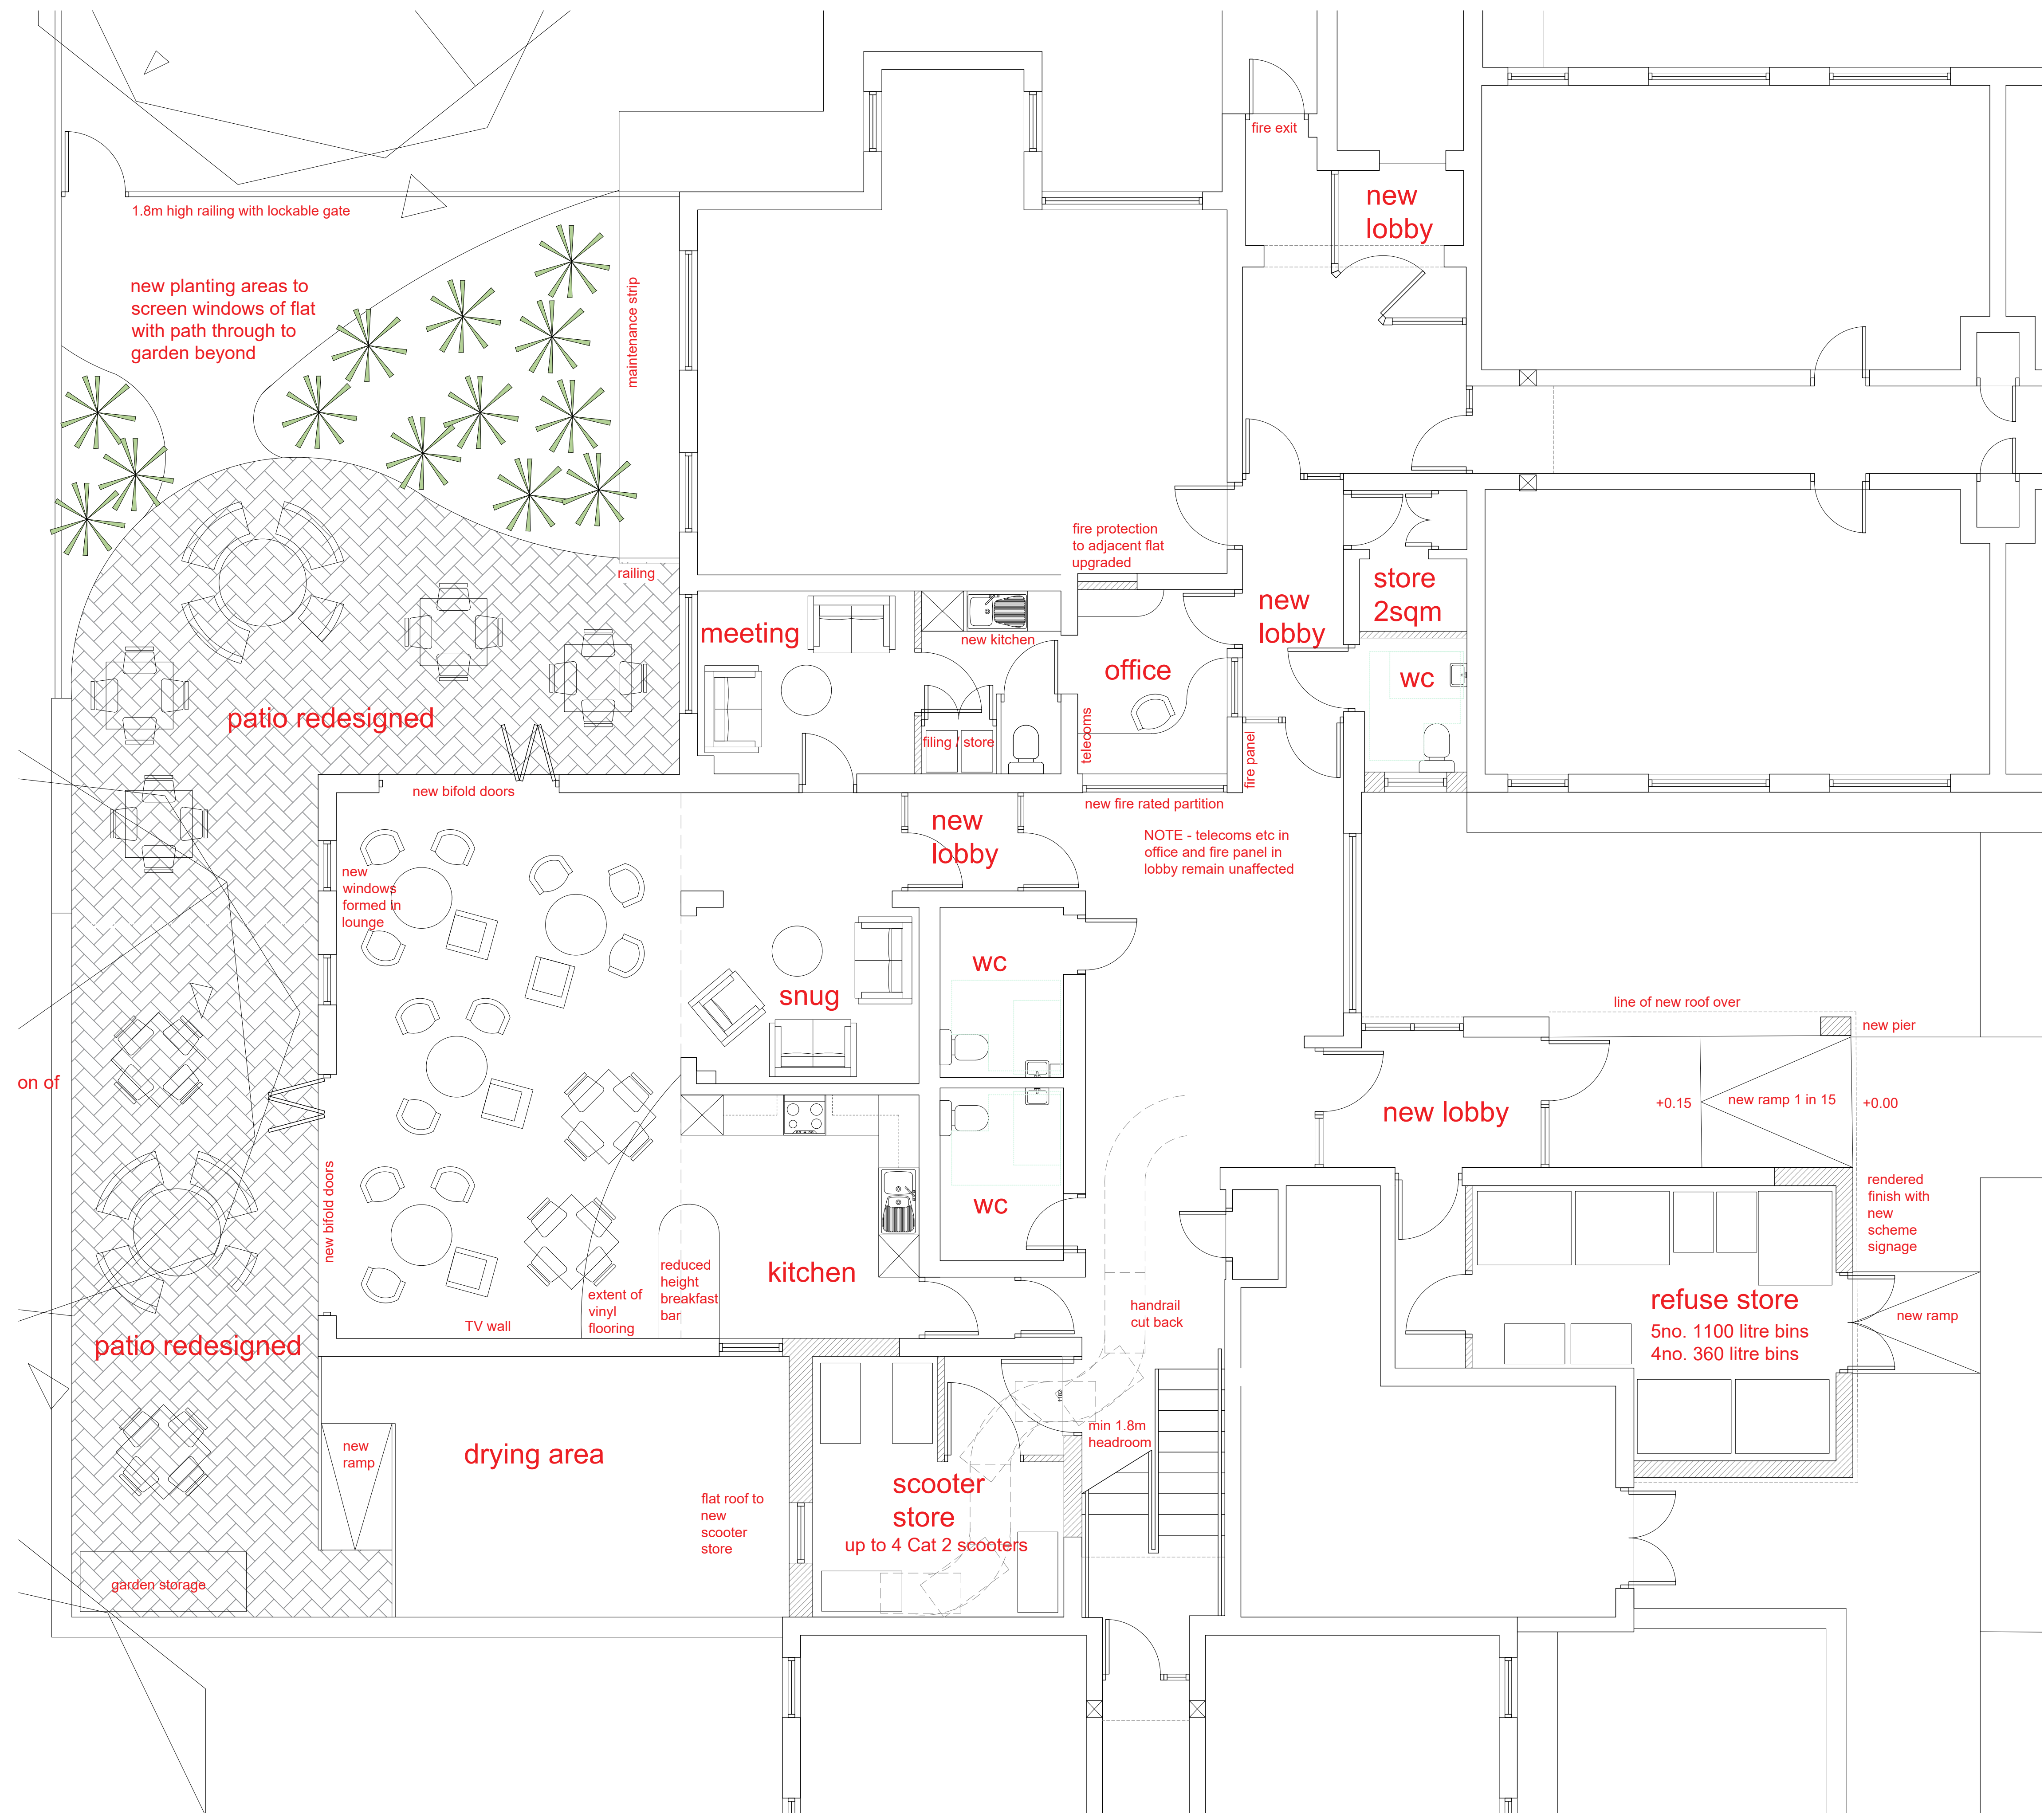

General Notes
01: Dimensions must not be scaled from this drawing. If in doubt, please ask.
02: All dimensions are in millimetres unless noted otherwise.
03: All dimensions should be verified on site before proceeding with the work.
04: TADW Architects shall be notified in writing of any discrepancies.
05: © TADW Limited (UK) 2015

Legend

P1	Issued for comment	29.1.26	MH	BB
Issue	Description	Date	Drawn	Checked

Drawing Status
P - Planning | T - Tender | C - Construction | R - As Record

For Approval



Six St. Petersgate Stockport Cheshire SK1 1HD
Ph 0161 477 6158 Fx 0161 480 8342 mail@tadw.co.uk www.tadw.co.uk

Client Rochdale Boroughwide Housing

Job Fieldway
Rochdale, OL16 4BX

Title Proposed Part Ground Floor Plan -
Central Area

Scale 1:50 @ A1

Note - Prints from PDF files may not be to scale, check accuracy against scale
1 2 3 5m 1:50

Job Number 251366	Drawing Number 07	Issue P1
----------------------	----------------------	-------------

01 **Proposed Part Ground Floor Plan**
07 Scale 1:50 @ A1