




01
10
Proposed Front Entrance Elevation
Scale 1:50 @ A1



02
10
Proposed Side Entrance Elevation 1
Scale 1:50 @ A1

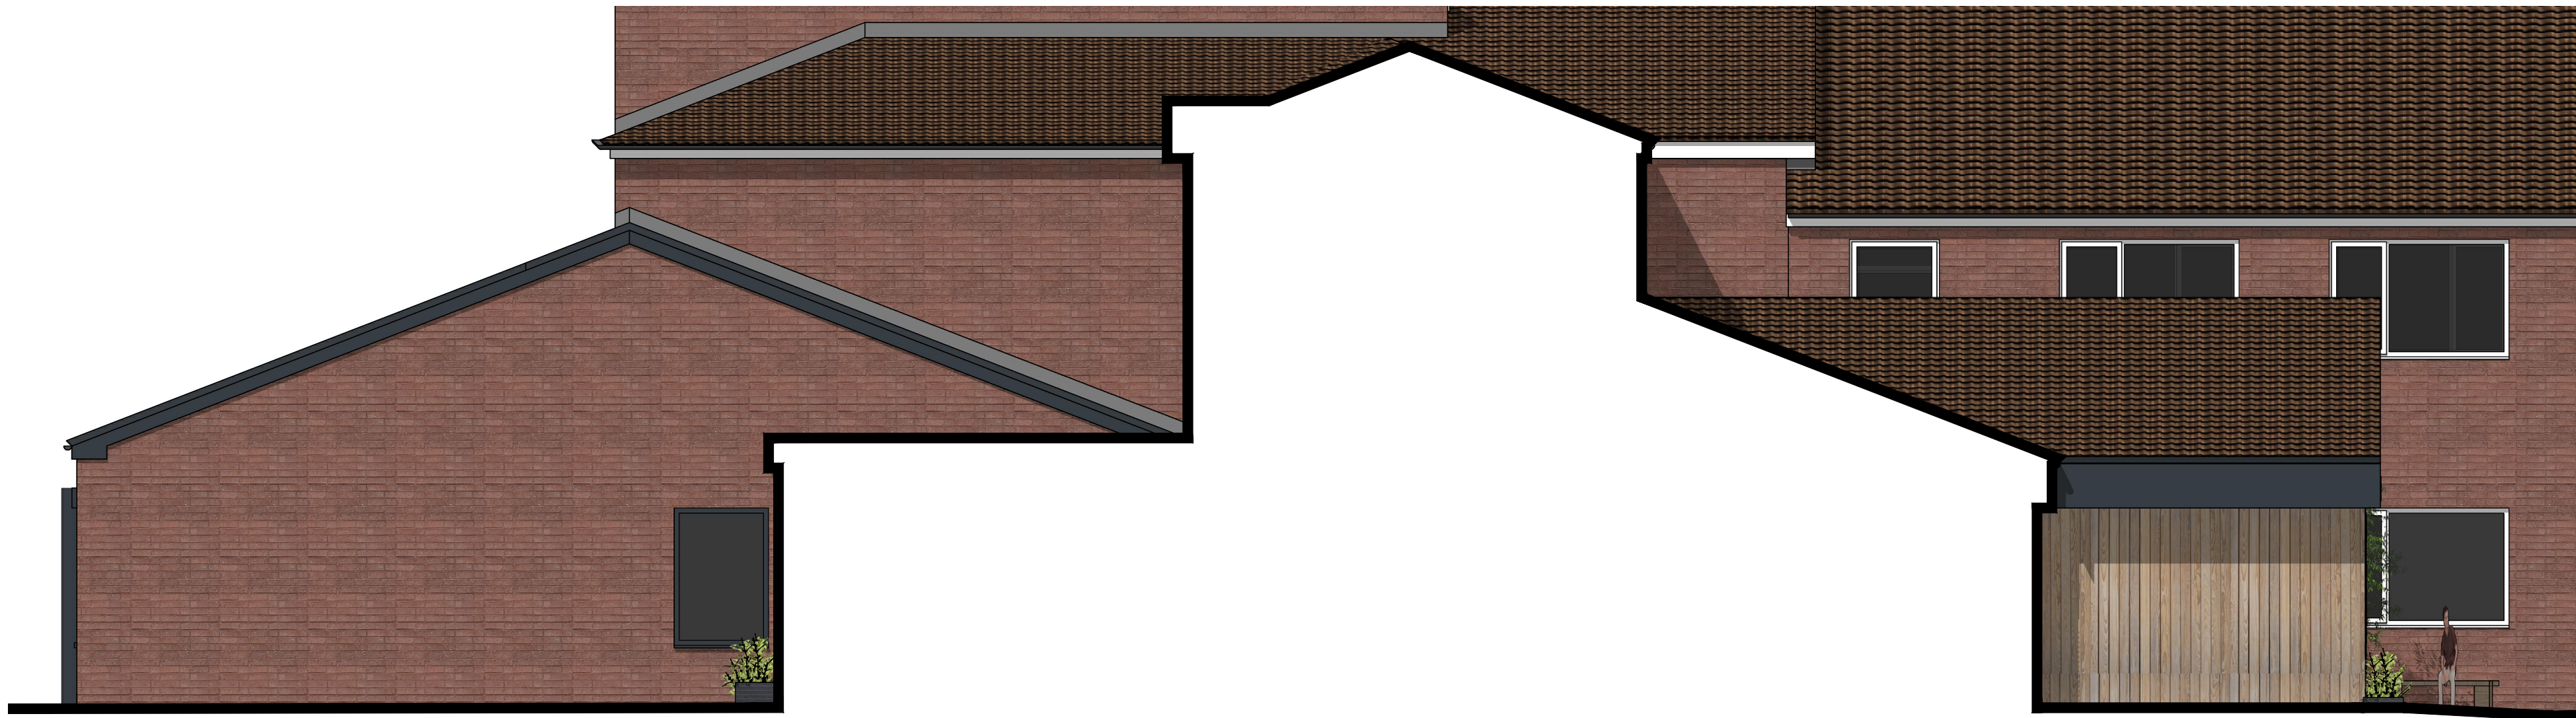

03
10
Proposed Rear & Entrance Side Elevation 2
Scale 1:50 @ A1



04
10
Proposed Rear Elevation
Scale 1:50 @ A1



05
10
Proposed Rear Side Elevation 1
Scale 1:50 @ A1



General Notes
01: Dimensions must not be scaled from this drawing. If in doubt, please ask.
02: All dimensions are in millimetres unless noted otherwise.
03: All dimensions should be verified on site before proceeding with the work.
04: TADW Architects shall be notified in writing of any discrepancies.
05: © TADW Limited (UK) 2015

Legend

Proposed materials to be as follows:

New brickwork - colour to match existing, brick size to be as modern standard

Render - through colour render system, warm white

Cladding - Rockpanel wood effect non-combustible cladding system (colour Weathered Barnwood Oak), with powder coated aluminium frame (colour RAL 7016)

New windows and doors - powder coated aluminium (colour RAL 7016)

New roof to extension - concrete tiles to match existing

Issue	Description	Date	Drawn	Checked
P3	Scale corrected, materials added	10.02.26	MH	BB
P2	Updated cladding to rear elevations and external stair canopies added	05.02.26	MH	BB
P1	Issued for comment	29.01.26	MH	BB

Drawing Status
P - Planning | T - Tender | C - Construction | R - As Record

For Approval

tadw architects 

Six St. Petersgate Stockport Cheshire SK1 1HD
Ph 0161 477 6158 Fx 0161 480 8342 mail@tadw.co.uk www.tadw.co.uk

Client Rochdale Boroughwide Housing

Job Fieldway
Rochdale, OL16 4BX

Title Proposed Elevations sheet 2 of 2

Scale 1:50 @ A1

Note - Prints from PDF files may not be to scale, check accuracy against scale

1

2

3

5m

1:50

Job Number 251366	Drawing Number 10	Issue P3
----------------------	----------------------	-------------