


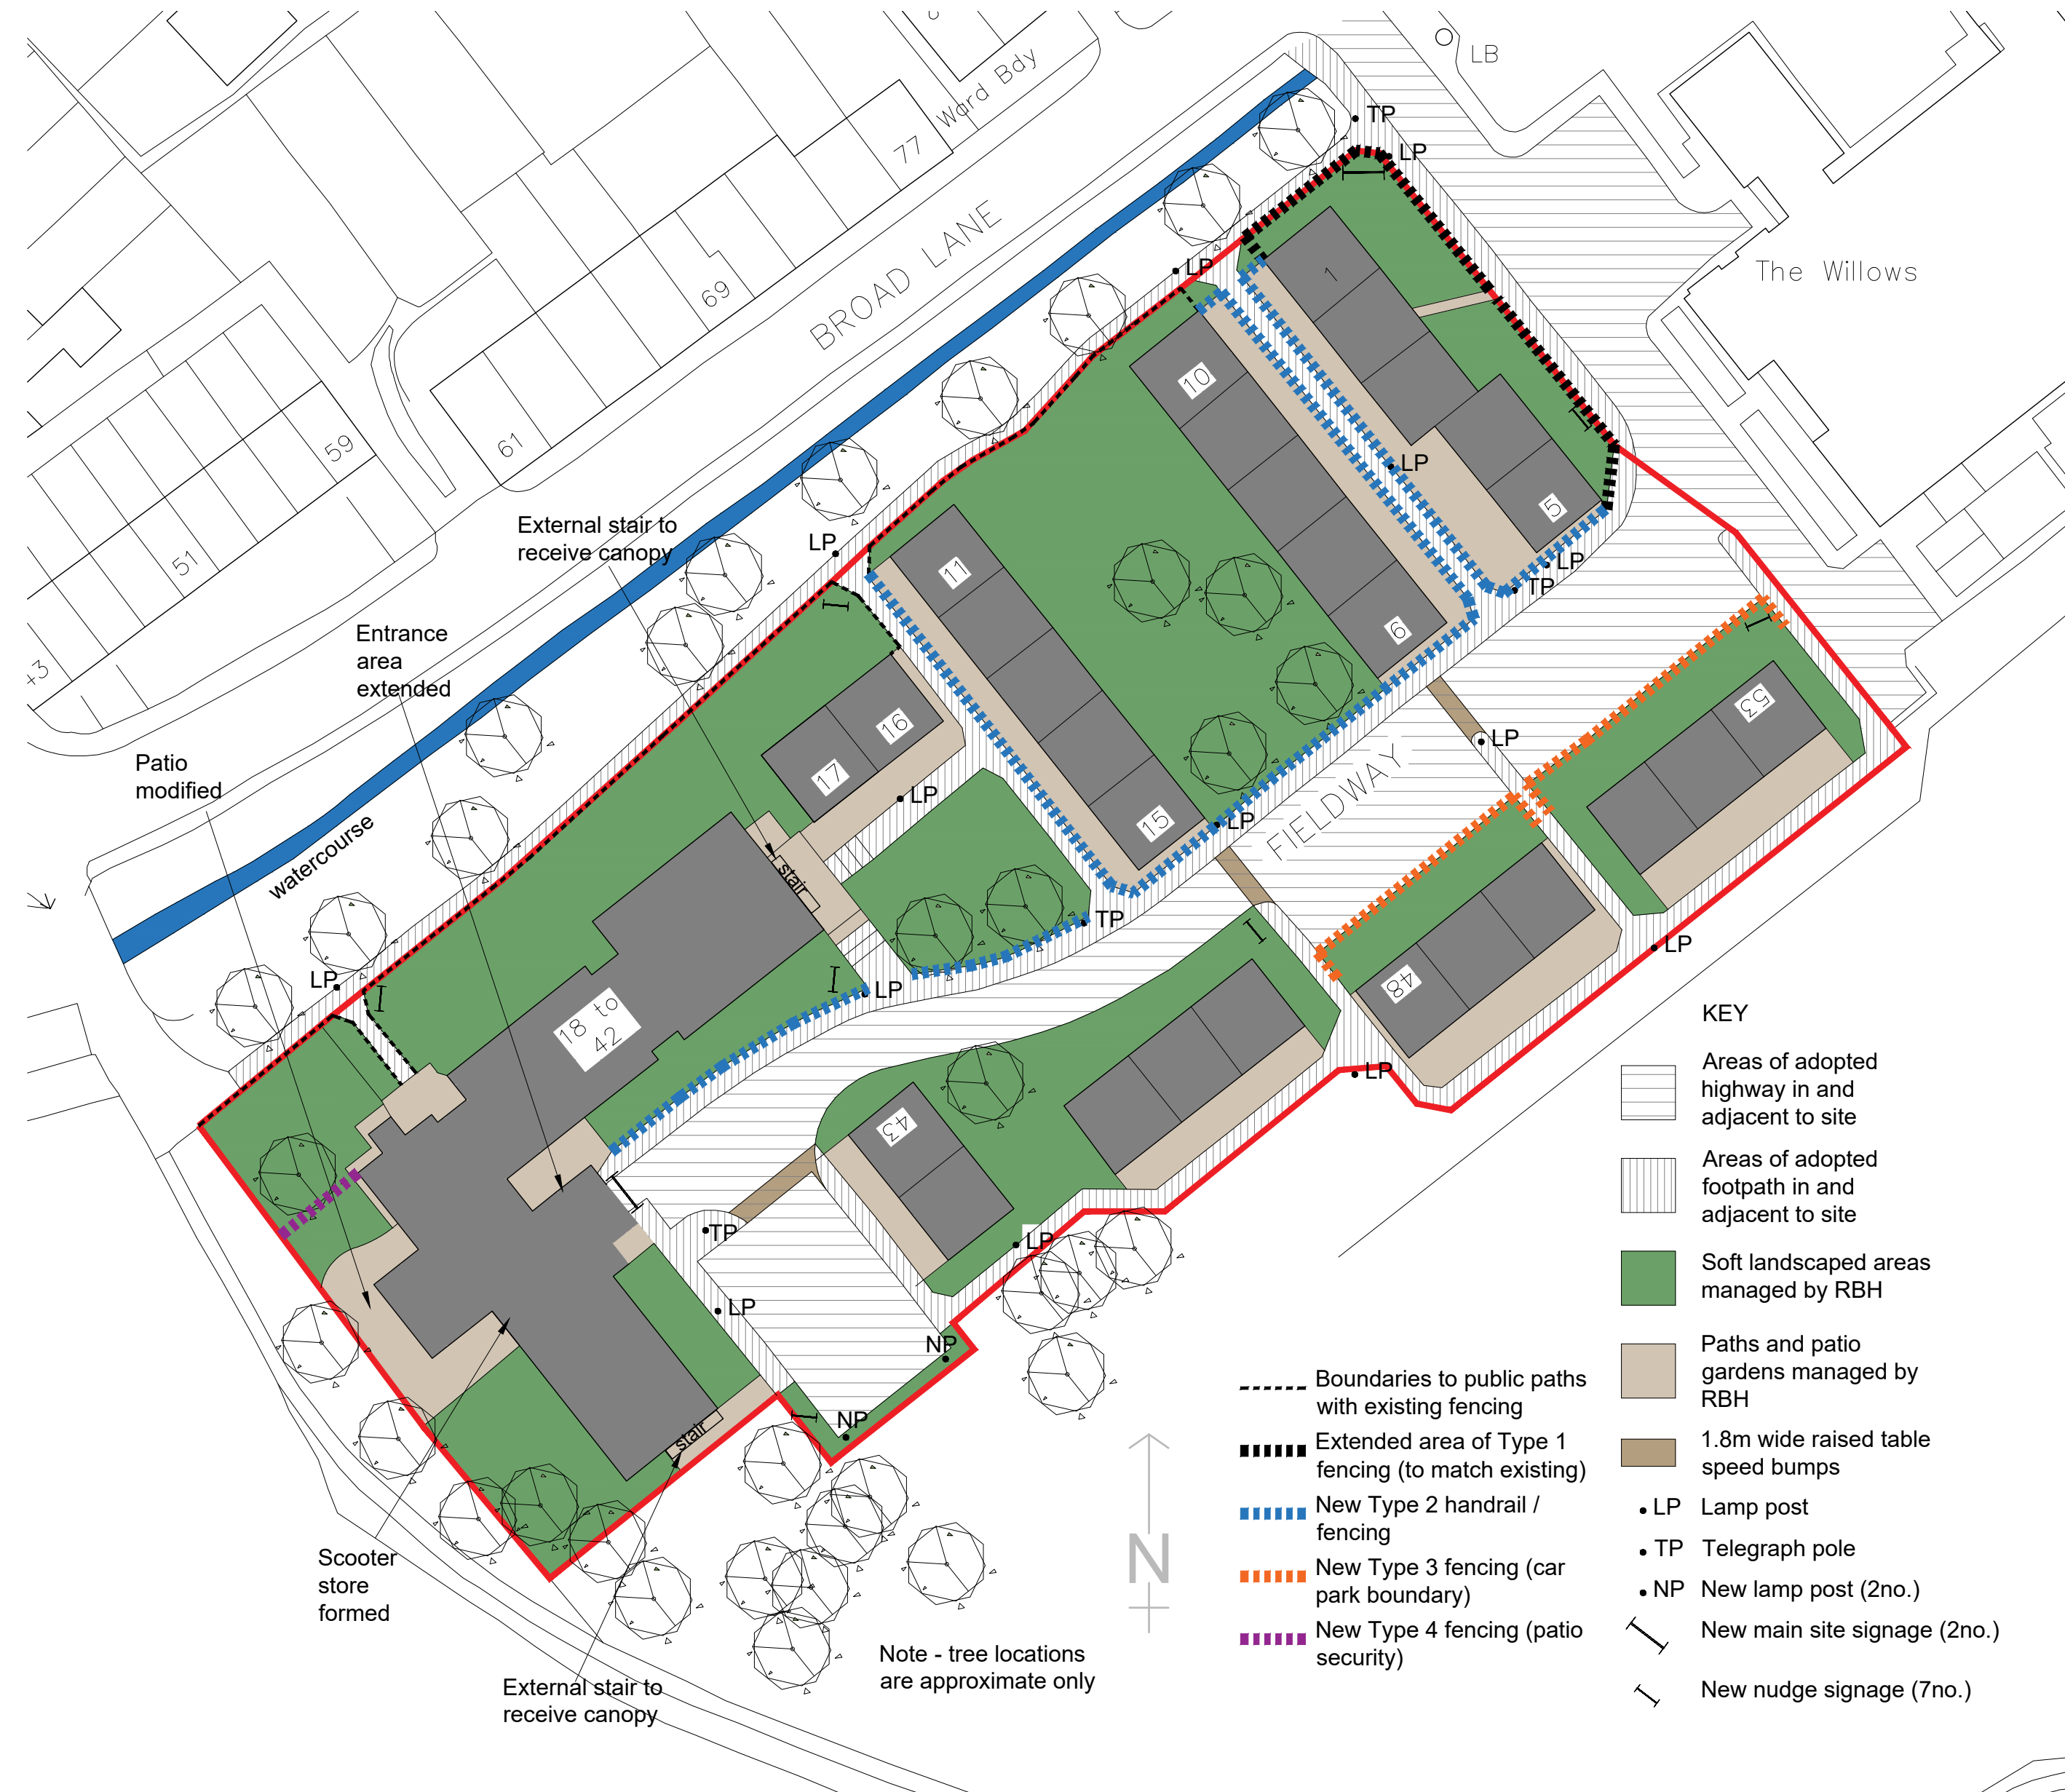

General Notes

01: Dimensions must not be scaled from this drawing. If in doubt, please ask.
02: All dimensions are in millimetres unless noted otherwise.
03: All dimensions should be verified on site before proceeding with the work.
04: TADW Architects shall be notified in writing of any discrepancies.
05: © TADW Limited (UK) 2015

Legend

P3	Drawing rescaled at planners request.	13.4.26	MH	BB
P2	New bollards changed to lamp posts and boundary corrected	5.3.26	MH	BB
P1	Issued for comment	29.1.26	MH	BB
Issue	Description	Date	Drawn	Checked

Drawing Status
P - Planning | T - Tender | C - Construction | R - As Record

For Approval



Six St. Petersgate Stockport Cheshire SK1 1HD
Ph 0161 477 6158 Fx 0161 480 8342 mail@tadw.co.uk www.tadw.co.uk

Client Rochdale Boroughwide Housing

Job Fieldway
Rochdale, OL16 4BX

Title Proposed Site Plan

Scale 1:500 @ A1

Note - Prints from PDF files may not be to scale, check accuracy against scale

Job Number 251366	Drawing Number 04	Issue P3
----------------------	----------------------	-------------