


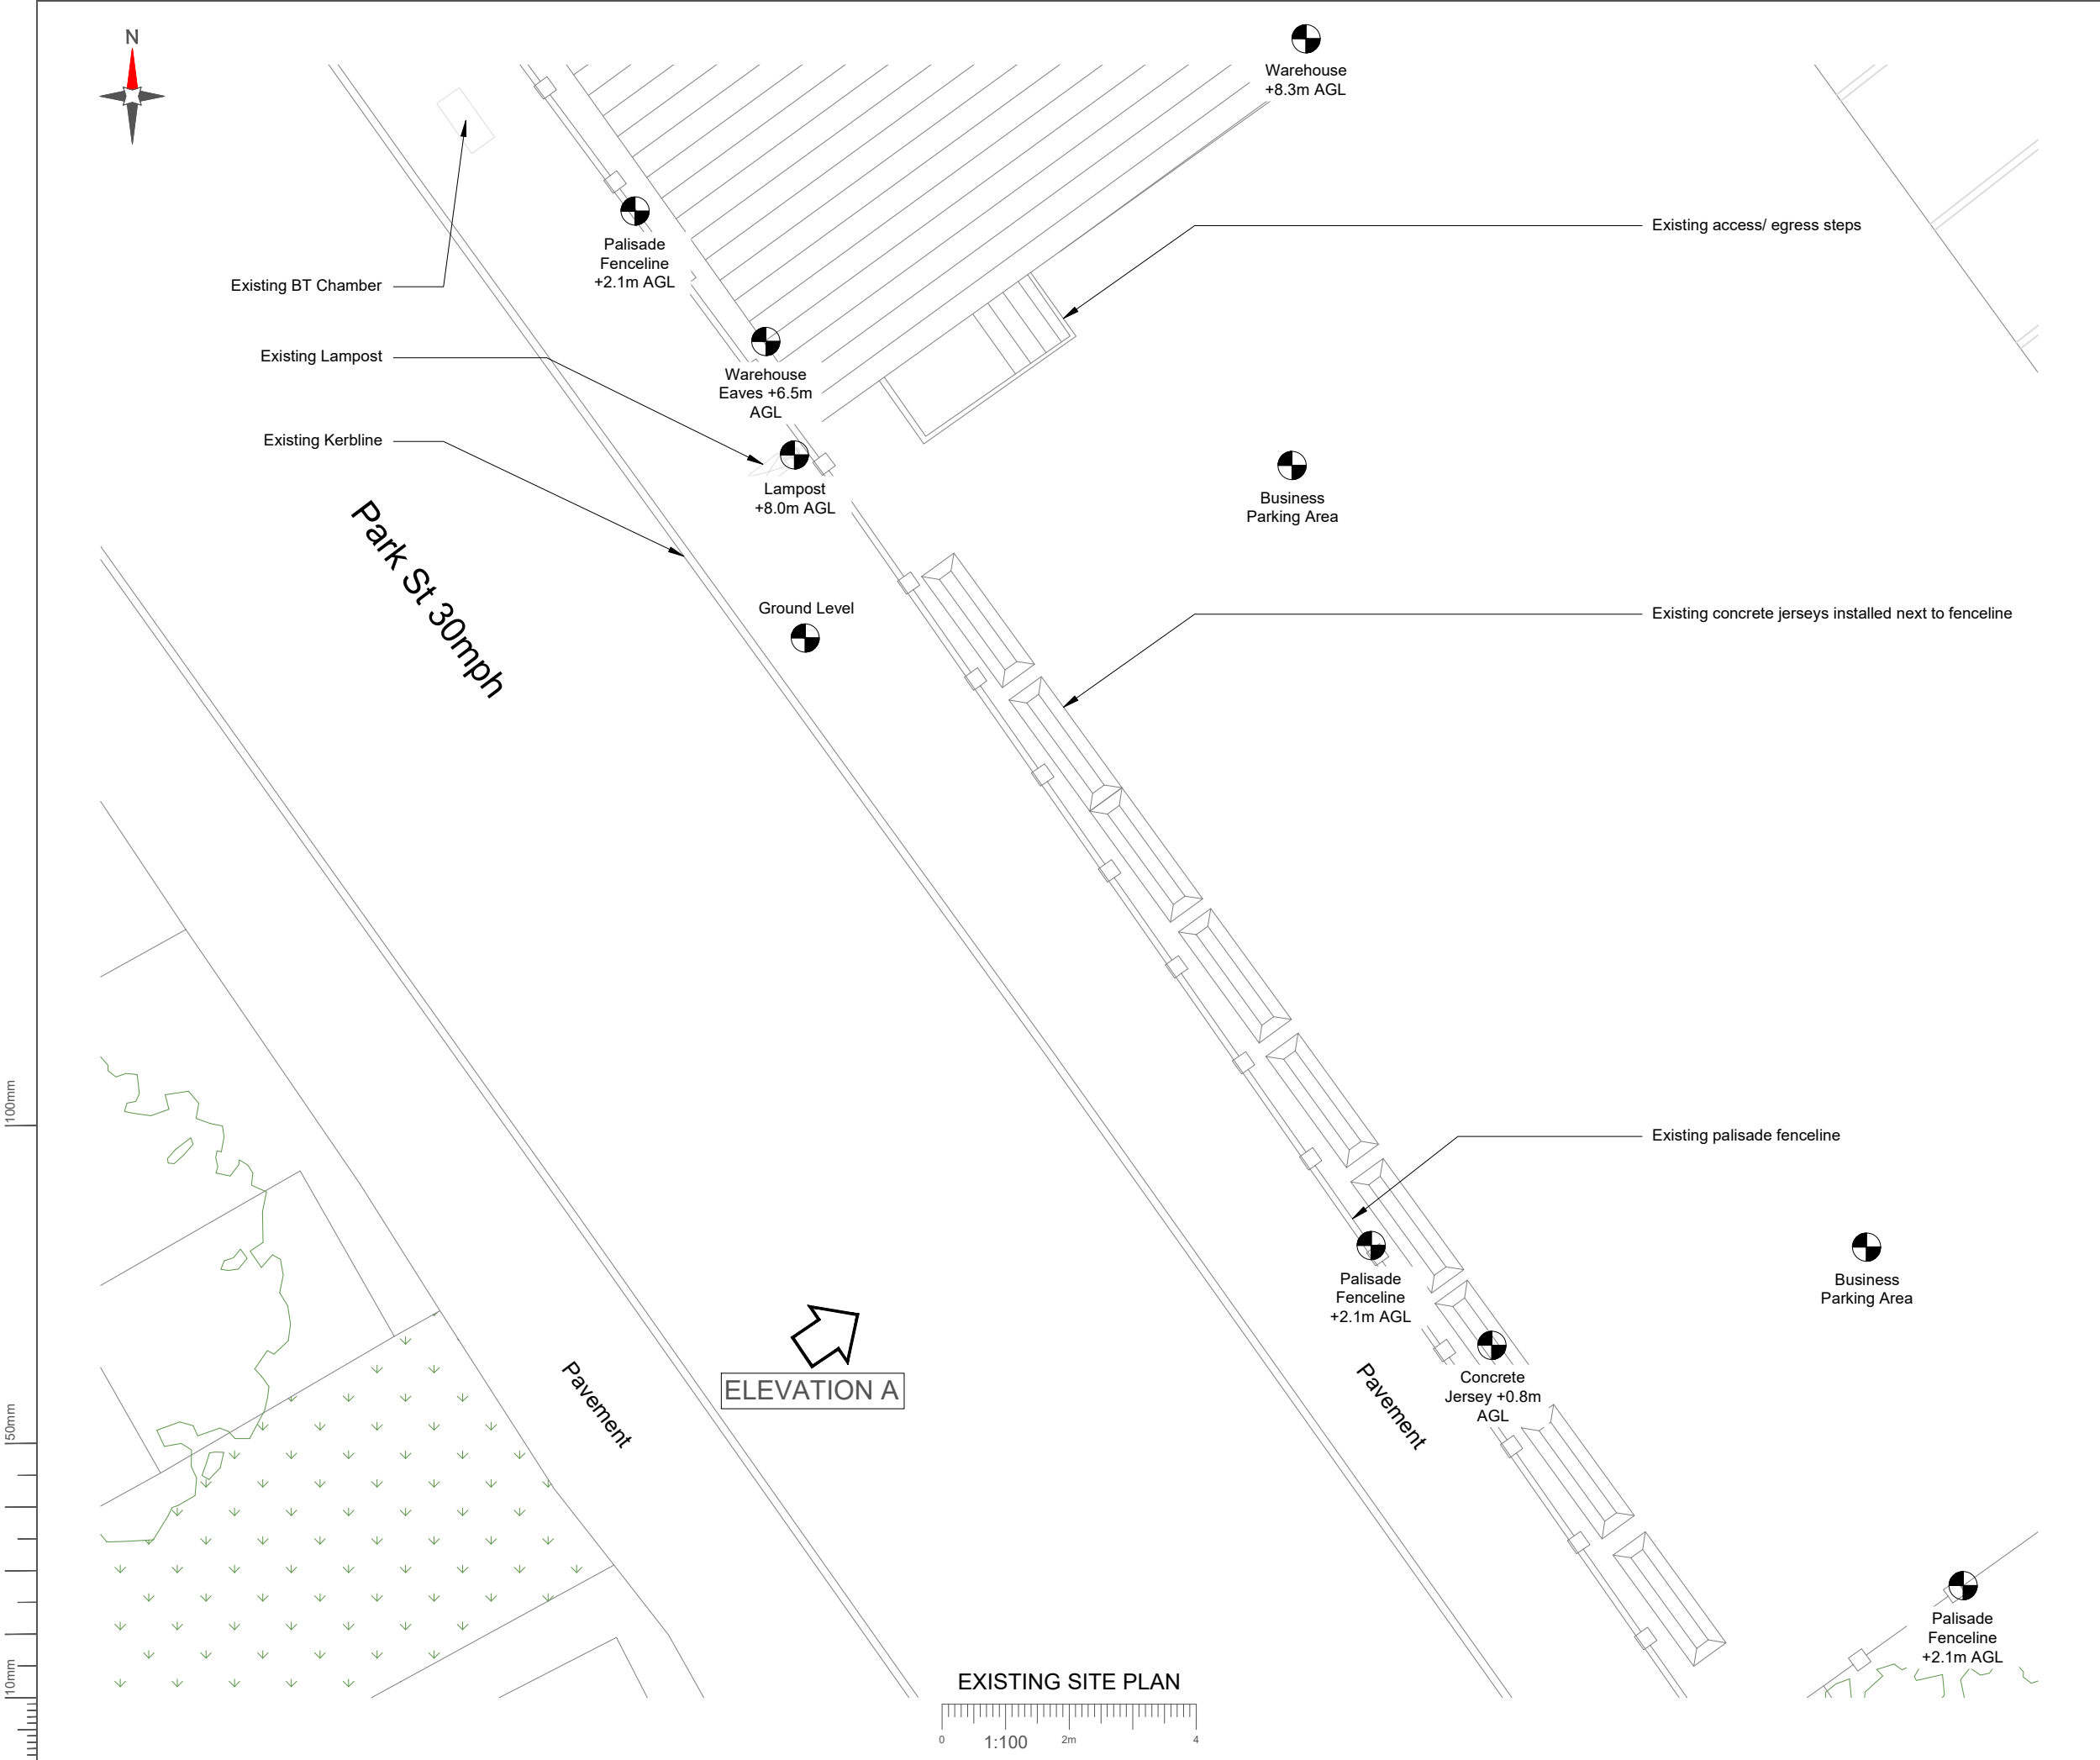

- NOTES:
1. ALL DIMENSIONS IN MM UNLESS OTHERWISE NOTED.

Master:	Project:	Purpose of Issue:	Issue:
M001	MBNL NTQR	GA Drawings	A
Date:	04/02/2026	Revision / Upgrade Description:	
Drawn:	J.Halloran	GA Drawings - First Issue	
Checked:	T.Clifford		
Approved:	M.Venner		



Hutchison 3G UK Limited
Green Park, 450 Longwater Avenue
Reading, RG30 3UR
Tel: 01628 785 000
Fax: 01628 785 001

H3G Base Station Information line:
0845 6043000
Available 8am-6pm Monday to Friday



Everything Everywhere
One Braham Street
London
E1 6EE

Tel: 020 7356 5000



Mobile Broadband Network Limited
Sixth Floor, Thames Tower, Station Road, Reading, RG1 1LX

Design Consultant:



BEACONCOMMS

UNIT E3 PITTS CLEAVE INDUSTRIAL ESTATE, TAVISTOCK, DEVON, PL19 0PW
sales@beaconcomms.co.uk Tel: +44 (0)1822 610610

Site Name: **PARK STREET**

Site ID: **1754113**

Address: **PARK STREET,
HEYWOOD,
ROCHDALE,
LANCASHIRE,
OL10 2EJ**


Title: **100 EXISTING SITE PLAN**

Project: **MBNL NTQR**

Purpose of Issue: **GENERAL ARRANGEMENT**

EE Cell ID:	MBNL Cell ID:	H3G Cell ID:
10101186	ROD211	OL1069

File name: **ROD211_10101186_OL1069_MBNL_NTQR_GA_A**

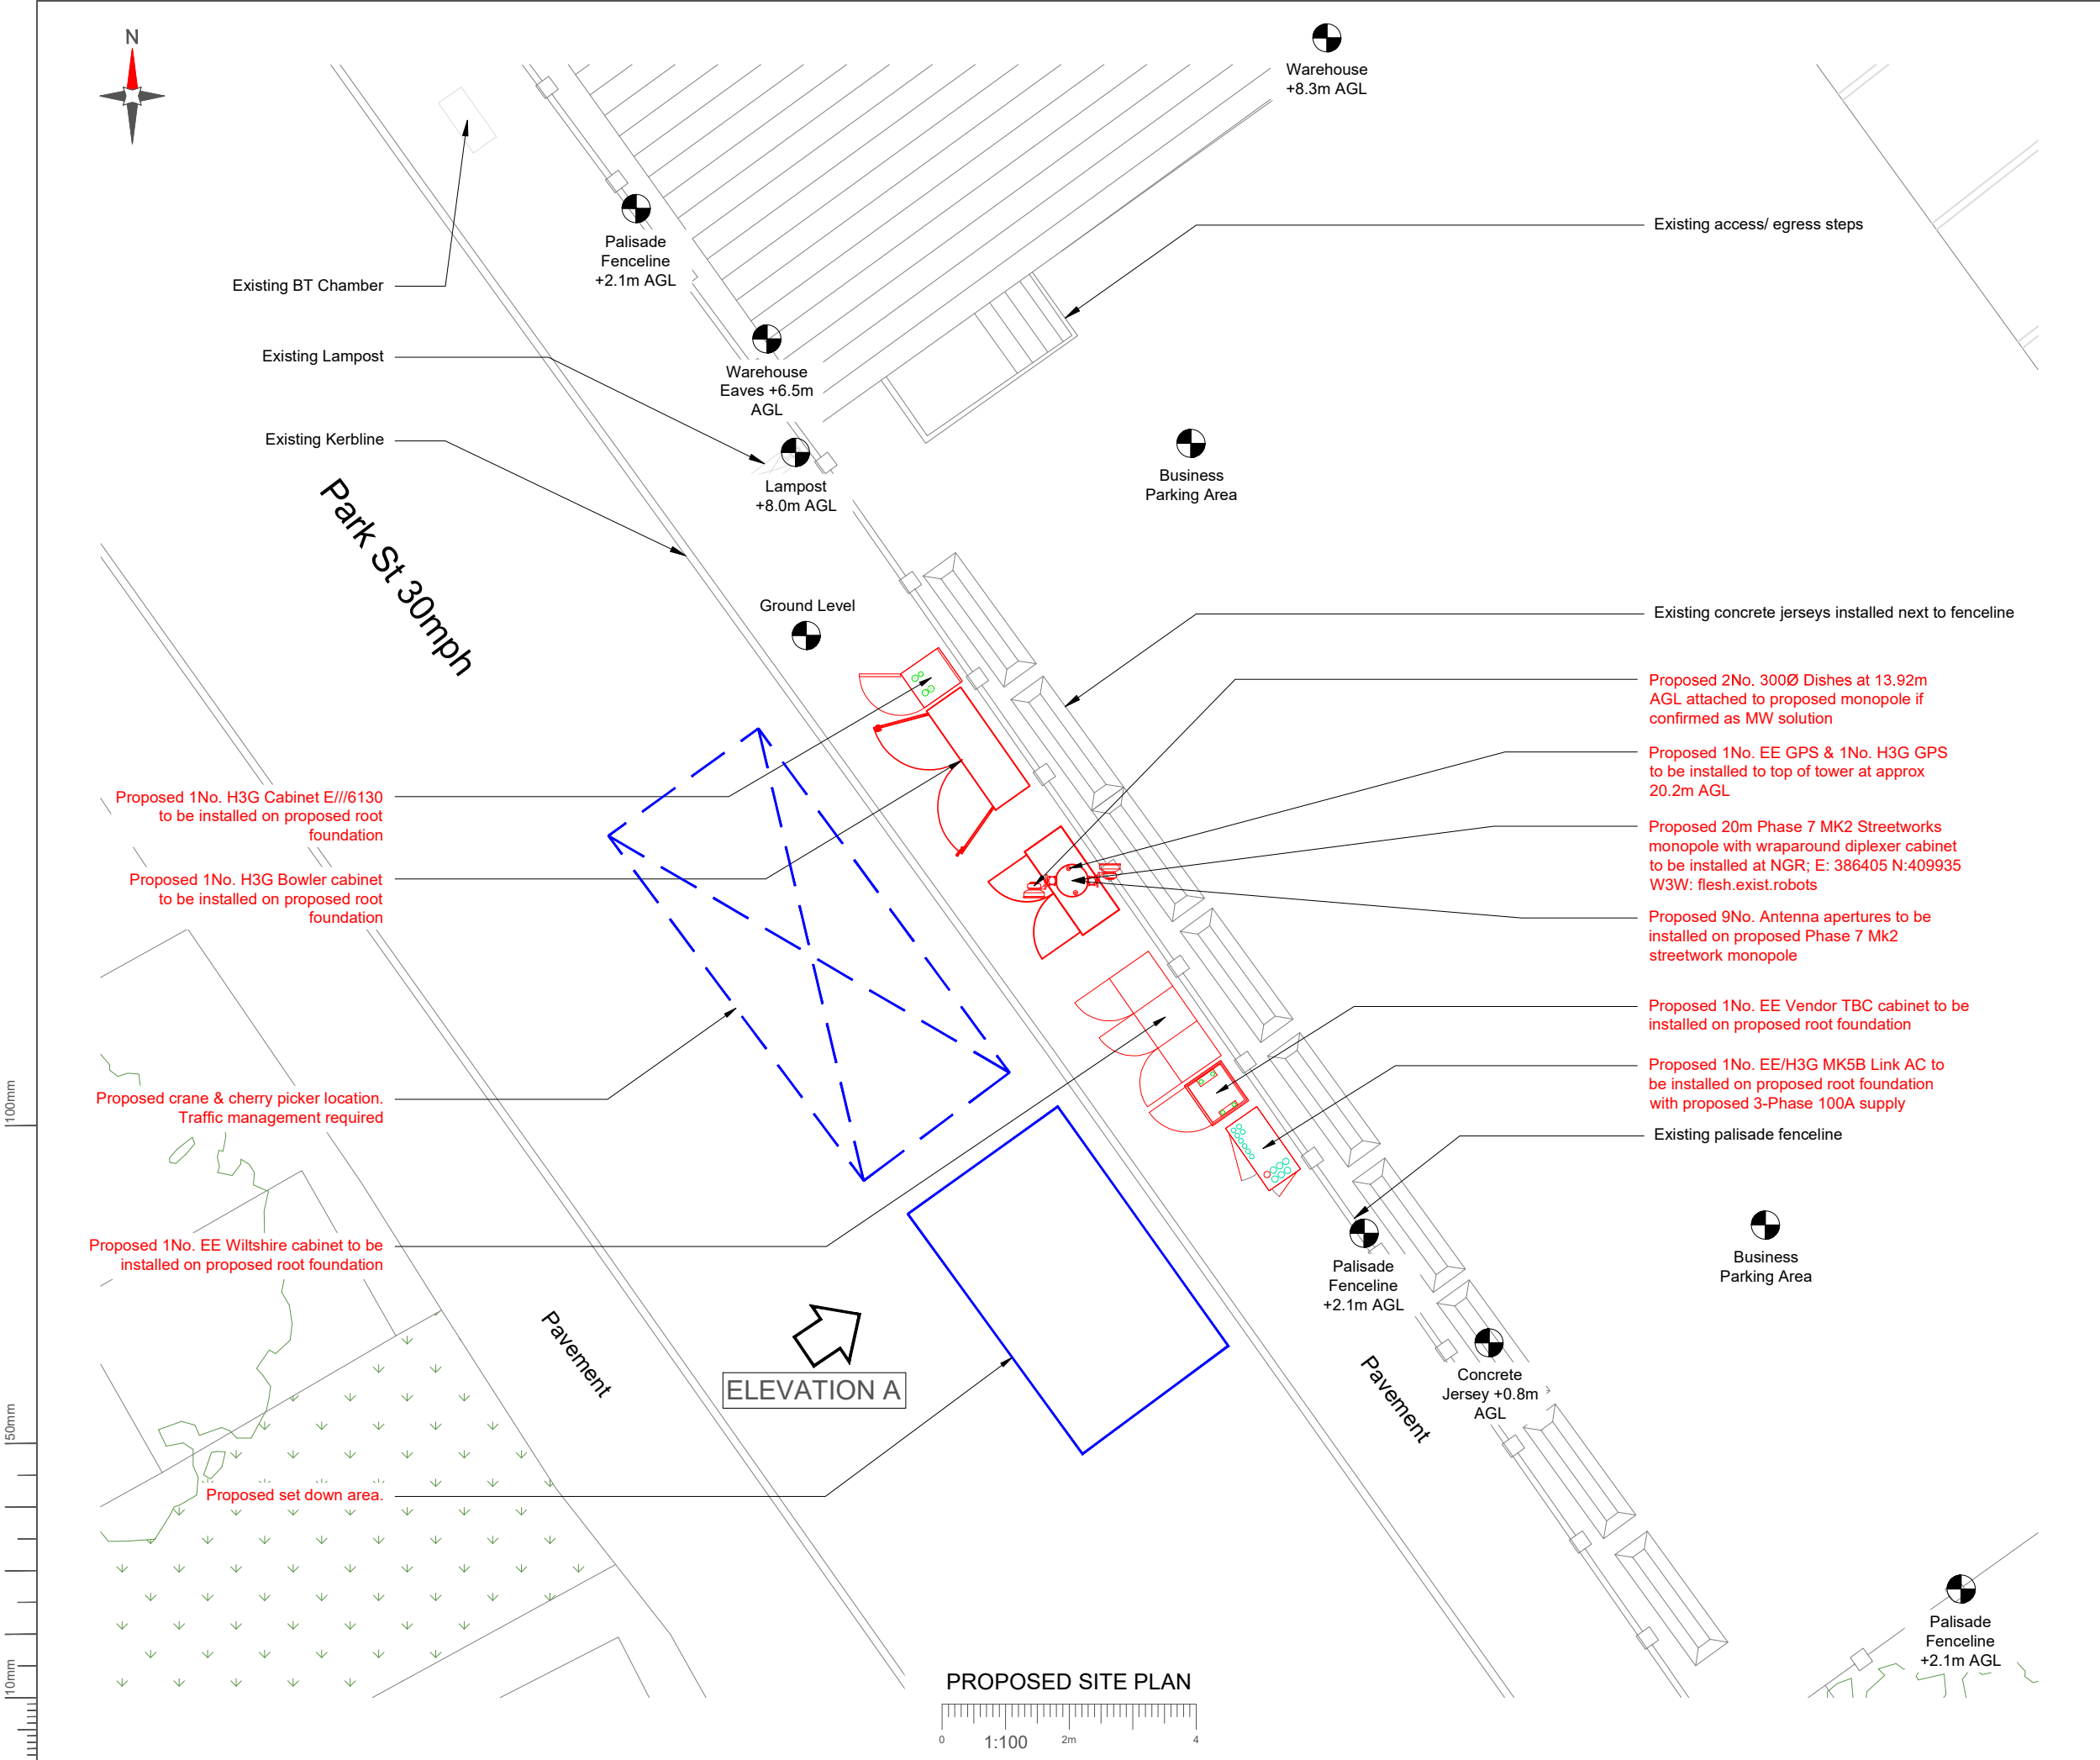

NOTES:

1. ALL DIMENSIONS IN MM UNLESS OTHERWISE NOTED.

Site survey has been completed via MSV

Master:	Project:	Purpose of Issue:	Issue:
M001	MBNL NTQR	GA Drawings	A
Date:	04/02/2026	Revision / Upgrade Description:	
Drawn:	J.Halloran	GA Drawings - First Issue	
Checked:	T.Clifford		
Approved:	M.Venner		



Hutchison 3G UK Limited
Green Park, 450 Longwater Avenue
Reading, RG30 3UR
Tel: 01628 785 000
Fax: 01628 785 001
H3G Base Station Information line:
0845 6043000
Available 8am-6pm Monday to Friday



Everything Everywhere
One Braham Street
London
E1 8EE
Tel: 020 7356 5000



Mobile Broadband Network Limited
Sixth Floor, Thames Tower, Station Road, Reading, RG1 1LX

Design Consultant:



BEACONCOMMS


UNIT E3 PITTS CLEAVE INDUSTRIAL ESTATE, TAVISTOCK, DEVON, PL19 0PW
sales@beaconcomms.co.uk Tel: +44 (0)1822 610610

Site Name:	PARK STREET		
Site ID:	1754113		
Address:	PARK STREET, HEYWOOD, ROCHDALE, LANCASHIRE, OL10 2EJ		
Title:	150 PROPOSED SITE PLAN		
Project:	MBNL NTQR		
Purpose of Issue:	GENERAL ARRANGEMENT		
EE Cell ID:	MBNL Cell ID:	H3G Cell ID:	
10101186	ROD211	OL1069	
File name:			
ROD211_10101186_OL1069_MBNL_NTQR_GA_A			


100mm

50mm

10mm

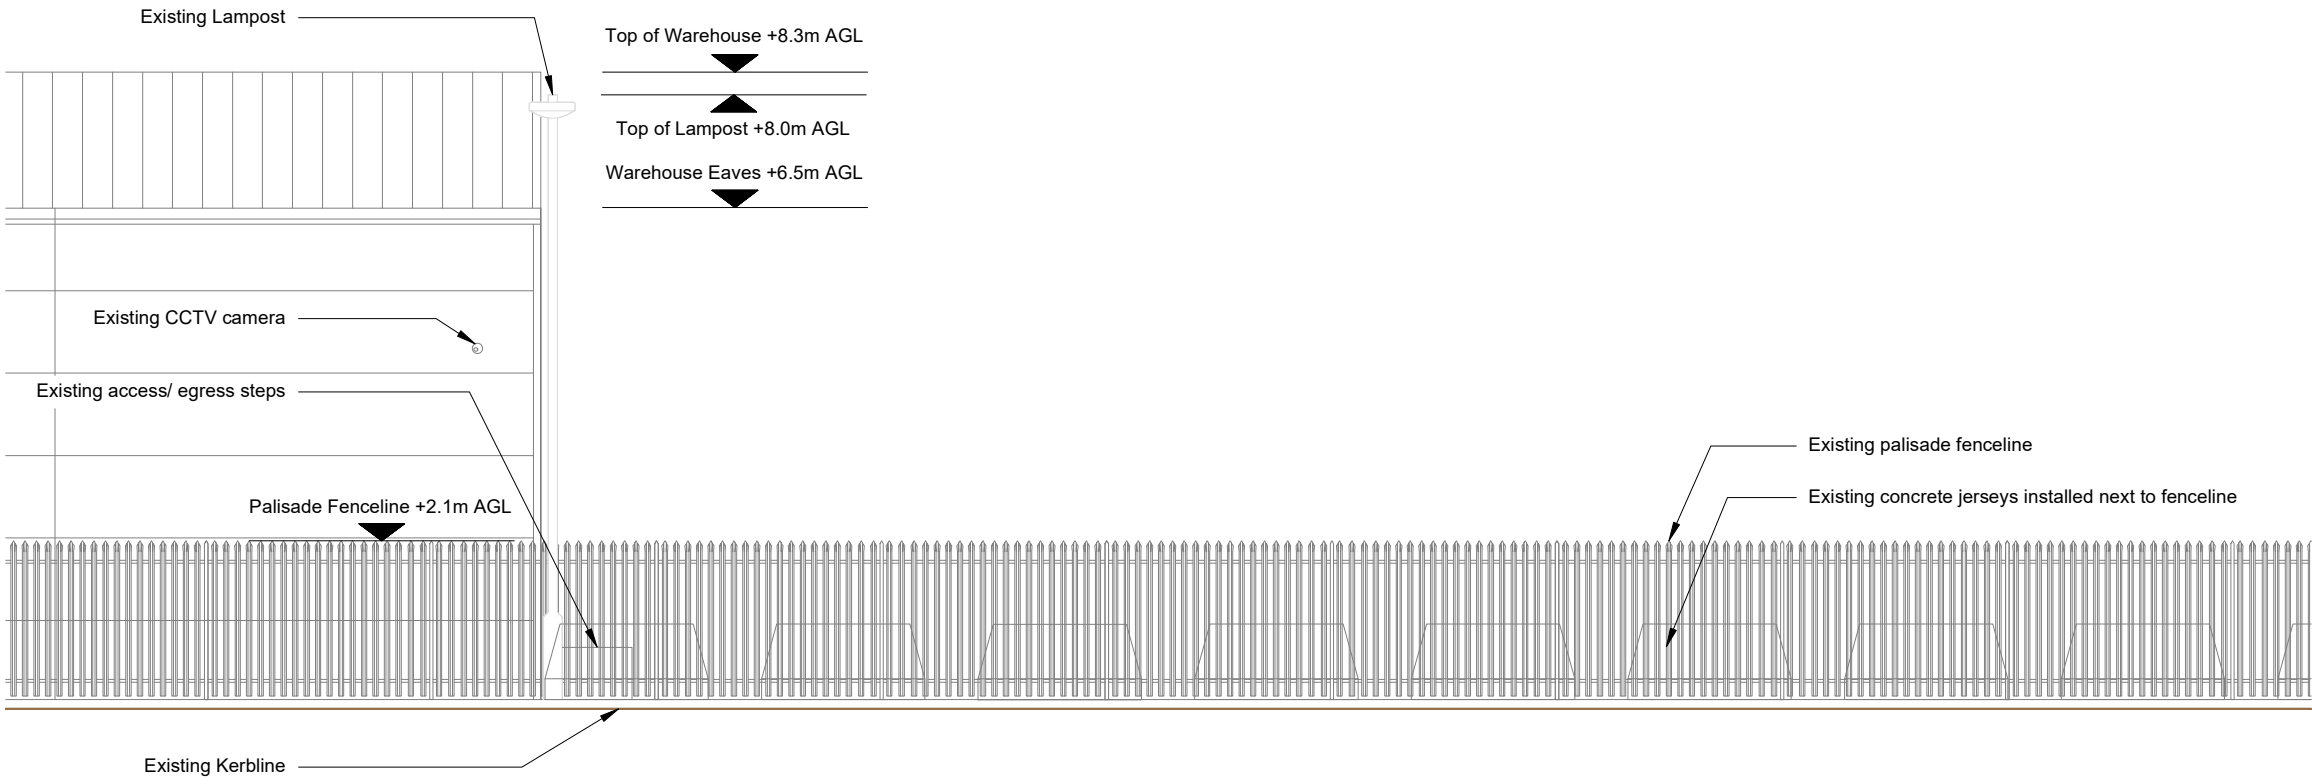

EXISTING SITE ELEVATION A

 

- NOTES:
1. ALL DIMENSIONS IN MM UNLESS OTHERWISE NOTED.

Master:	Project:		Purpose of Issue:	Issue:
M001	MBNL NTQR		GA Drawings	A
Date:	04/02/2026	Revision / Upgrade Description:		
Drawn:	J.Halloran	GA Drawings - First Issue		
Checked:	T.Clifford			
Approved:	M.Venner			



Hutchison 3G UK Limited
Green Park, 450 Longwater Avenue
Reading, RG30 3UR
Tel: 01628 785 000
Fax: 01628 785 001

H3G Base Station Information line:
0845 6043000
Available 8am-8pm Monday to Friday



Everything Everywhere
One Braham Street
London
E1 8EE

Tel: 020 7356 5000



Mobile Broadband Network Limited
Sixth Floor, Thames Tower, Station Road, Reading, RG1 1LX

Design Consultant:



BEACONCOMMS

UNIT E3 PITTS CLEAVE INDUSTRIAL ESTATE, TAVISTOCK, DEVON, PL19 0PW
sales@beaconcomms.co.uk Tel: +44 (0)1822 610610

Site Name: **PARK STREET**

Site ID: **1754113**

Address: **PARK STREET,
HEYWOOD,
ROCHDALE,
LANCASHIRE,
OL10 2EJ**


Title: **200 EXISTING SITE ELEVATION**

Project: **MBNL NTQR**

Purpose of Issue: **GENERAL ARRANGEMENT**

EE Cell ID:	MBNL Cell ID:	H3G Cell ID:
10101186	ROD211	OL1069

File name: **ROD211_10101186_OL1069_MBNL_NTQR_GA_A**

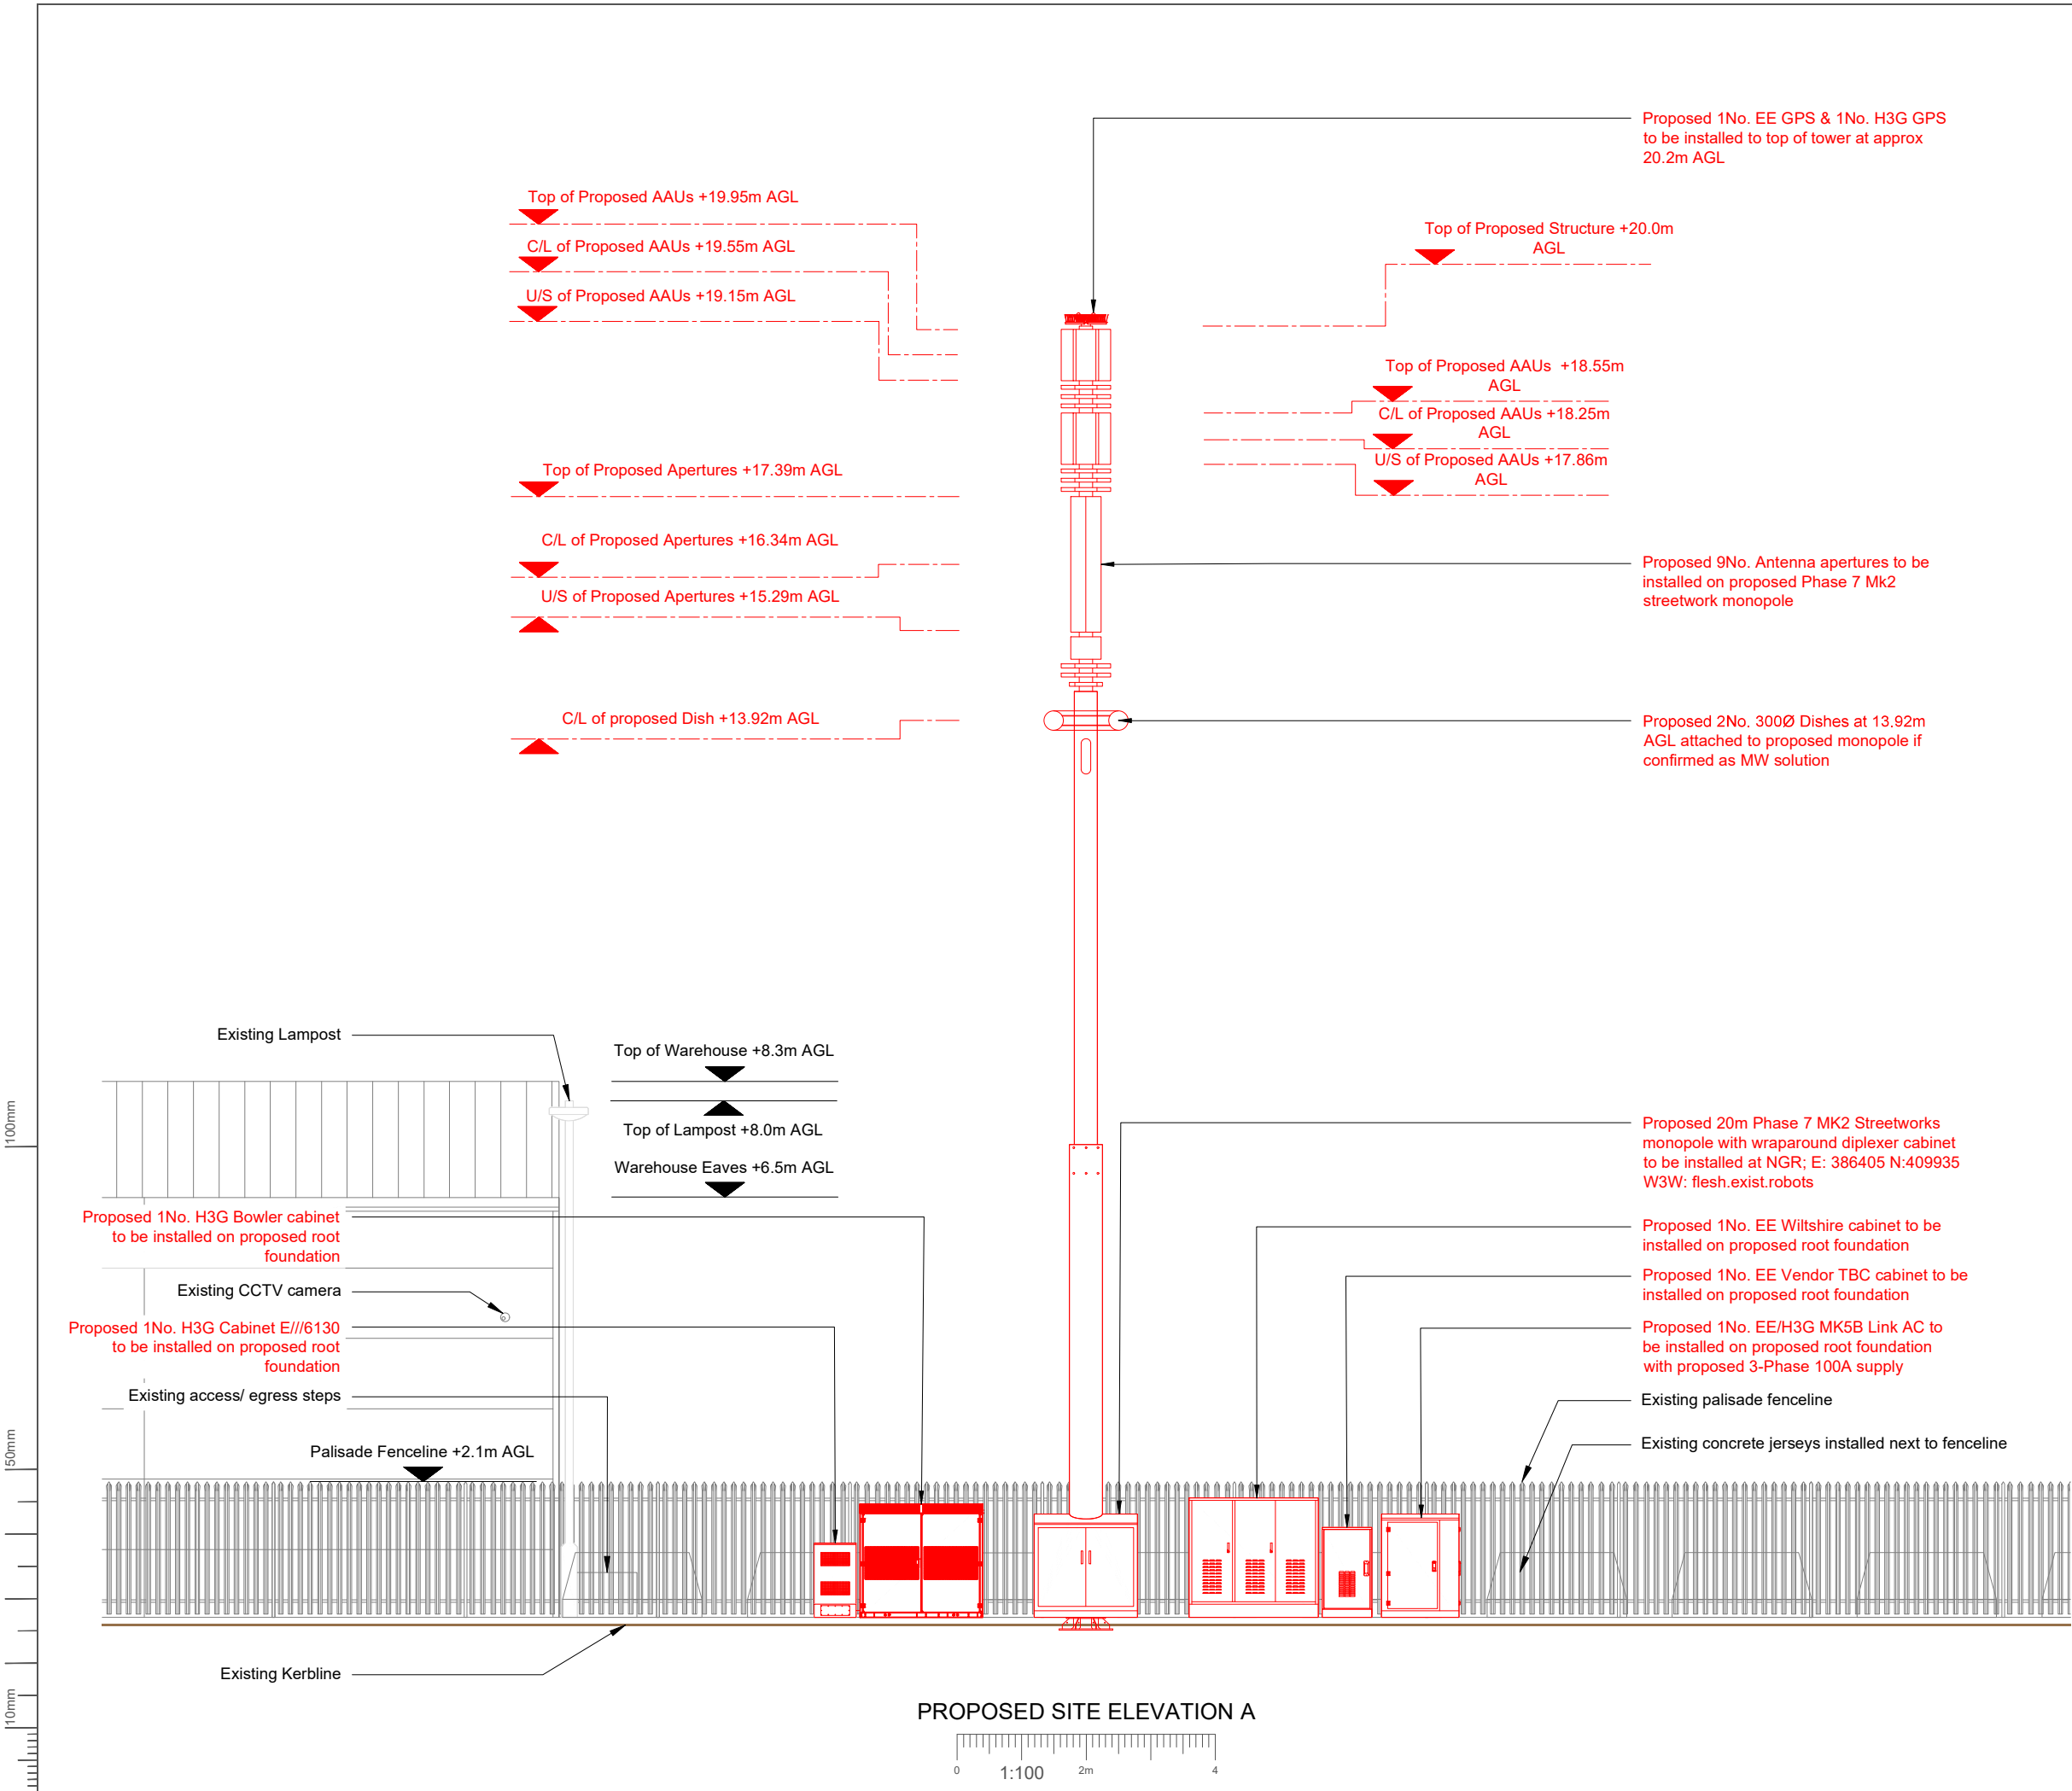

NOTES:

1. ALL DIMENSIONS IN MM UNLESS OTHERWISE NOTED.

Site survey has been completed via MSV

Master:	Project:		Purpose of Issue:	Issue:
M001	MBNL NTQR		GA Drawings	A
Date:	04/02/2026	Revision / Upgrade Description:		
Drawn:	J.Halloran	GA Drawings - First Issue		
Checked:	T.Clifford			
Approved:	M.Venner			

Hutchison 3G UK Limited
Green Park, 450 Longwater Avenue
Reading, RG30 3UR
Tel: 01628 785 000
Fax: 01628 785 001
H3G Base Station Information line:
0845 6043000
Available 8am-8pm Monday to Friday

Everything Everywhere
One Braham Street
London
E1 6EE
Tel: 020 7356 5000

Mobile Broadband Network Limited
Sixth Floor, Thames Tower, Station Road, Reading, RG1 1LX

Design Consultant:

UNIT E3 PITTS CLEAVE INDUSTRIAL ESTATE, TAVISTOCK, DEVON, PL19 0PW
sales@beaconcomms.co.uk Tel: +44 (0)1822 610610

Site Name:

PARK STREET

Site ID:

1754113

Address:

PARK STREET,
HEYWOOD,
ROCHDALE,
LANCASHIRE,
OL10 2EJ

Title:

250 PROPOSED SITE ELEVATION

Project:

MBNL NTQR

Purpose of Issue:

GENERAL ARRANGEMENT

EE Cell ID:	MBNL Cell ID:	H3G Cell ID:
10101186	ROD211	OL1069

File name:

ROD211_10101186_OL1069_MBNL_NTQR_GA_A