




PROPOSED REAR ELEVATION scale 1:50

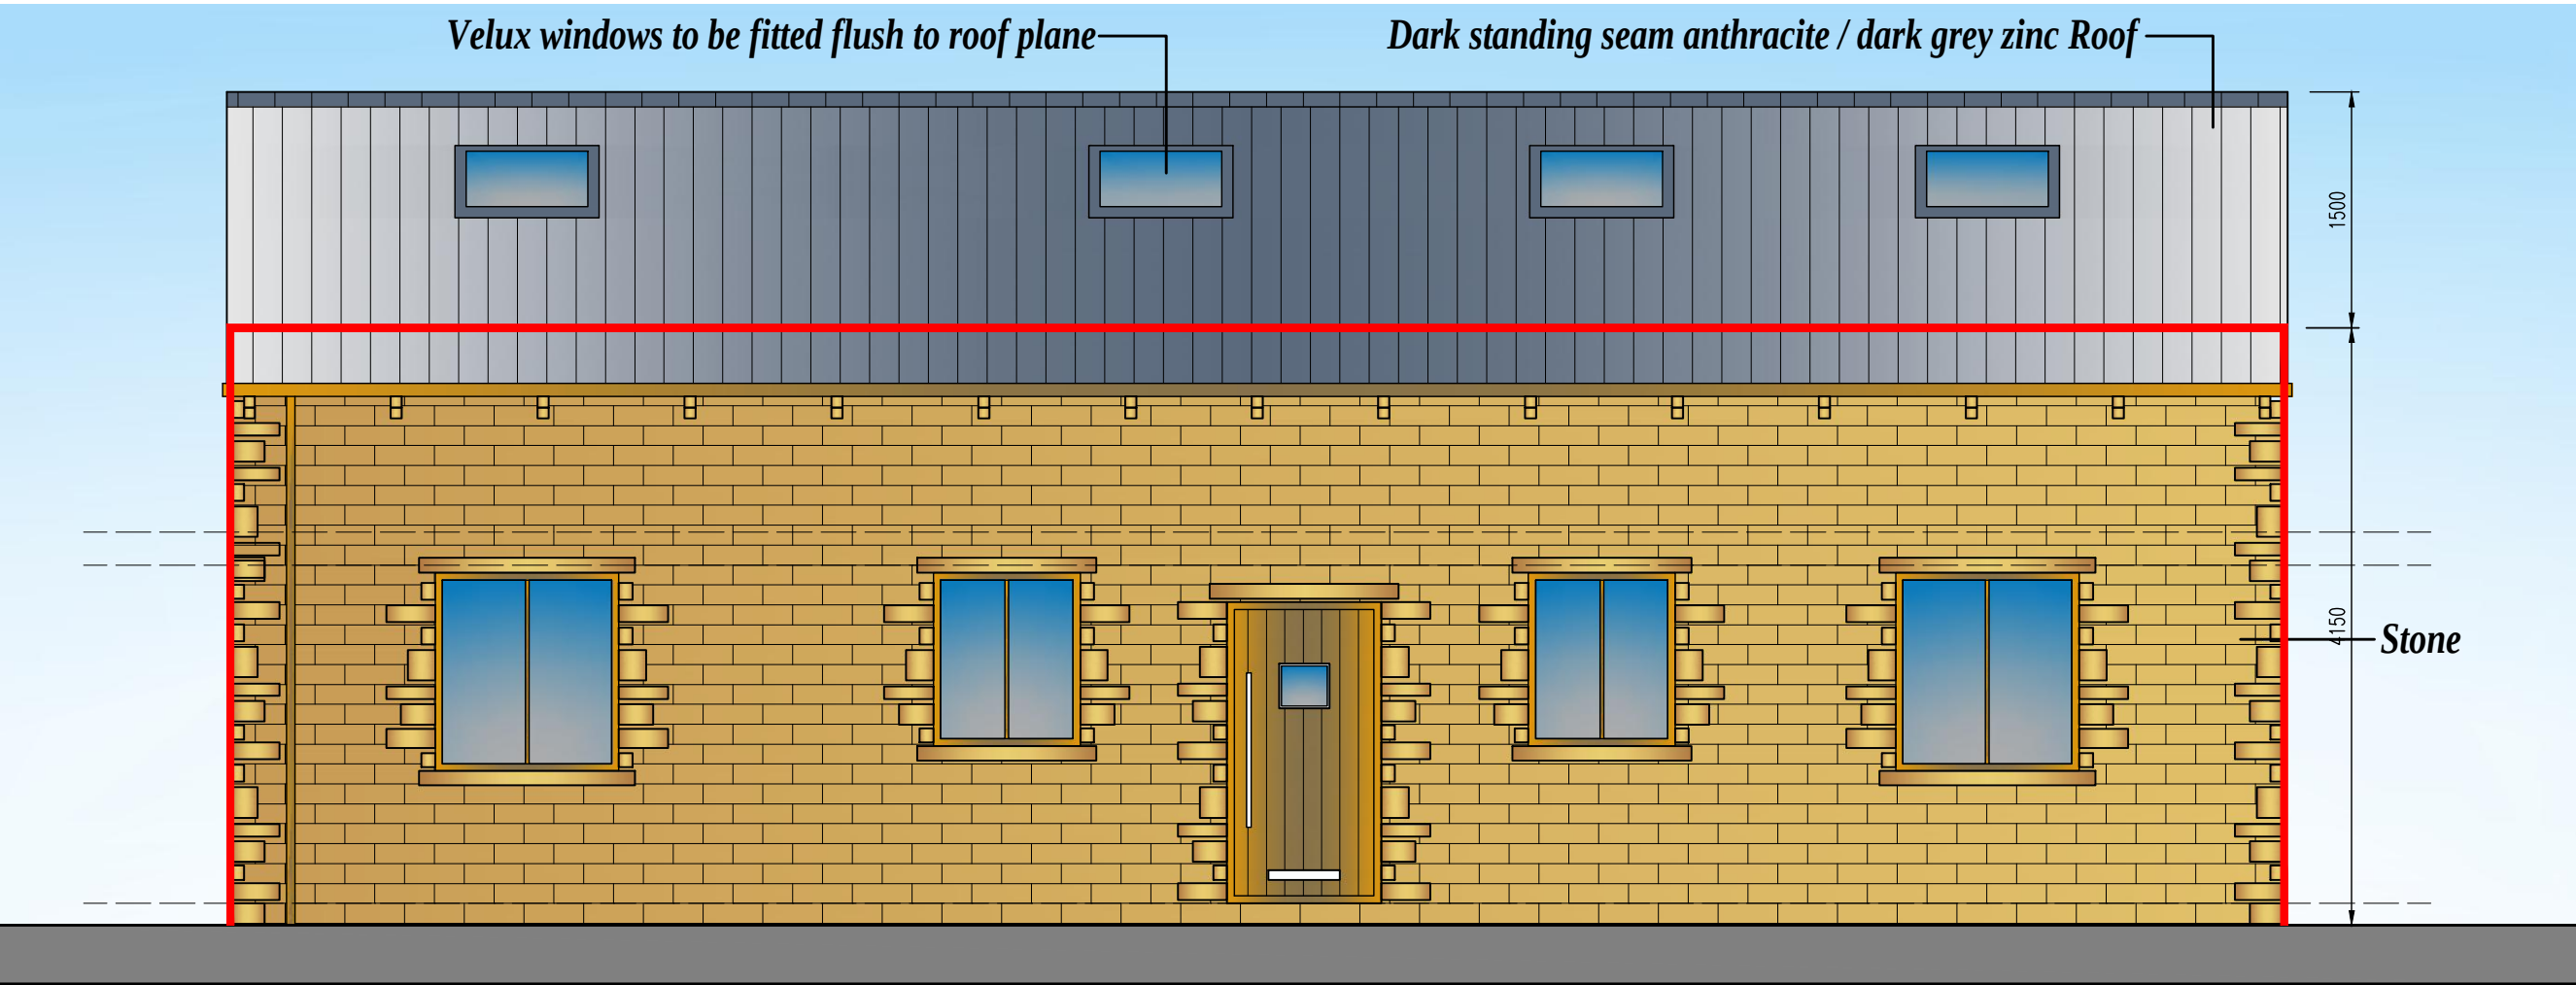

PROPOSED FRONT ELEVATION scale 1:50

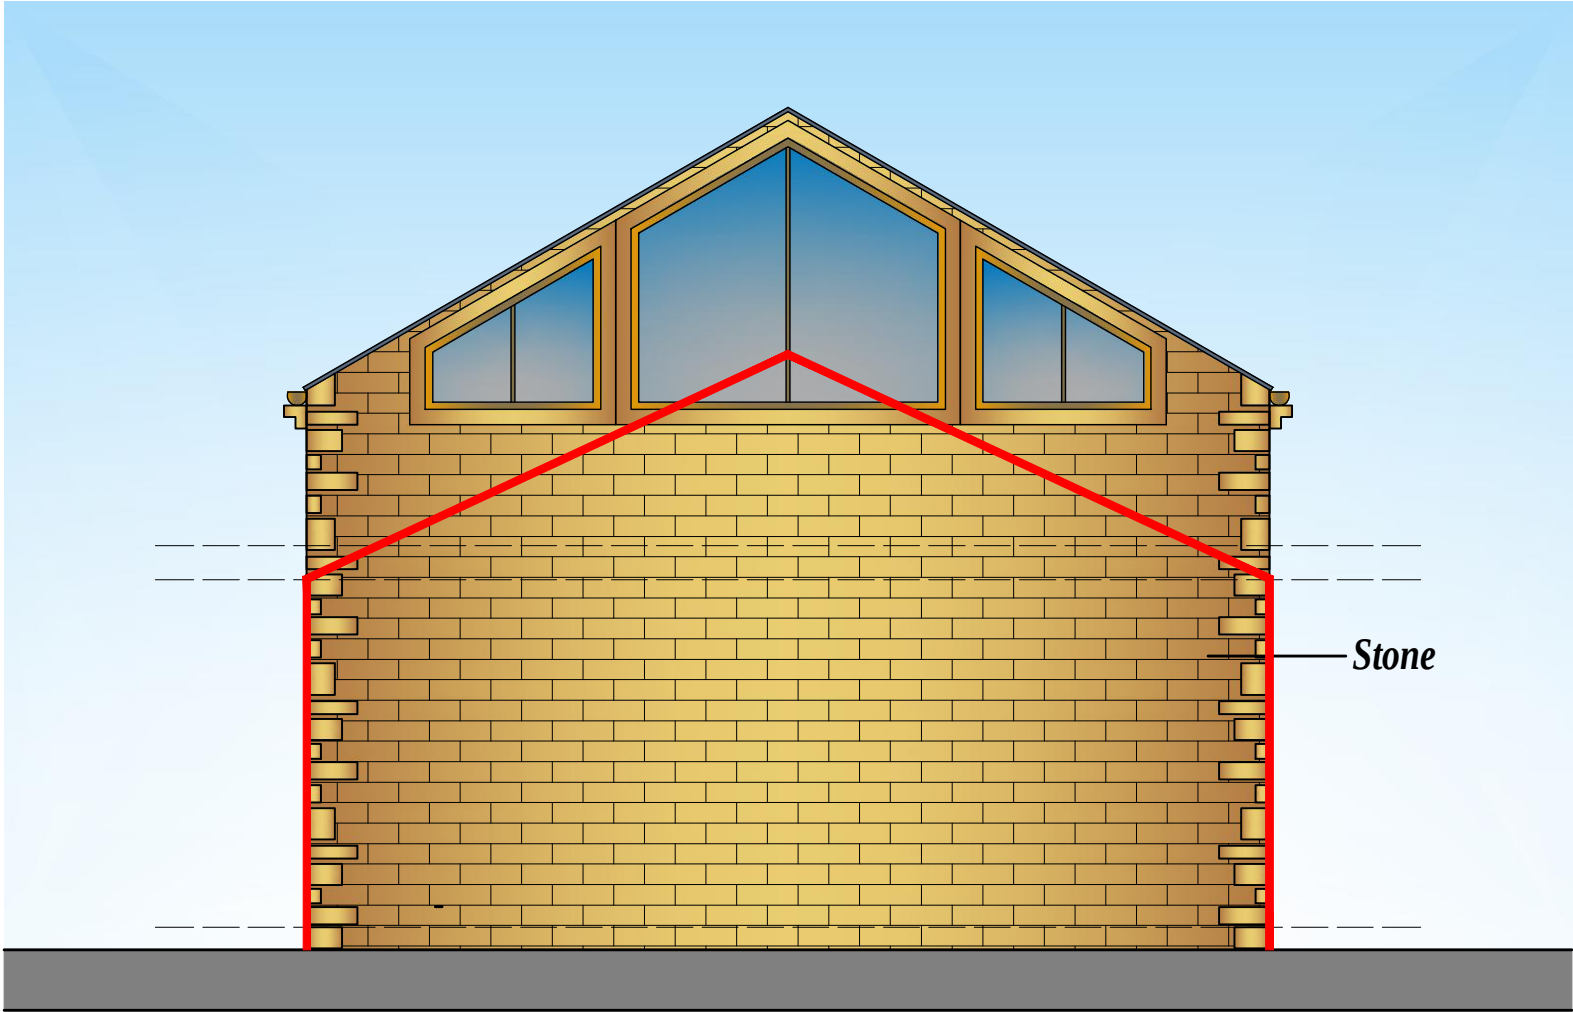

PROPOSED SIDE ELEVATION scale 1:50

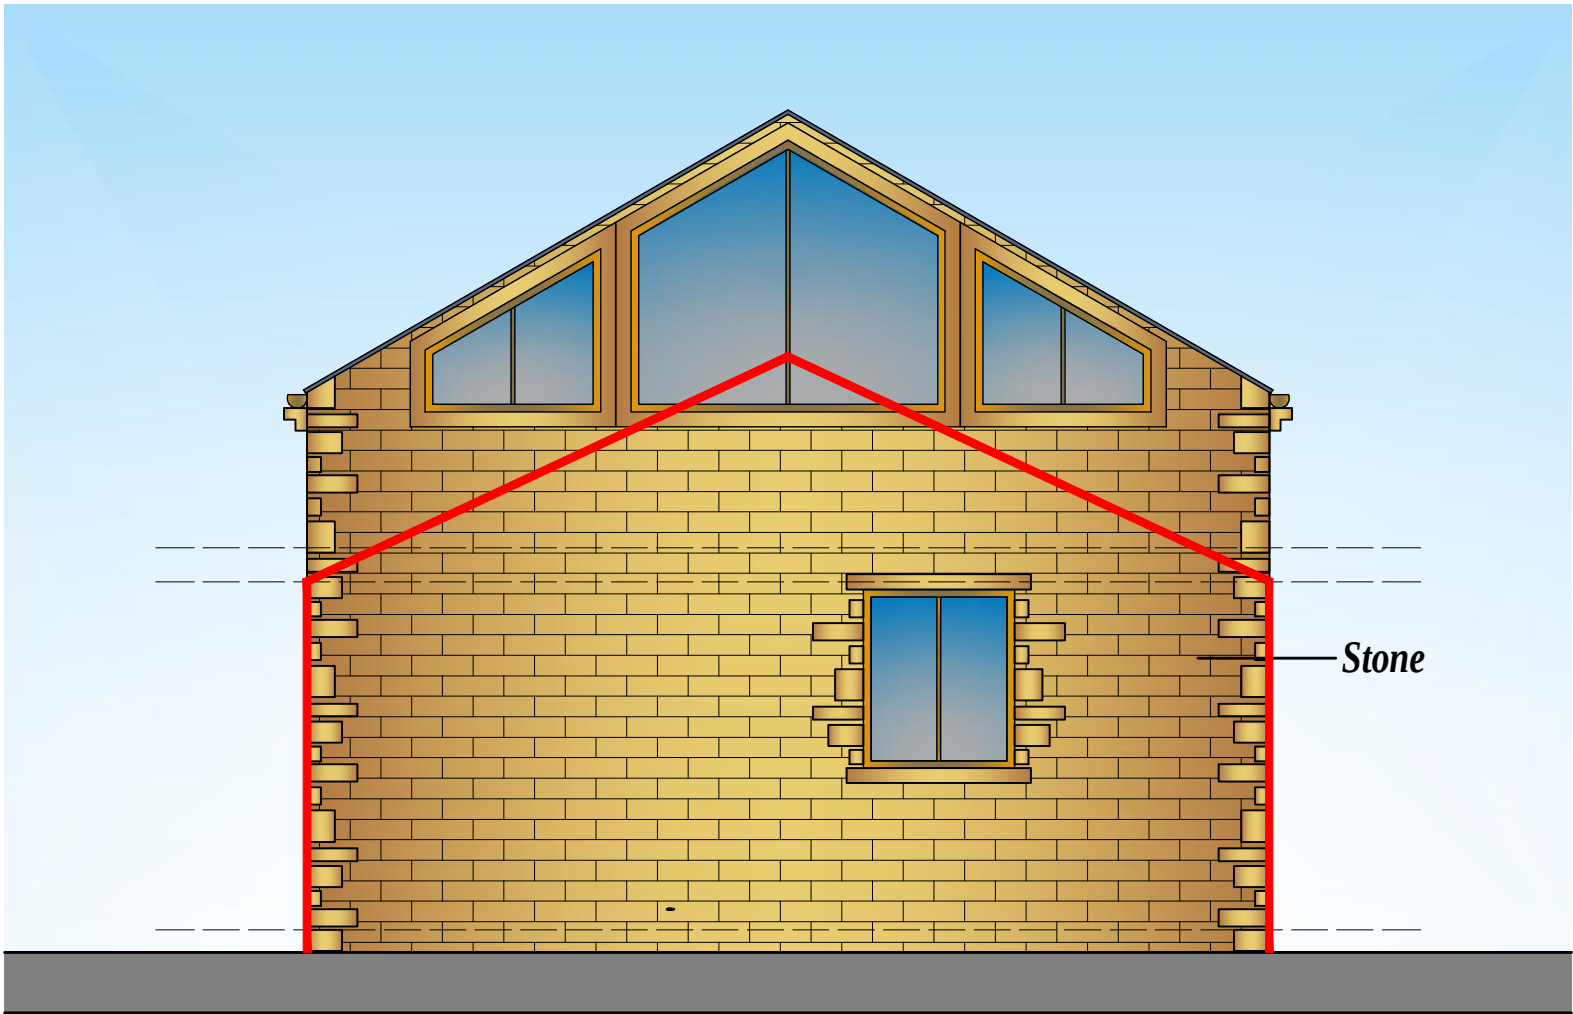

PROPOSED SIDE ELEVATION scale 1:50

Approved 12/D55193
Bungalow - 280m3

Proposed Bungalow
- 410m3

Difference - 130m3

TDM
ARCHITECTURAL DESIGN

Mob : 07805560552
e-mail: tdmdesign@live.co.uk

Client: MR ANTOINE WALTON

Address: CASTLE FARMHOUSE SWANDR00
LIME LITTLEBOROUGH, ROCHDALE,
OLDS DALE

Project:

Dwg Title: PLANNING: COMPARISON PLANS

Date: JANUARY 2026 Scale: @A1 1: 50

Job No: 09.25.53 Dwg No: PL03 rev E

Drawn: D.L. Checked: D.L.