


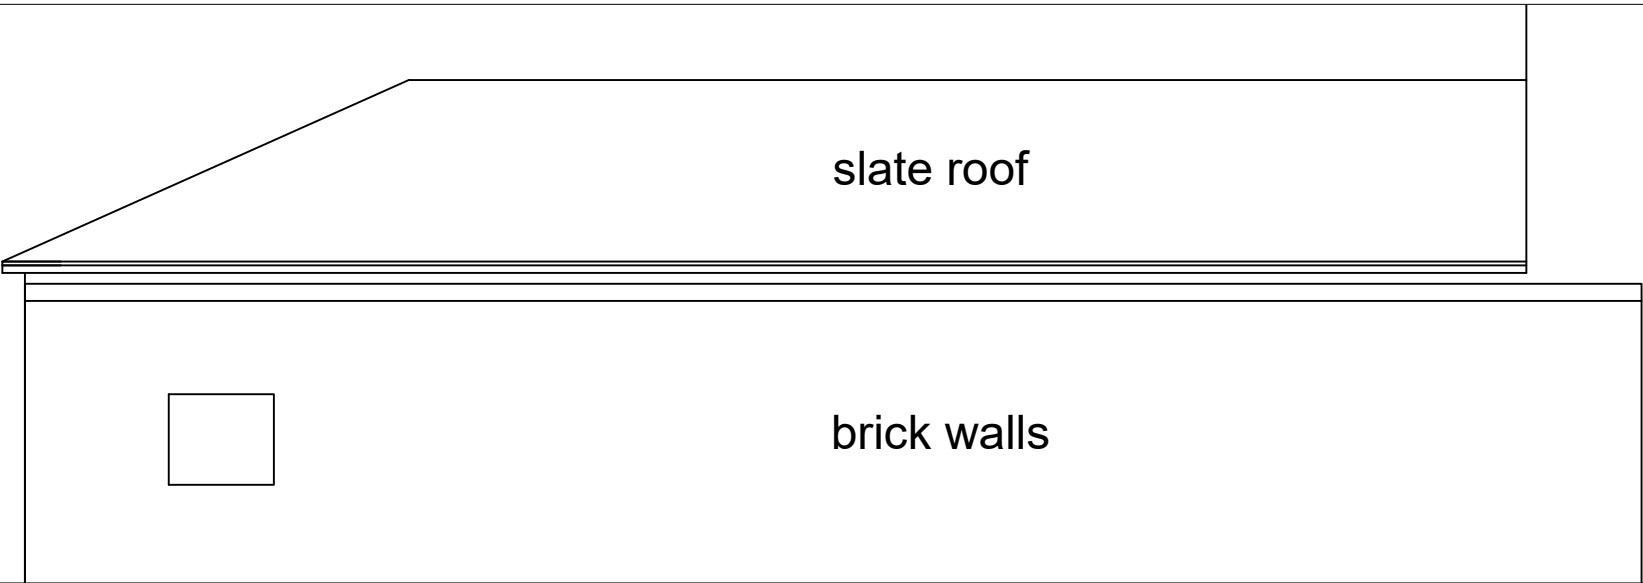


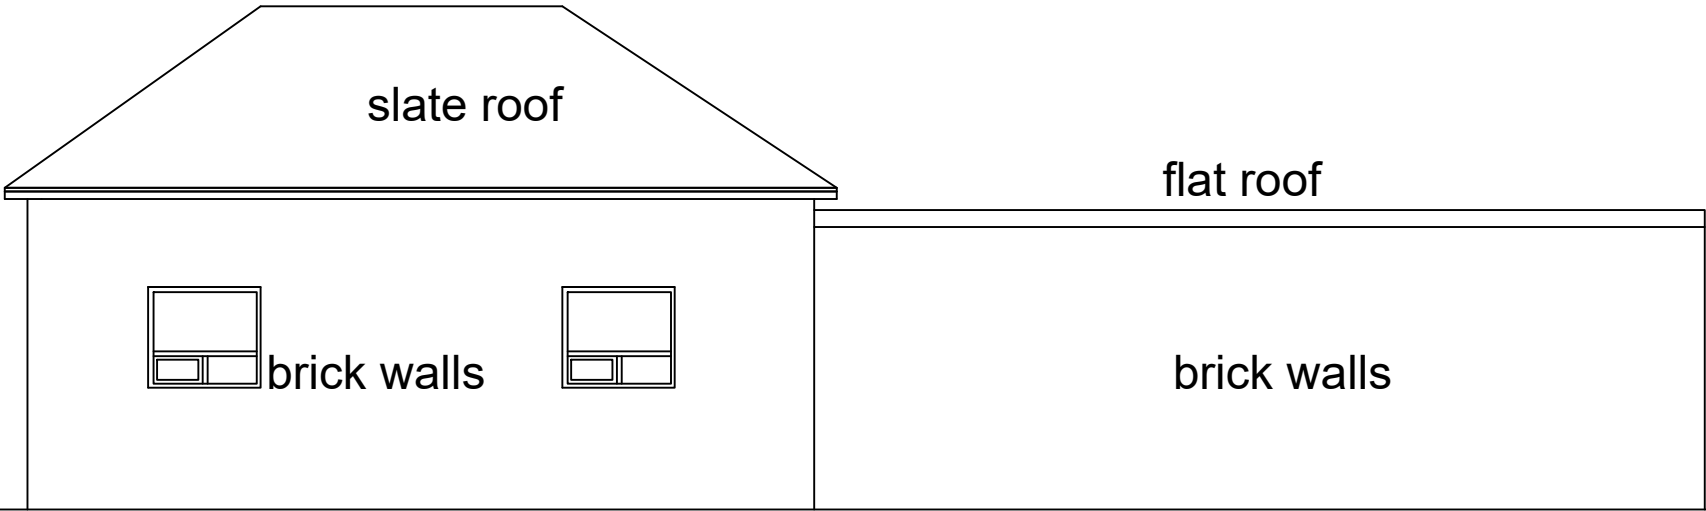

REAR ELEVATION

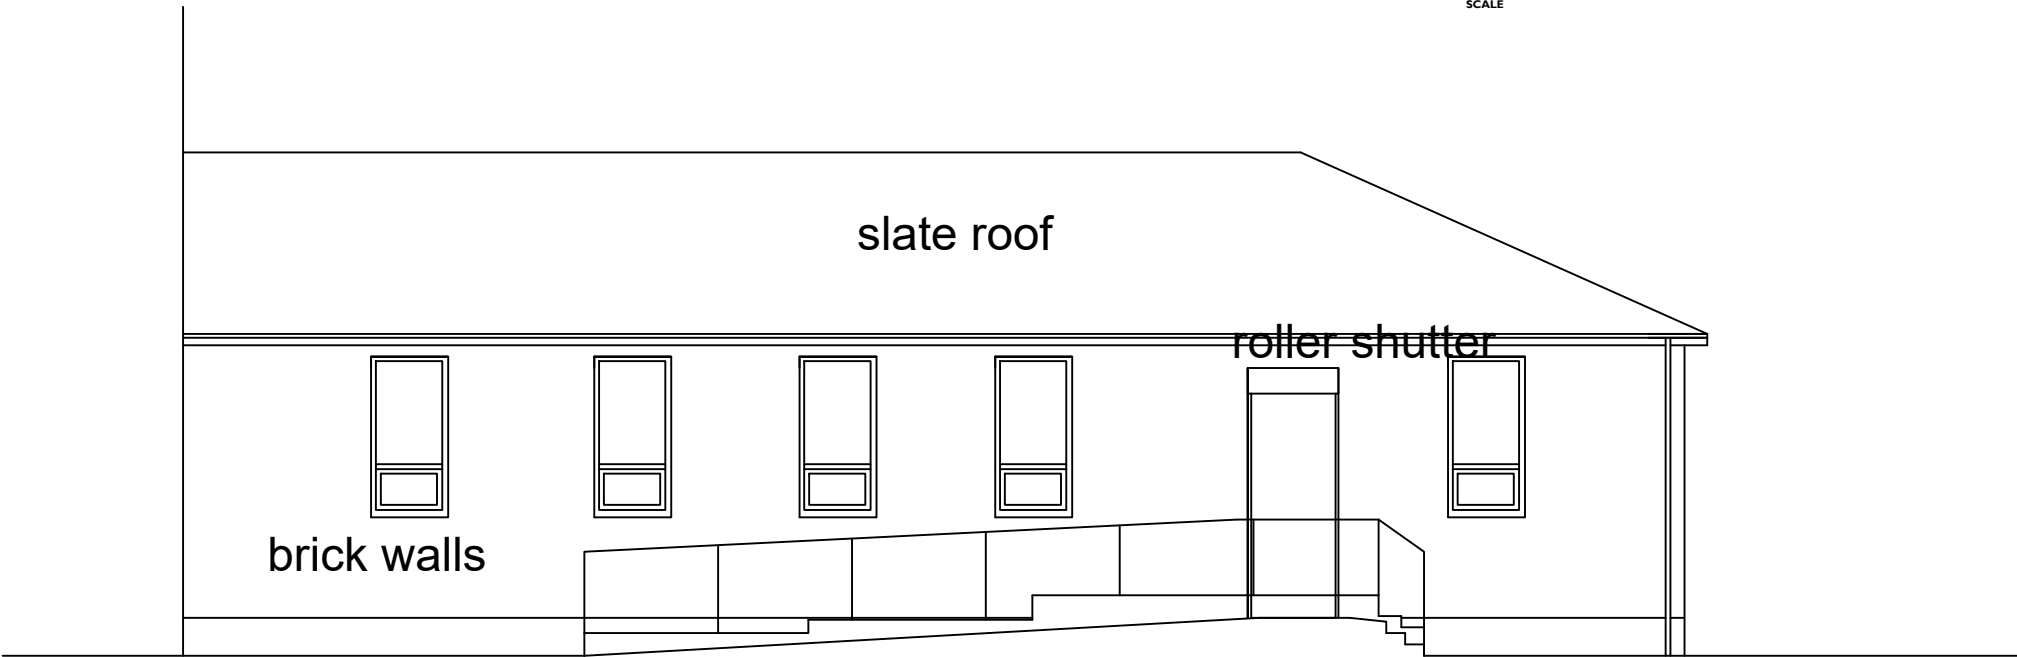

SIDE ELEVATION

 

FRONT ELEVATION

Notes :-

All dimensions to be checked on site prior to the commencement of works.

All work & drainage to be to the entire satisfaction of the local authority , statutory undertakings & in accordance with the current building regulations.

Any drains passing under building to be exposed & encased in 150mm conc.

All structural timber is to be stress graded

Rev.		By	Date



Chartered Architects & Interior Designers
1 Cranleigh Avenue
Stockport
SK4 3 PZ

Tel : 07581 056 056

Site
UNIT 1 DEEN HOUSE
STATION ROAD
ROCHDALE OL11 1DS

Title
EXISTING ELEVATIONS

Project Manager/ Checked	Drawn By	Scale 1:100 @ A3	Date 0126
Arch./Des.	Drawing Number F01/EN/03	Rev. B	