


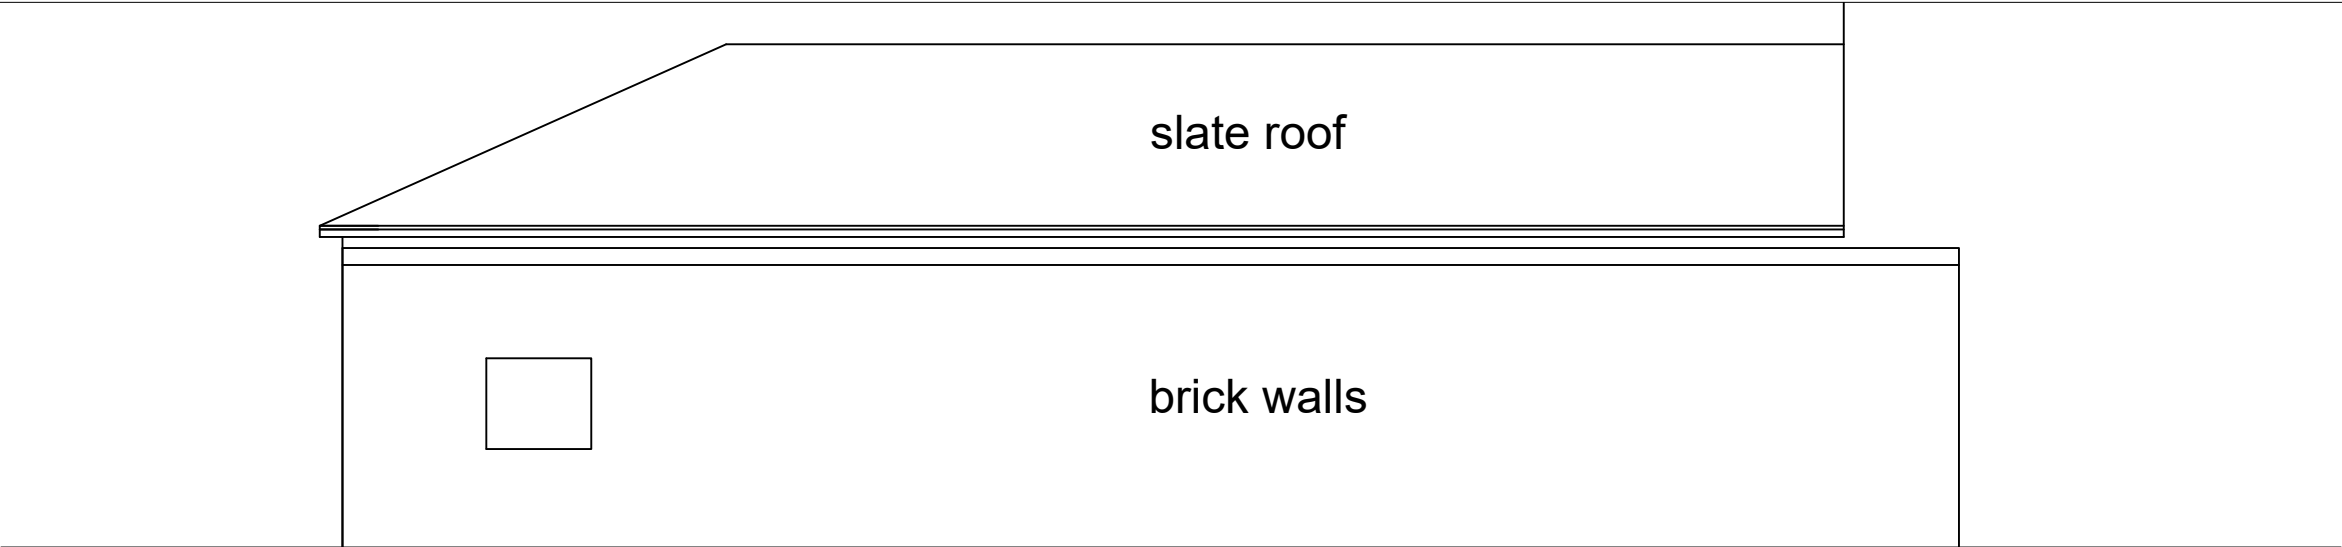


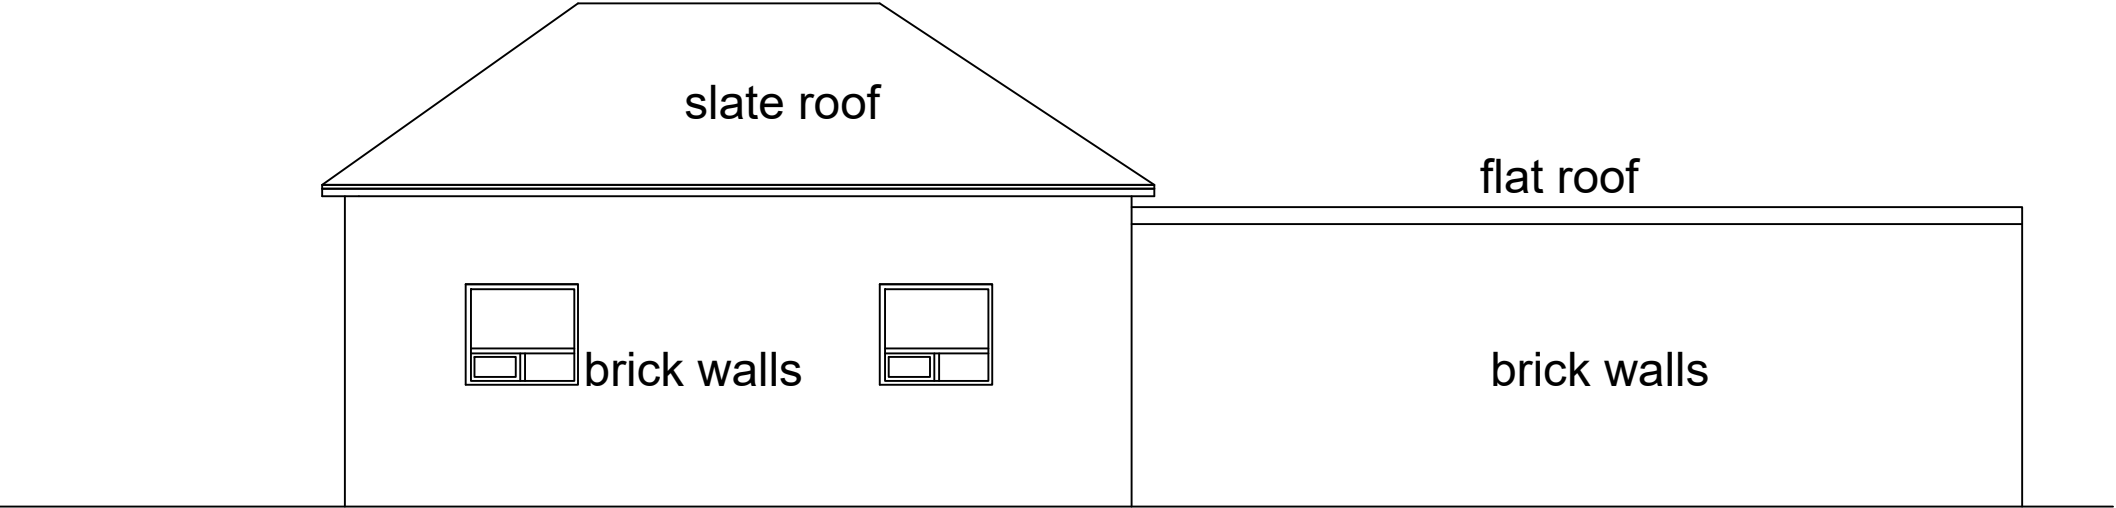

REAR ELEVATION

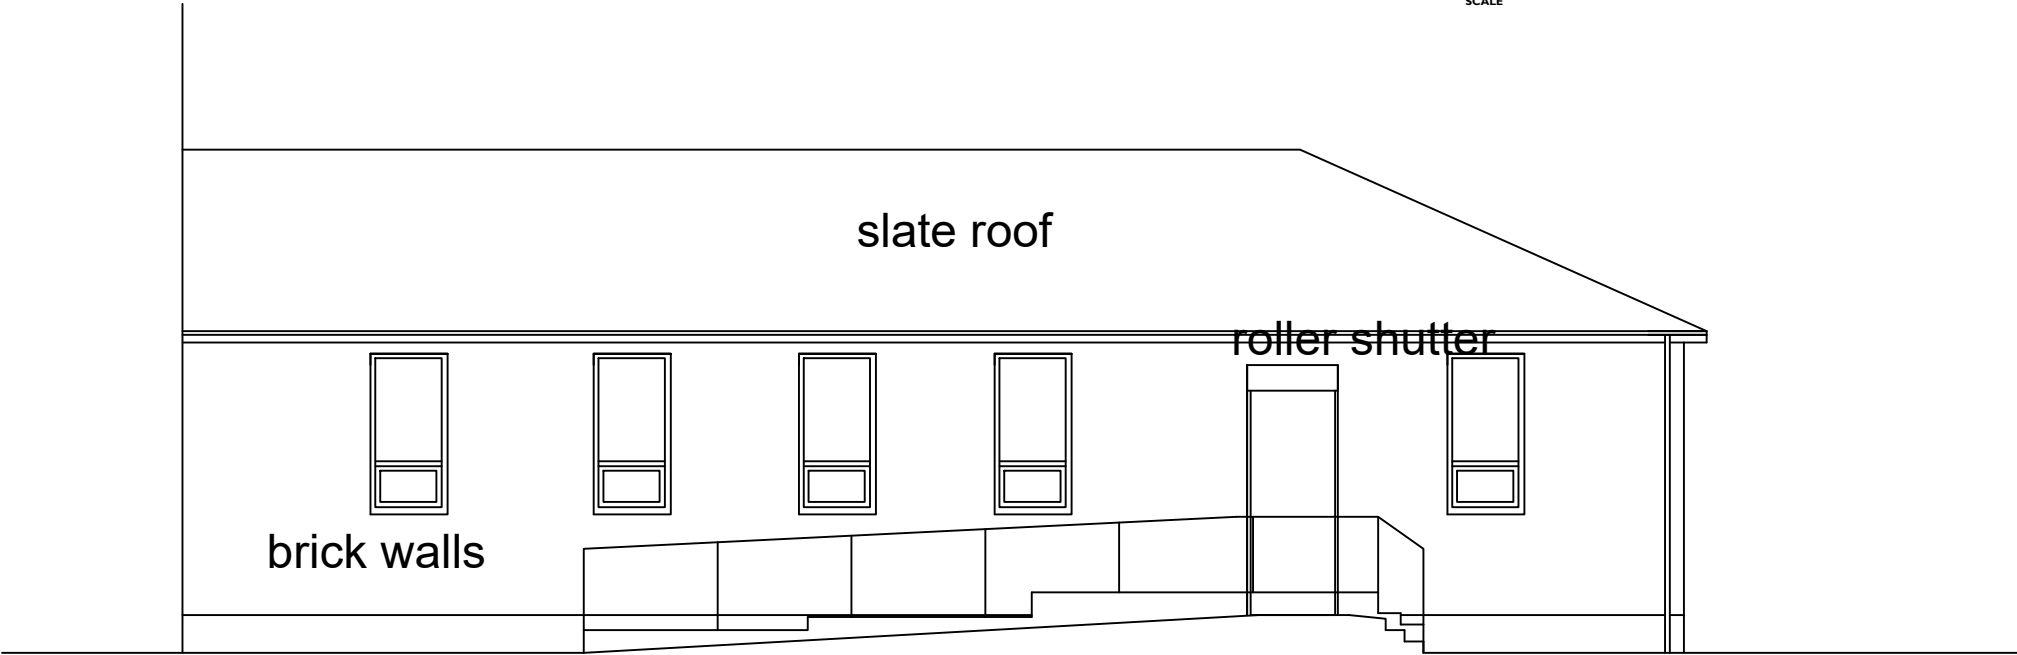

SIDE ELEVATION

 

FRONT ELEVATION

Notes :-

All dimensions to be checked on site prior to the commencement of works.

All work & drainage to be to the entire satisfaction of the local authority , statutory undertakings & in accordance with the current building regulations.

Any drains passing under building to be exposed & encased in 150mm conc.

All structural timber is to be stress graded

|      |  |    |      |
|------|--|----|------|
|      |  |    |      |
|      |  |    |      |
| Rev. |  | By | Date |



Chartered Architects & Interior Designers  
1 Cranleigh Avenue  
Stockport  
SK4 3 PZ  
  
Tel : 07581 056 056

Site  
UNIT 1 DEEN HOUSE  
STATION ROAD  
ROCHDALE OL11 1DS

Title  
PROPOSED ELEVATIONS

|                             |                                |                     |              |
|-----------------------------|--------------------------------|---------------------|--------------|
| Project Manager/<br>Checked | Drawn By                       | Scale<br>1:100 @ A3 | Date<br>0126 |
| Arch./Des.                  | Drawing<br>Number<br>F01/EN/05 | Rev.<br>B           |              |