




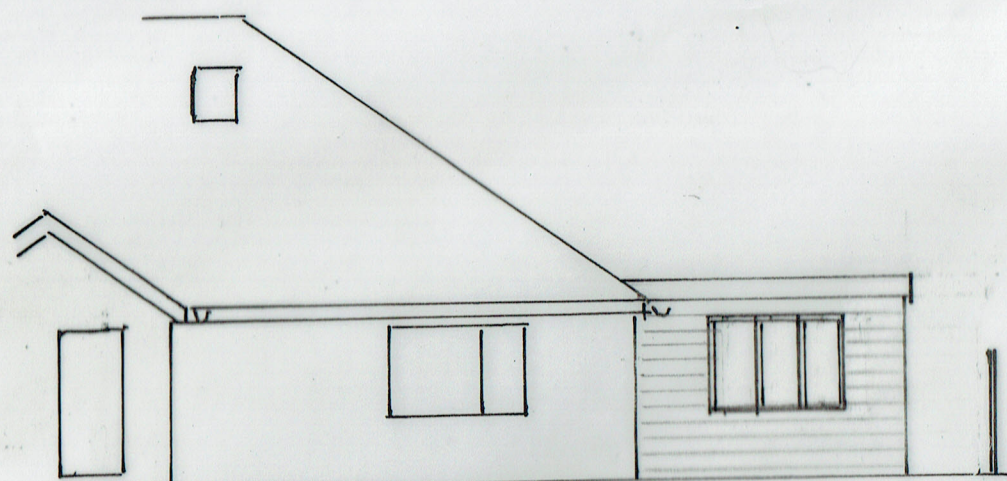


PROPOSED FRONT ELEVATION

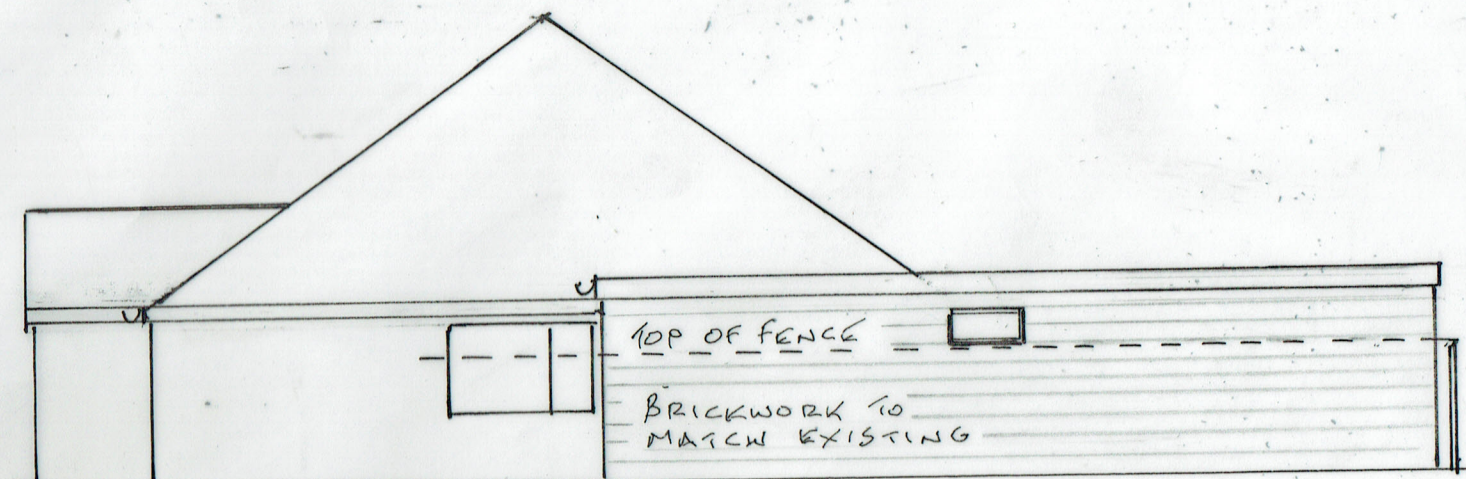

SIDE

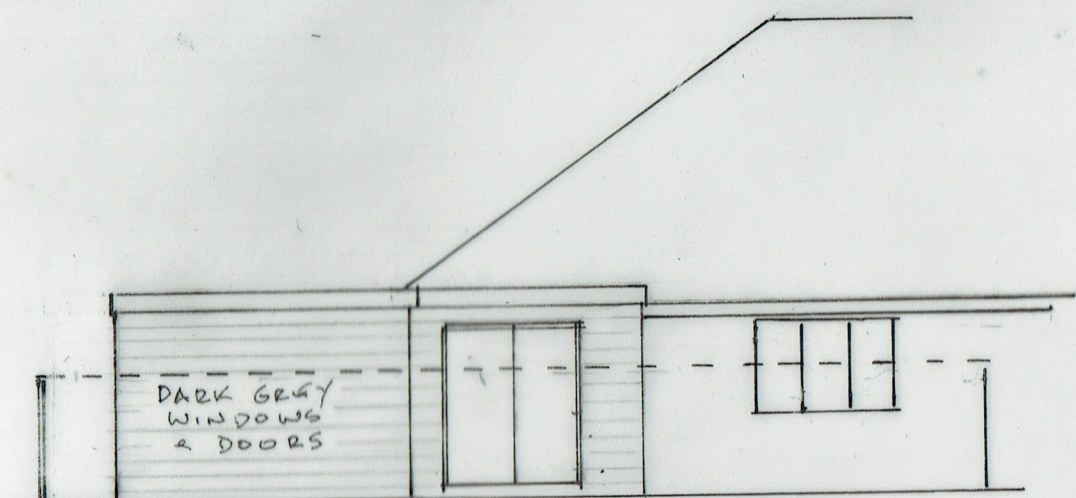

REAR

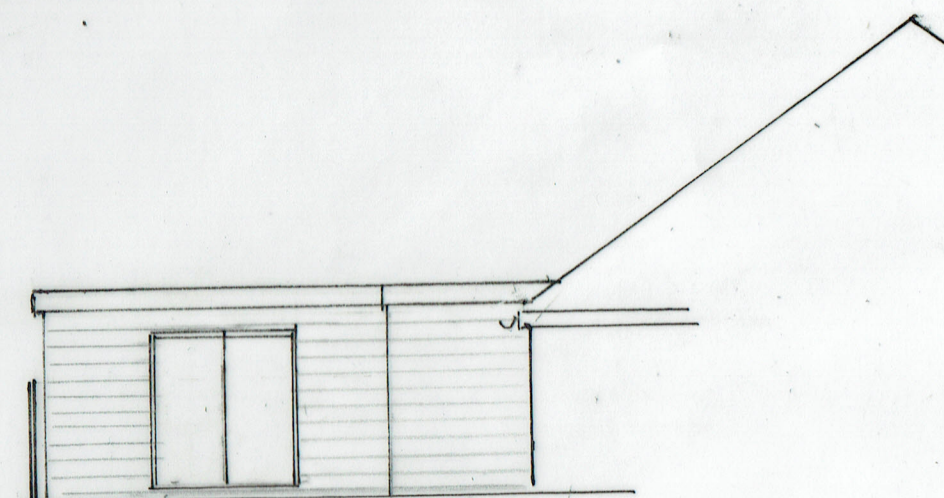

SIDE (FROM NO. 28)

LA PROPOSED ELEVATIONS

14/04/2026 - WIDTH REDUCED
15/08/2025

25/822/04^A

SINGLE STOREY SIDE/REAR EXTENSION
26 NORFOLK AVENUE, HEYWOOD

0 METRES 5
SCALE 1:1000 A3