
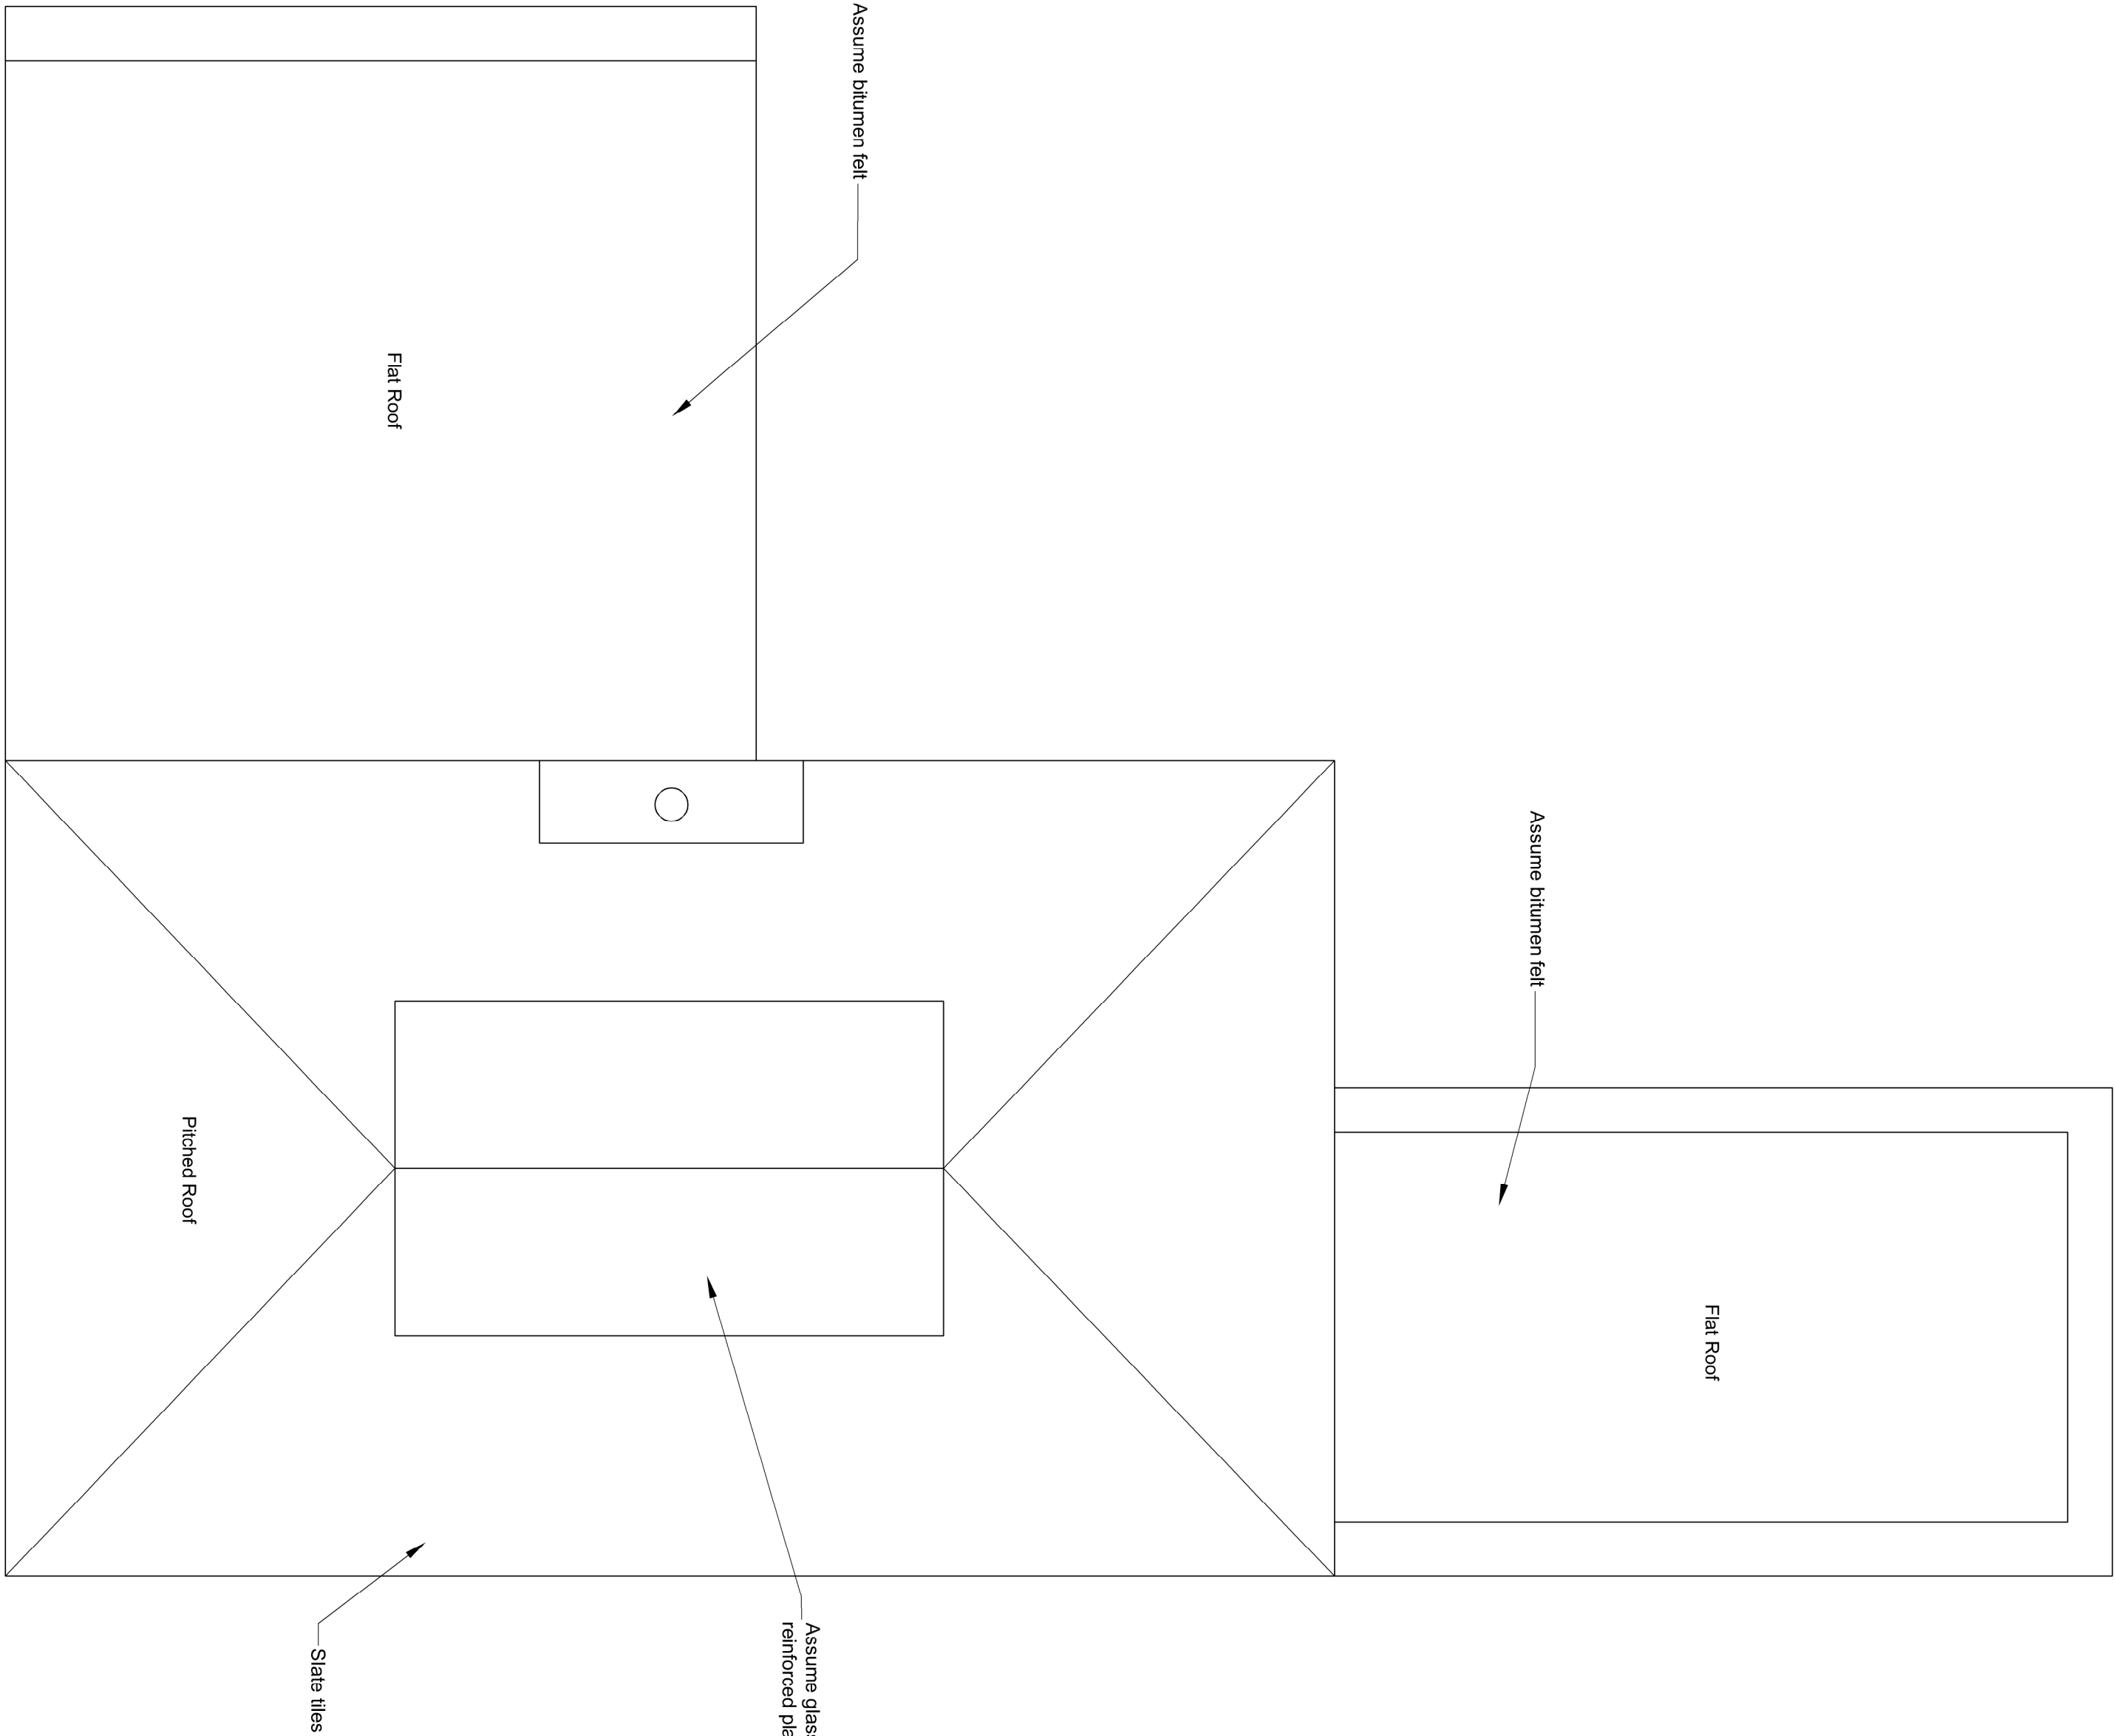
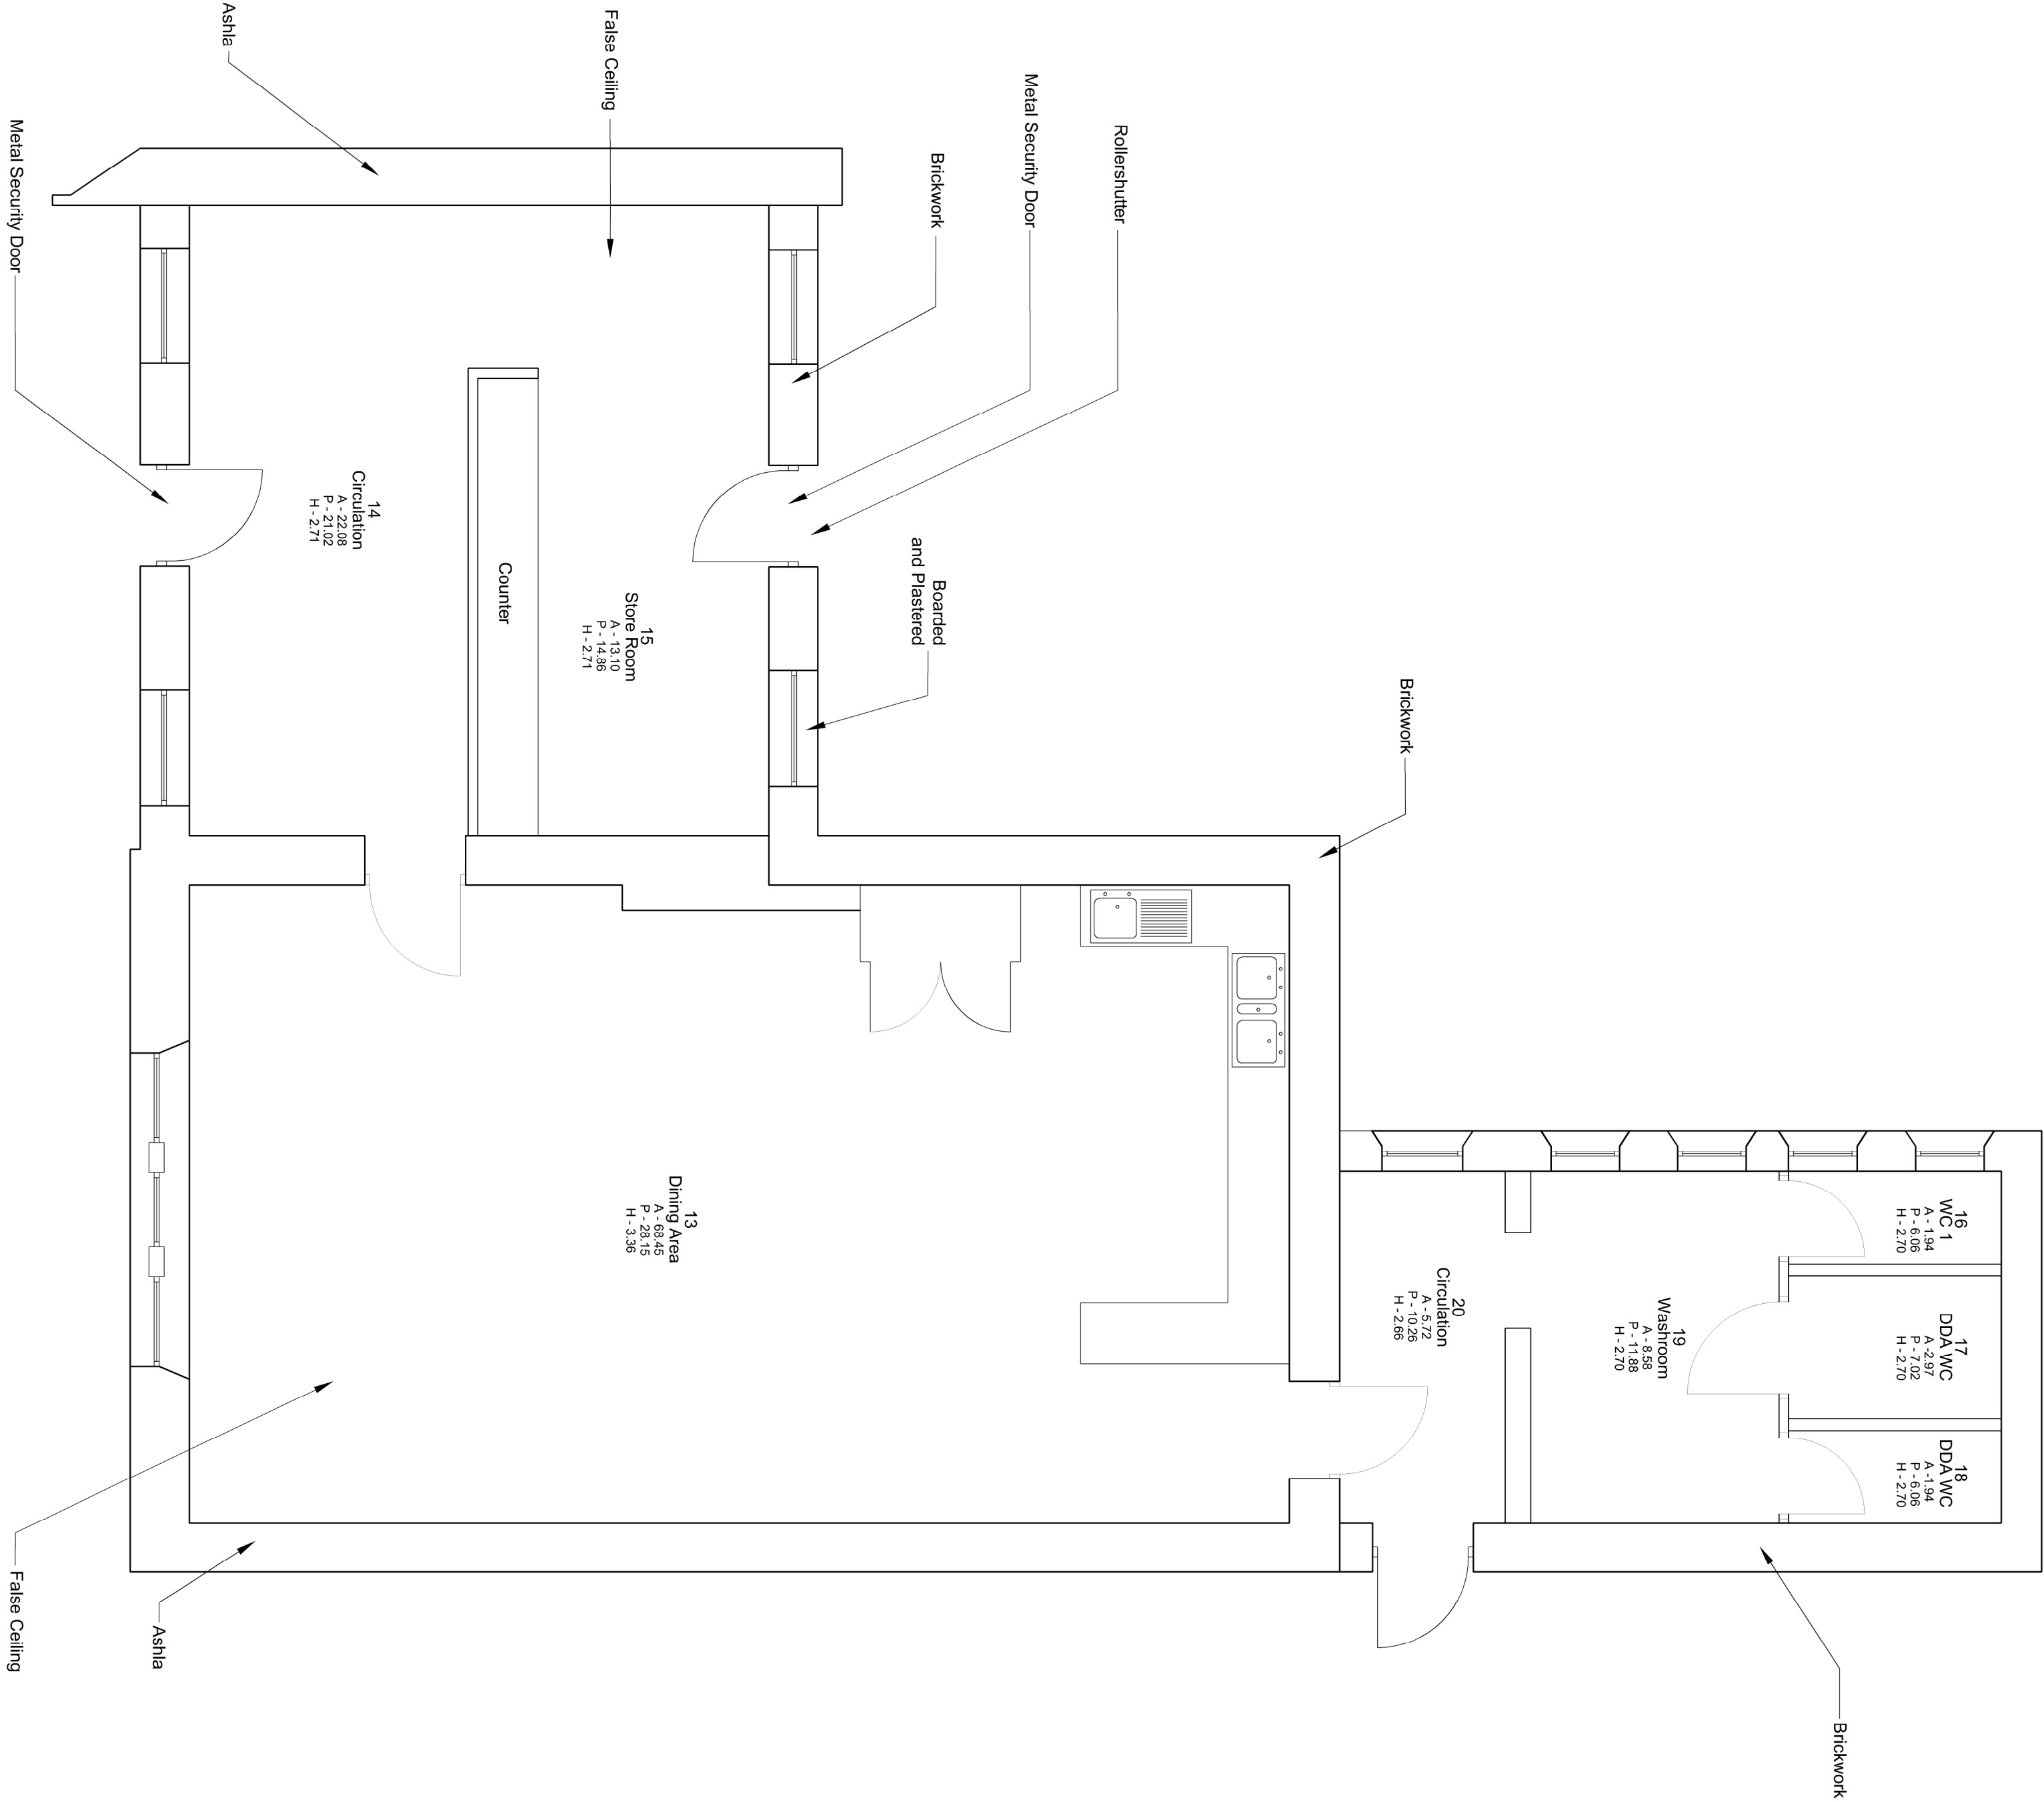


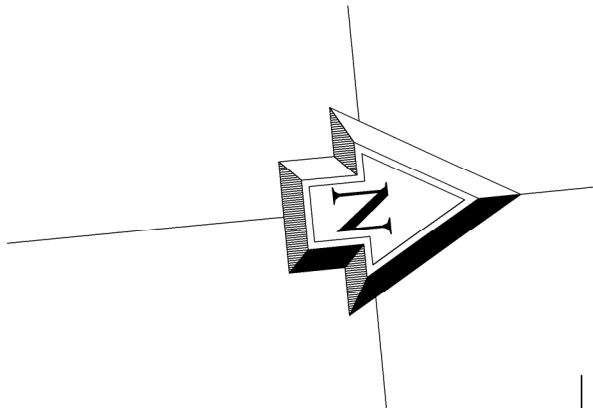

Cafe Floor Plan

Cafe Floor Plan

REV	DATE	DRWN	CHNG	REVISION DETAILS
A	28/11/23	JS	JB	PLANNING ISSUE

PROJECT TITLE	FAIRFONGE PARK AND DEPOT
CLIENT	MARK ROBINSON

DRAWING TITLE	AS EXISTING CAFE FLOOR AND ROOF PLANS
---------------	---------------------------------------


DRAWING STATUS	PLANNING	SCALE : 1:50 @ A1
DRAWING No.	2454-004	DATE : November 2023
REVISION	A	DRAWN : JS
CHECKED : JB		

01

2

3

4m

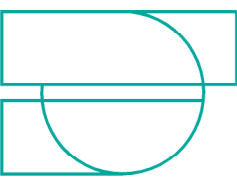

HPA CHARTERED ARCHITECTS
29 CASTLE HILL, LANCASTER LA1 1YN
01624 32479
hpa@hpa.ltd
www.hpa.ltd