





EXISTING FRONT



EXISTING REAR

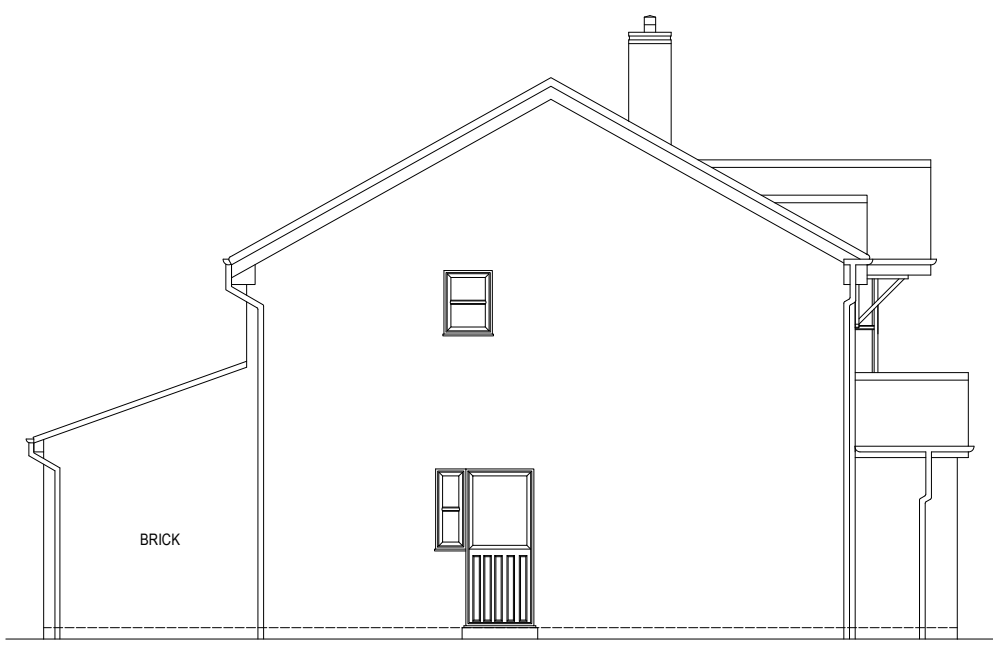

EXISTING SIDE

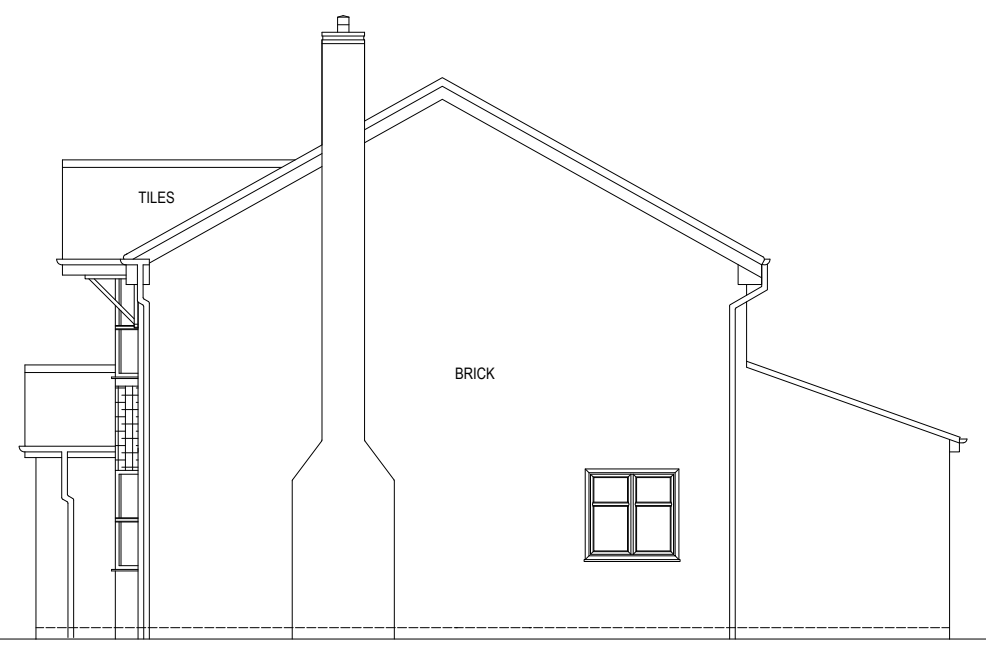


EXISTING SIDE




PROPOSED FRONT




PROPOSED REAR

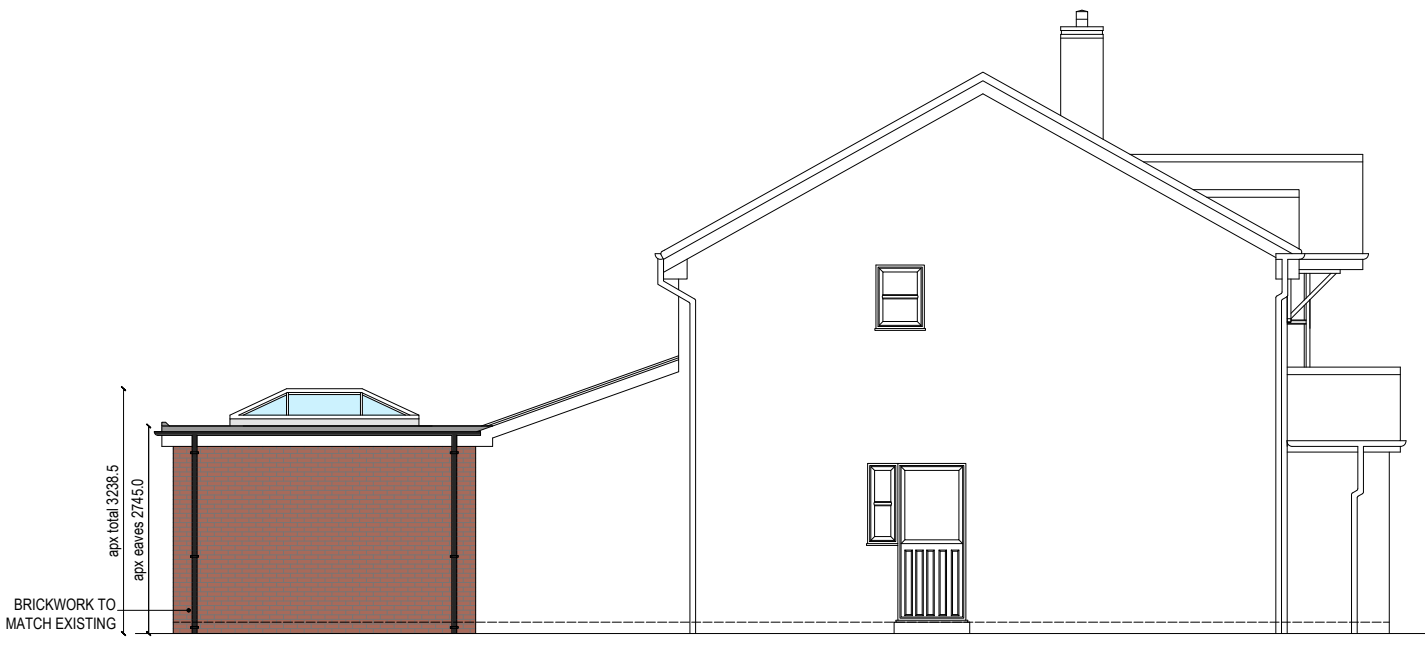


PROPOSED SIDE

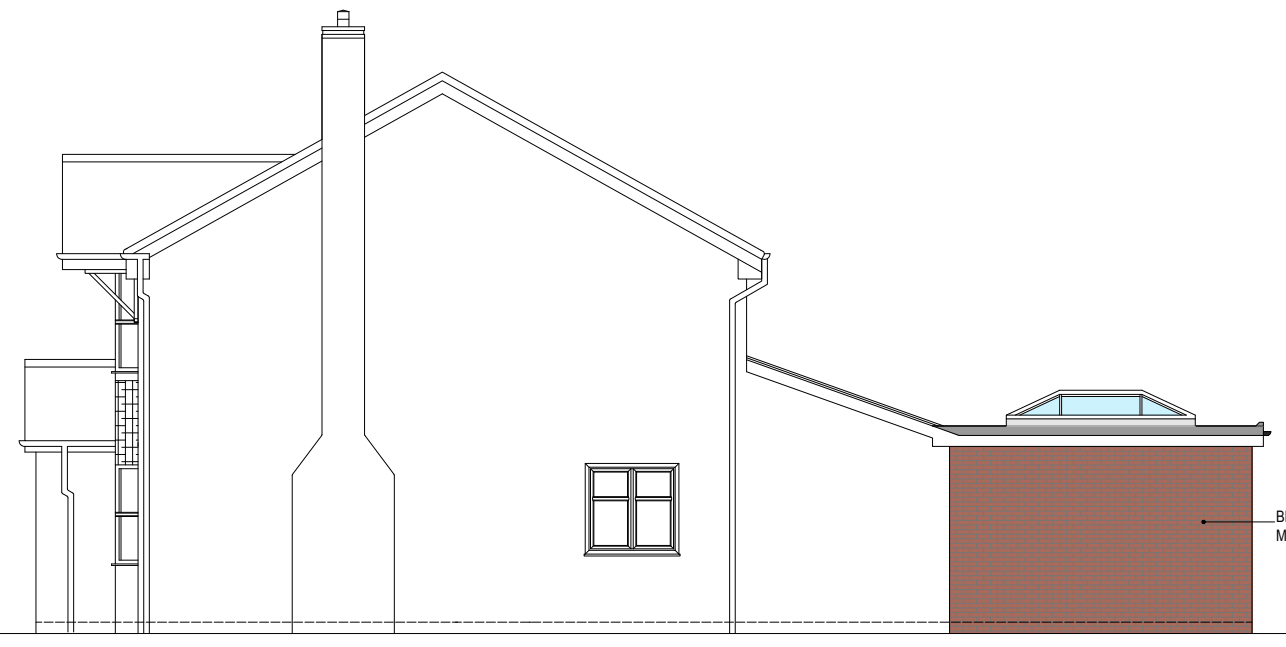

PROPOSED SIDE

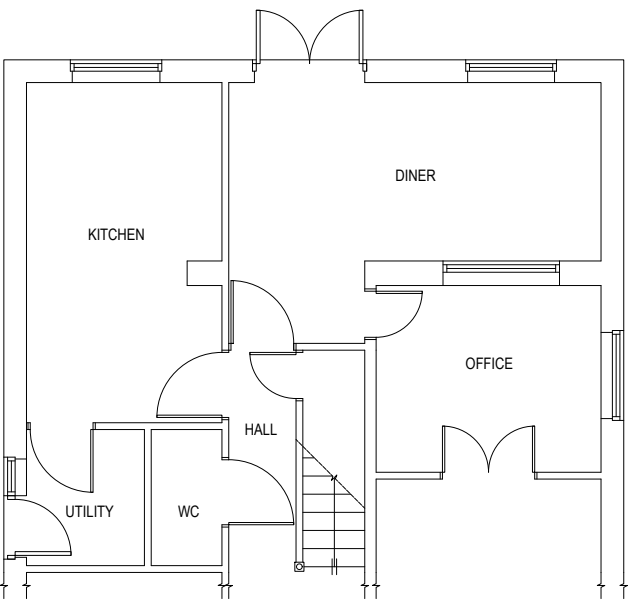

EXISTING GROUND

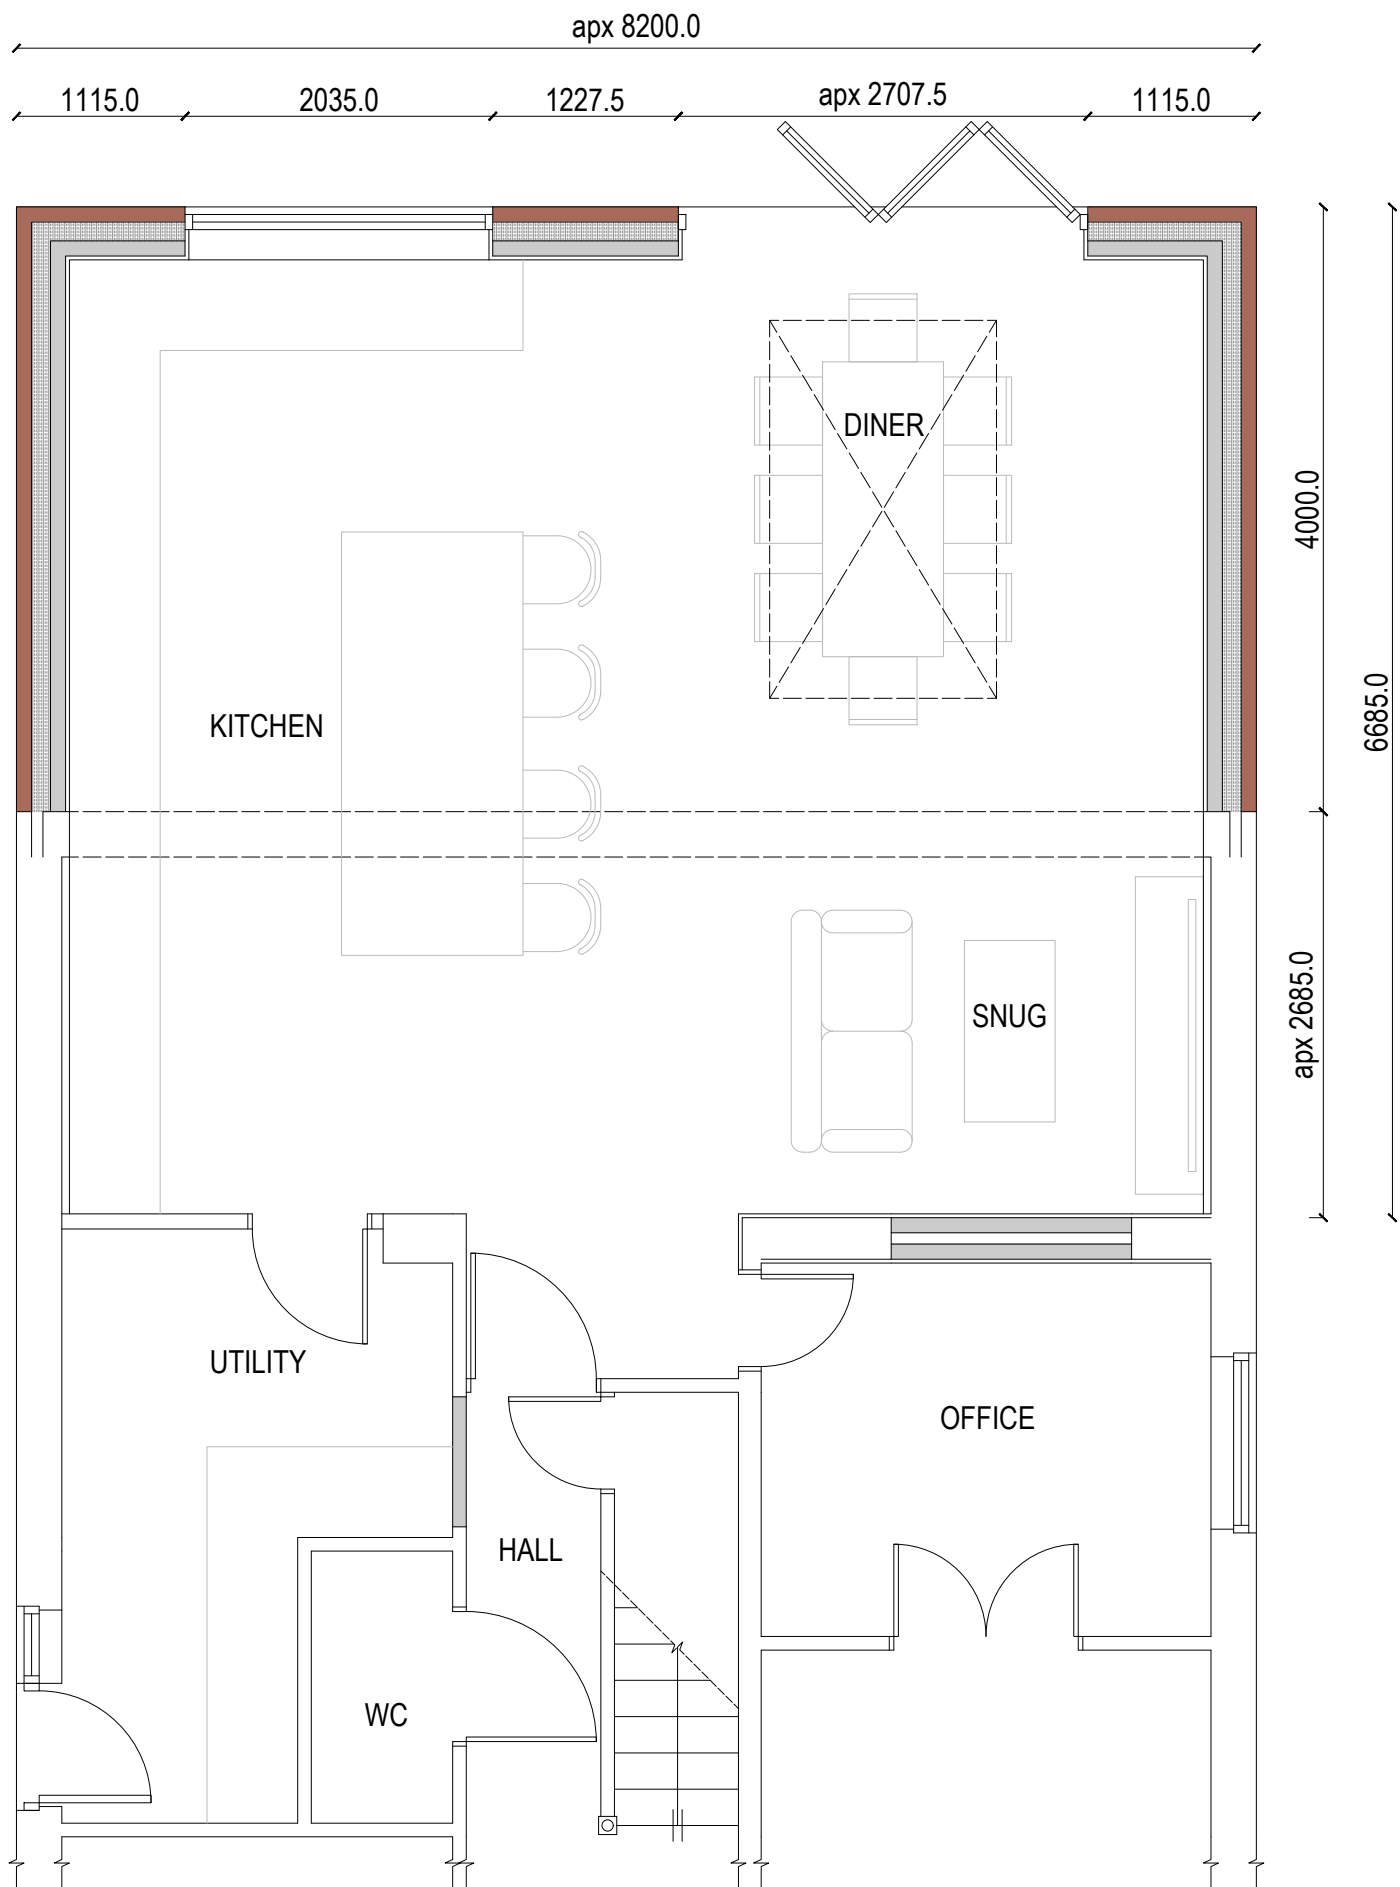

PROPOSED GROUND

GENERAL:
ADEPT DESIGN LTD. ALL RIGHTS RESERVED. NO PART OF THIS DOCUMENT MAY BE REPRODUCED WITHOUT PRIOR WRITTEN PERMISSION. COMPREHENSIVE SUPPORT IS PROVIDED THROUGHOUT THE APPLICATION PROCESS TO OPTIMISE YOUR SUBMISSION. HOWEVER, FINAL APPROVAL RESTS WITH THE LOCAL AUTHORITY AND CANNOT BE GUARANTEED.
DO NOT SCALE OFF THE DRAWING FOR CONSTRUCTION PURPOSES. THE DIMENSIONS PROVIDED ARE ONLY TO BE USED FOR PLANNING PERMISSION/BUILDING REGULATION PURPOSES AND ARE A APPROXIMATION. REPORT ANY DISCREPANCIES TO OUR OFFICE BEFORE PROCEEDING WITH THE WORK. ALL DIMENSIONS ARE IN MILLIMETRES UNLESS STATED OTHERWISE.
WRITTEN CONSENT FROM THE NEIGHBOURING PROPERTY OWNER IS REQUIRED BEFORE ANY ENCROACHMENT OVER THE BOUNDARY LINE, INC. GUTTERS, OVERHANGS, OR FOUNDATIONS AMONG ALL OTHERS.



**ADEPT
DESIGN
LTD**

W: adeptdesignltd.co.uk | M: 07496819062 | E: enquiries@adeptdesignltd.co.uk

PROJECT 12 HOLLAND STREET, ROCHDALE, OL16 2SD
SINGLE-STOREY REAR EXTENSION

TITLE EXISTING & PROPOSED FLOOR PLANS & ELEVATIONS

CLIENT MRS. KAUSER

SCALE 1:100 & 1:50
[A1]

NUMBER A01

REVISION 001

DATE 15/04/2025