



NOTES

1. This drawing and the copyrights and patents herein are the designer's property and may be used or reproduced only under contract.
2. All dimensions are to be verified prior to commencement on site, and any discrepancies must be reported to the designer.
3. Figured dimensions only are to be used from this drawing. If any doubt exists, then clarification must be sought from the designer. On no account scale off this drawing.
4. All work must be carried out in accordance with the current Building Regulations, Codes of Practice and British Standards. If any doubt exists then clarification must be sought from the designer.

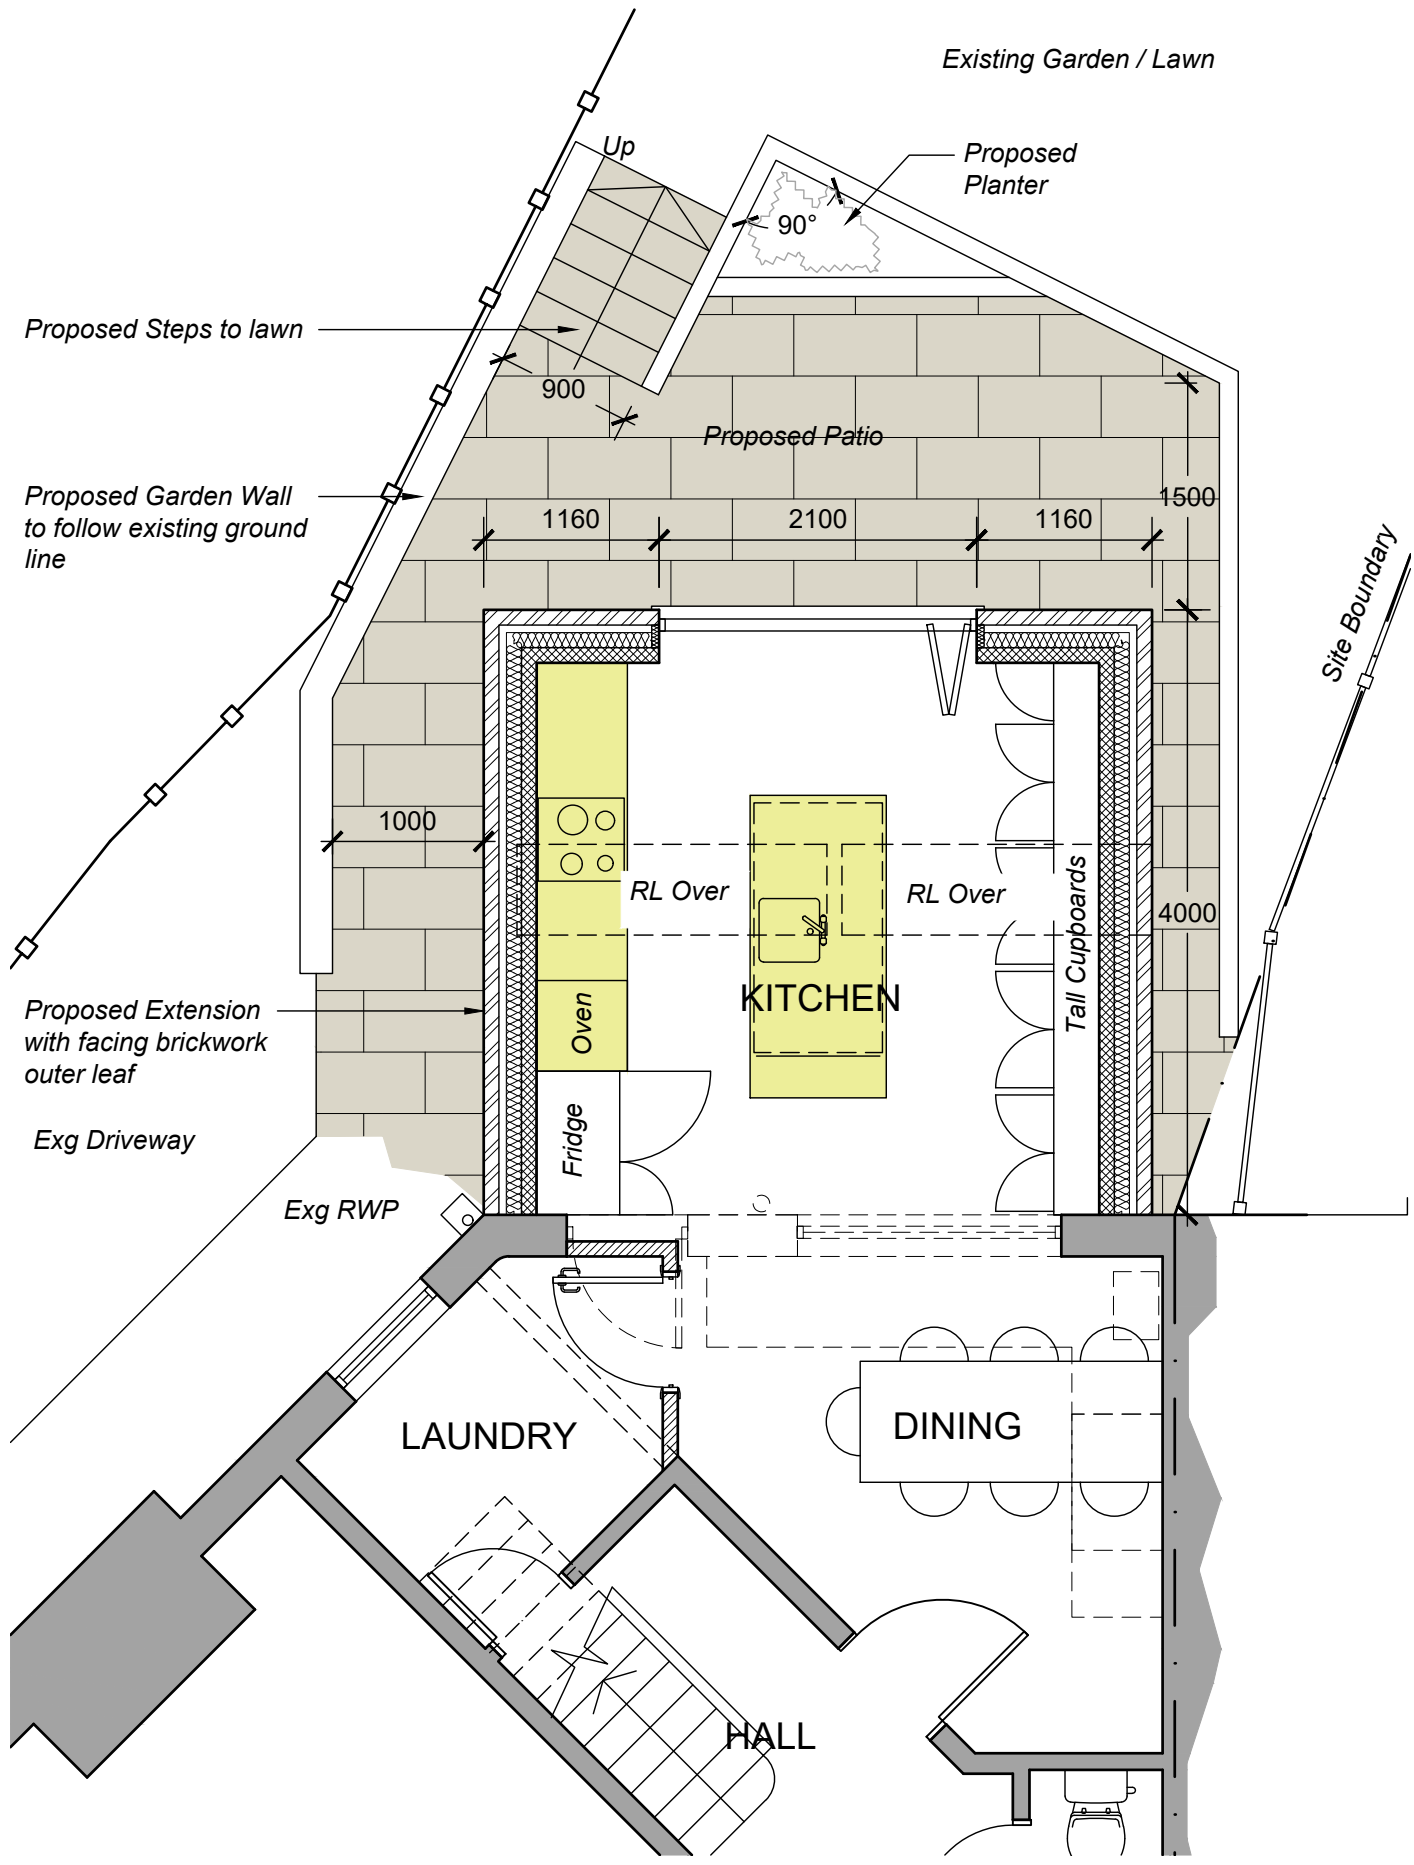

PROPOSED PART GROUND FLOOR PLAN

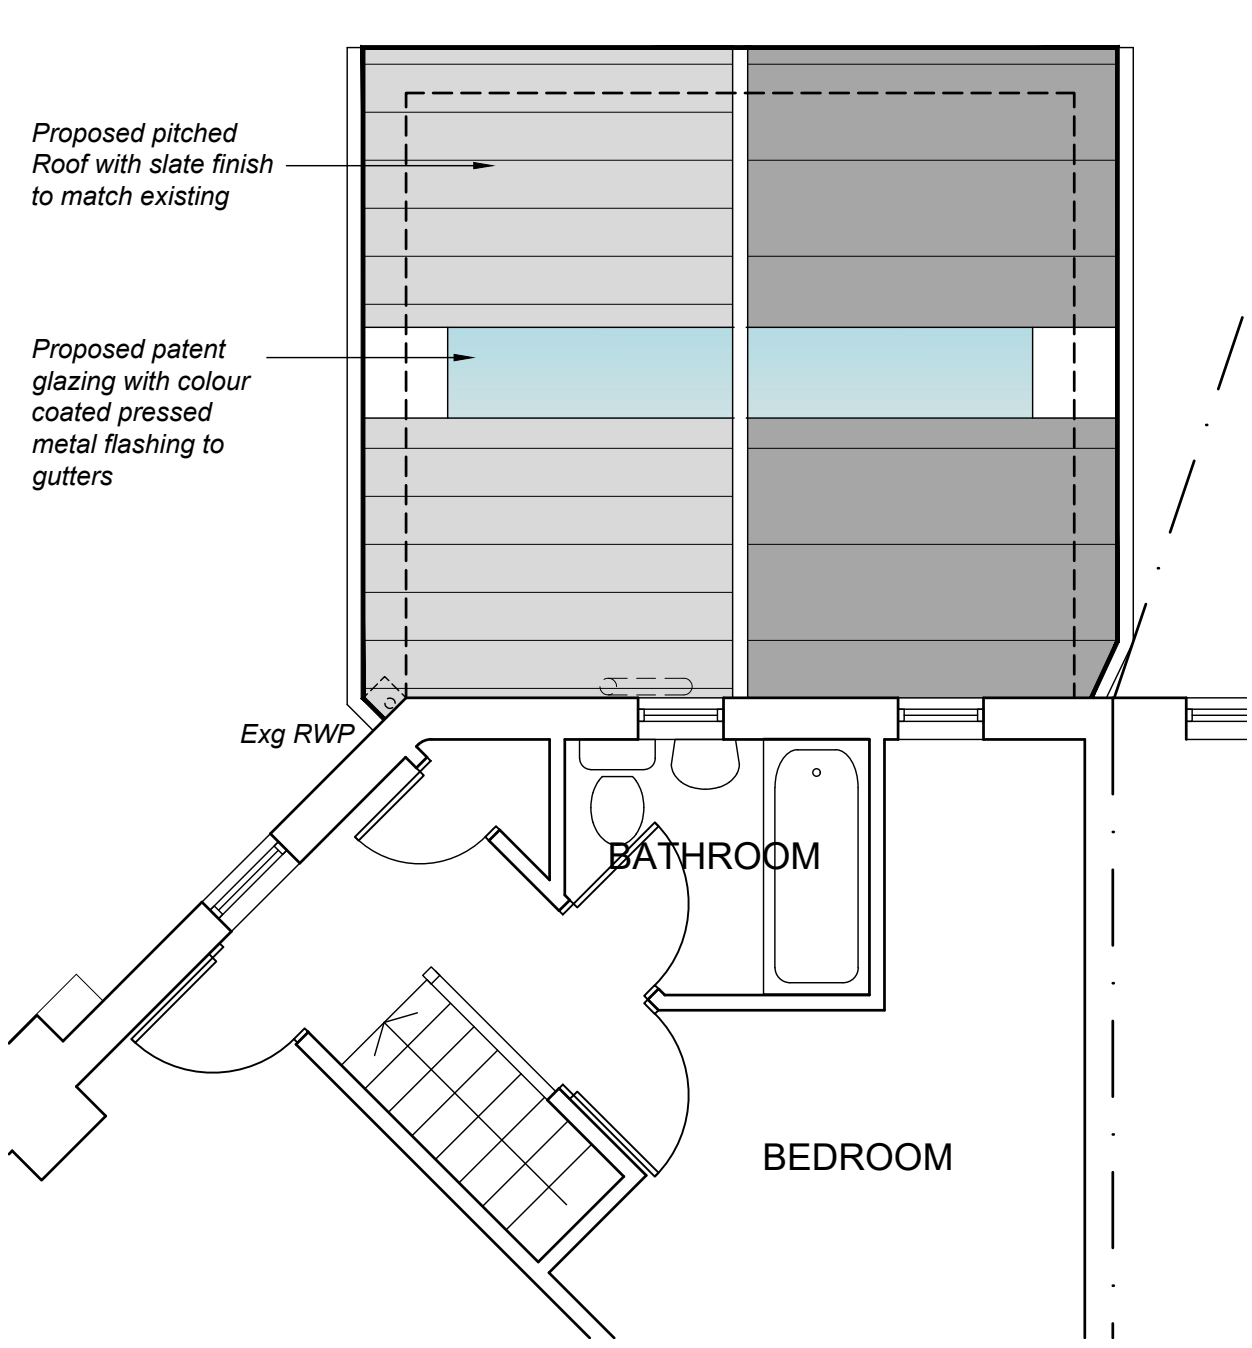

PROPOSED PART FIRST FLOOR PLAN

Revisions	
Client	
Mr and Mrs Stanislav Konyshv	
Project	
Rear Extension to 93 Newark Square, Rochdale OL12 0AX.	
Drawing Title	
Proposed Part Floor Plans	
Drawing Number	Revision
KON01/201	.
Date	Scale
14.04.26	1:50