


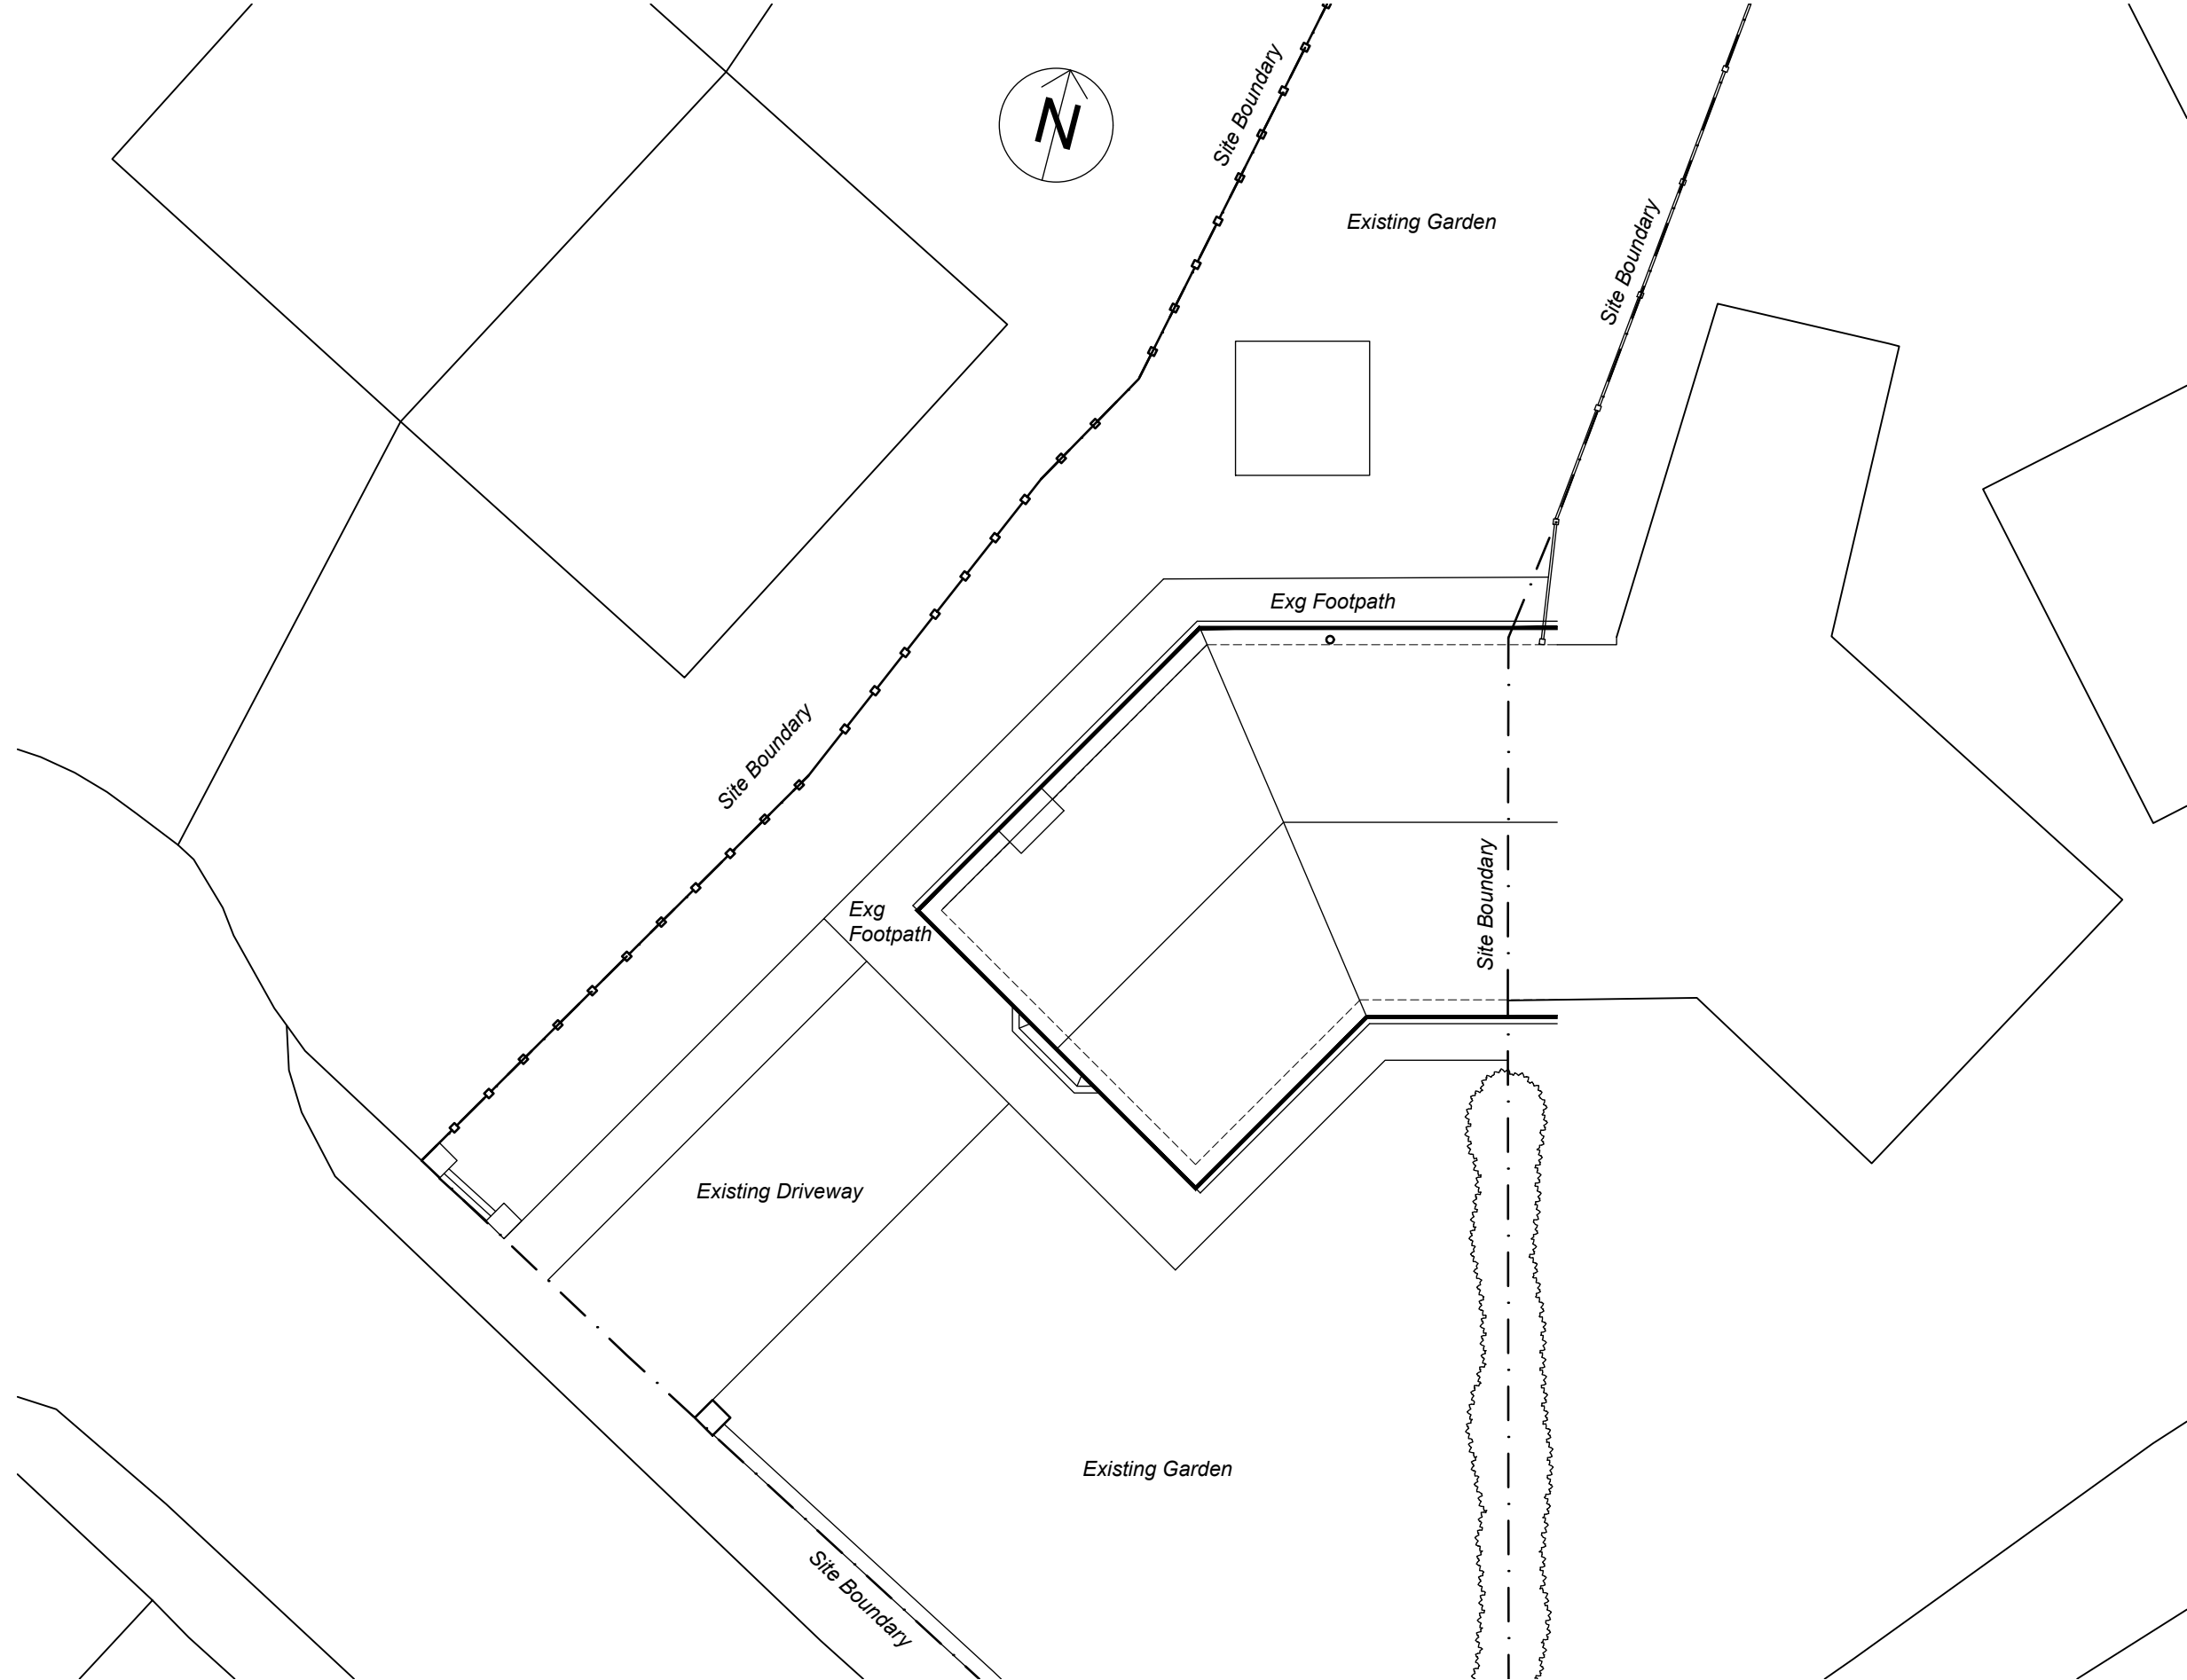

EXISTING SITE PLAN

NOTES

1. This drawing and the copyrights and patents herein are the designer's property and may be used or reproduced only under contract.
2. All dimensions are to be verified prior to commencement on site, and any discrepancies must be reported to the designer.
3. Figured dimensions only are to be used from this drawing. If any doubt exists, then clarification must be sought from the designer. On no account scale off this drawing.
4. All work must be carried out in accordance with the current Building Regulations, Codes of Practice and British Standards. If any doubt exists then clarification must be sought from the designer.

Revisions

Client
Mr and Mrs Stanislav Konyshv

Project
Rear Extension to 93 Newark Square,
Rochdale OL12 0AX.

Drawing Title
Existing Site Plan

Drawing Number	Revision
KON01/100	..
Date	Scale
19.01.26	1:200

ROBERT OCKELFORD
ARCHITECTURAL DESIGN

+44 (0) 7736 305 995
contact@ro-ad.co.uk
4 Providence Street, Walsden
Totterdalen, OL14 6TH