



Proposed detached dwelling at land adjacent to no. 8 Top Schwabe Street Rhodes Middleton

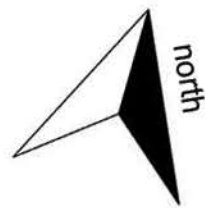


proposed site layout scale 1:100



proposed streetscene scale:100

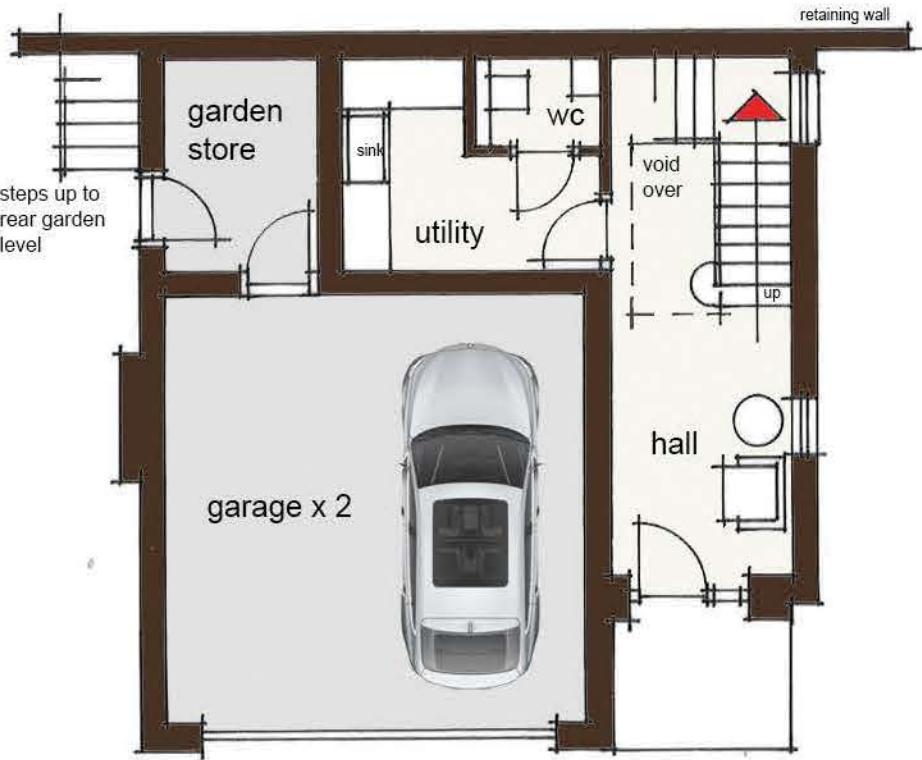

proposed lower ground floor scale 1:100

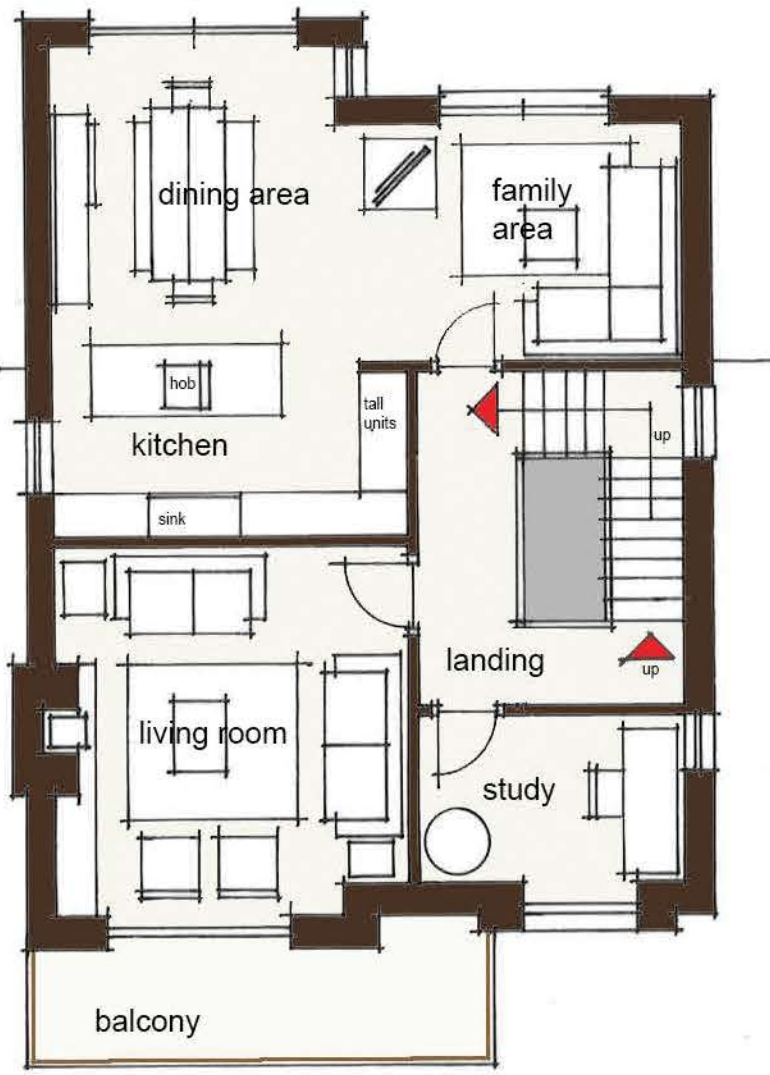


proposed upper ground floor



proposed first floor

material spacification

- walls red multi facing brickwork. White Sto render system to bay
- roof: plain profile, brown roofing tile with matching ridge and hips
- windows anthracite upvc double glazing sealed units
- doors composite entrance and patio doorsetts
- garage aluminium, insulated sectional double garage door
- dormer aluminium formed and insulated projection
- eaves sw painted fascia and bargeboards colour: anthracite
- rainwater black half round gutters with round rwp's
- balcony toughened glass balustrade fixed to steel posts
- driveway red block paved, permeable surface
- paths concrete paving. colour: buff

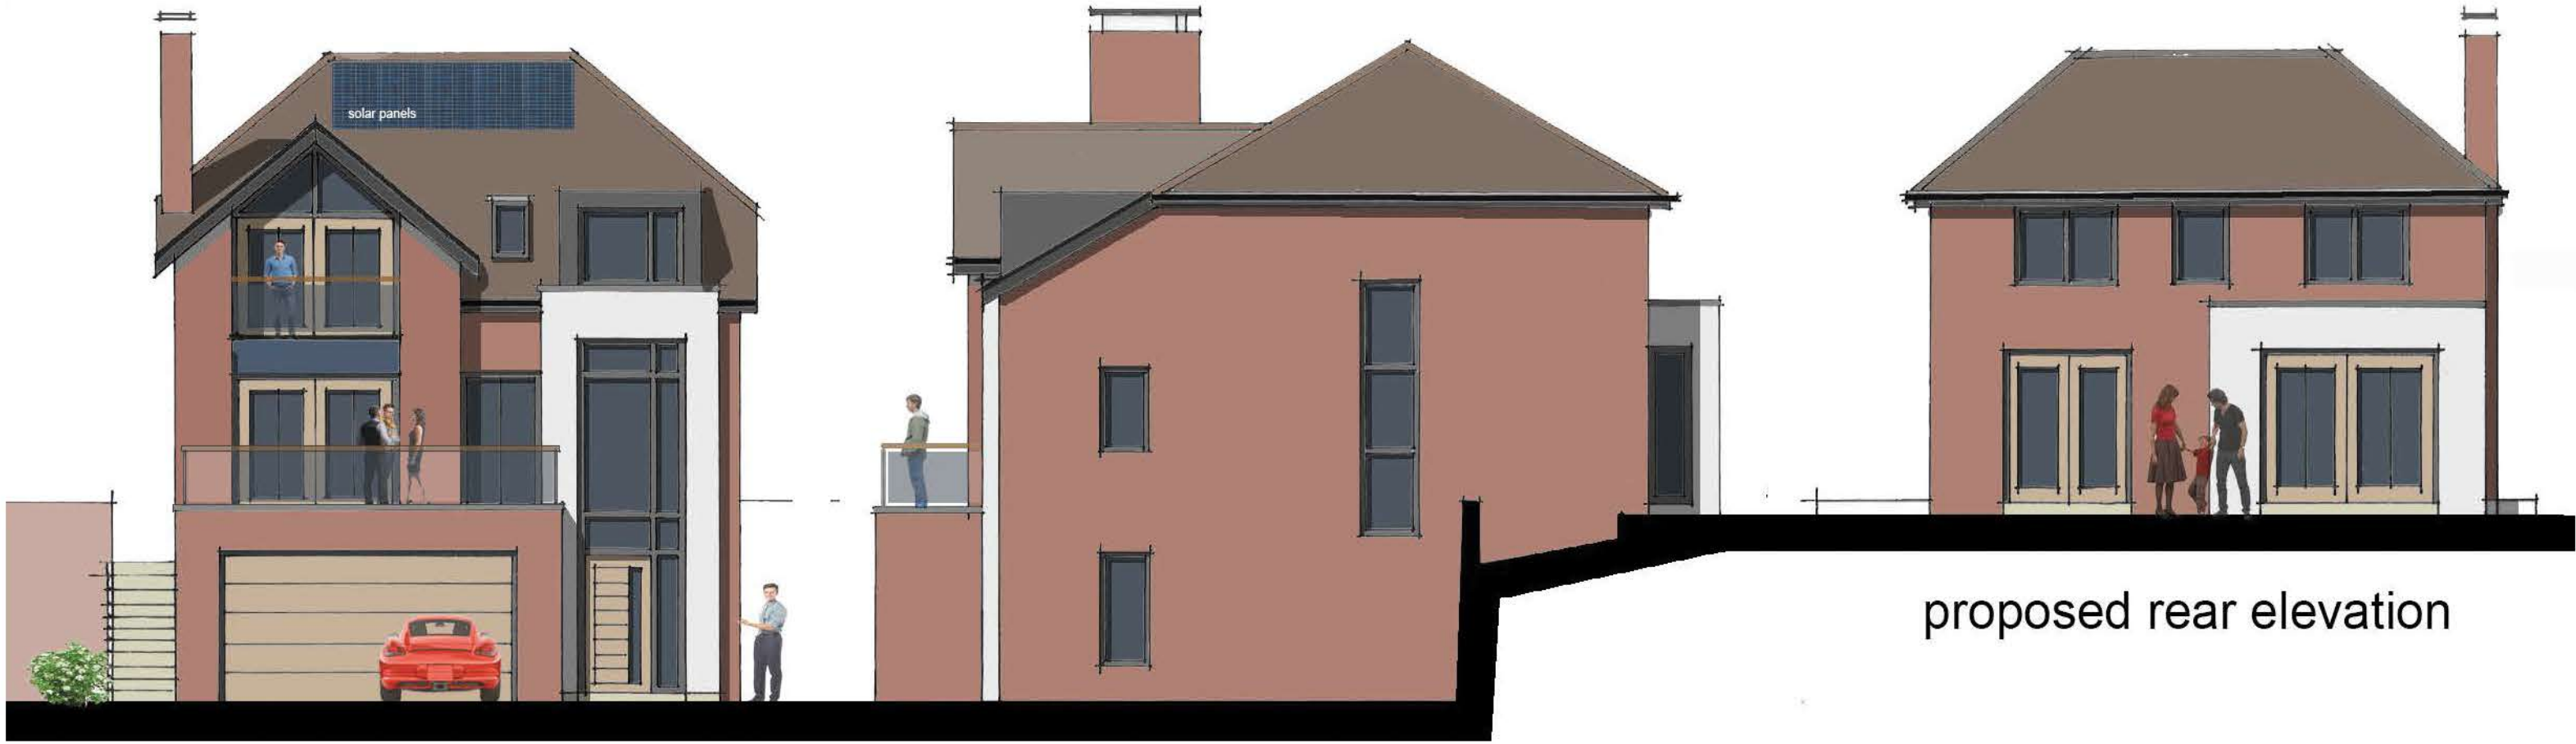

proposed front elevation scale 1:100

proposed side elevation

proposed rear elevation

Drawing Status:	.
-----------------	---

REV	DESCRIPTION	CHECK	DATE
-----	-------------	-------	------

CLIENT	Ms Francis Lamb
--------	-----------------

PROJECT	Proposed residential development at Top Schwabe Street, Middleton
---------	---

DRAWING	Scheme Proposals
---------	------------------

SCALE	DATE	DRAWN	CHECKED
1:500 at A1	March 2025		
DRAWING NO.	CAD REFERENCE NO.	REVISION	
R 1062	PL 03		

