


1:100




TITLE BOUNDARY

NOTE: This drawing is the copyright of the company and must not be reproduced or used without permission. Annotated dimensions are to be taken in preference to scaled dimensions and site dimensions must be checked before work commences.

This drawing is for illustrative purposes only. All drawings must be reviewed and approved by contractor, builder, engineers, including structural, electricians, fire engineers, professionals and officers for buildability, stability, planning, regulations and safety.

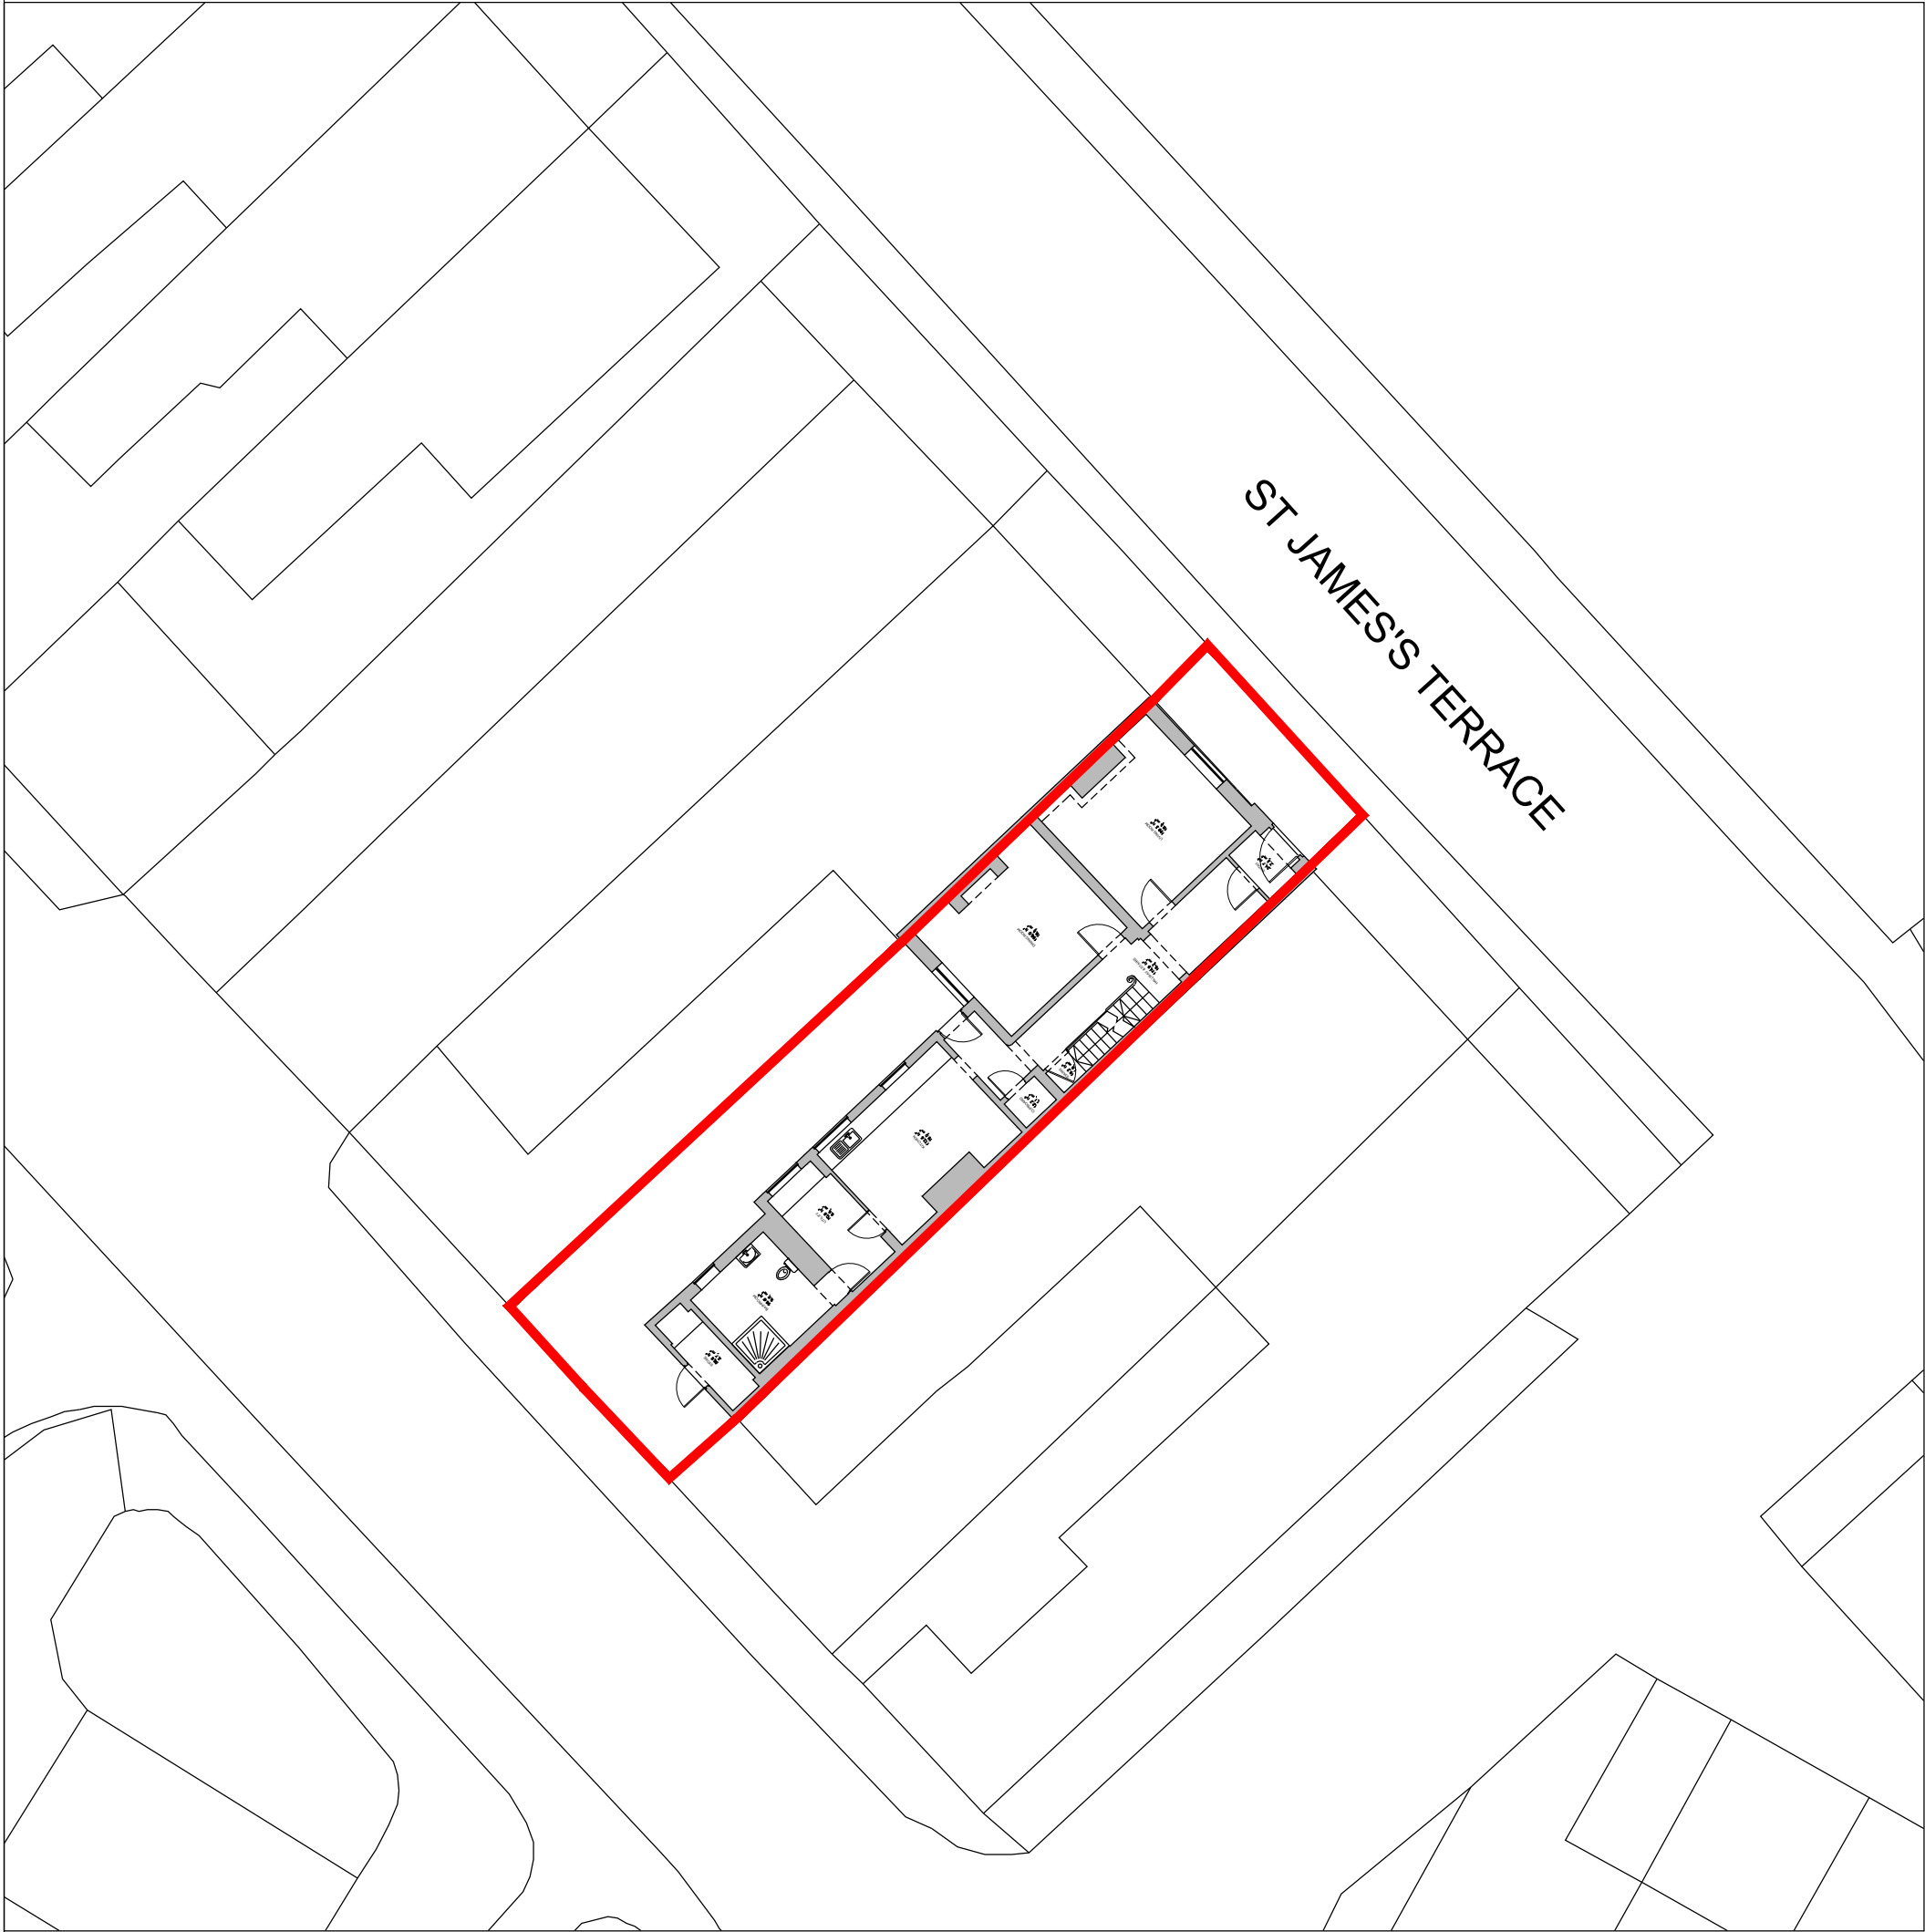

EXISTING SITE PLAN - 1:200 @ A2

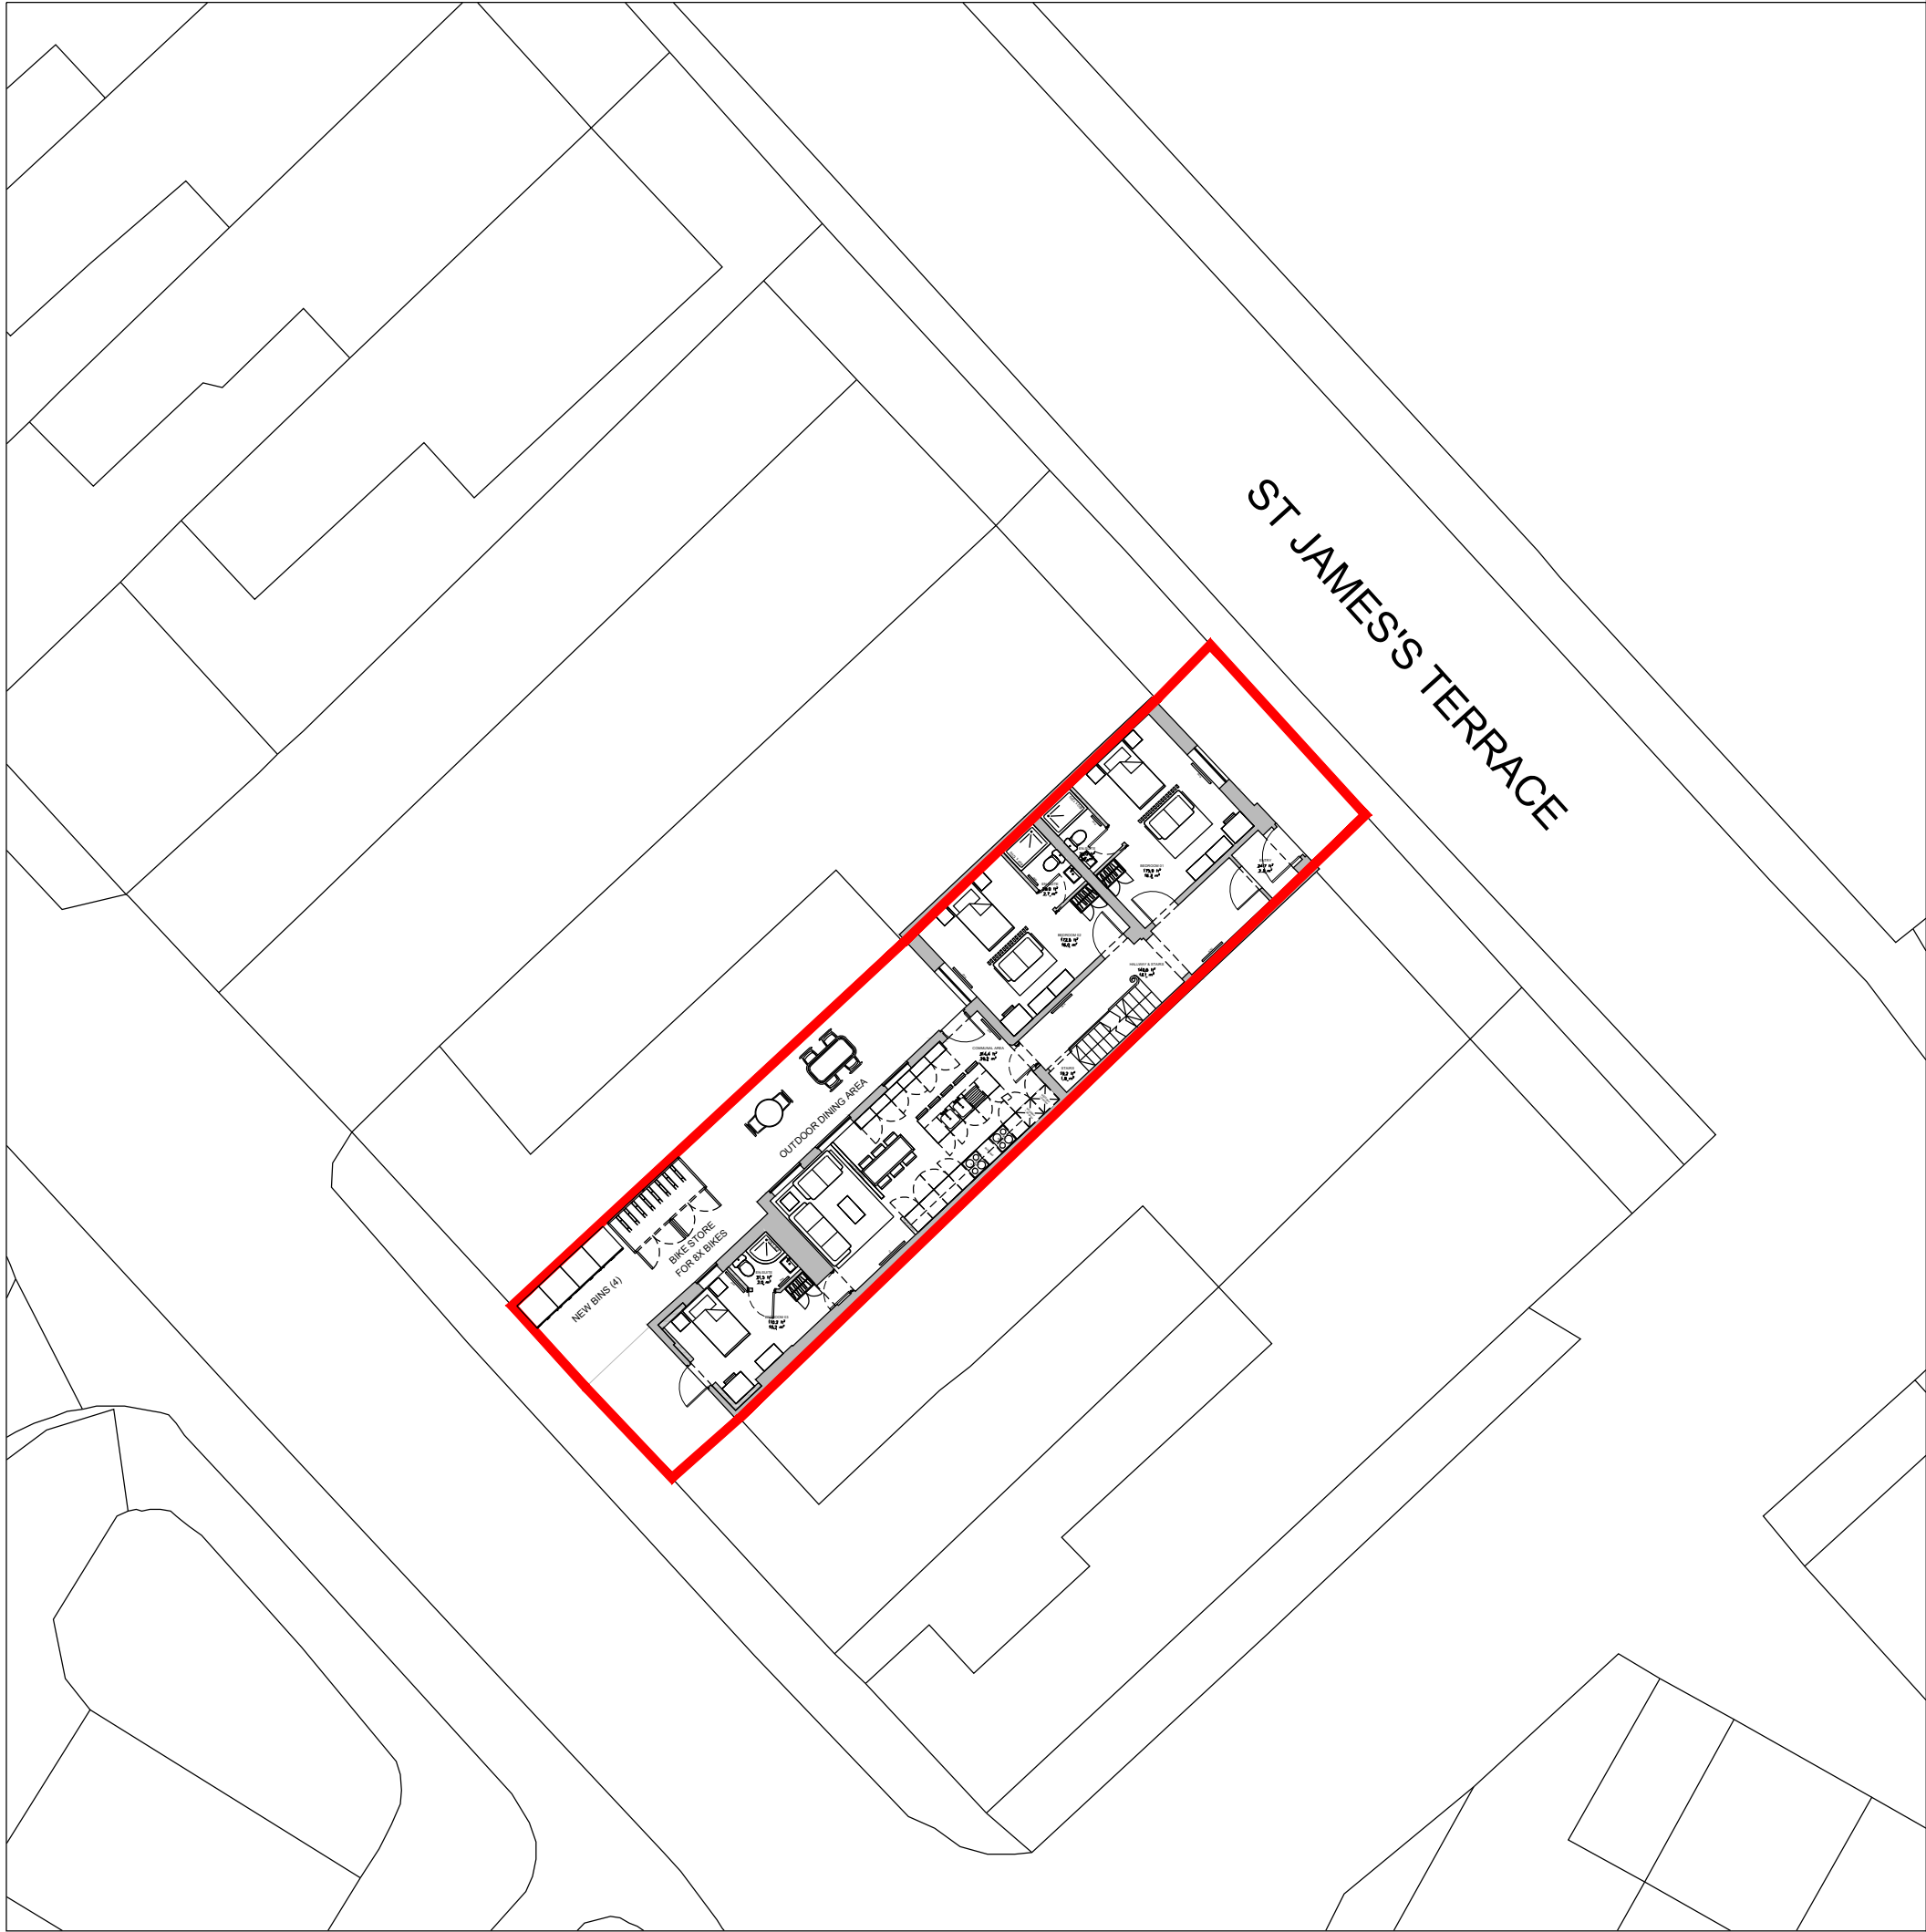

PROPOSED SITE PLAN - 1:200 @ A2



EXISTING AND PROPOSED SITE PLAN
SCALE 1:200 @ A2
REV -

PLANNING

PROJECT NAME: 14 ST JAMES TERRACE, HEYWOOD, OL10 3AB
PROJECT NUMBER: ED-14-2026
DRAWING NUMBER: 999-SP