



Kingspan KS1000RW roof panels
Colour: Gooswing Grey

Kingspan K-Roc AWP wall panel
Colour: Merlin Grey RAL 180 40 05

fascia over-clad with Kingspan K-Roc AWP
cladding (or similar approved) with matching
trims and cills. etc..
fixed external signage to be approved

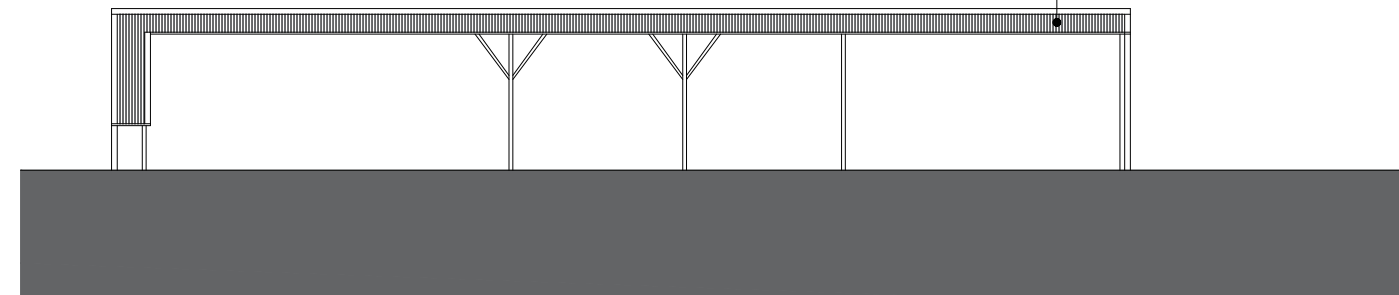

whitworth road elevation

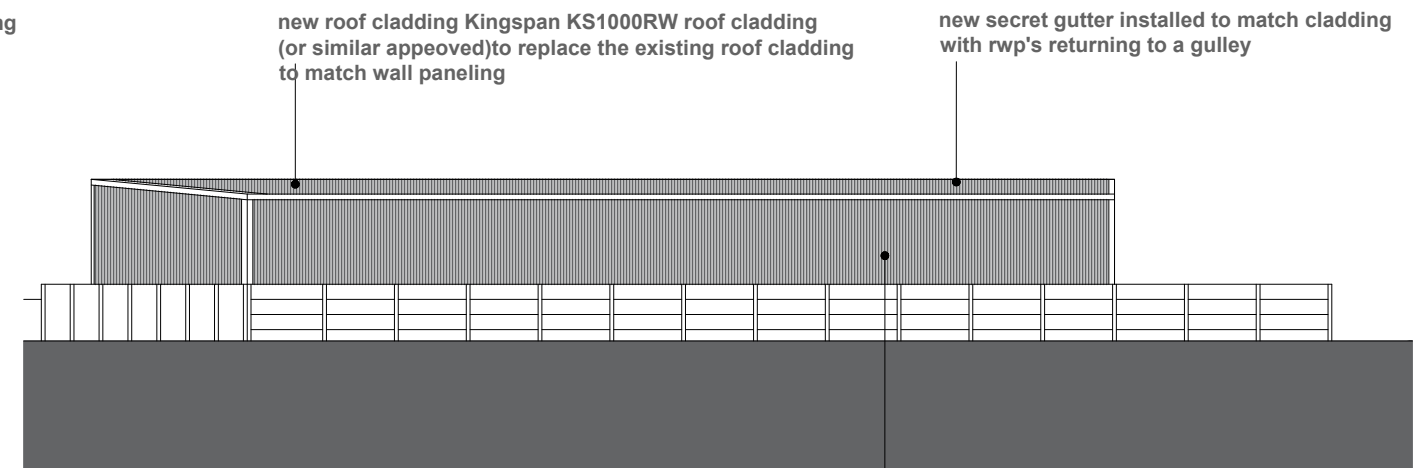


rear elevation


Note:All structure and fixings to
be designed and approved by a
structural consultant and submitted
to building control for approval
before any works commence.

existing cladding to be removed
and re-clad with Kingspan K-Roc AWP
cladding (or similar approved) with matching
trims and cills. etc..
fixed external signage to be approved

existing cladding to be removed
and re-clad with Kingspan K-Roc AWP
cladding (or similar approved) with matching
trims and cills. etc..
fixed external signage to be approved

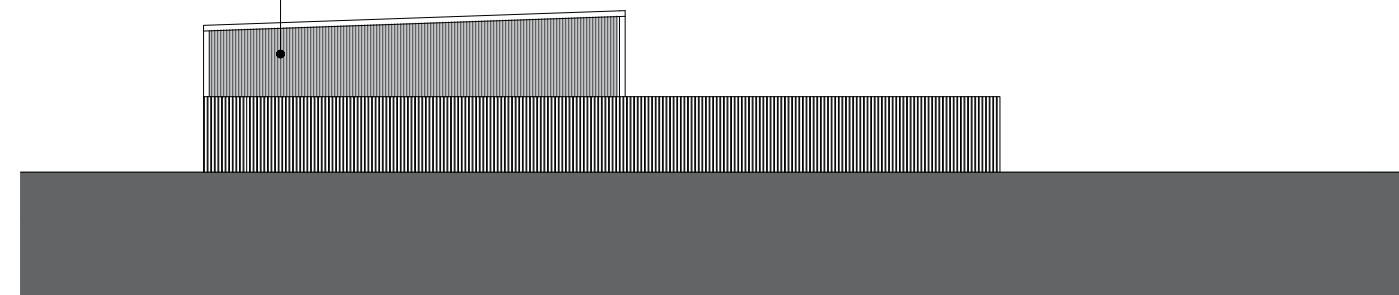

side elevation (Tesco)

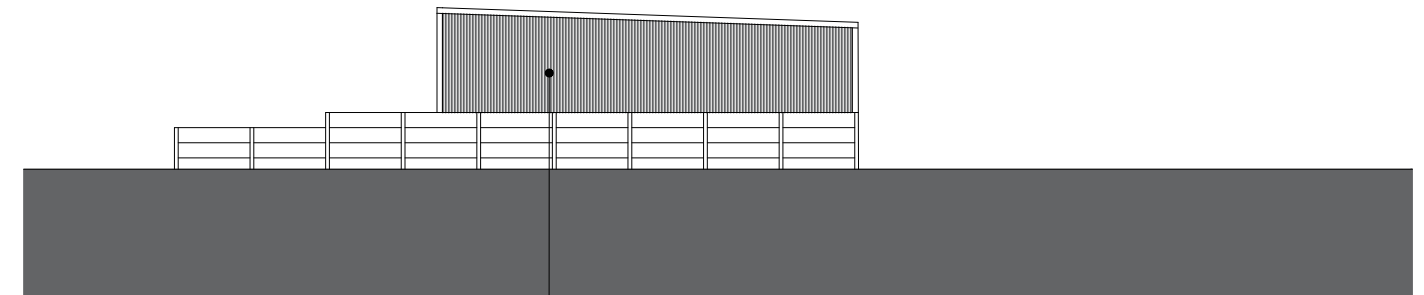

side elevation

existing cladding to be removed
and re-clad with Kingspan K-Roc AWP
cladding (or similar approved) with matching
trims and cills. etc..
fixed external signage to be approved

Capitol Car Wash
Existing Canopy
Whitworth Road
Rochdale

Proposed Elevations

work to figured dimensions

© CJ Partnership owns the copyright of this design /
drawing which must not be reproduced in whole or in
part without the written permission of CJ Partnership

contract no

3694 05

drawn by
PDC

drawing no

date
December 2025

revision

C

scale @ A3
1:200

Revisions:
A. Drawing title changed.PDC.June 2025
B. Windows to the rear elevation deleted.PDC.February 2026
C. Wall cladding specification amended.PDC.April 2026

Blue Pit Mill Queensway
Castleton Rochdale OL11 2PG

+44 (0)1706 631347
info@cjpartnership.com
www.cjpartnership.com

CJPARTNERSHIP
ENVIRONMENTAL ARCHITECTS

