




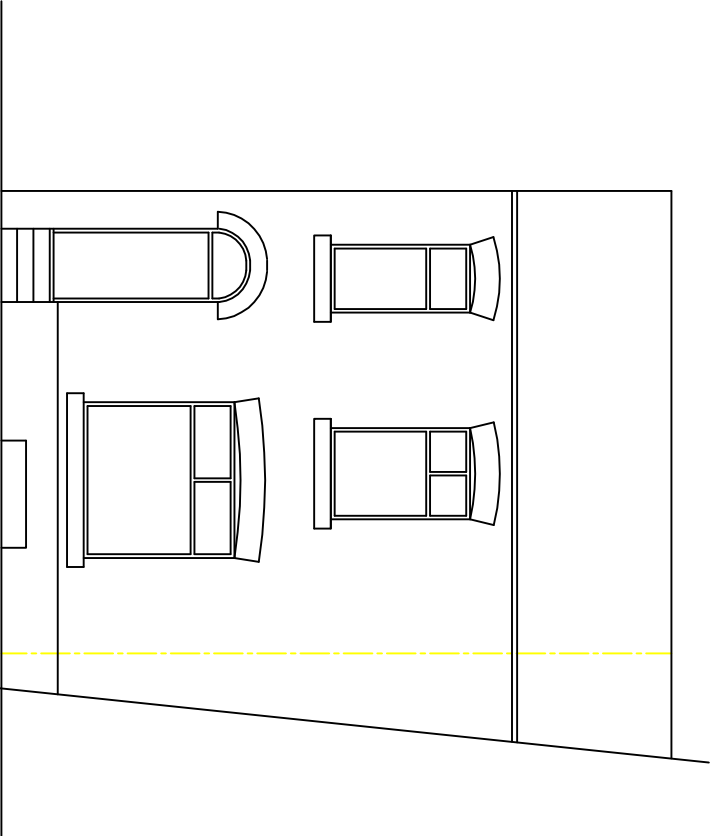


FRONT ELEVATION

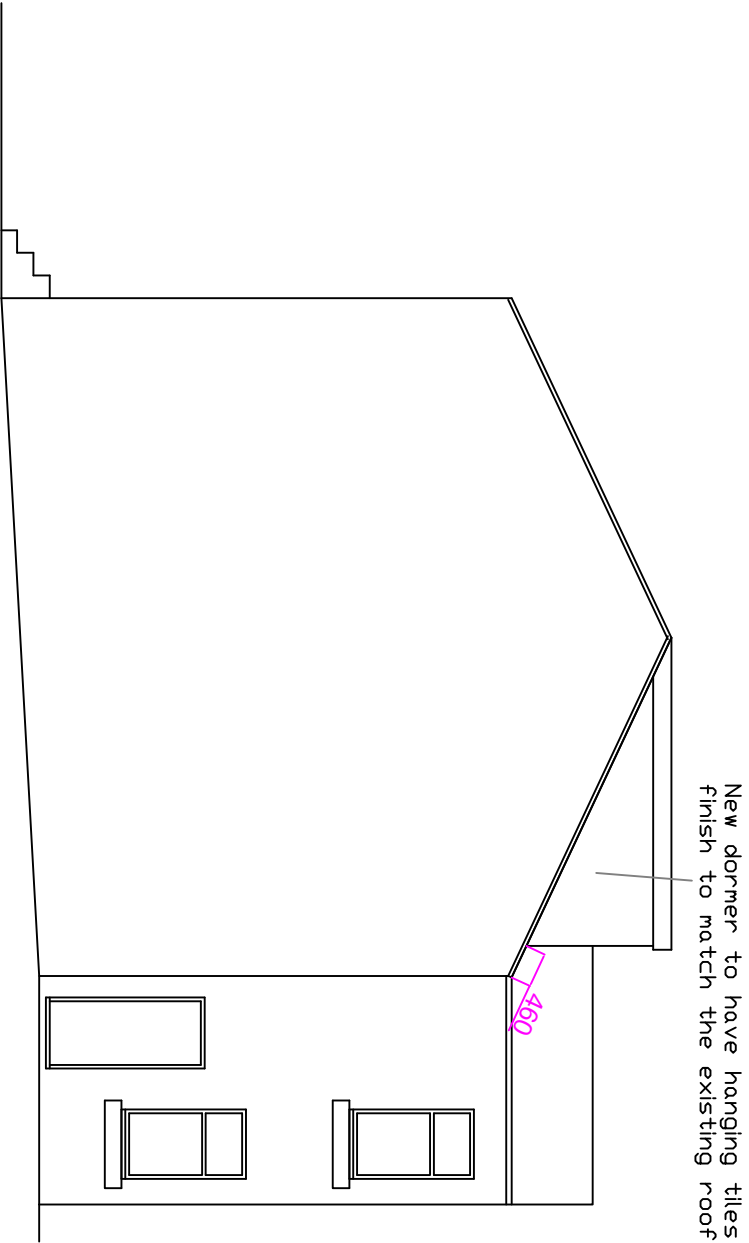


SIDE ELEVATION

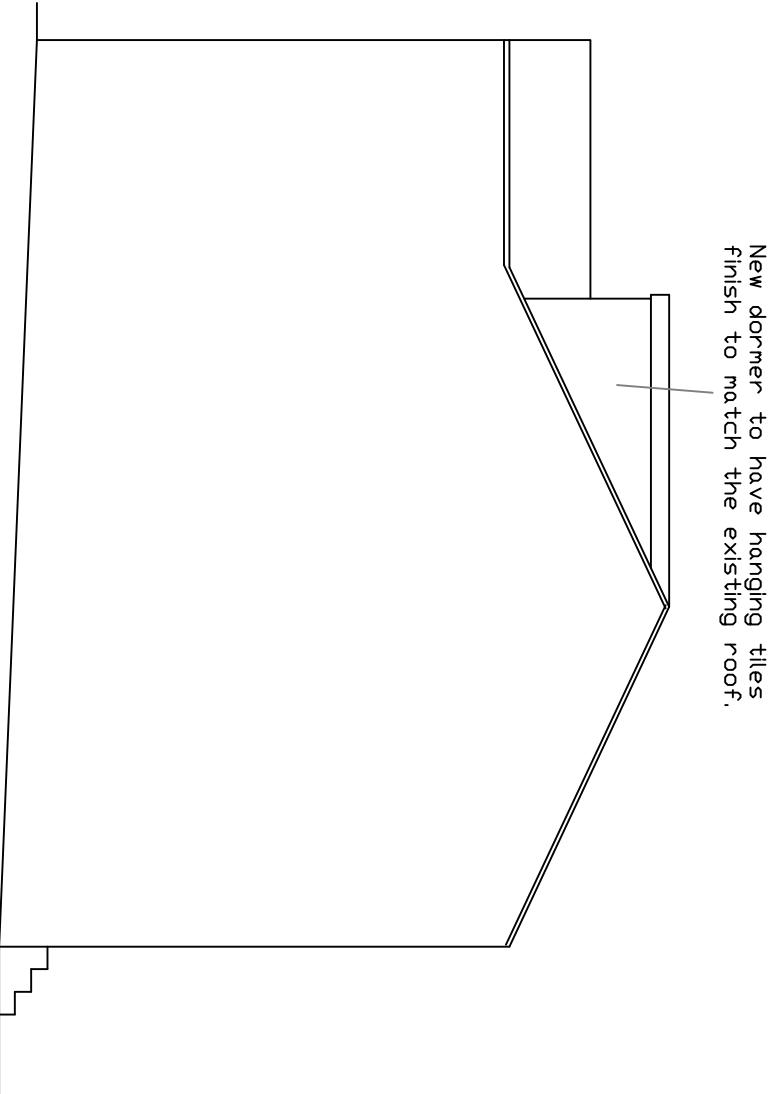


SIDE ELEVATION

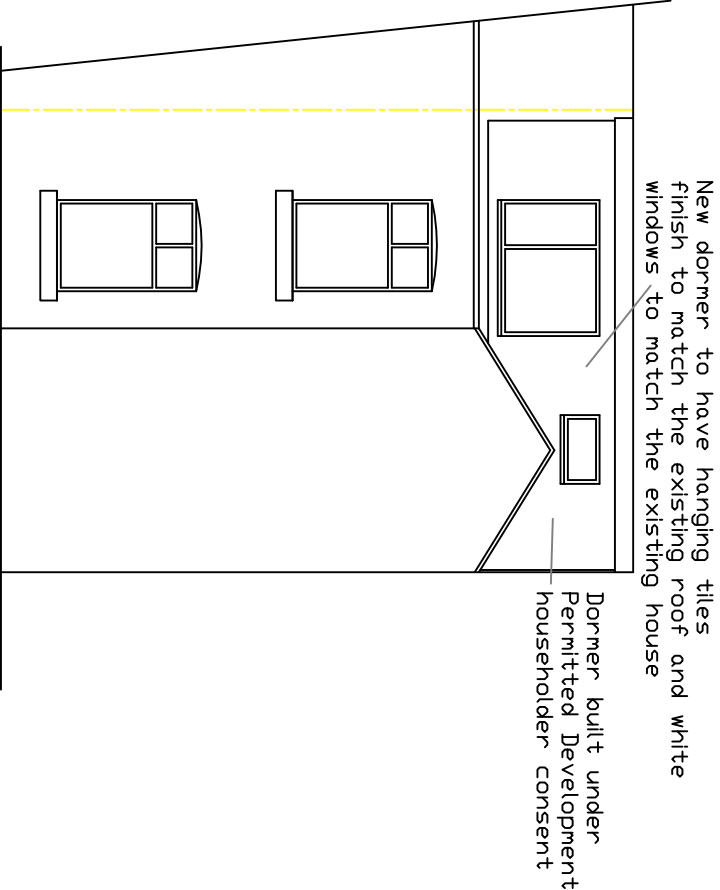

REAR ELEVATION

 

Scale Bar

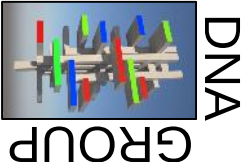

Head Office:
PARKHILL BUSINESS CENTRE
WALTON ROAD
WETHERBY
LS22 5DZ

BIRMINGHAM MANCHESTER DARTINGTON
Tel: 0161 870 6316 e-mail: dna.group@mail.com

Project
13 Charlotte Street
Rochdale
DL16 4TJ

Scale 1:500/A1 13000/A3

Part	Drawn	Building
Part	Drawn	Building
Revision	Letter	Date

Drawn by:	Approved by:
RW	

Subject	Drawing No.
Proposed Elevations	2023/0204/004A