



1 Existing Boundary Treatment (East)
1 : 100


2 Proposed Boundary Treatment (East)
1 : 100

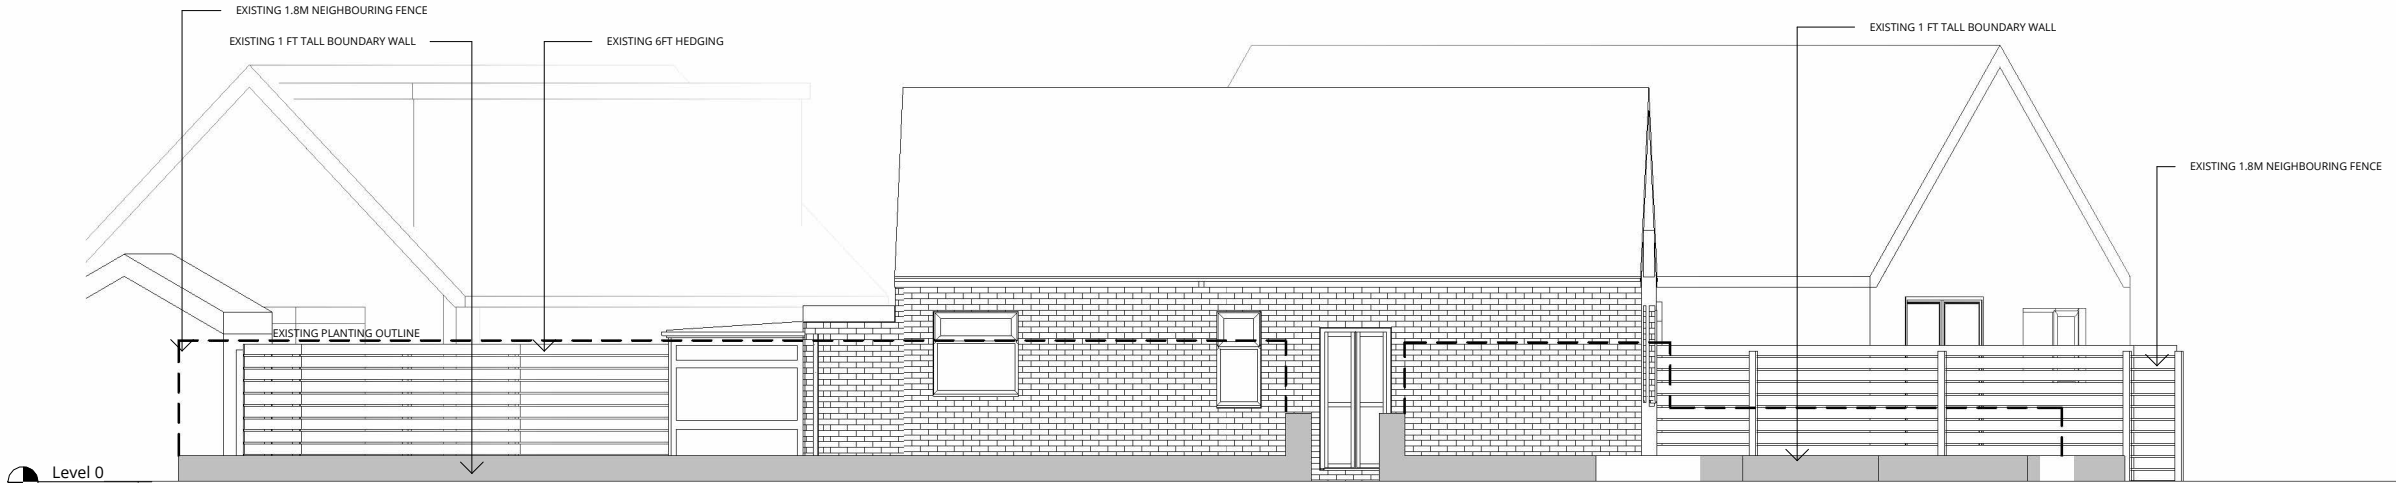

3 Existing Boundary Treatment (South)
1 : 100

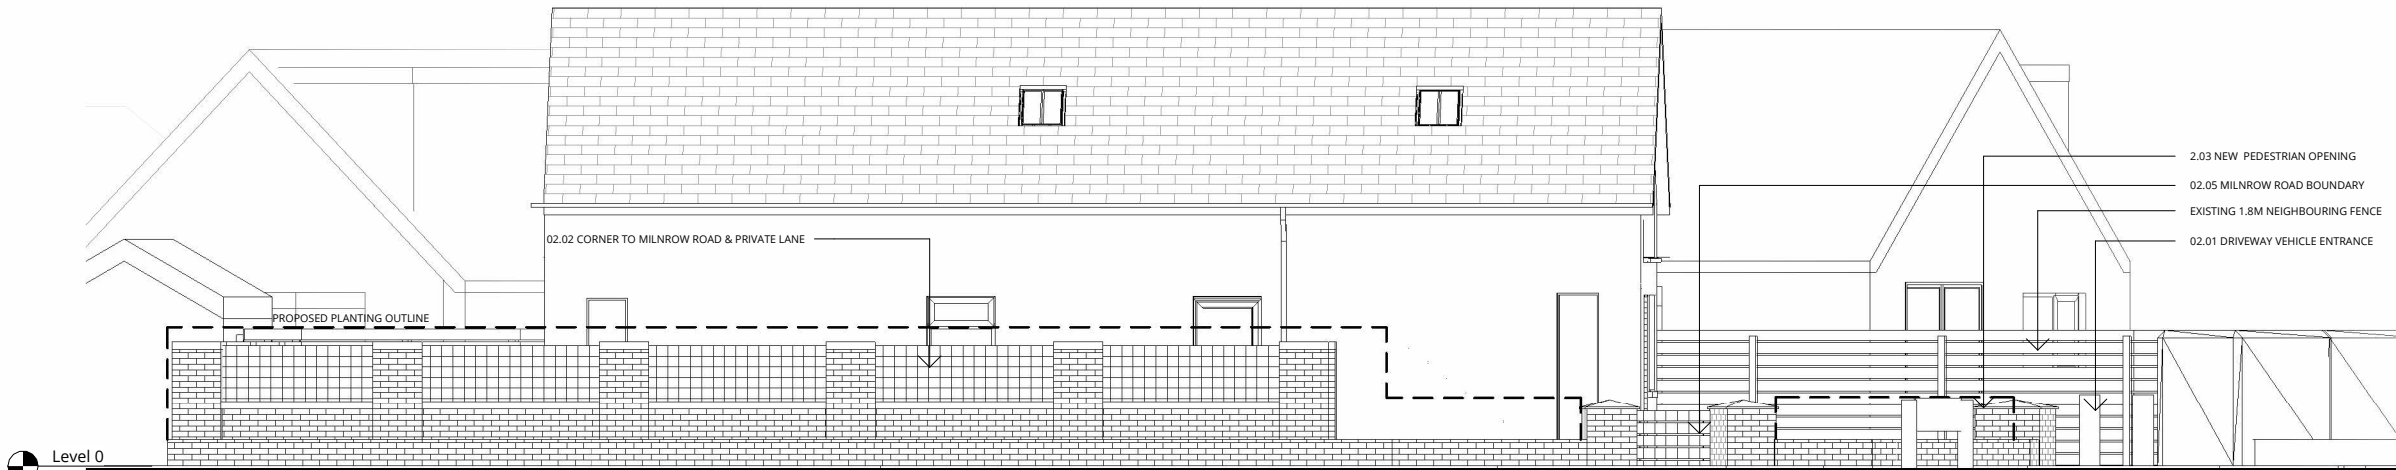

4 Proposed Boundary Treatment (South)
1 : 100

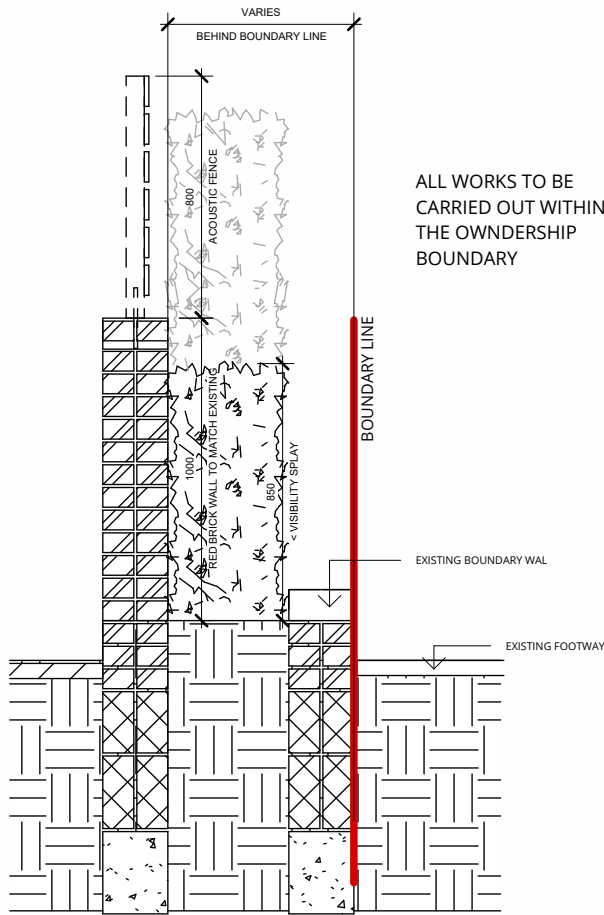

5 Boundary Wall Section
1 : 25

RALA SHALL HAVE NO RESPONSIBILITY FOR ANY USE MADE OF THIS DOCUMENT OTHER THAN FOR THAT WHICH IT WAS PREPARED AND ISSUED.
ALL DIMENSIONS SHOULD BE CHECKED ON SITE.
DO NOT SCALE FROM THIS DRAWING

ANY DRAWING ERRORS OR DIVERGENCIES SHOULD BE BROUGHT TO THE ATTENTION OF RALA AT THE ADDRESS SHOWN BELOW.

DRAWINGS SHALL BE READ IN CONJUNCTION WITH THE FOLLOWING BEFORE WORK COMMENCES:

- THE CDM DESIGN ISSUES REGISTER
- THE RALA RISK SERIES OF DRAWINGS
- THE PROJECT CDM RISK REGISTER

NOTES

P00	Planning Information	RB	RB	29/11/23
P01	General Updates	RB	RB	14/03/24
P02	General Updates	RB	RB	17/03/24
P03	Extended Pre Planning Issue	RB	RB	20/03/24
P04	Planning Issue	RB	RB	22/03/26
P05	Planning Comments	RB	RB	18/04/26

REVISIO	DESCRPTIO	DRAWN	CHECKE	DAT
---------	-----------	-------	--------	-----

REVISIO	DESCRPTIO	DRAWN	CHECKE	DAT
---------	-----------	-------	--------	-----

CLIENT

11 Hackford Close,
Brandsolme,
Bury,
Greater Manchester,
BL8 1XP
United Kingdom

T +44 [0]7564 361 972

Rachel Ann Lucy
RAL
Architect

PROJECT 35 Milnrow Road	ISO 27001 CLASSIFICATION Planning	SCALE As indicated @ A3
BDP JOB NUMBER P0045	DRAWING TITLE Proposed Boundary Treatment	DATE FIRST ISSUED 29/11/23
DRAWING NO. MNR-RALA-ZZ-XX-DR-A-(PL)-0005	REVISION P05	