


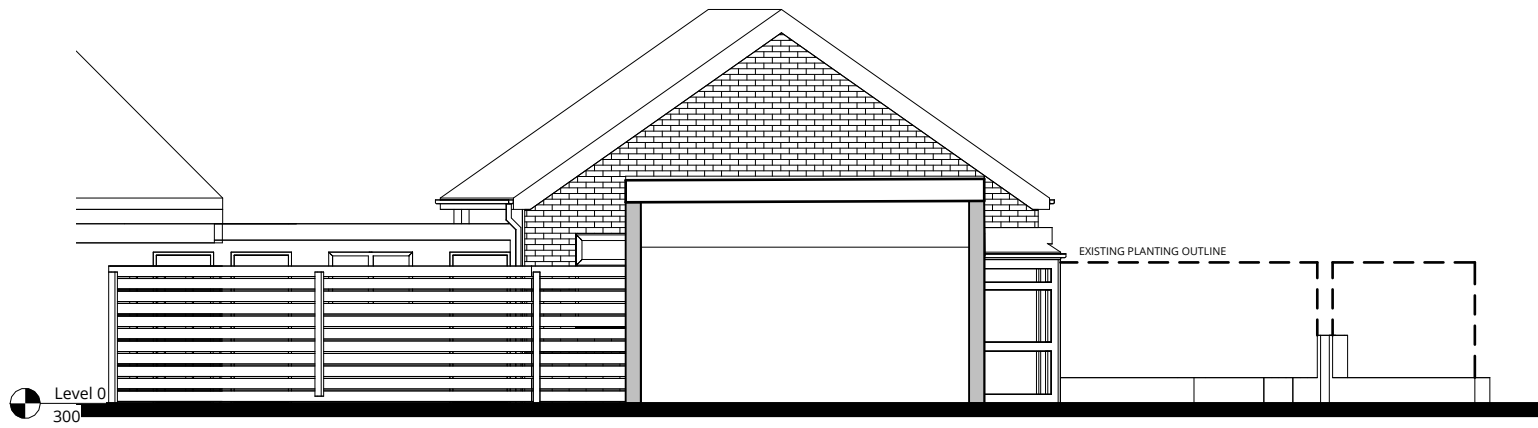


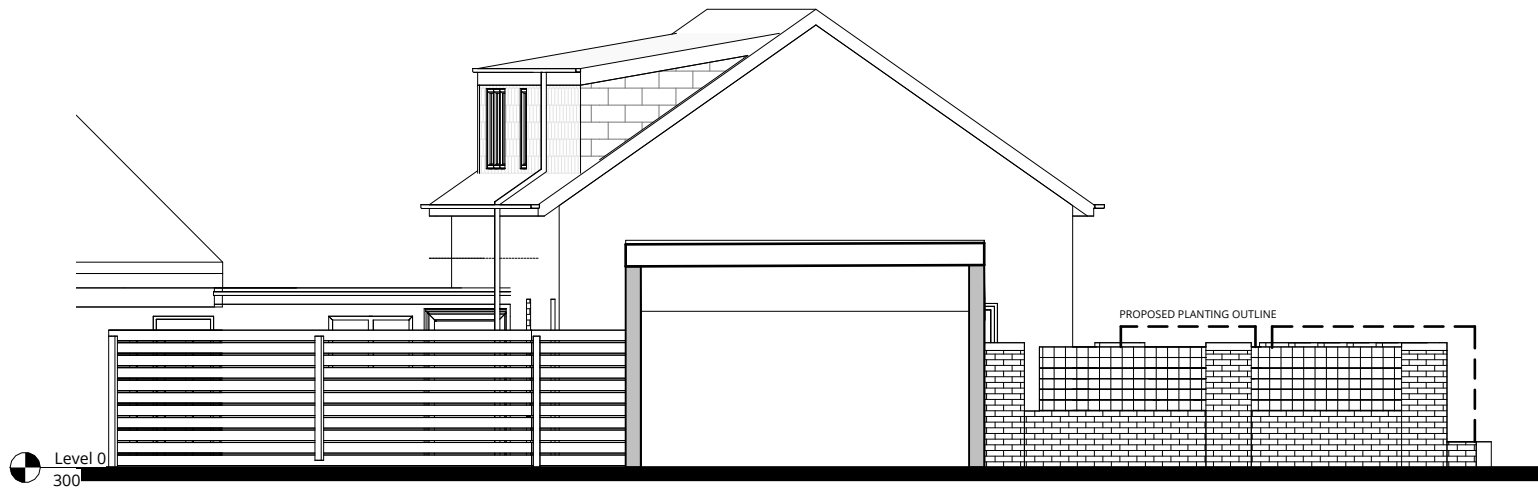


1 Existing Boundary Treatment (North)
1 : 100

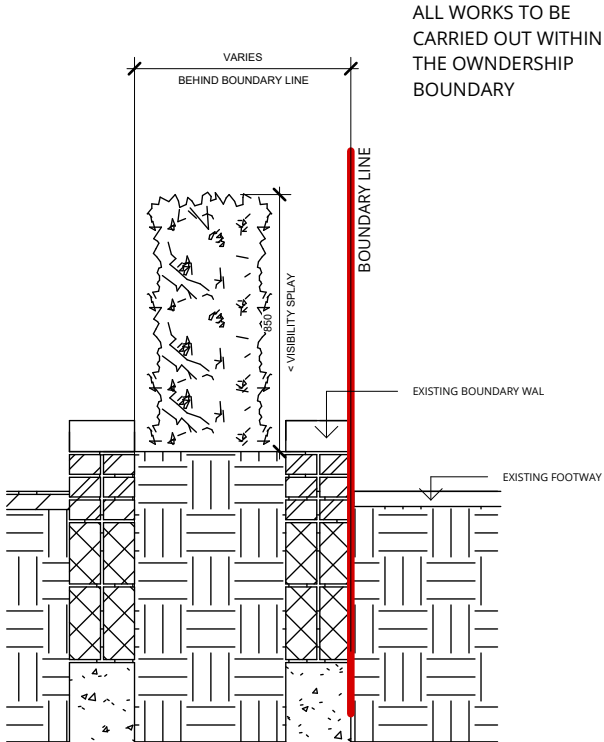

2 Proposed Boundary Treatment (North)
1 : 100

 

3 Boundary Wall Section (East)
1 : 25

 

RALA SHALL HAVE NO RESPONSIBILITY FOR ANY USE MADE OF THIS DOCUMENT OTHER THAN FOR THAT WHICH IT WAS PREPARED AND ISSUED. ALL DIMENSIONS SHOULD BE CHECKED ON SITE. DO NOT SCALE FROM THIS DRAWING

ANY DRAWING ERRORS OR DIVERGENCIES SHOULD BE BROUGHT TO THE ATTENTION OF RALA AT THE ADDRESS SHOWN BELOW.

DRAWINGS SHALL BE READ IN CONJUNCTION WITH THE FOLLOWING BEFORE WORK COMMENCES:

- THE CDM DESIGN ISSUES REGISTER
- THE RALA RISK SERIES OF DRAWINGS
- THE PROJECT CDM RISK REGISTER

NOTES

P00	Planning Comments	RB	RB	18/04/26
REVISION	DESCRIPTION	DRAWN	CHECKED	DATE

REVISION	DESCRIPTION	DRAWN	CHECKED	DATE
----------	-------------	-------	---------	------

CLIENT

11 Hackford Close,
Brandlesholme,
Bury,
Greater Manchester,
BL8 1XP
United Kingdom

T +44 [0]7564 361 972



PROJECT TITLE 35 Milnrow Road			
RDP JOB NUMBER P0045	ISO 27001 CLASSIFICATION Planning		
DRAWING TITLE Proposed Boundary Treatment 2		SCALE As indicated	@ A3
DRAWING No. MNR-RALA-ZZ-XX-DR-A-(PL)-0008		DATE FIRST ISSUED 18/04/26	
		REVISION P00	