




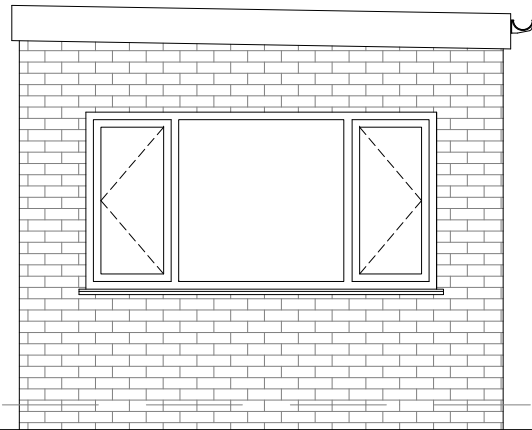


PROPOSED FRONT ELEVATION

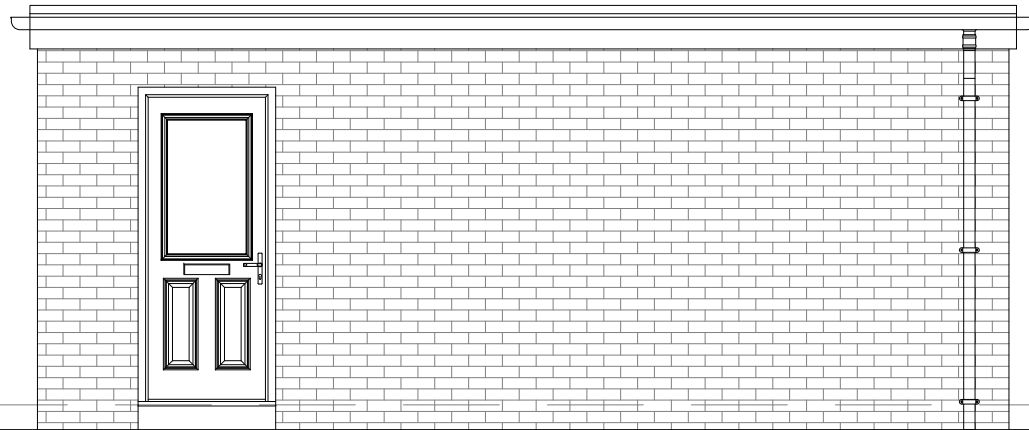


PROPOSED SIDE ELEVATION

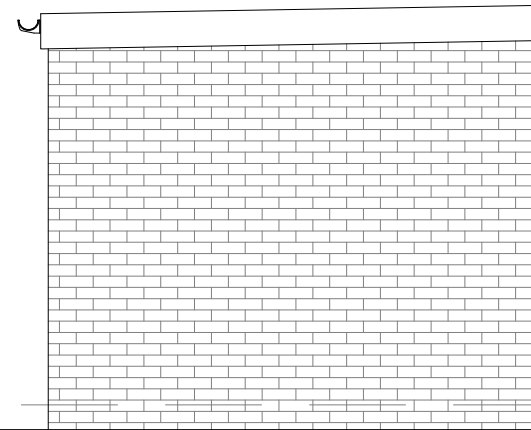



PROPOSED REAR ELEVATION

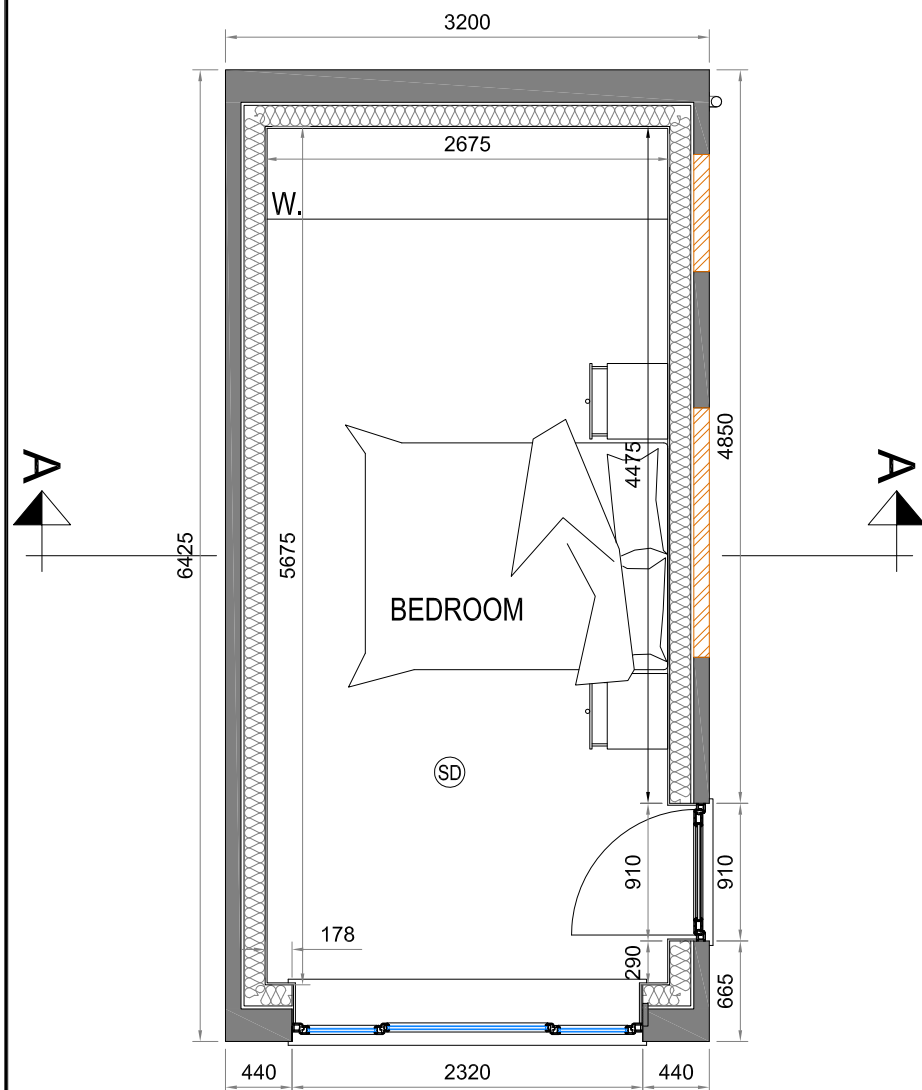

PROPOSED PLAN

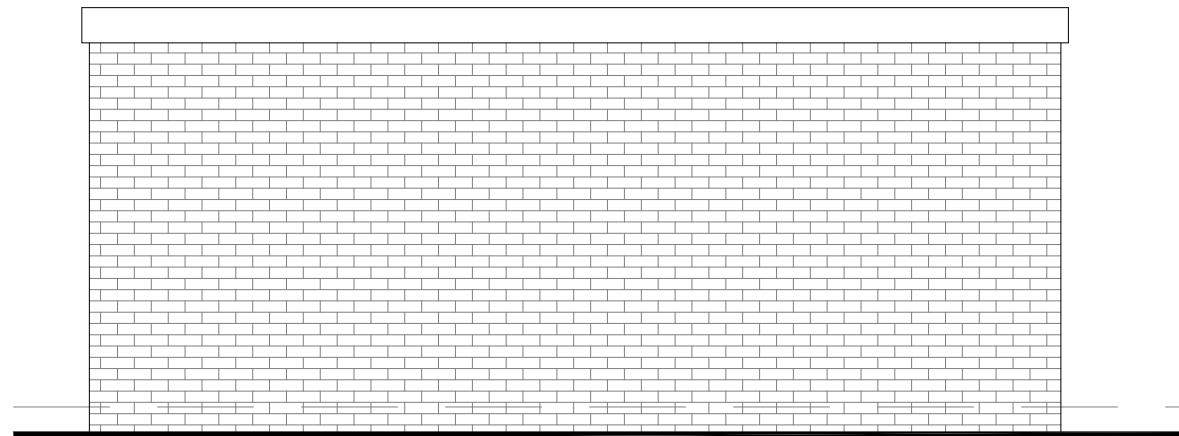

PROPOSED SIDE ELEVATION

 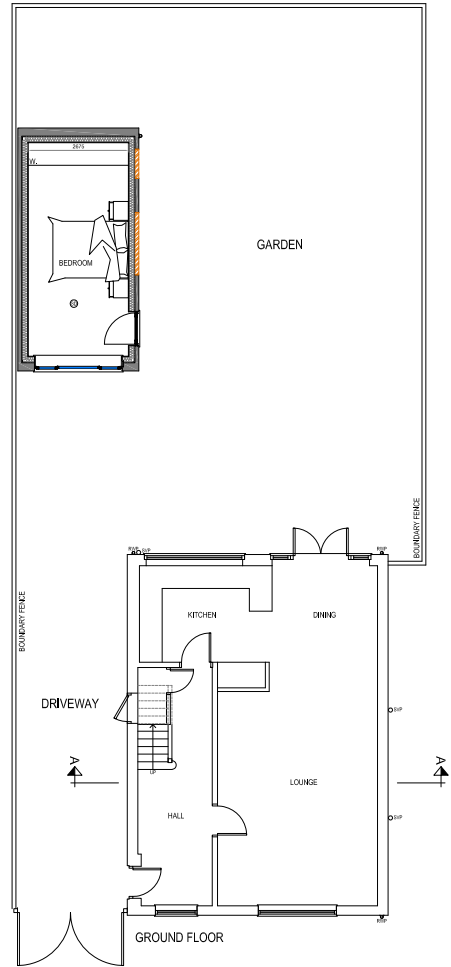

SCALE 1:50

REV	DESCRIPTION	BY	DATE
A	FIRST ISSUE	RW	16.04.26



HOWARD & SEDDON A.R.I.B.A.
CHARTERED ARCHITECTS
64 WASHWAY ROAD
SALE, CHESHIRE, M33 7RE
TEL NO. 0161 - 973 8296
FAX NO. 0161 - 962 3485
E-MAIL : ADMIN@HOWARDANDEDDON.CO.UK

PROJECT **PROP EXTENSION / ALTERATIONS**
6 WORDSWORTH WAY
ROCHDALE
OL11 5HZ

CLIENT **DR NOMAN**

TITLE
PROPOSED GARAGE CONVERSION
PLANS AND ELEVATIONS

DRAWN RW	DRG No. 16,125/
DATE 16.04.26	04
SCALE 1:50 (A3)	AMENDMENT A