



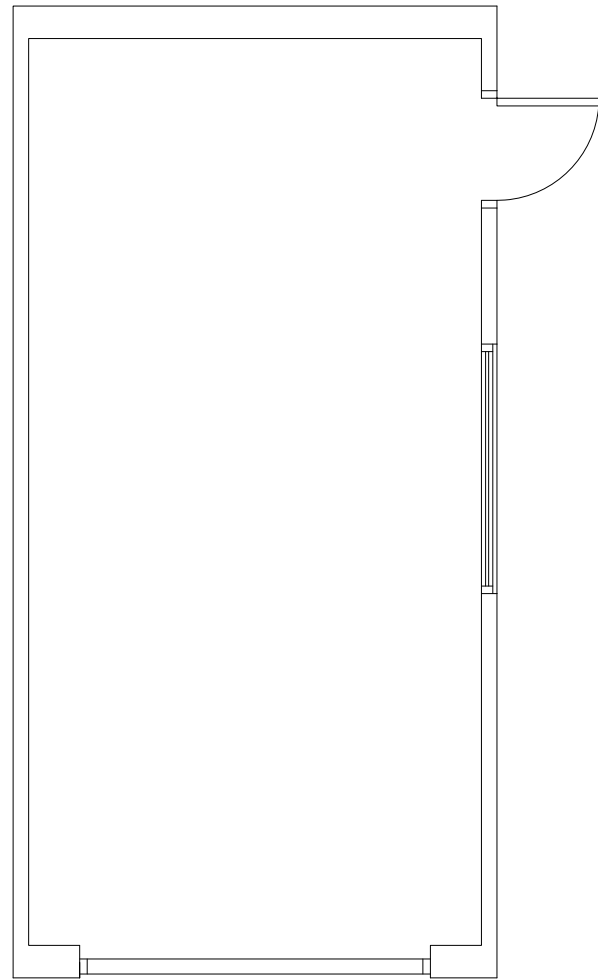


EXISTING PLAN

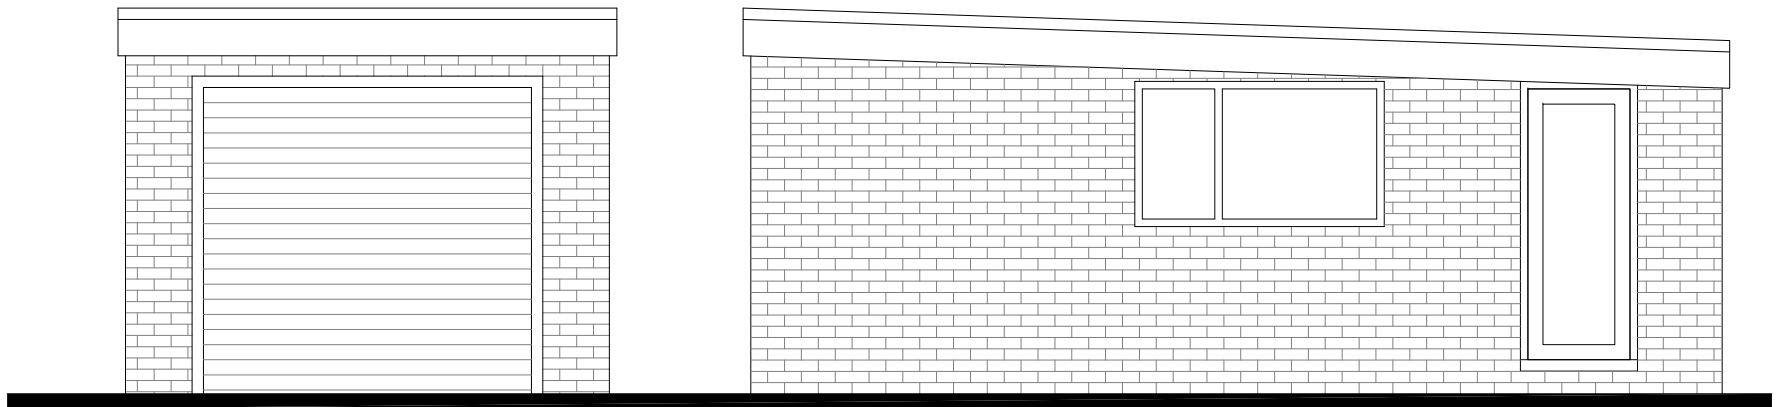

EXISTING FRONT ELEVATION

EXISTING SIDE ELEVATION

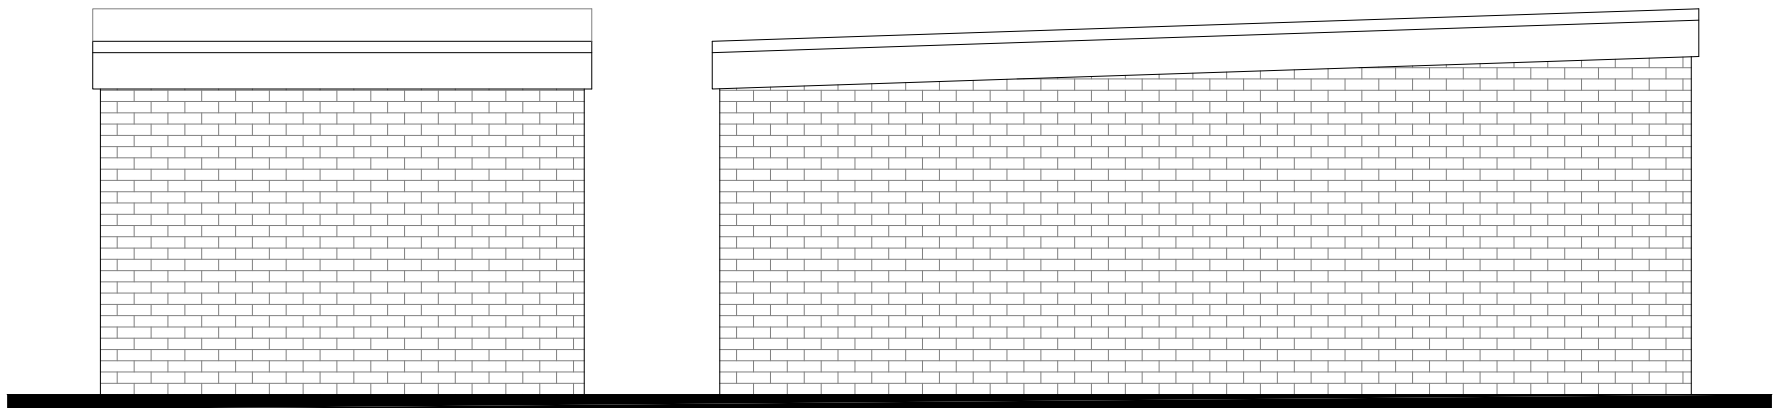

EXISTING REAR ELEVATION

EXISTING SIDE ELEVATION



SCALE 1:50

				 HOWARD & SEDDON A.R.I.B.A. CHARTERED ARCHITECTS 64 WASHWAY ROAD SALE, CHESHIRE, M33 7RE TEL No. 0161 - 973 8296 FAX No. 0161 - 962 3485 E-MAIL : ADMIN@HOWARDANDEDDON.CO.UK	PROJECT	PROP EXTENSION / ALTERATIONS 6 WORDSWORTH WAY ROCHDALE OL11 5HZ	TITLE EXISTING GARAGE PLANS AND ELEVATIONS	DRAWN RW	DRG No. 16,125/ 03
					DATE 16.04.26				
A	FIRST ISSUE	RW	16.04.26		CLIENT	DR NOMAN		SCALE 1:50 (A3)	AMENDMENT A
REV	DESCRIPTION	BY	DATE						