




EXISTING LOCATION PLAN

SCALE 1 : 1250



EXISTING LOCATION PLAN

SCALE 1 : 500

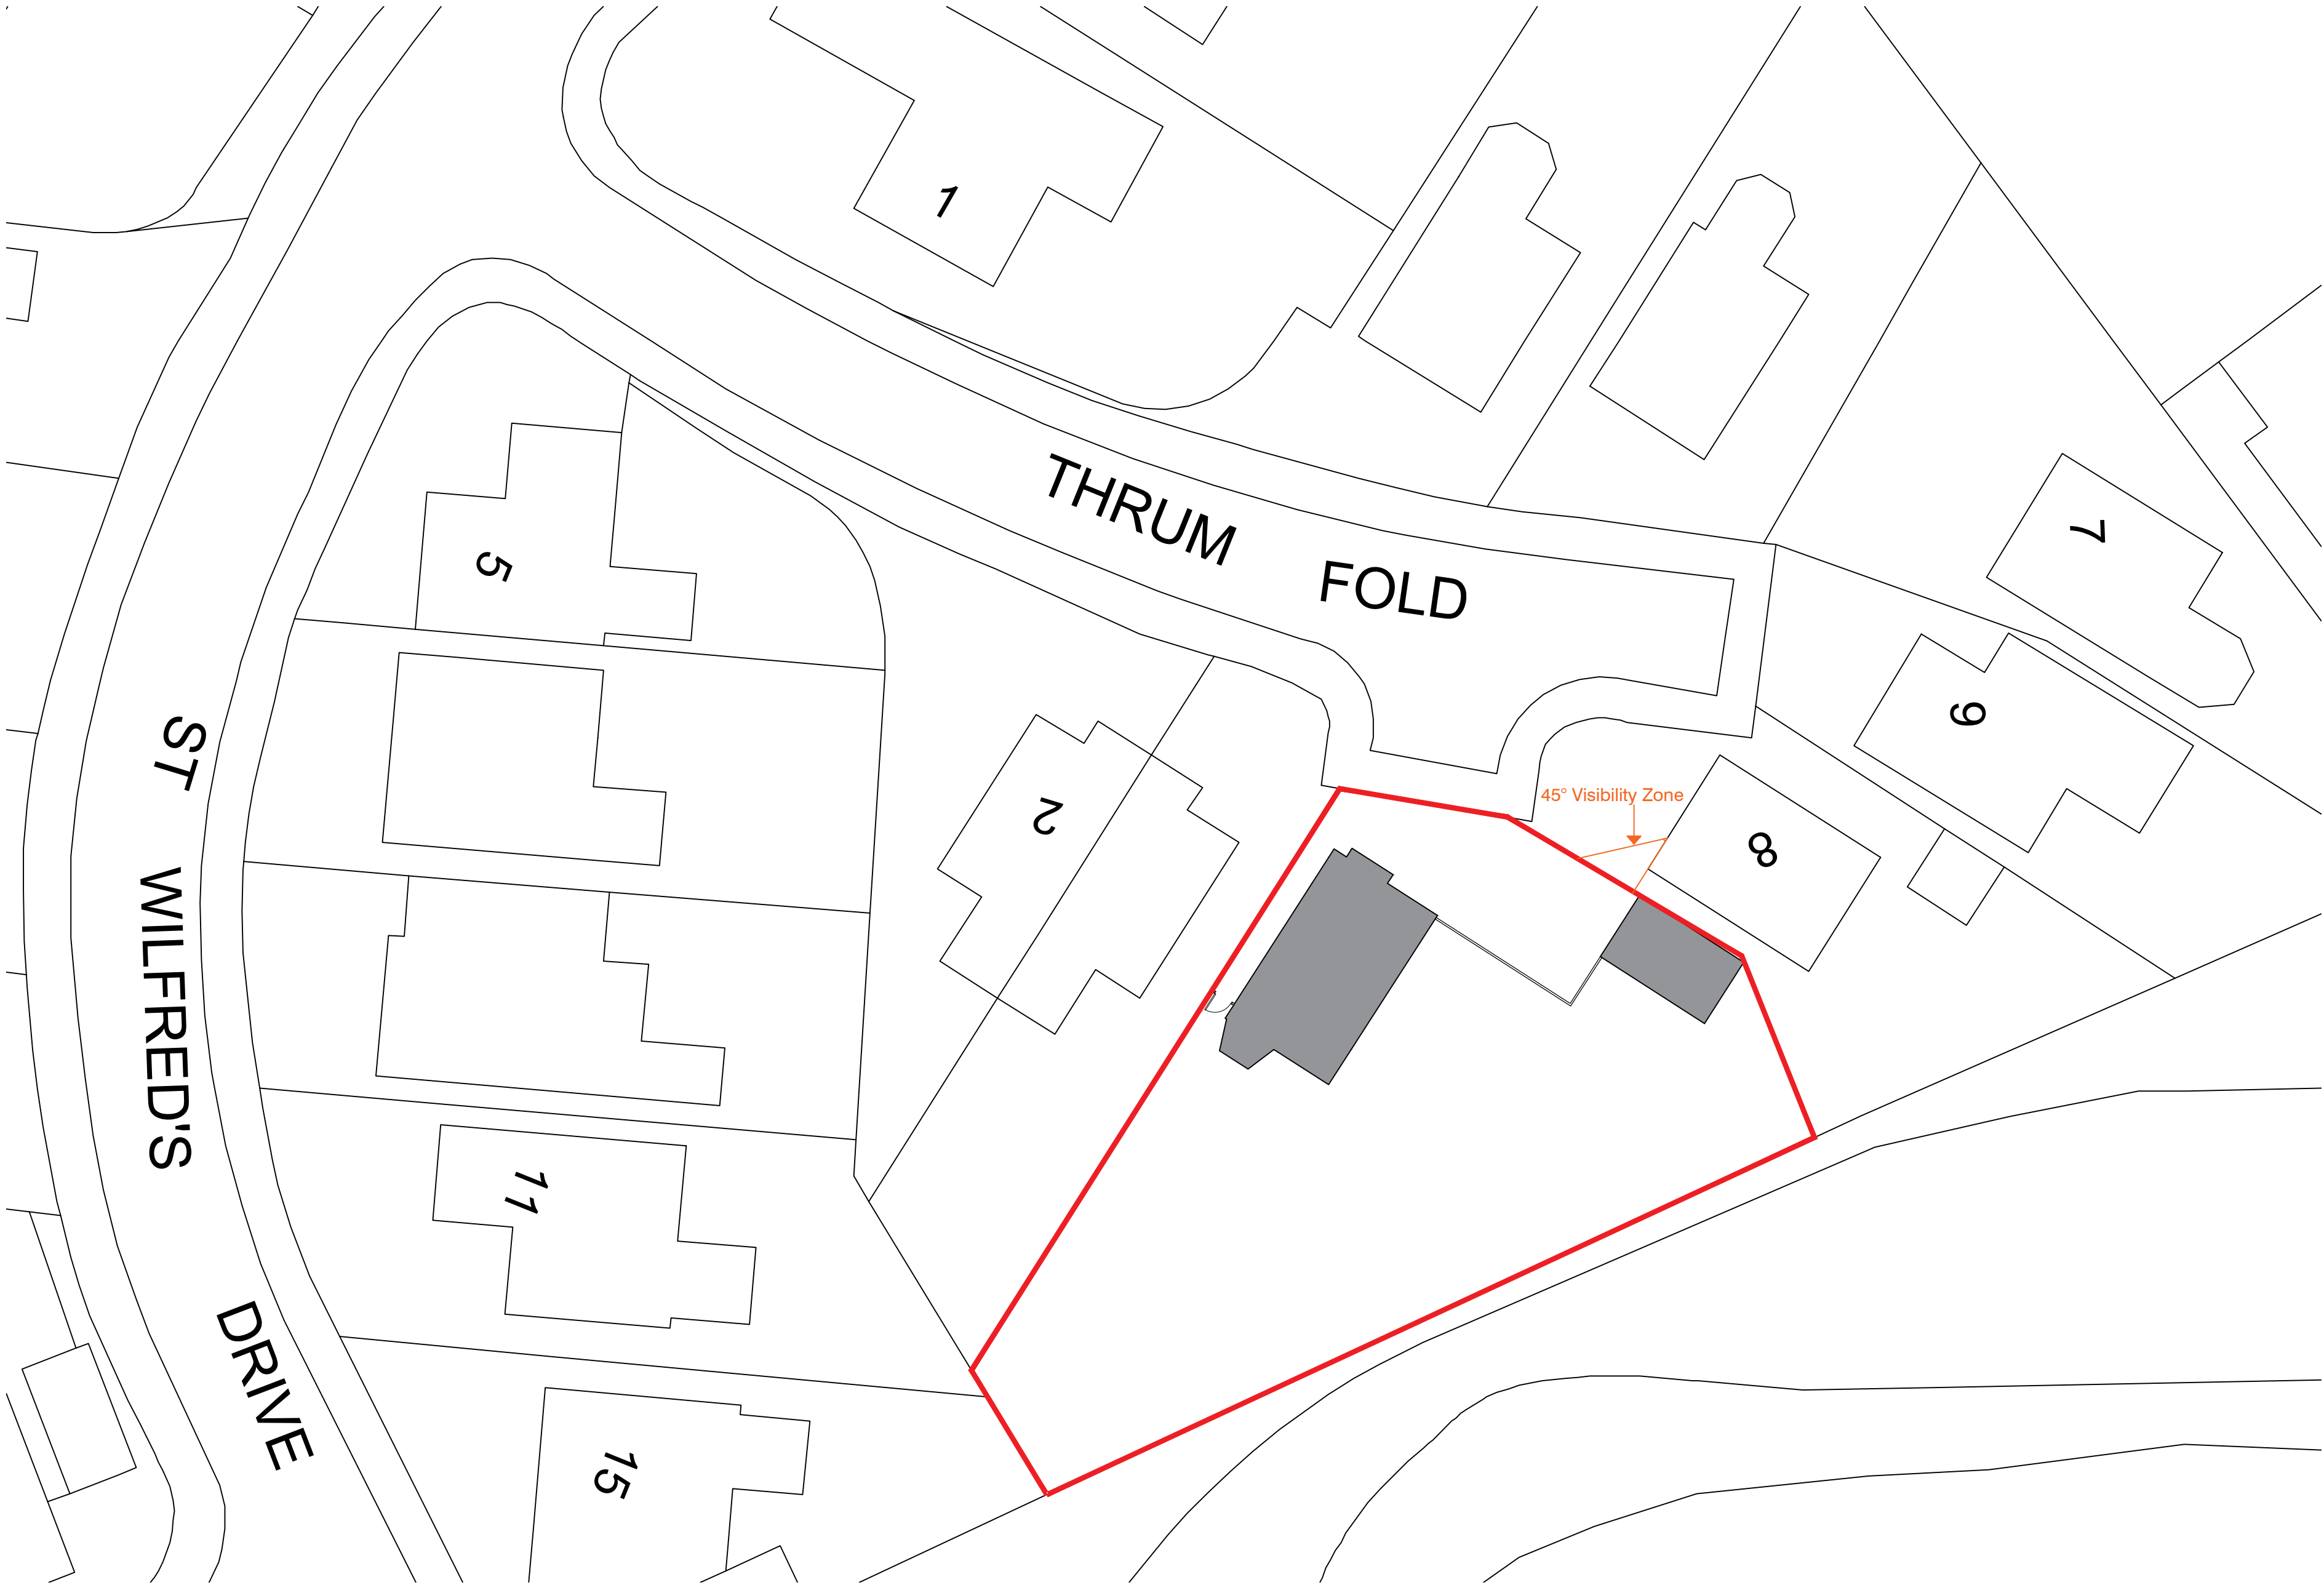

EXISTING SITE PLAN

SCALE 1 : 200

SITE BOUNDARY

EXISTING BUILDING

