



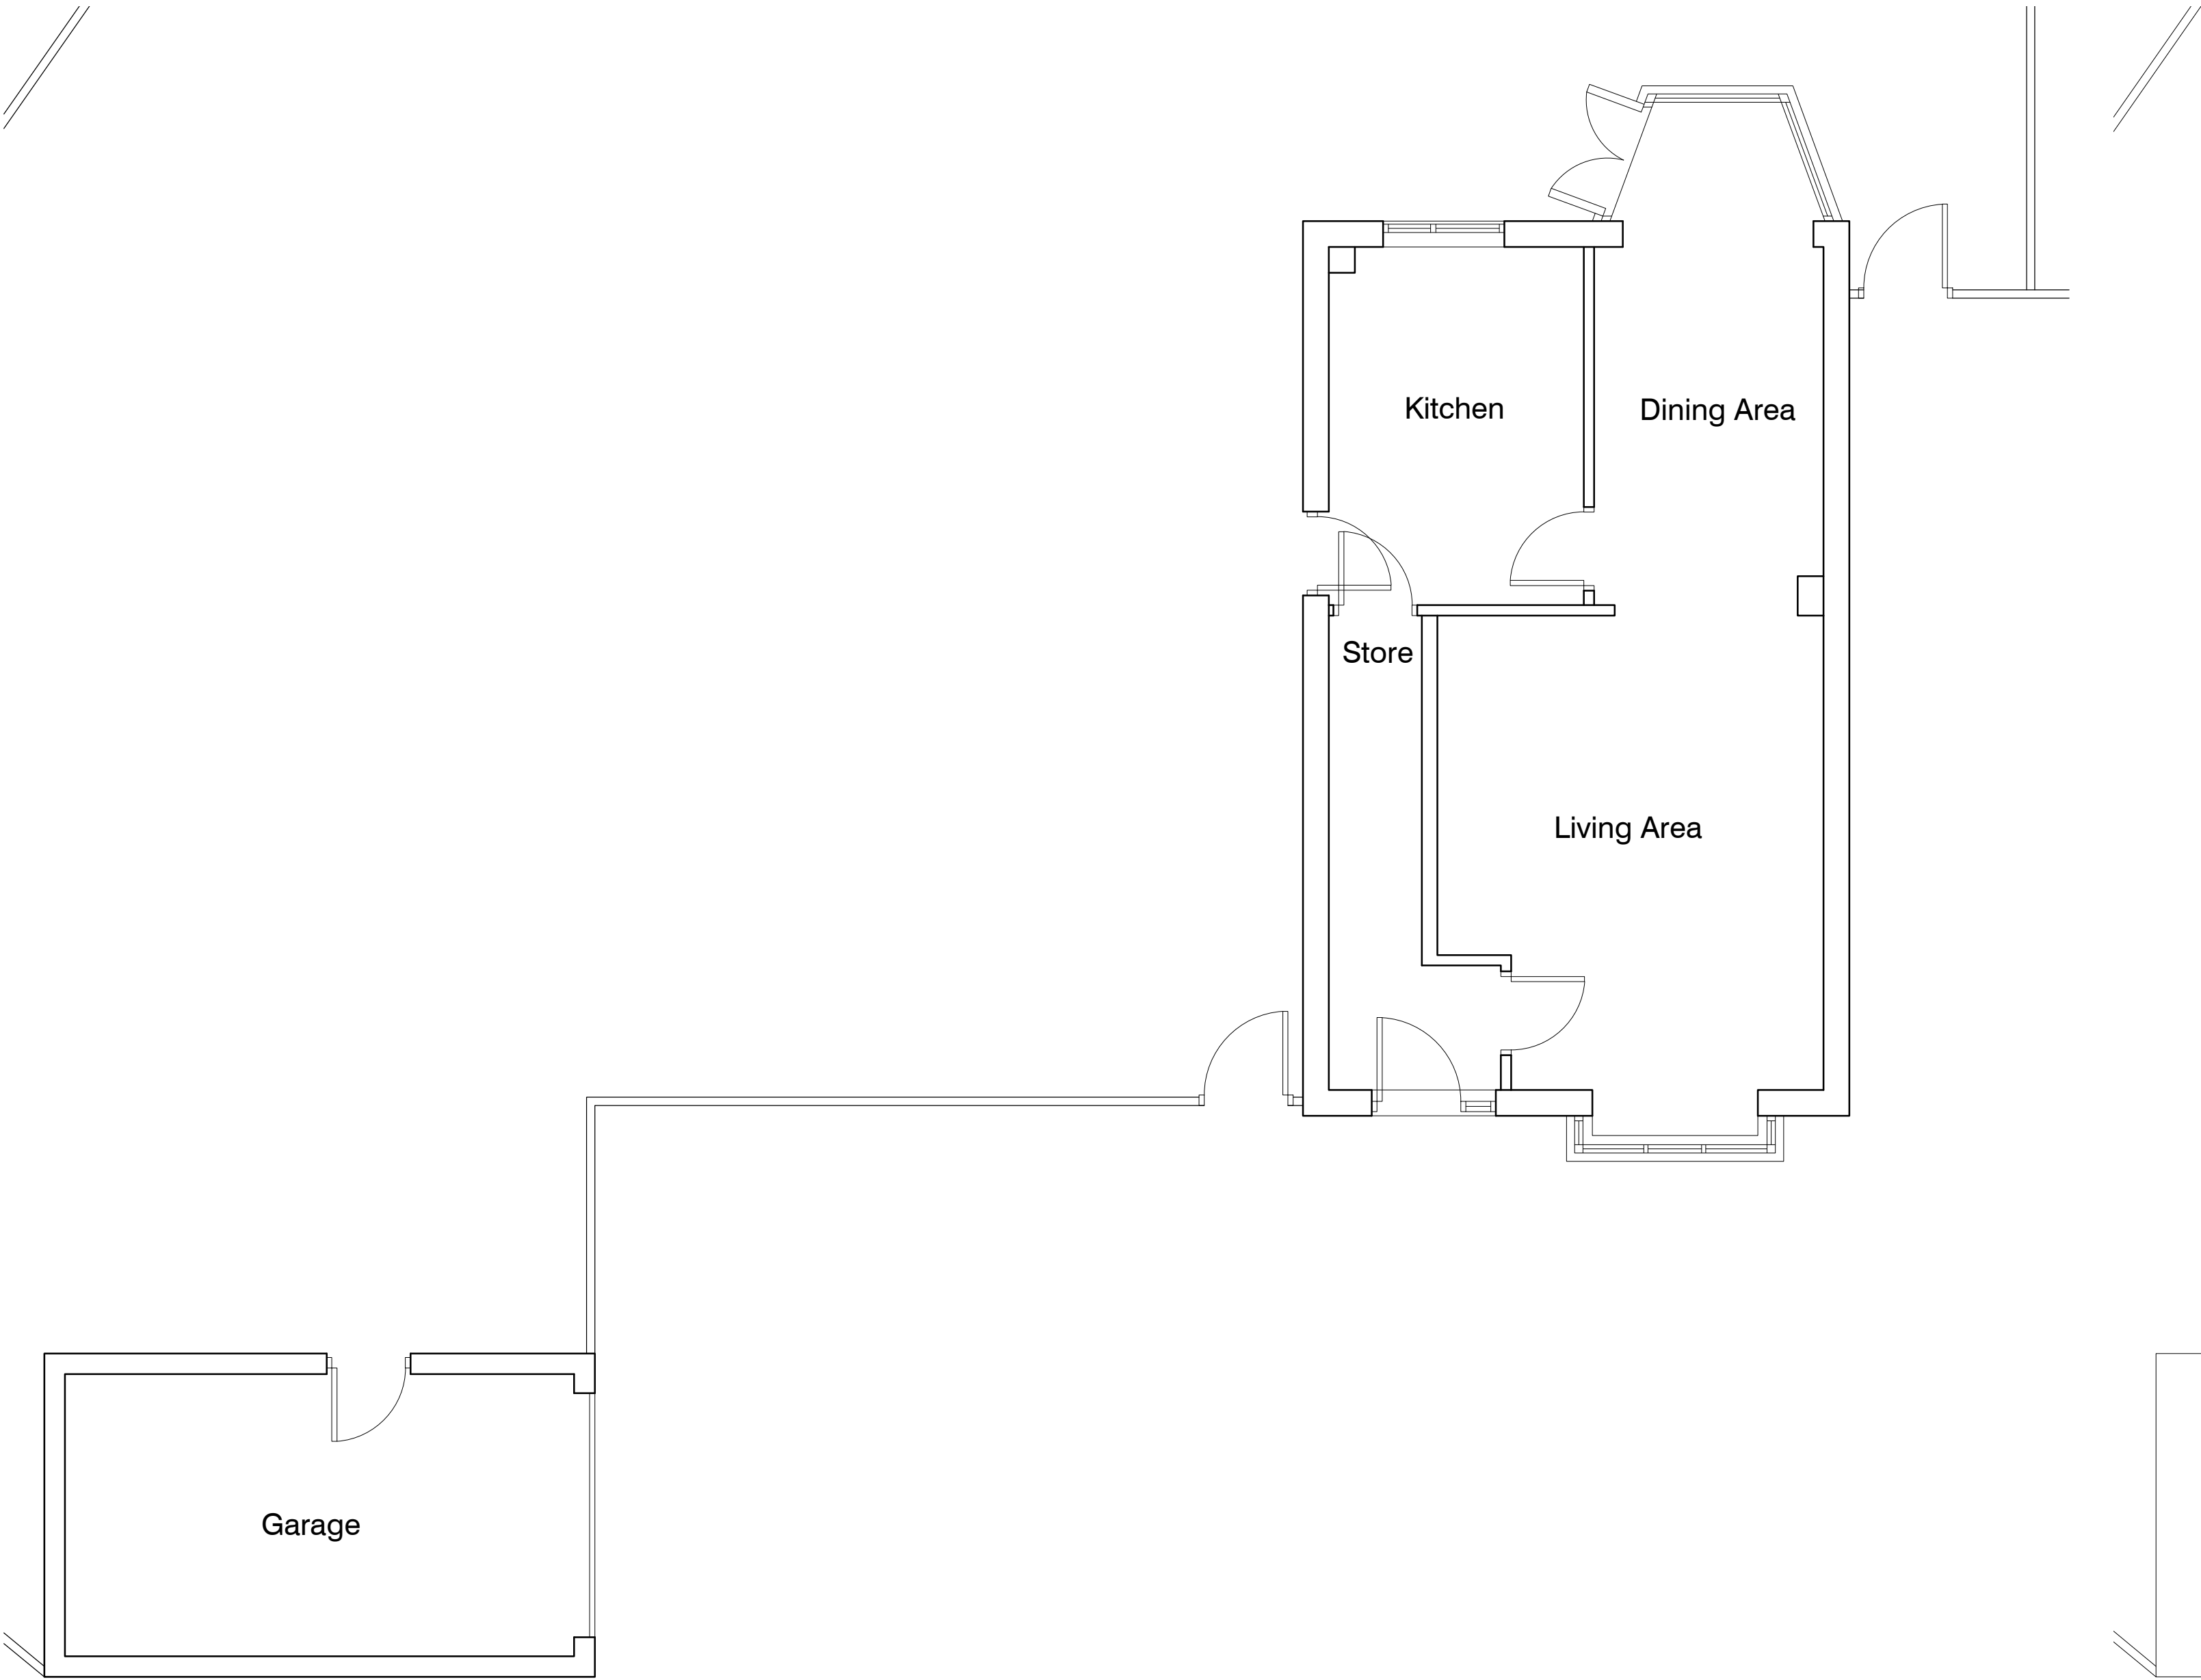

EXISTING GROUND FLOOR PLAN

SCALE 1 : 50

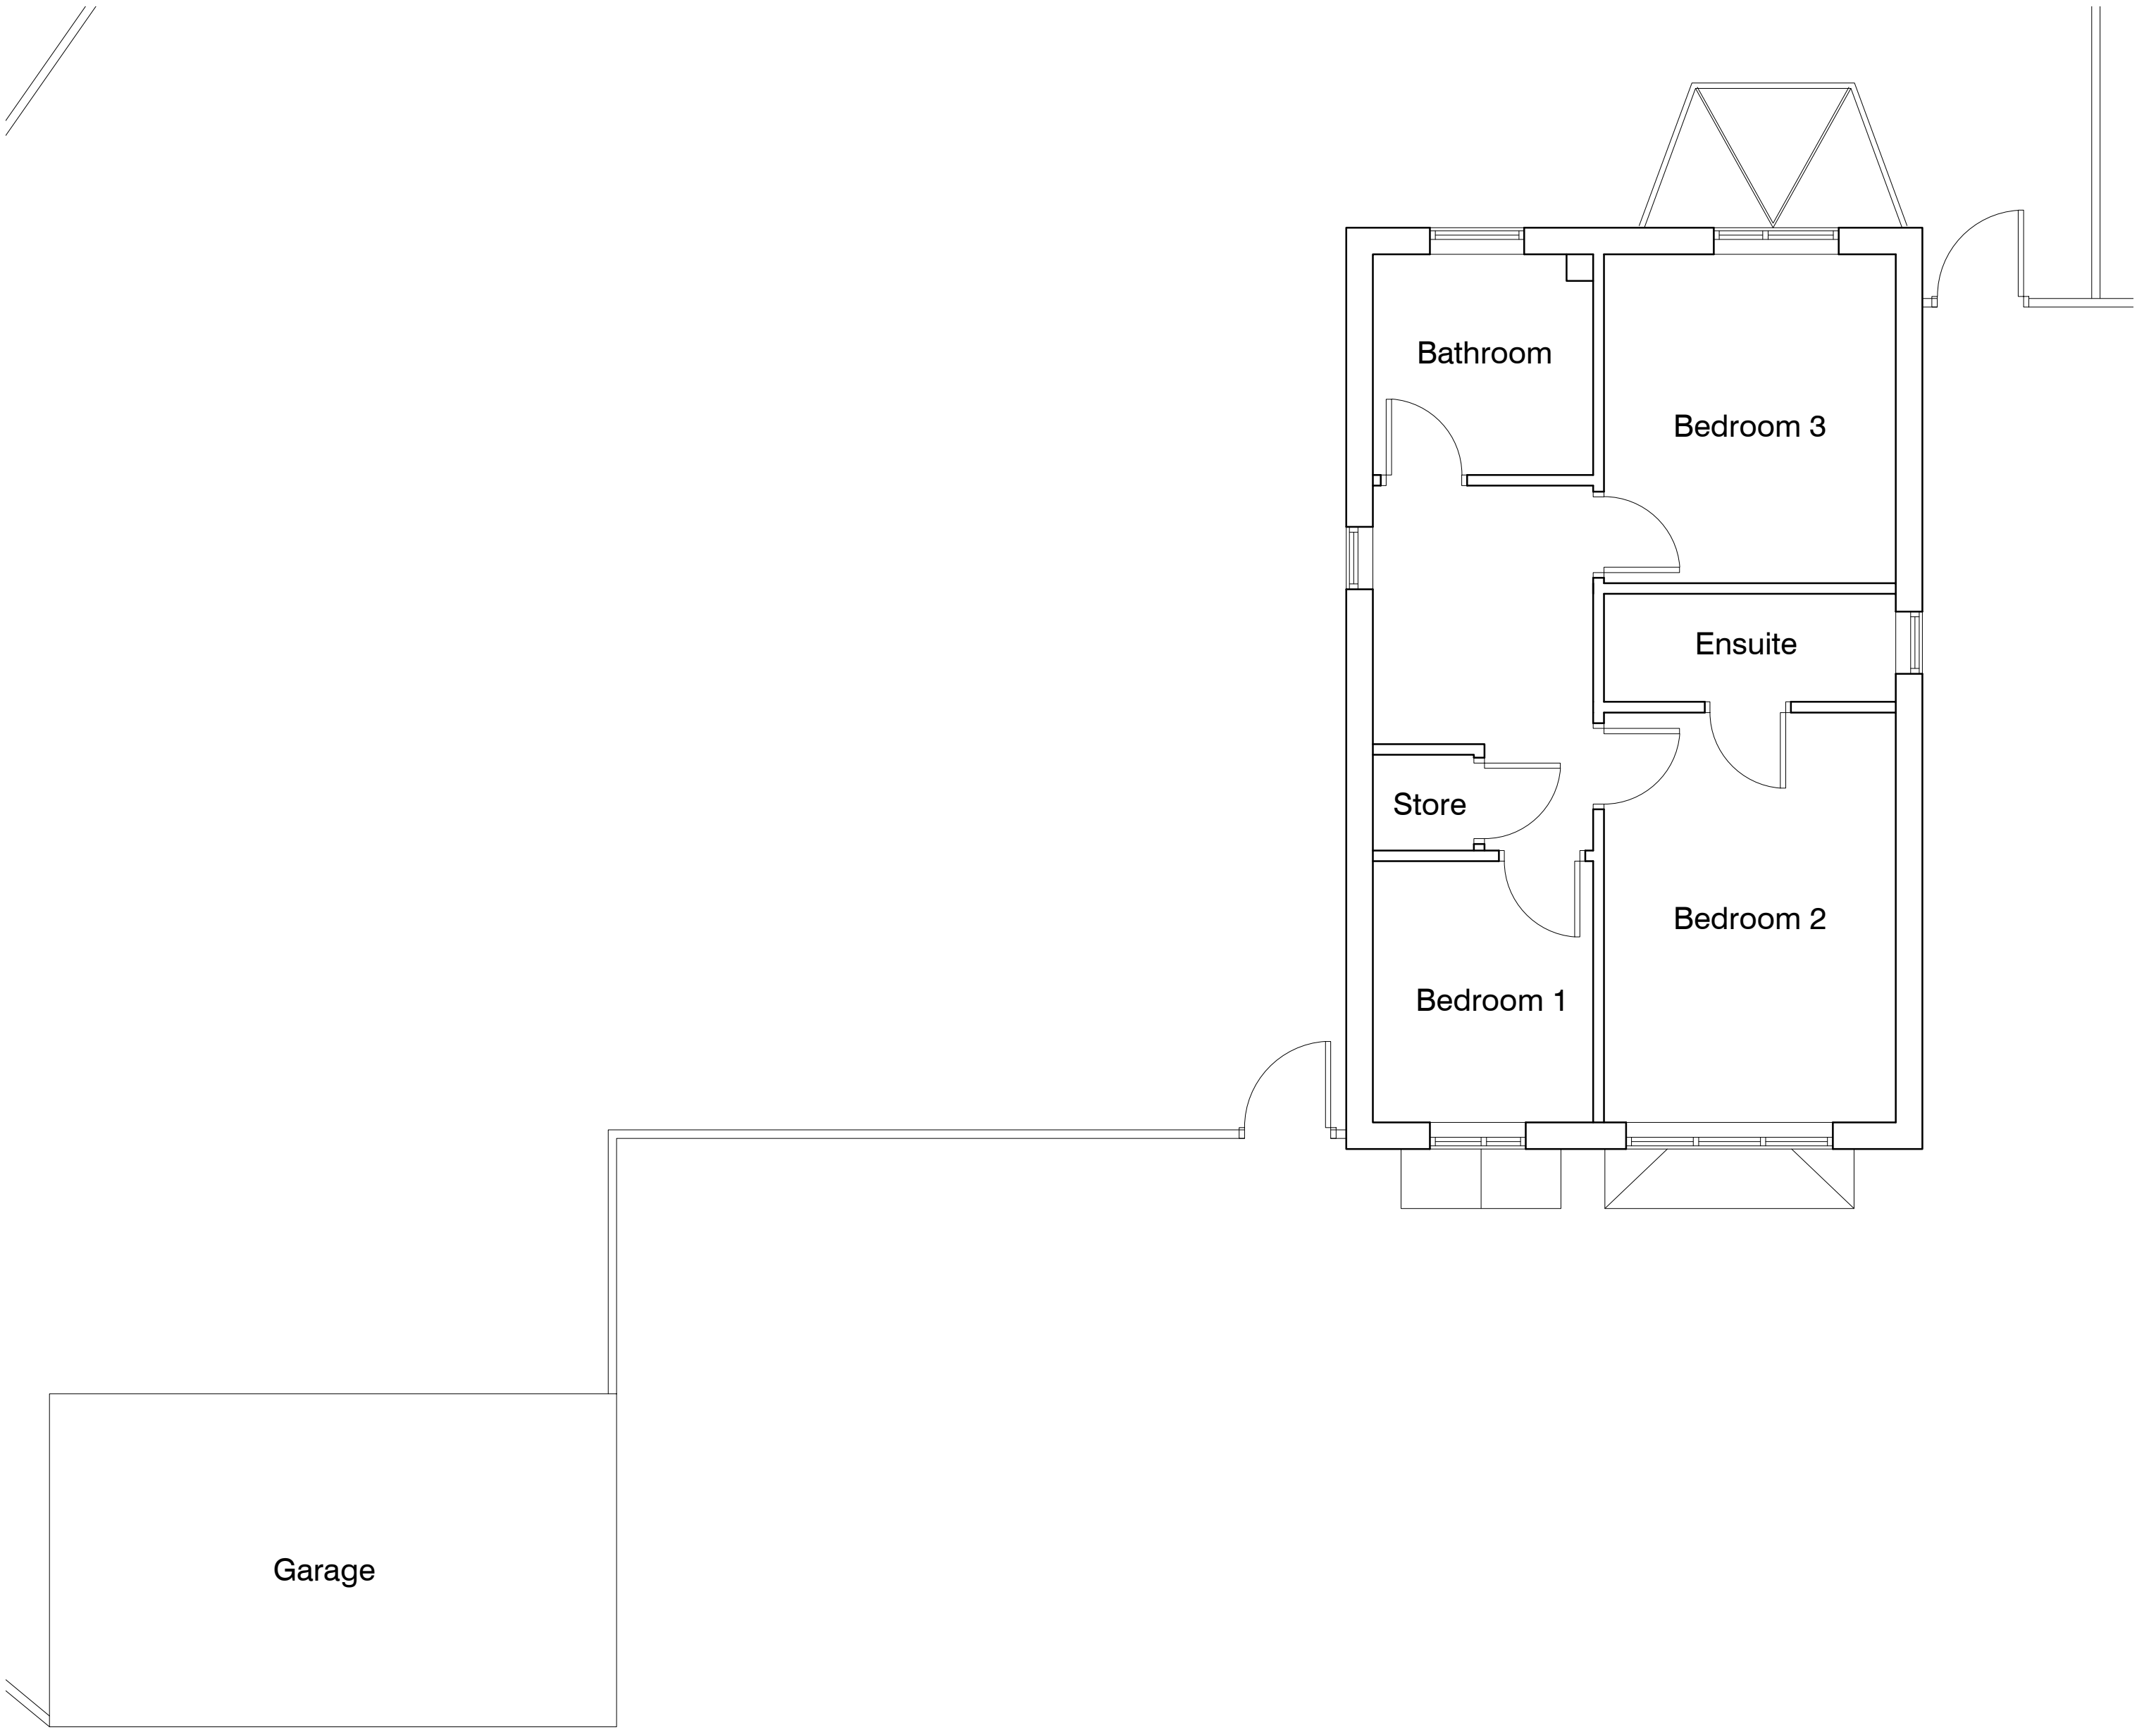

EXISTING FIRST FLOOR PLAN

SCALE 1 : 50

