


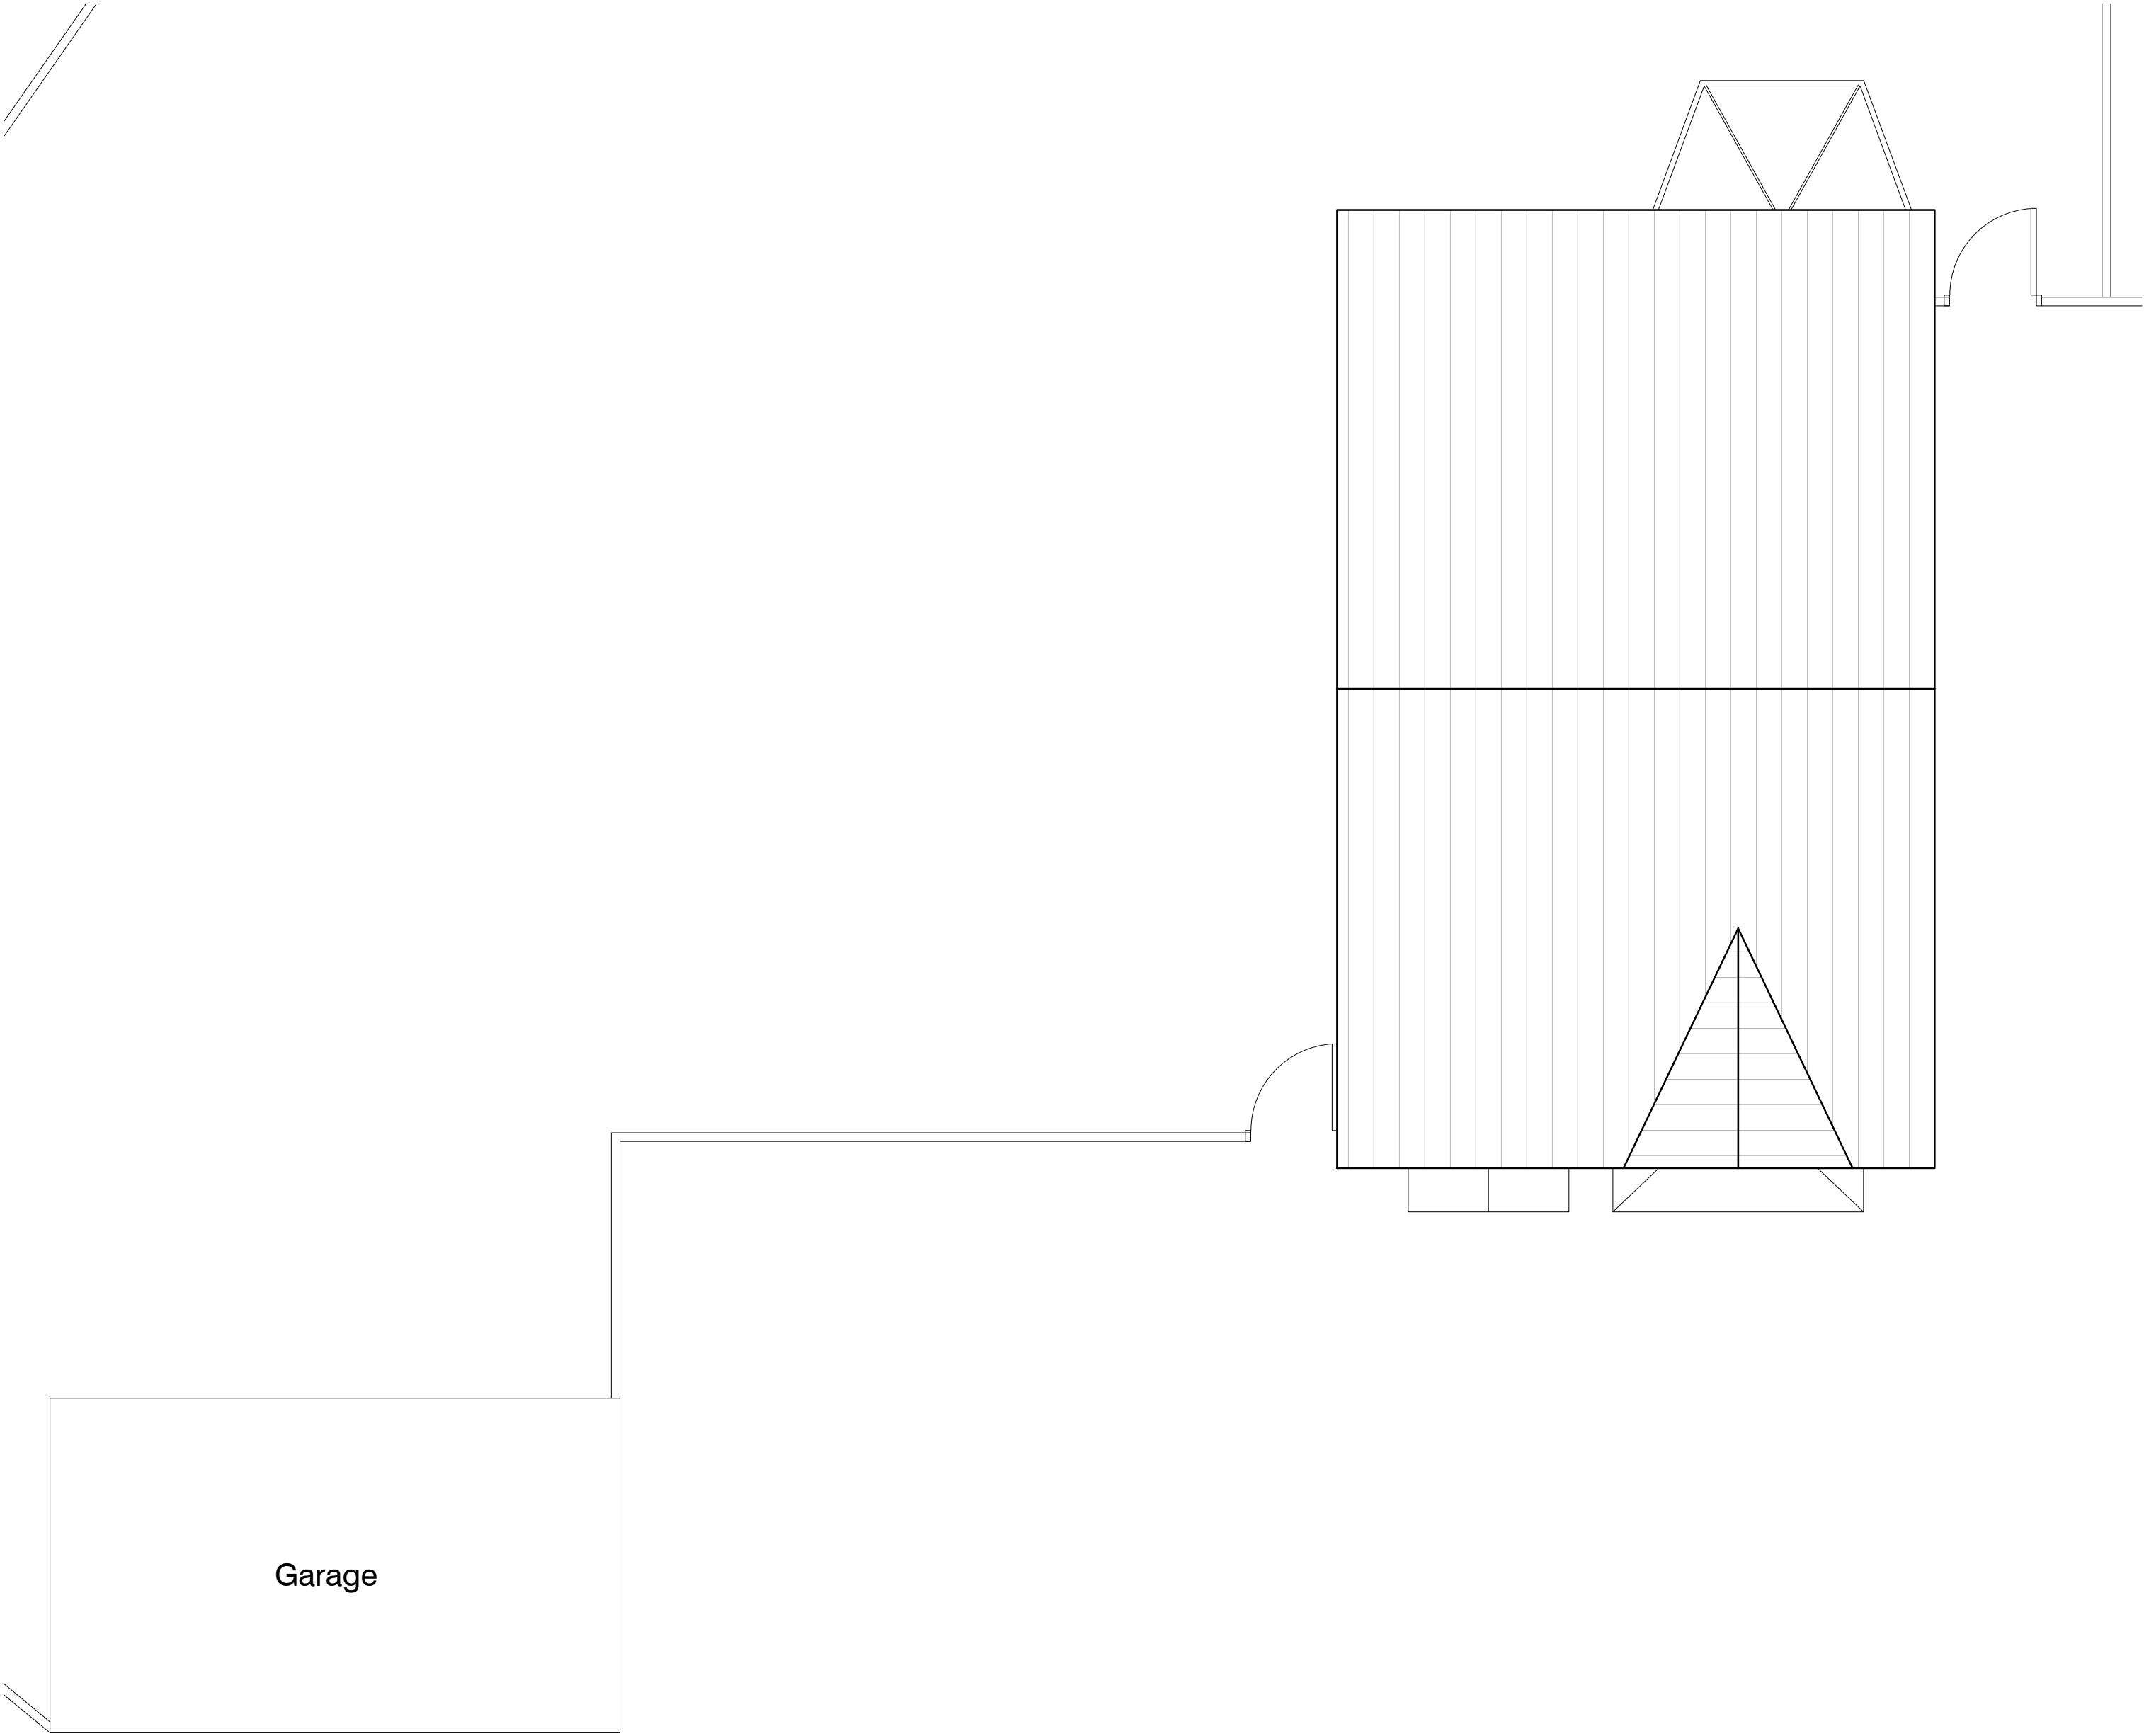

EXISTIG ROOF PLAN

SCALE 1 : 50



IMPORTANT NOTES: Do Not Scale from this Drawing.
Use Figured Dimensions Only.

DRAWING STATUS:			FOOTPRINT DESIGN		
PLANNING			E info@footprintdesign.net W www.footprintdesign.net		
REVISION	DATE	DESCRIPTION	CLIENT: BUSOLA	SCALE: 1:50@A1	DATE: 10.04.26
			PROJECT: THRUM FOLD, ROCHDALE		
			DRAWING TITLE: EXISTING ROOF PLAN		
			DRAWING NO: L(00)003		