

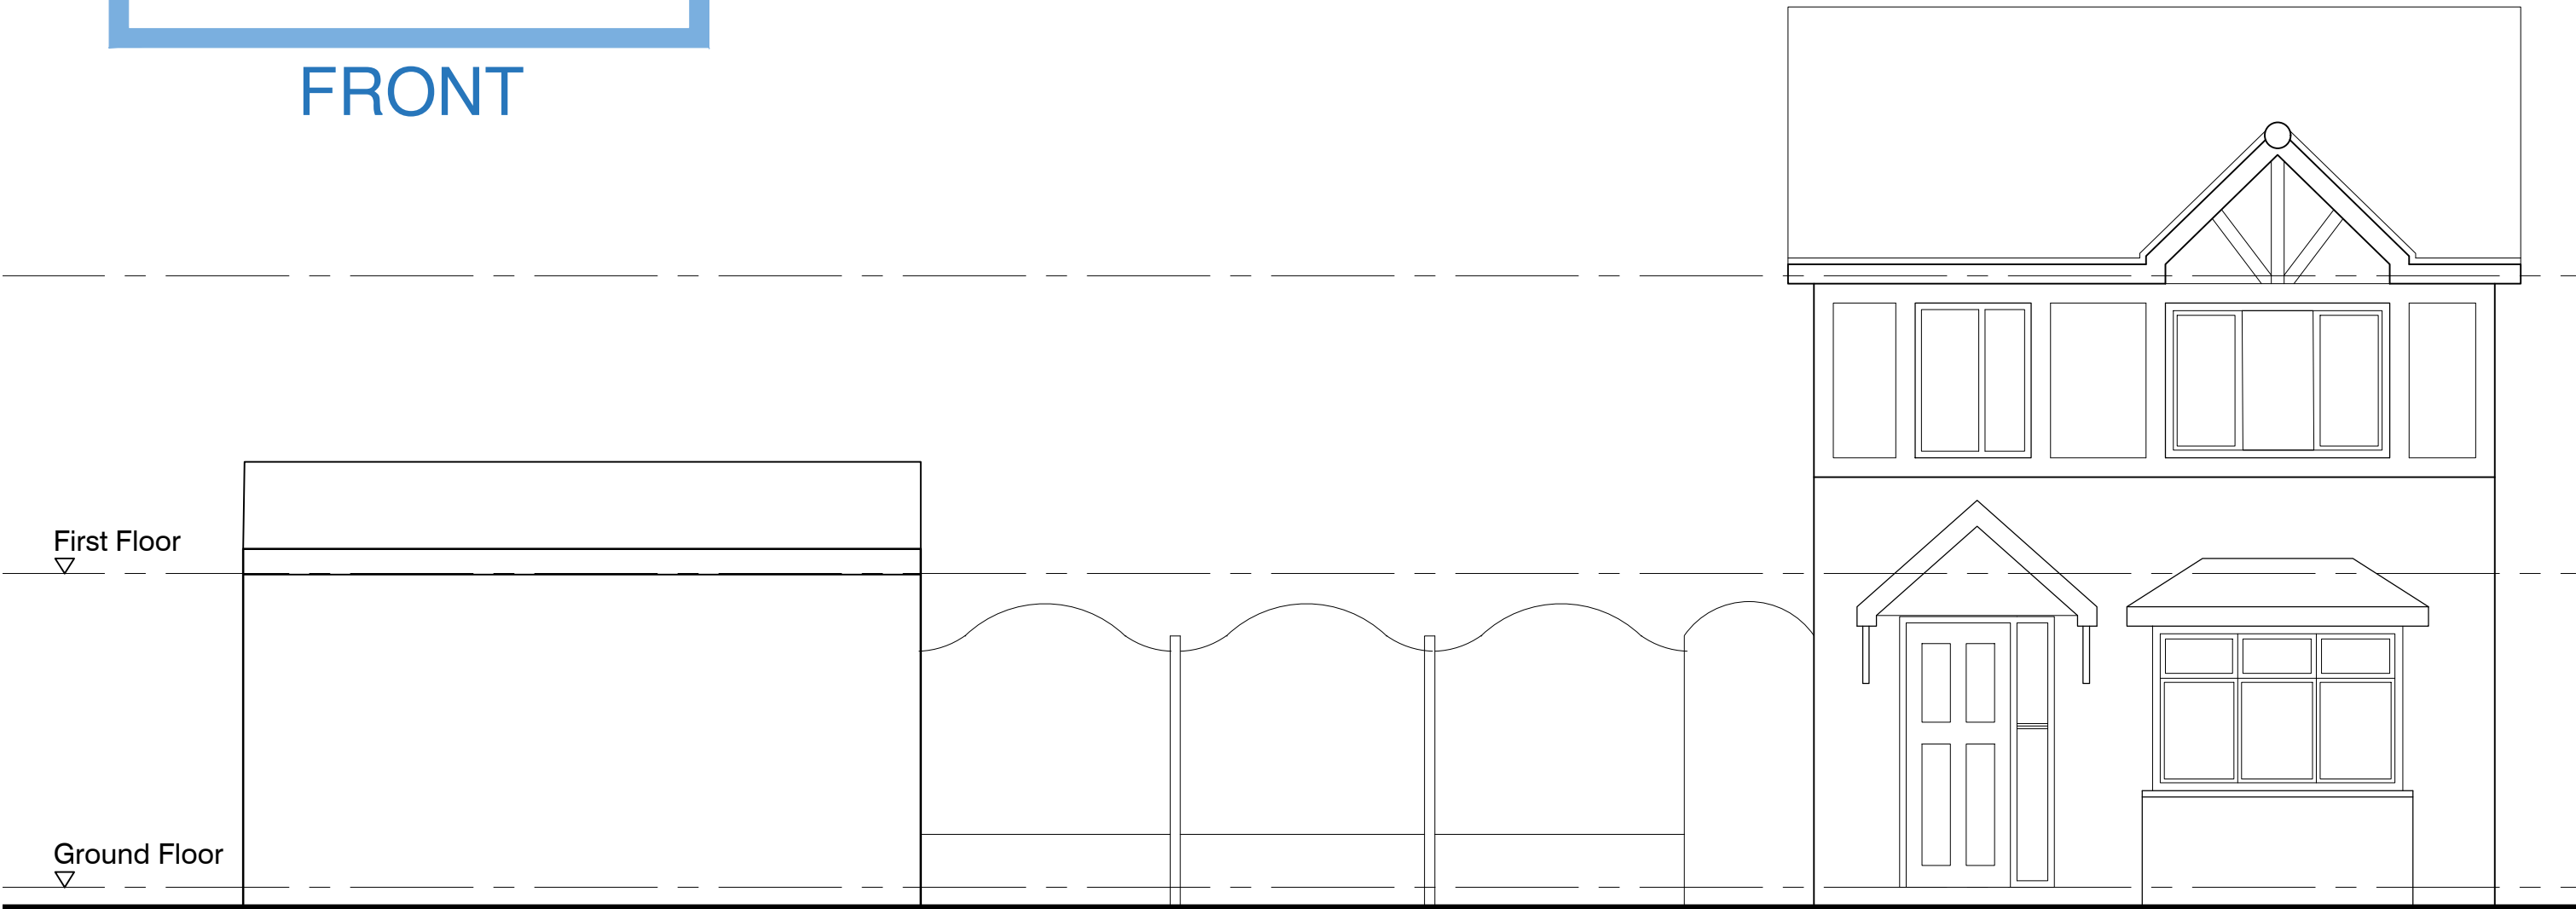


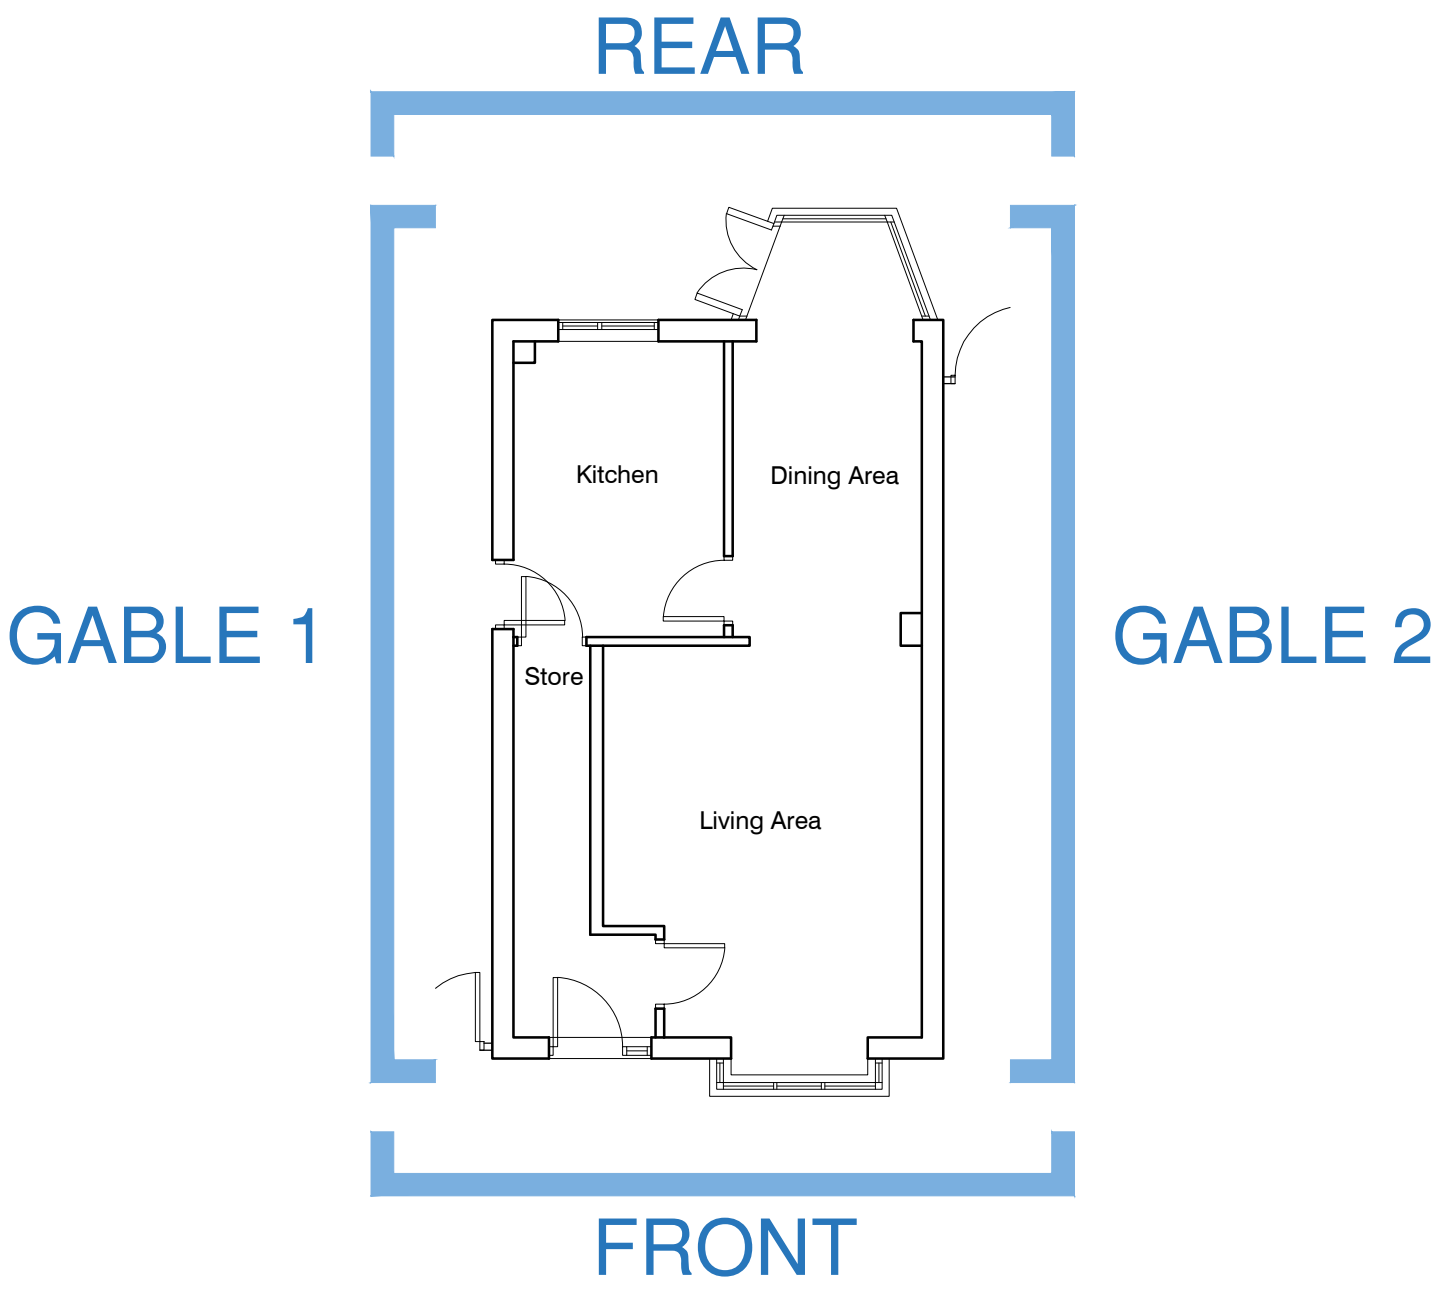

EXISTING FRONT ELEVATION

SCALE 1 : 50

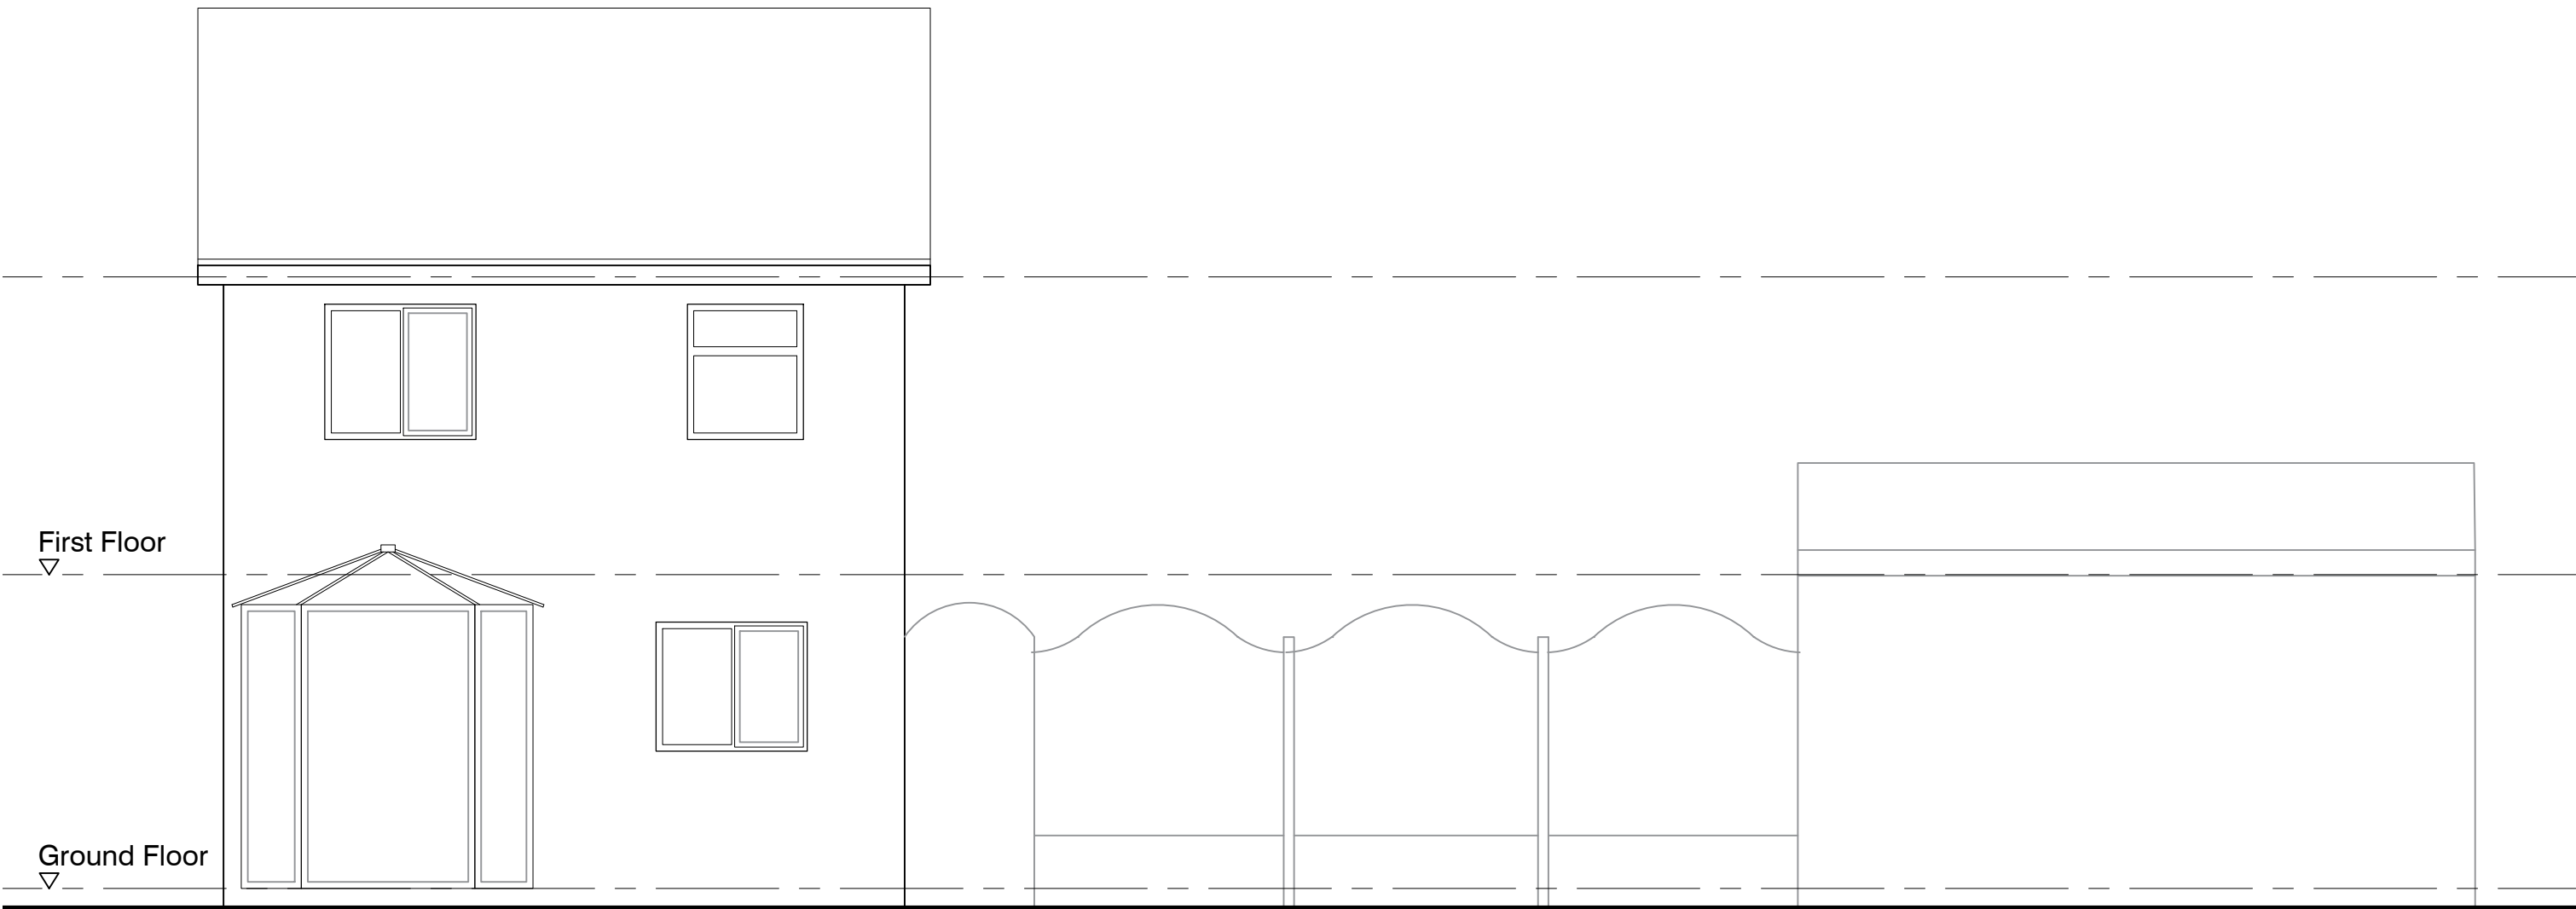


EXISTING REAR ELEVATION

SCALE 1 : 50



EXISTING GABLE 1 ELEVATION

SCALE 1 : 50

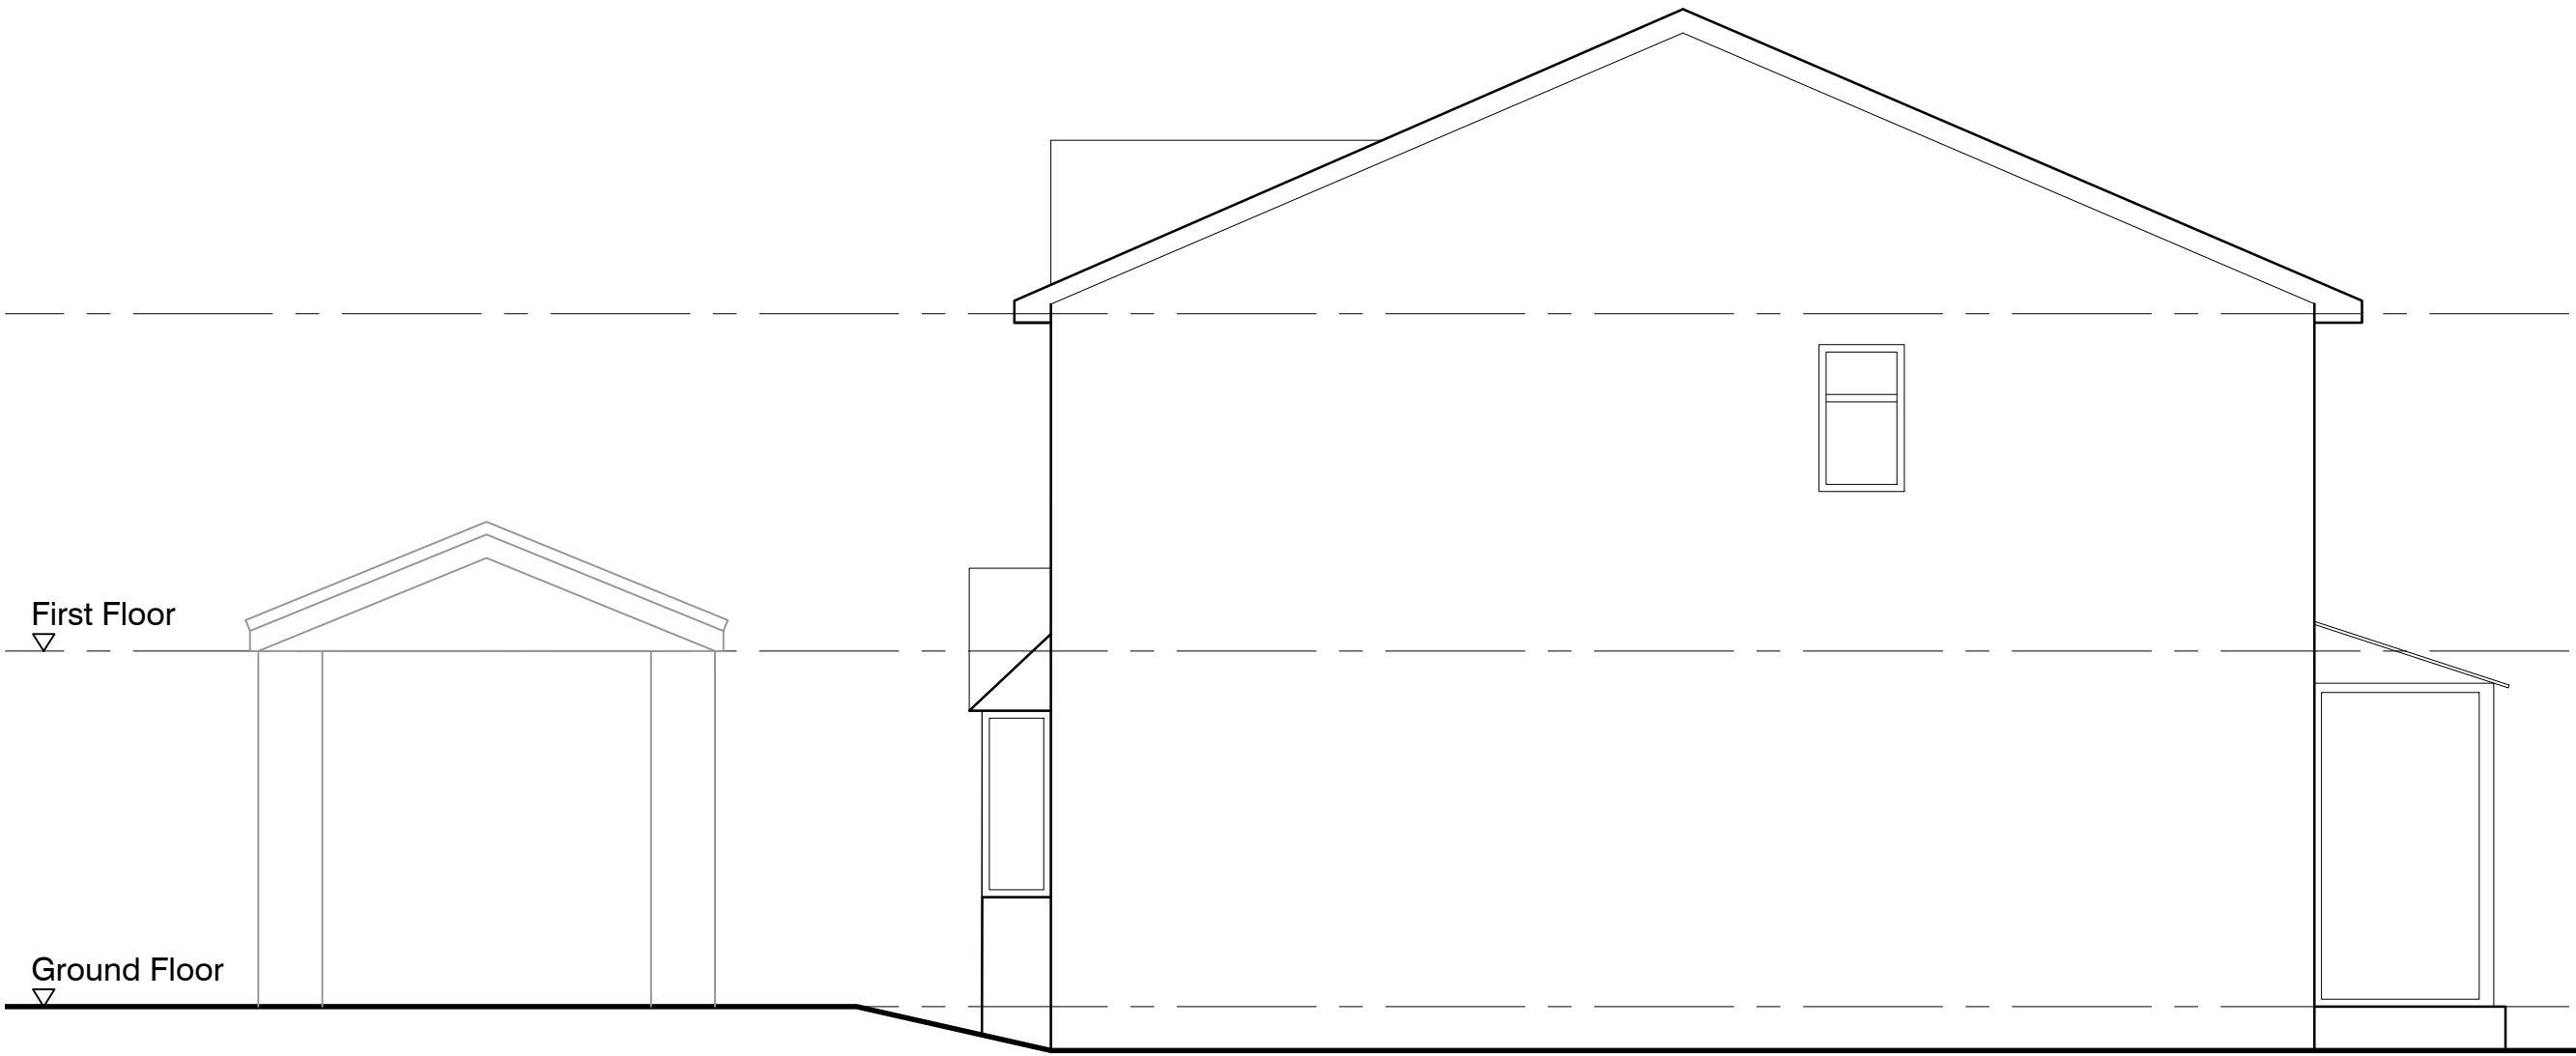

EXISTING GABLE 2 ELEVATION

SCALE 1 : 50

scale 1:100 0 5m

IMPORTANT NOTES: Do Not Scale from this Drawing.
Use Figured Dimensions Only.

DRAWING STATUS:			FOOTPRINT DESIGN		
PLANNING			E info@footprintdesign.net W www.footprintdesign.net		
REVISION	DATE	DESCRIPTION	CLIENT: BUSOLA	SCALE: 1:100@A1	DATE: 10.04.26
			PROJECT: THURM FOLD, ROCHDALE		
			DRAWING TITLE: EXISTING ELEVATION		
			DRAWING NO: L(00)004		