
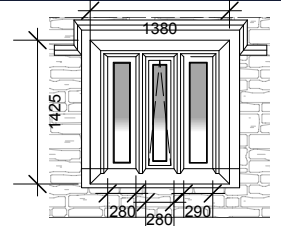
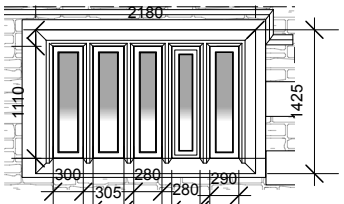
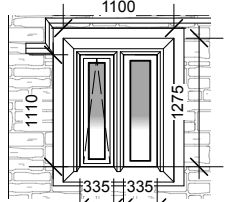
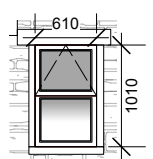
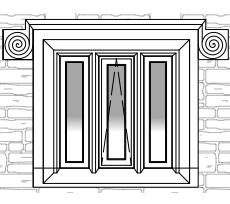
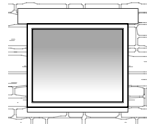
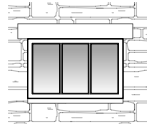
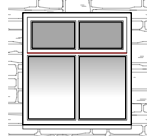
 
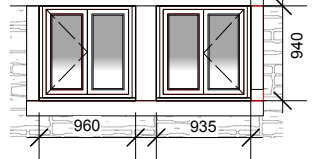
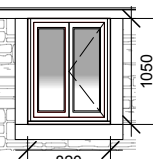
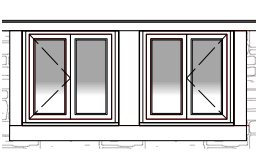
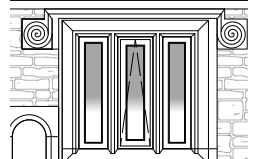
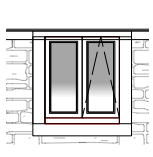
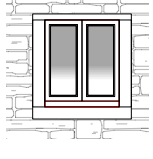
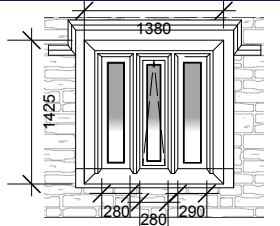
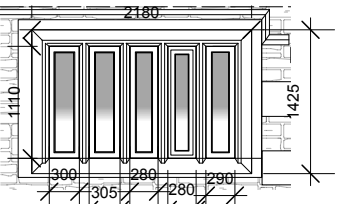
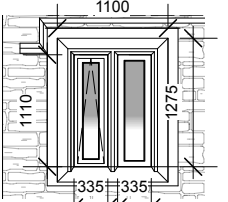
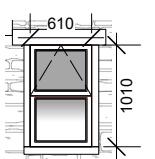
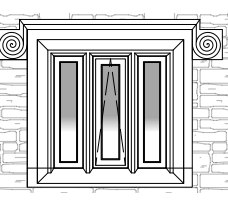
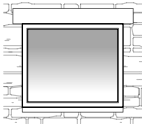
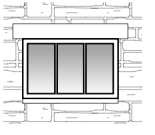
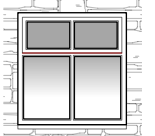
 
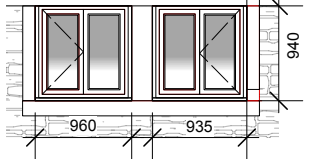
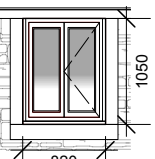
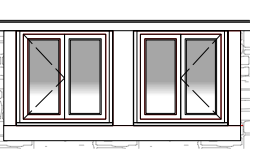
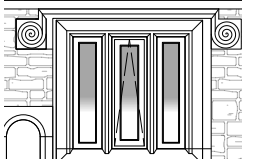
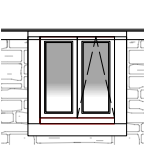
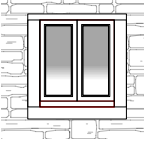



Original Fenestration				
REF	LOCATION	ELEVATION	OPENING TYPE	GLAZING
WG-1	Ground floor Kitchen		Three light wndow. Central pane is top hung, outward opener. Hardwood frames, white painted.	Single pane glazing overpainted with white gloss. Stuck shut.
WG-2	Ground floor Living Room		Five light wndow. all panes are fixed frames. Hardwood frames, white painted.	Single pane glazing overpainted with white gloss.
WG-3	Ground floor Living Room		Two light wndow. Left pane is top hung, outward opener. Hardwood frames, white painted.	Single pane glazing overpainted with white gloss. Difficult to open.
WG-4	Ground floor Living Room		Window split into two panes, with fixed bottom pane and top hung, outward opener to the upper section	Single pane glazing overpainted with white gloss.
WG-5	Ground floor Kitchen		Three light window. Central pane is top hung, outward opener. Hardwood frames, white painted.	Single pane glazing overpainted with white gloss.
WG-6	Rear Elevation- Barn		Single panel, fixed window. Hardwood frame, brown painted.	Single pane glazing overpainted with white gloss. Stuck shut.
WG-7	Rear Elevation- Barn		Three light window. All panes are fixed Hardwood frames, painted brown.	Single pane glazing overpainted with white gloss.
WG-8	Rear Elevation- Barn		Window split into two panes, with fixed bottom pane and top hung, outward opener to the upper section, each divided with astragal bars.	Single pane glazing overpainted with white gloss. Stuck shut.
WG-9	Rear Elevation- Barn		Window split into two panes, with fixed bottom pane and top hung, outward opener to the upper section	Single pane glazing overpainted with white gloss.
W1-01	First floor Bedroom 03		Pair of two light windows, each with one side hung opener and a fixed panel. divided by a central stone mullion	Single pane glazing overpainted with white gloss.
W1-02	First floor Bedroom 02		Two light window, with the RHS side hung opener and a fixed panel to the LHS.	Single pane glazing overpainted with white gloss. Stuck shut.
W1-03	First floor Bedroom 01		Pair of two light windows, each with one side hung opener and a fixed panel. divided by a central stone mullion	Single pane glazing overpainted with white gloss.
W1-04	First floor Landing		Three light window. Central pane is top hung, outward opener. Hardwood frames, white painted.	Single pane glazing overpainted with white gloss.
W1-05	First Floor En Suite		Two light window, with the RHS top hung opener and a fixed panel to the LHS.	Single pane glazing overpainted with white gloss.
W1-06	Barn- Side Elevation		UPVC doors with sealed double glazed units, set within the arch. a fixed side panel to either side of a pair of outward opening french doors.	Single pane glazing overpainted with white gloss.

Survey 2026				
REF	LOCATION	ELEVATION	OPENING TYPE	GLAZING
WG-1	Ground floor Kitchen		Three light wndow. Central pane is top hung, outward opener. Hardwood frames, white painted.	Double glazed units in white painted hardwood frames. Format and opening method retained.
WG-2	Ground floor Living Room		Five light wndow. all panes are fixed frames. Hardwood frames, white painted.	Double glazed units in white painted hardwood frames. Format and opening method retained.
WG-3	Ground floor Living Room		Two light wndow. Left pane is top hung, outward opener. Hardwood frames, white painted.	Double glazed units in white painted hardwood frames. Format and opening method retained.
WG-4	Ground floor Living Room		Window split into two panes, with fixed bottom pane and top hung, outward opener to the upper section	Double glazed units in white painted hardwood frames. Format and opening method retained.
WG-5	Ground floor Kitchen		Three light window. Central pane is top hung, outward opener. Hardwood frames, white painted.	Double glazed units in white painted hardwood frames. Format and opening method retained.
WG-6	Rear Elevation- Barn		Single panel, fixed window. Hardwood frame, brown painted.	Double glazed units in white painted hardwood frames. Format and opening method retained.
WG-7	Rear Elevation- Barn		Three light window. All panes are fixed Hardwood frames, painted brown.	Double glazed units in white painted hardwood frames. Format and opening method retained.
WG-8	Rear Elevation- Barn		Window split into two panes, with fixed bottom pane and top hung, outward opener to the upper section, each divided with astragal bars.	Double glazed units in white painted hardwood frames. Format and opening method retained.
WG-9	Rear Elevation- Barn		Window split into two panes, with fixed bottom pane and top hung, outward opener to the upper section	Double glazed units in white painted hardwood frames. Format and opening method retained.
W1-01	First floor Bedroom 03		Pair of two light windows, each with one side hung opener and a fixed panel. divided by a central stone mullion	Double glazed units in white painted hardwood frames. Format and opening method retained.
W1-02	First floor Bedroom 02		Two light window, with the RHS side hung opener and a fixed panel to the LHS.	Double glazed units in white painted hardwood frames. Format and opening method retained.
W1-03	First floor Bedroom 01		Pair of two light windows, each with one side hung opener and a fixed panel. divided by a central stone mullion	Double glazed units in white painted hardwood frames. Format and opening method retained.
W1-04	First floor Landing		Three light window. Central pane is top hung, outward opener. Hardwood frames, white painted.	Double glazed units in white painted hardwood frames. Format and opening method retained.
W1-05	First Floor En Suite		Two light window, with the RHS top hung opener and a fixed panel to the LHS.	Double glazed units in white painted hardwood frames. Format and opening method retained.
W1-06	Barn- Side Elevation		UPVC doors with sealed double glazed units, set within the arch. a fixed side panel to either side of a pair of outward opening french doors.	Double glazed units in white painted hardwood frames. Format and opening method retained.

Original Fenestration- prior to refurbishment

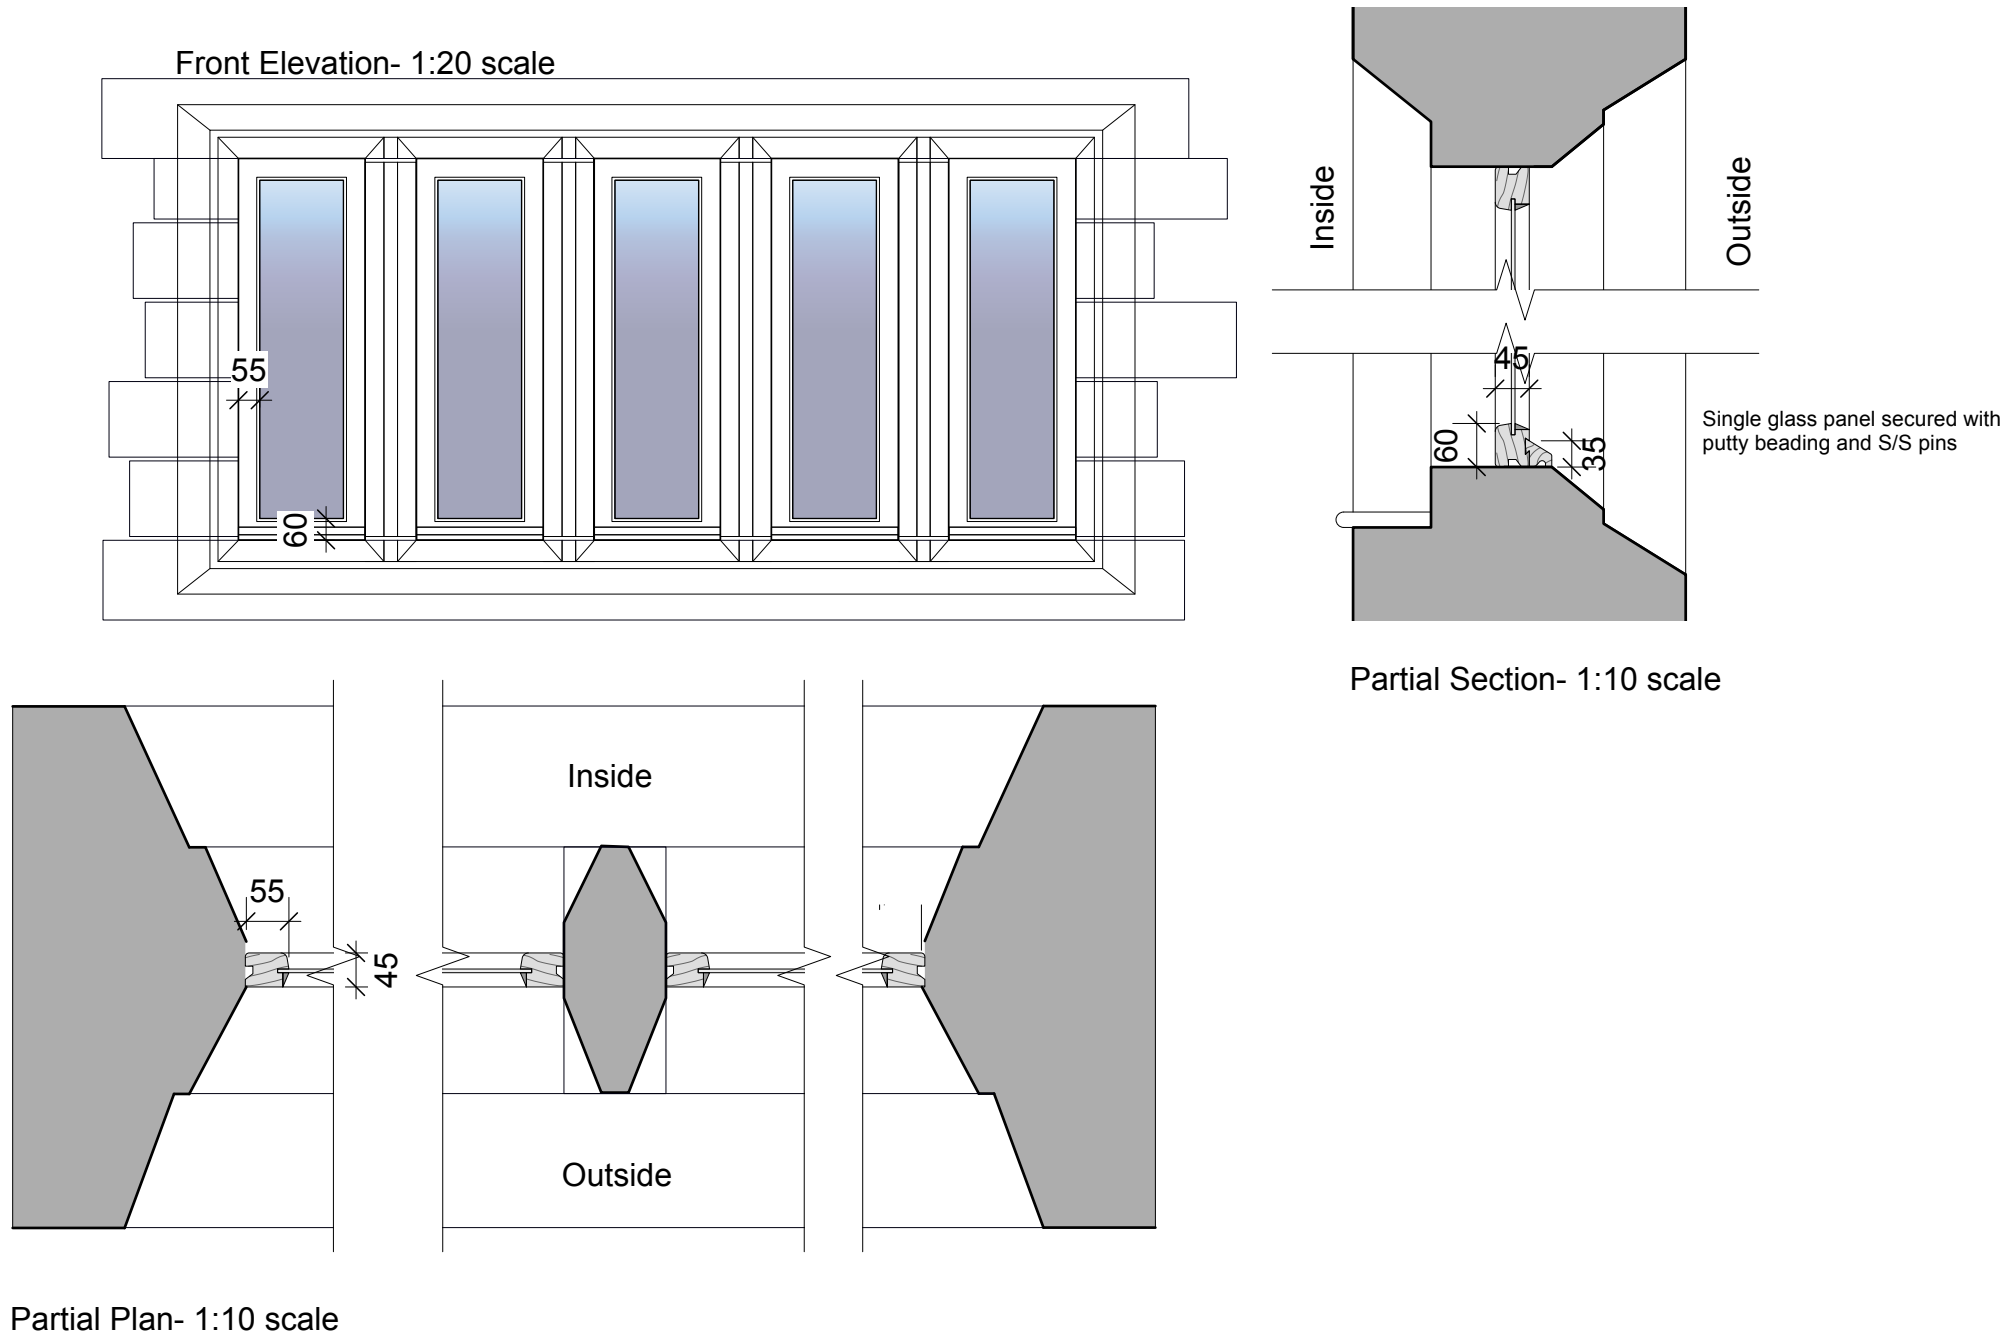

Surveyed Fenestration- April 2026

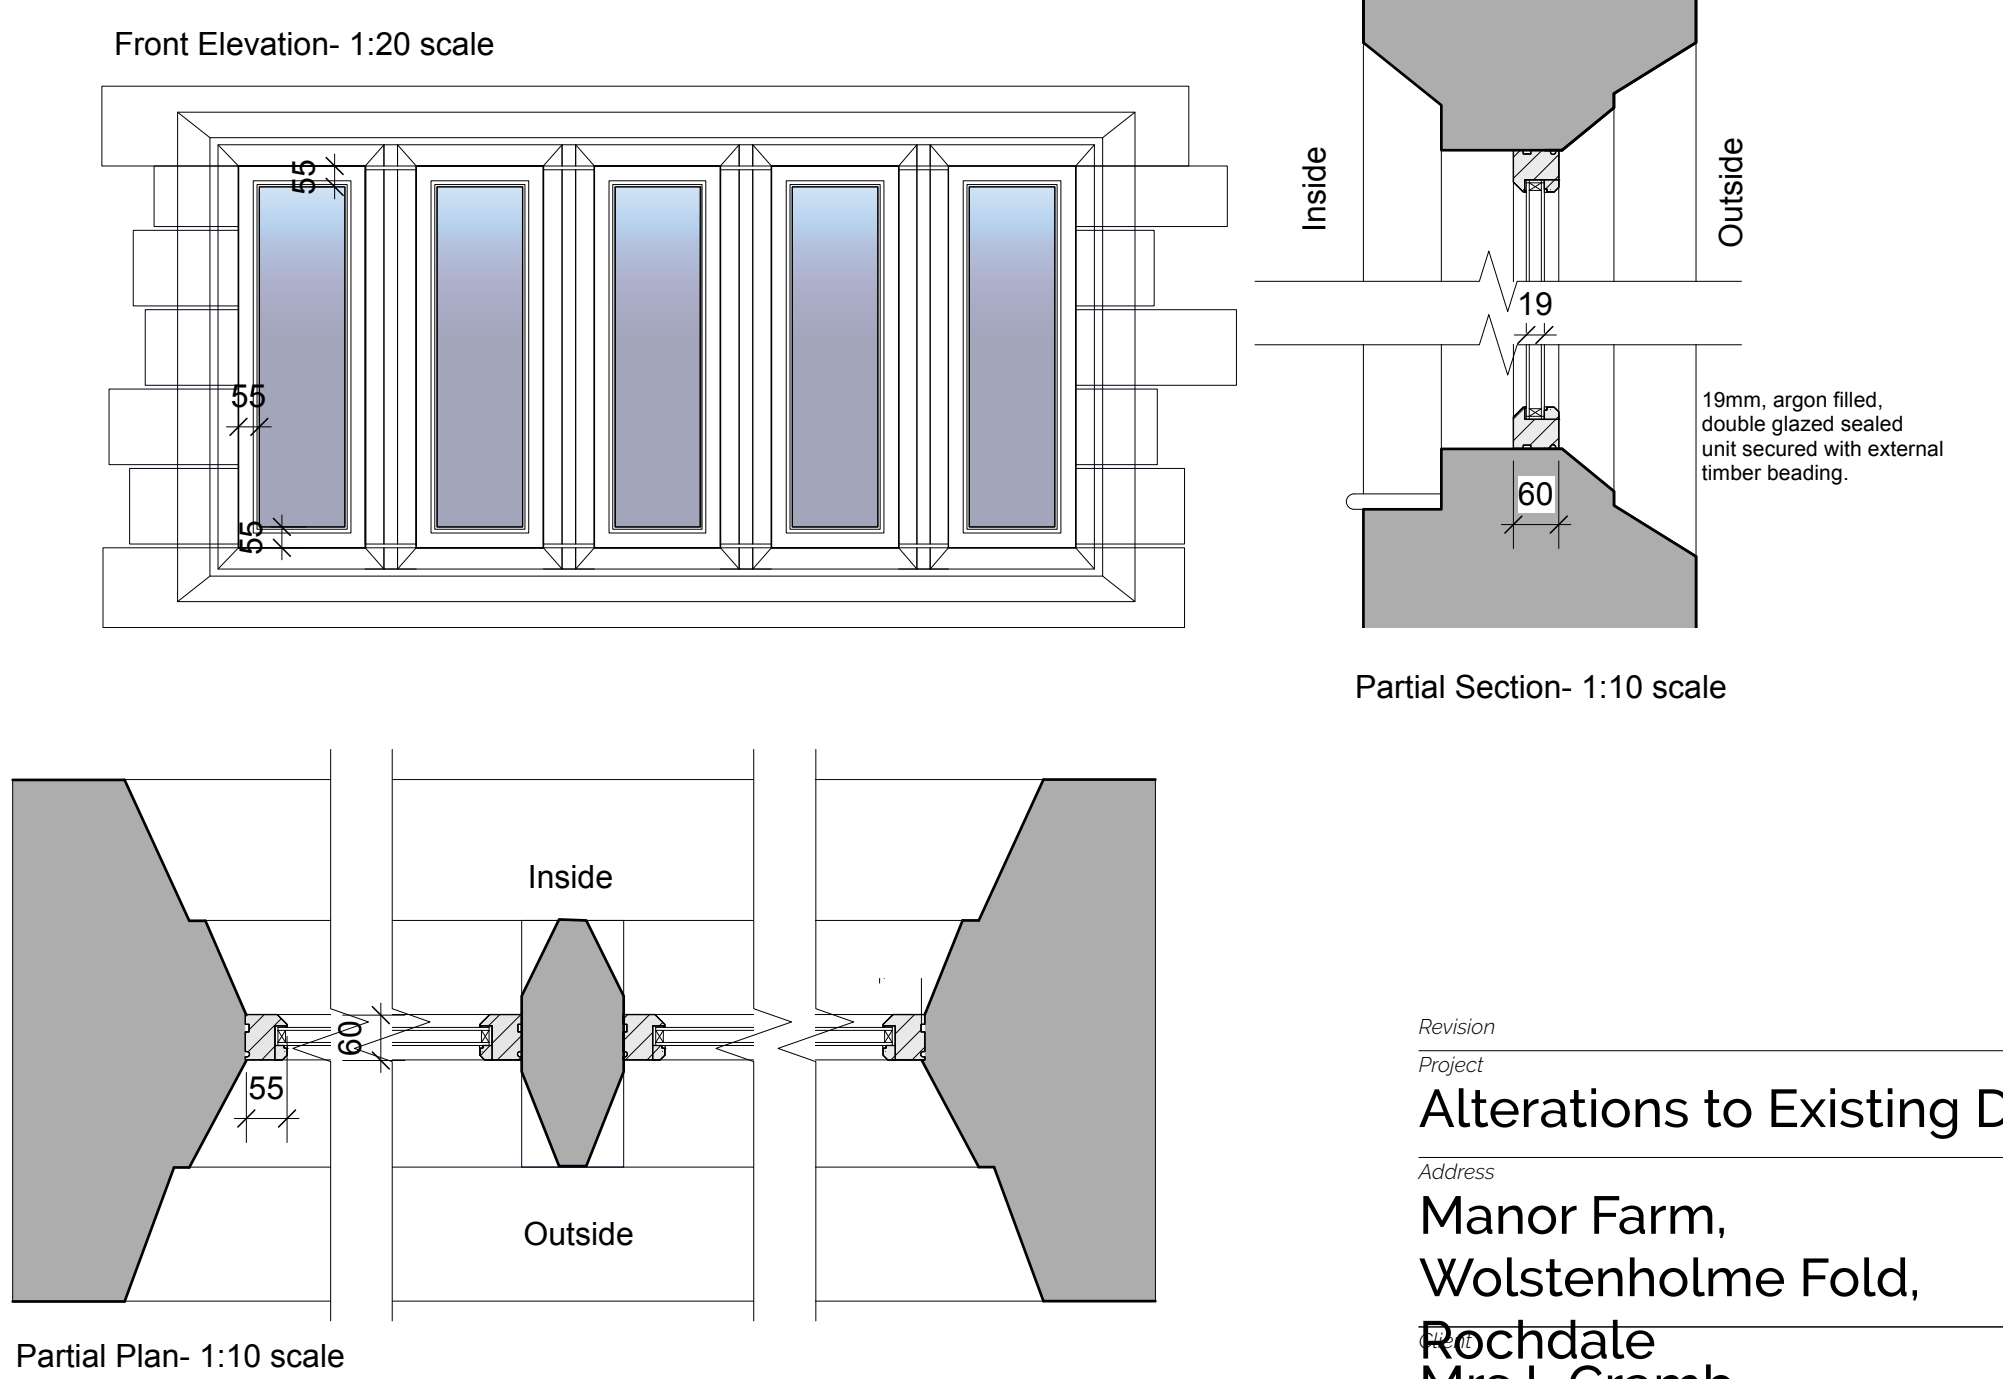

For Planning Application only
NotForConstruction

Revision
Project

Alterations to Existing Dwelling

Address

Manor Farm,

Wolstenholme Fold,

Rochdale

Mrs L Cramb

Drawing

Window Schedule

storah architecture
Chartered Architects
RIBA Chartered Practice

www.storah.com mail@storah.com 01706 813214

Scale Sheet Size Date Drawn
1:50 ISO A1 10/04/26 MB

Drawing Number Revision

26-013- 302

© Storah Architecture Ltd.