


scale 1:50

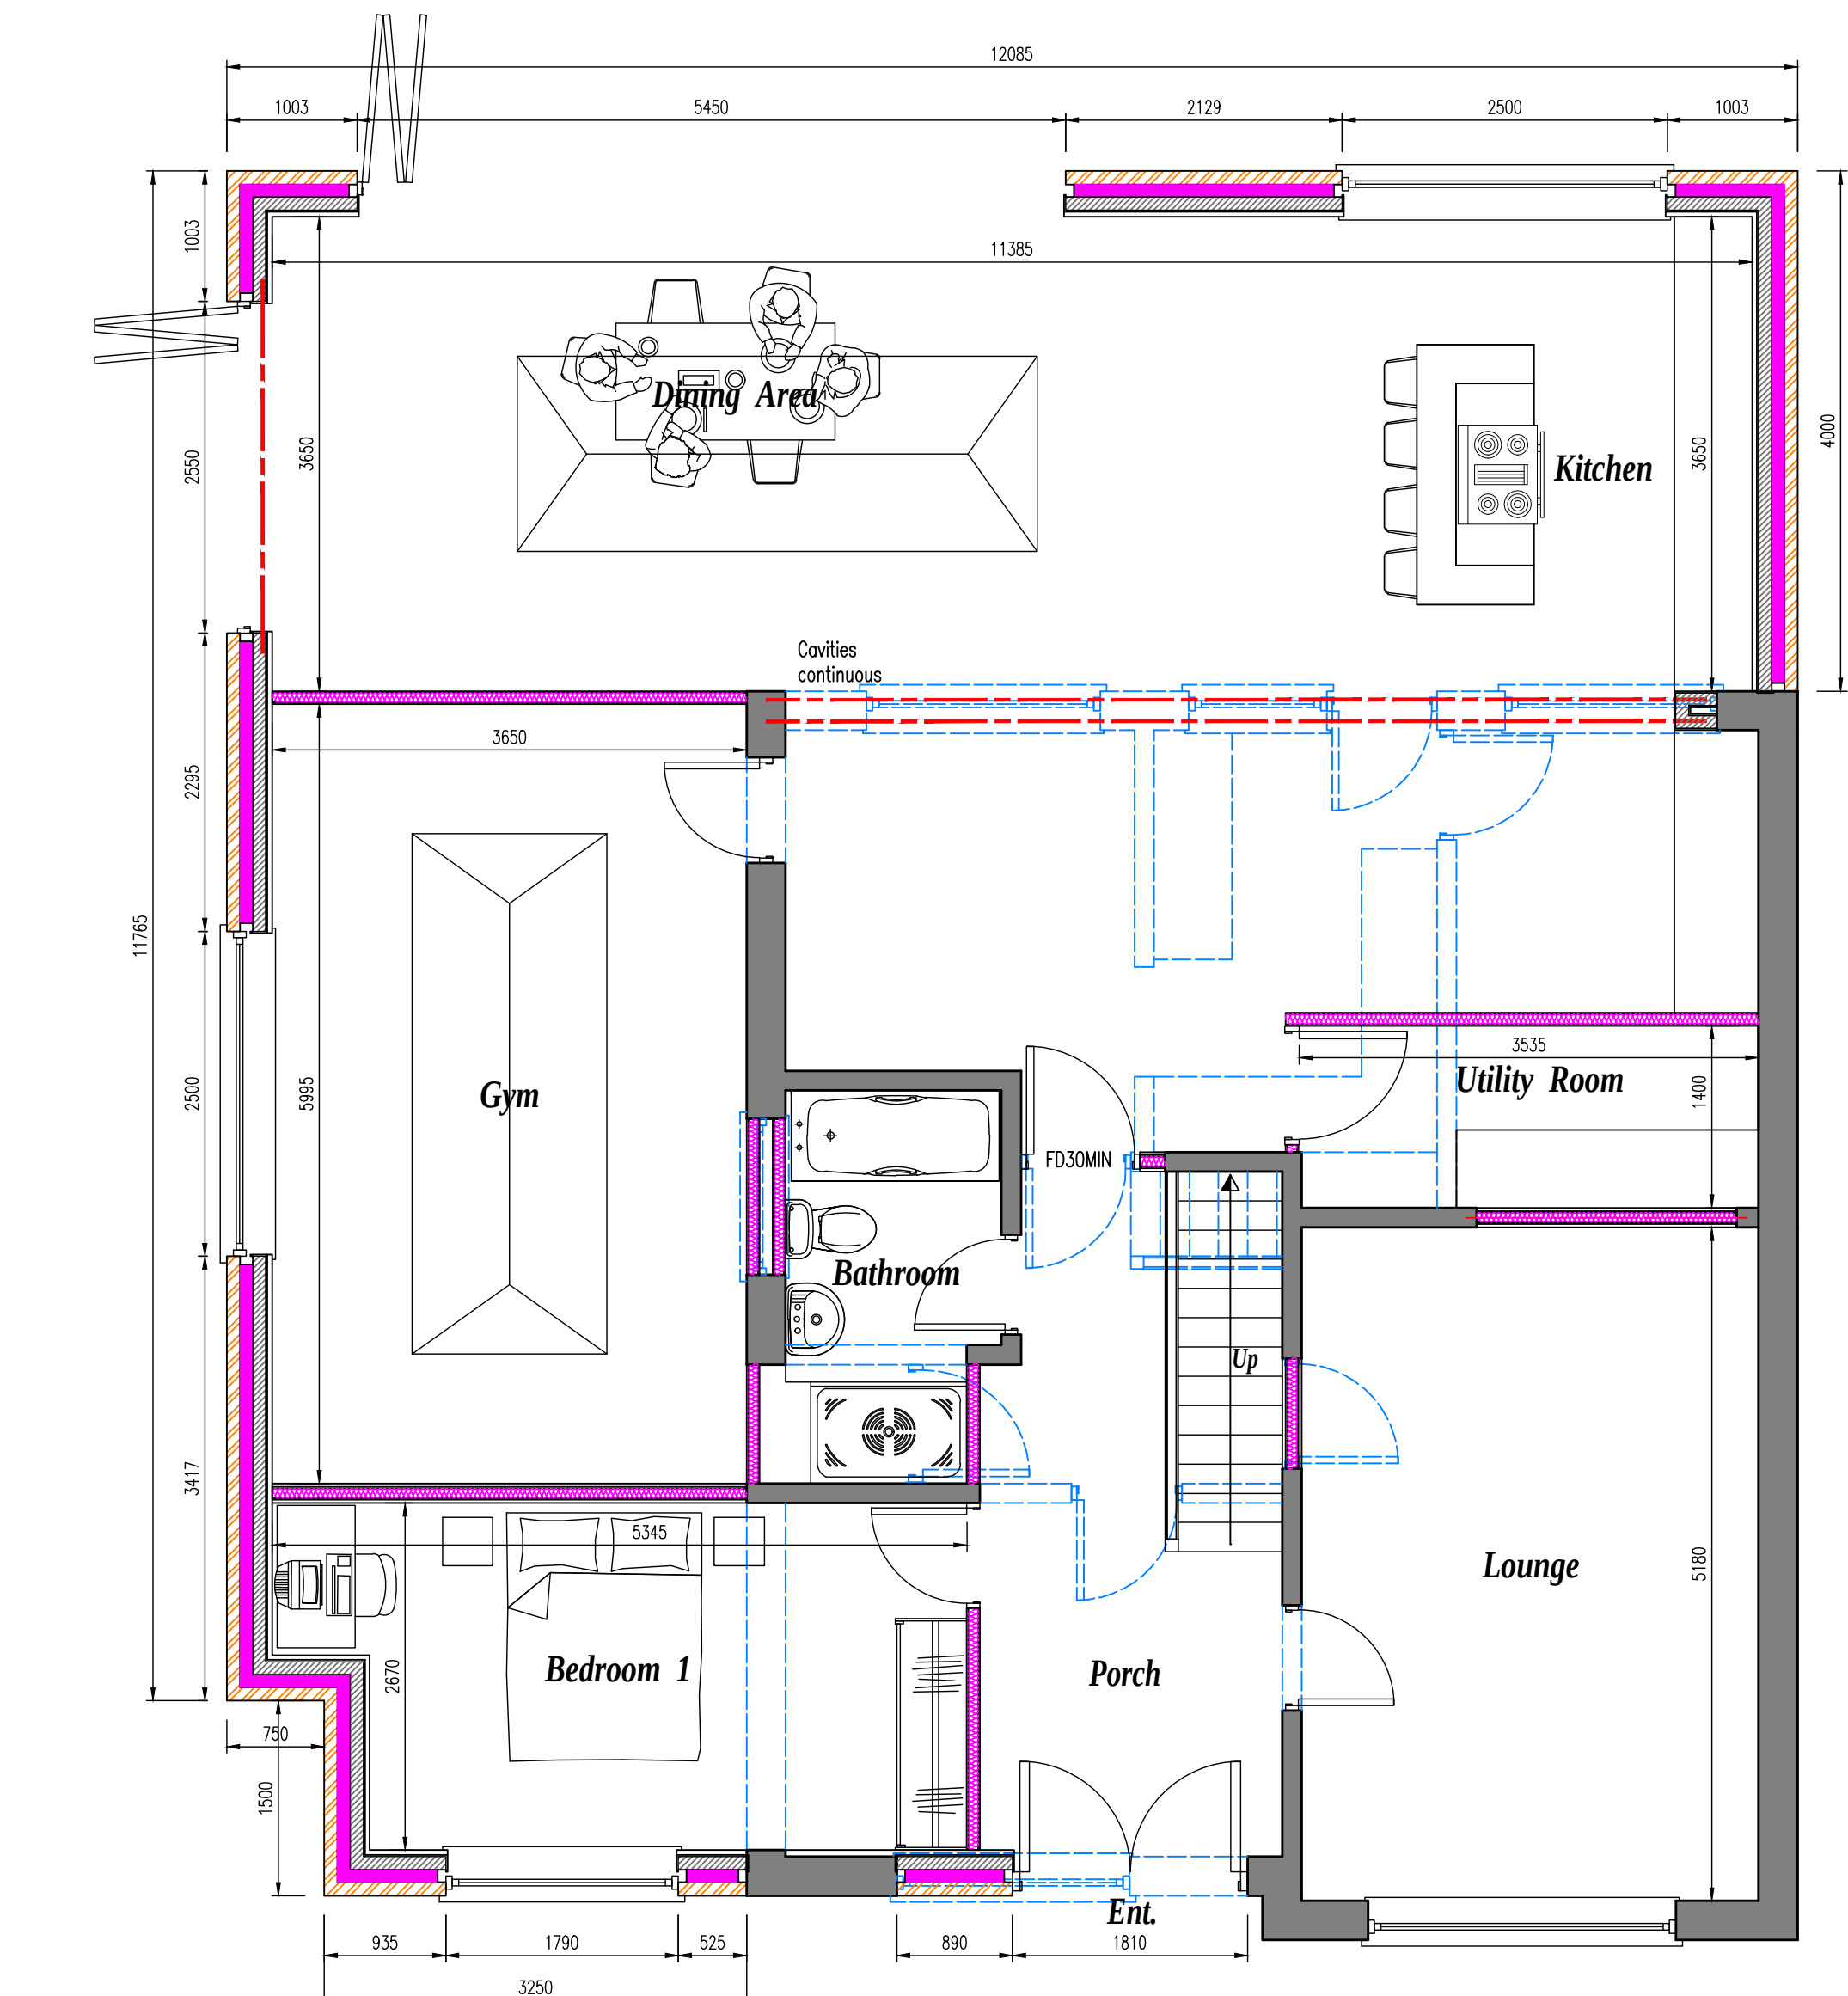


scale 1:100




PROPOSED GROUND FLOOR PLAN scale 1:50




PROPOSED FRONT ELEVATION scale 1:50

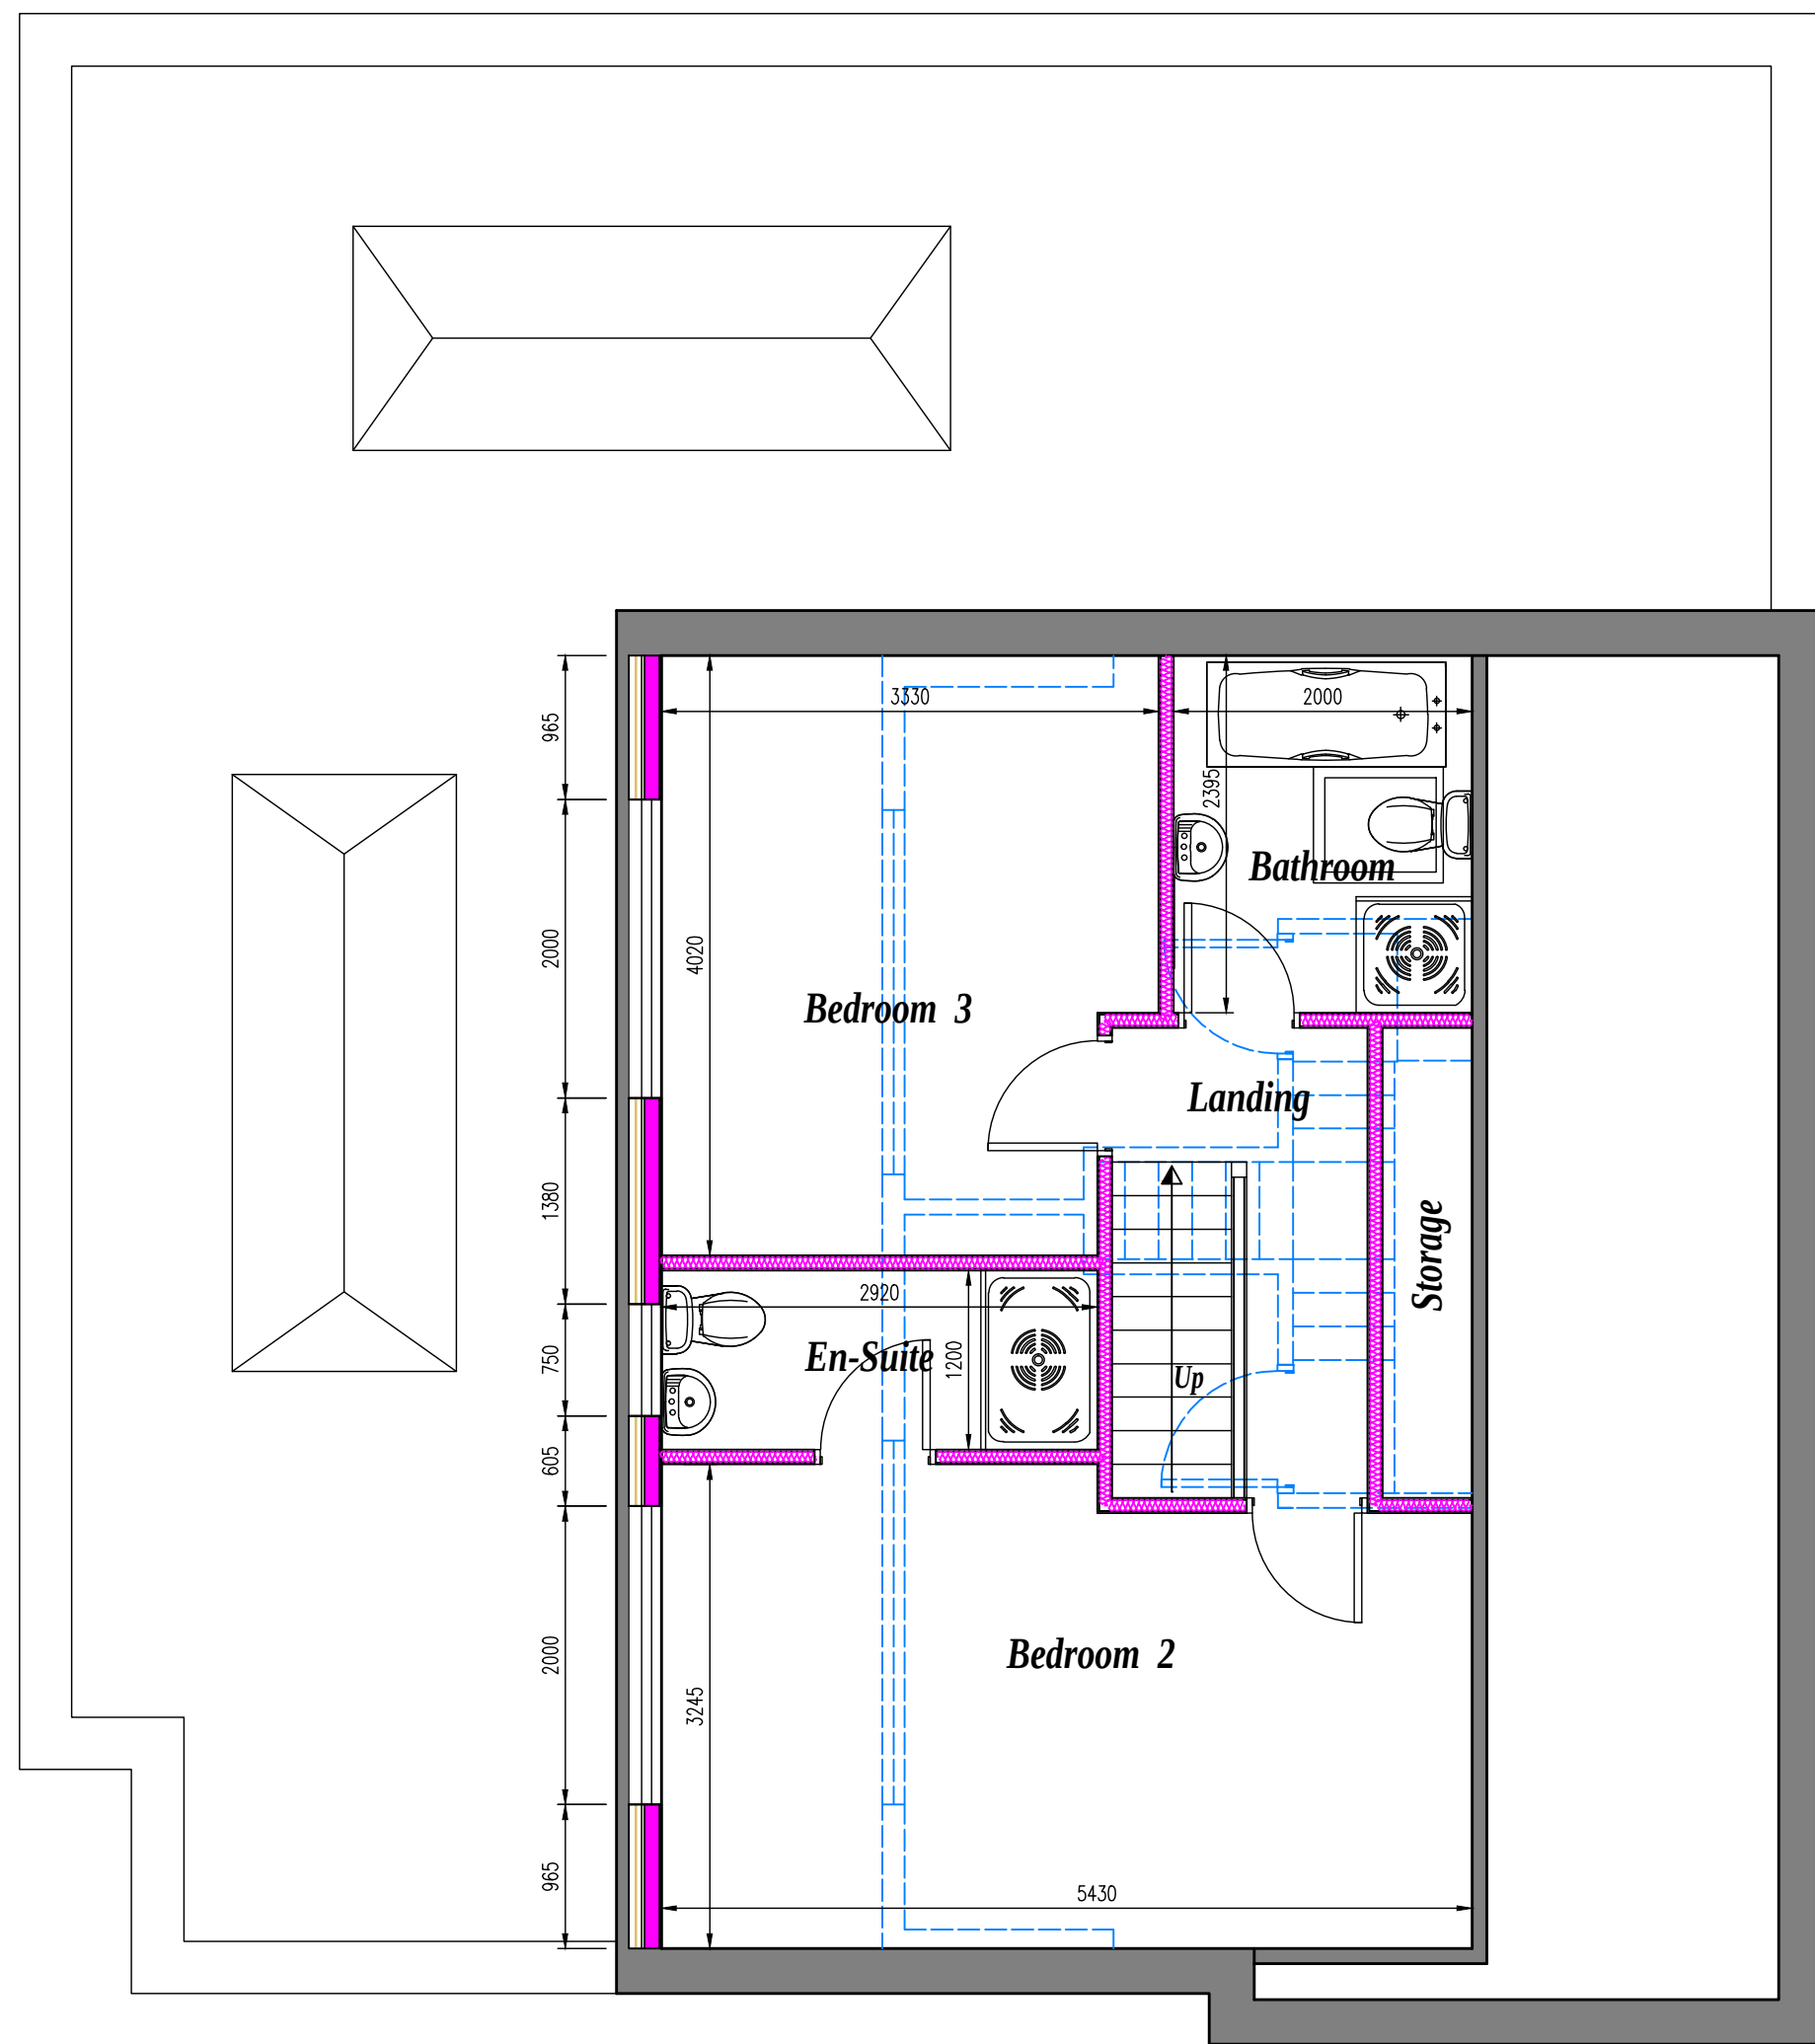


PROPOSED FIRST FLOOR PLAN scale 1:50

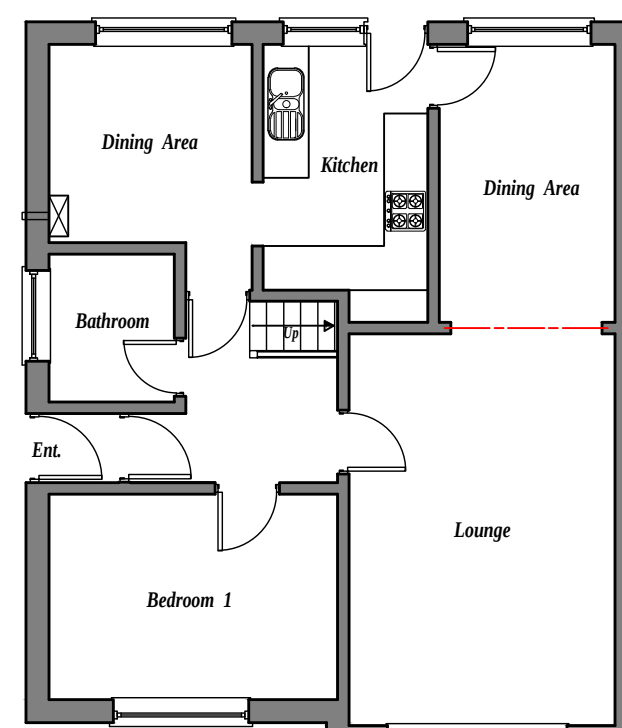

EXISTING G.F. PLAN
scale 1:100

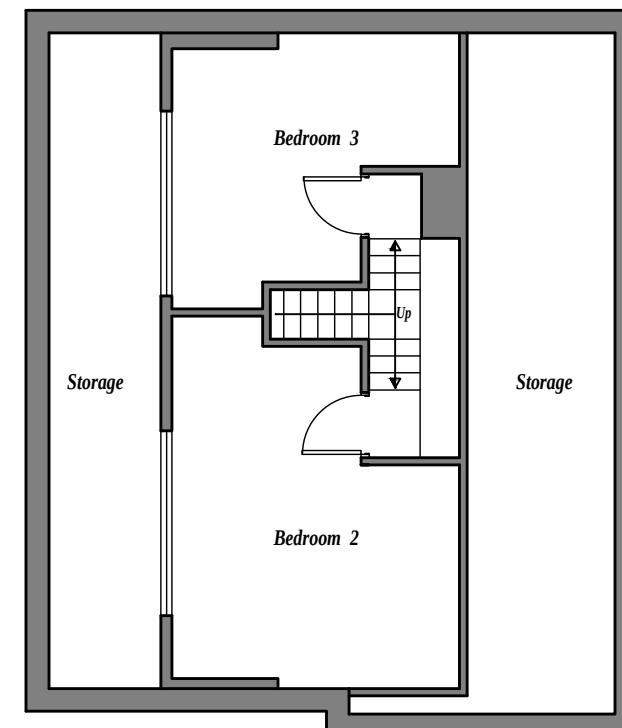


EXISTING 1.F. PLAN
scale 1:100

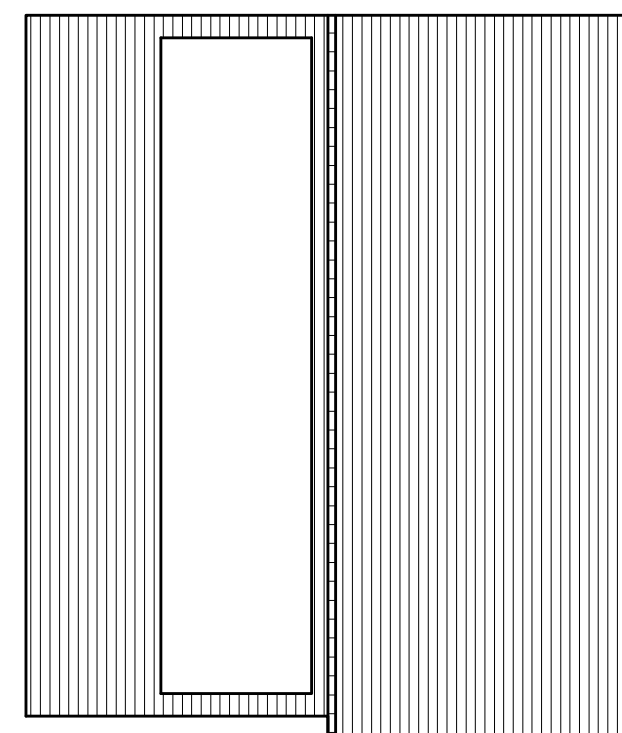

EXISTING ROOF PLAN

scale 1:100

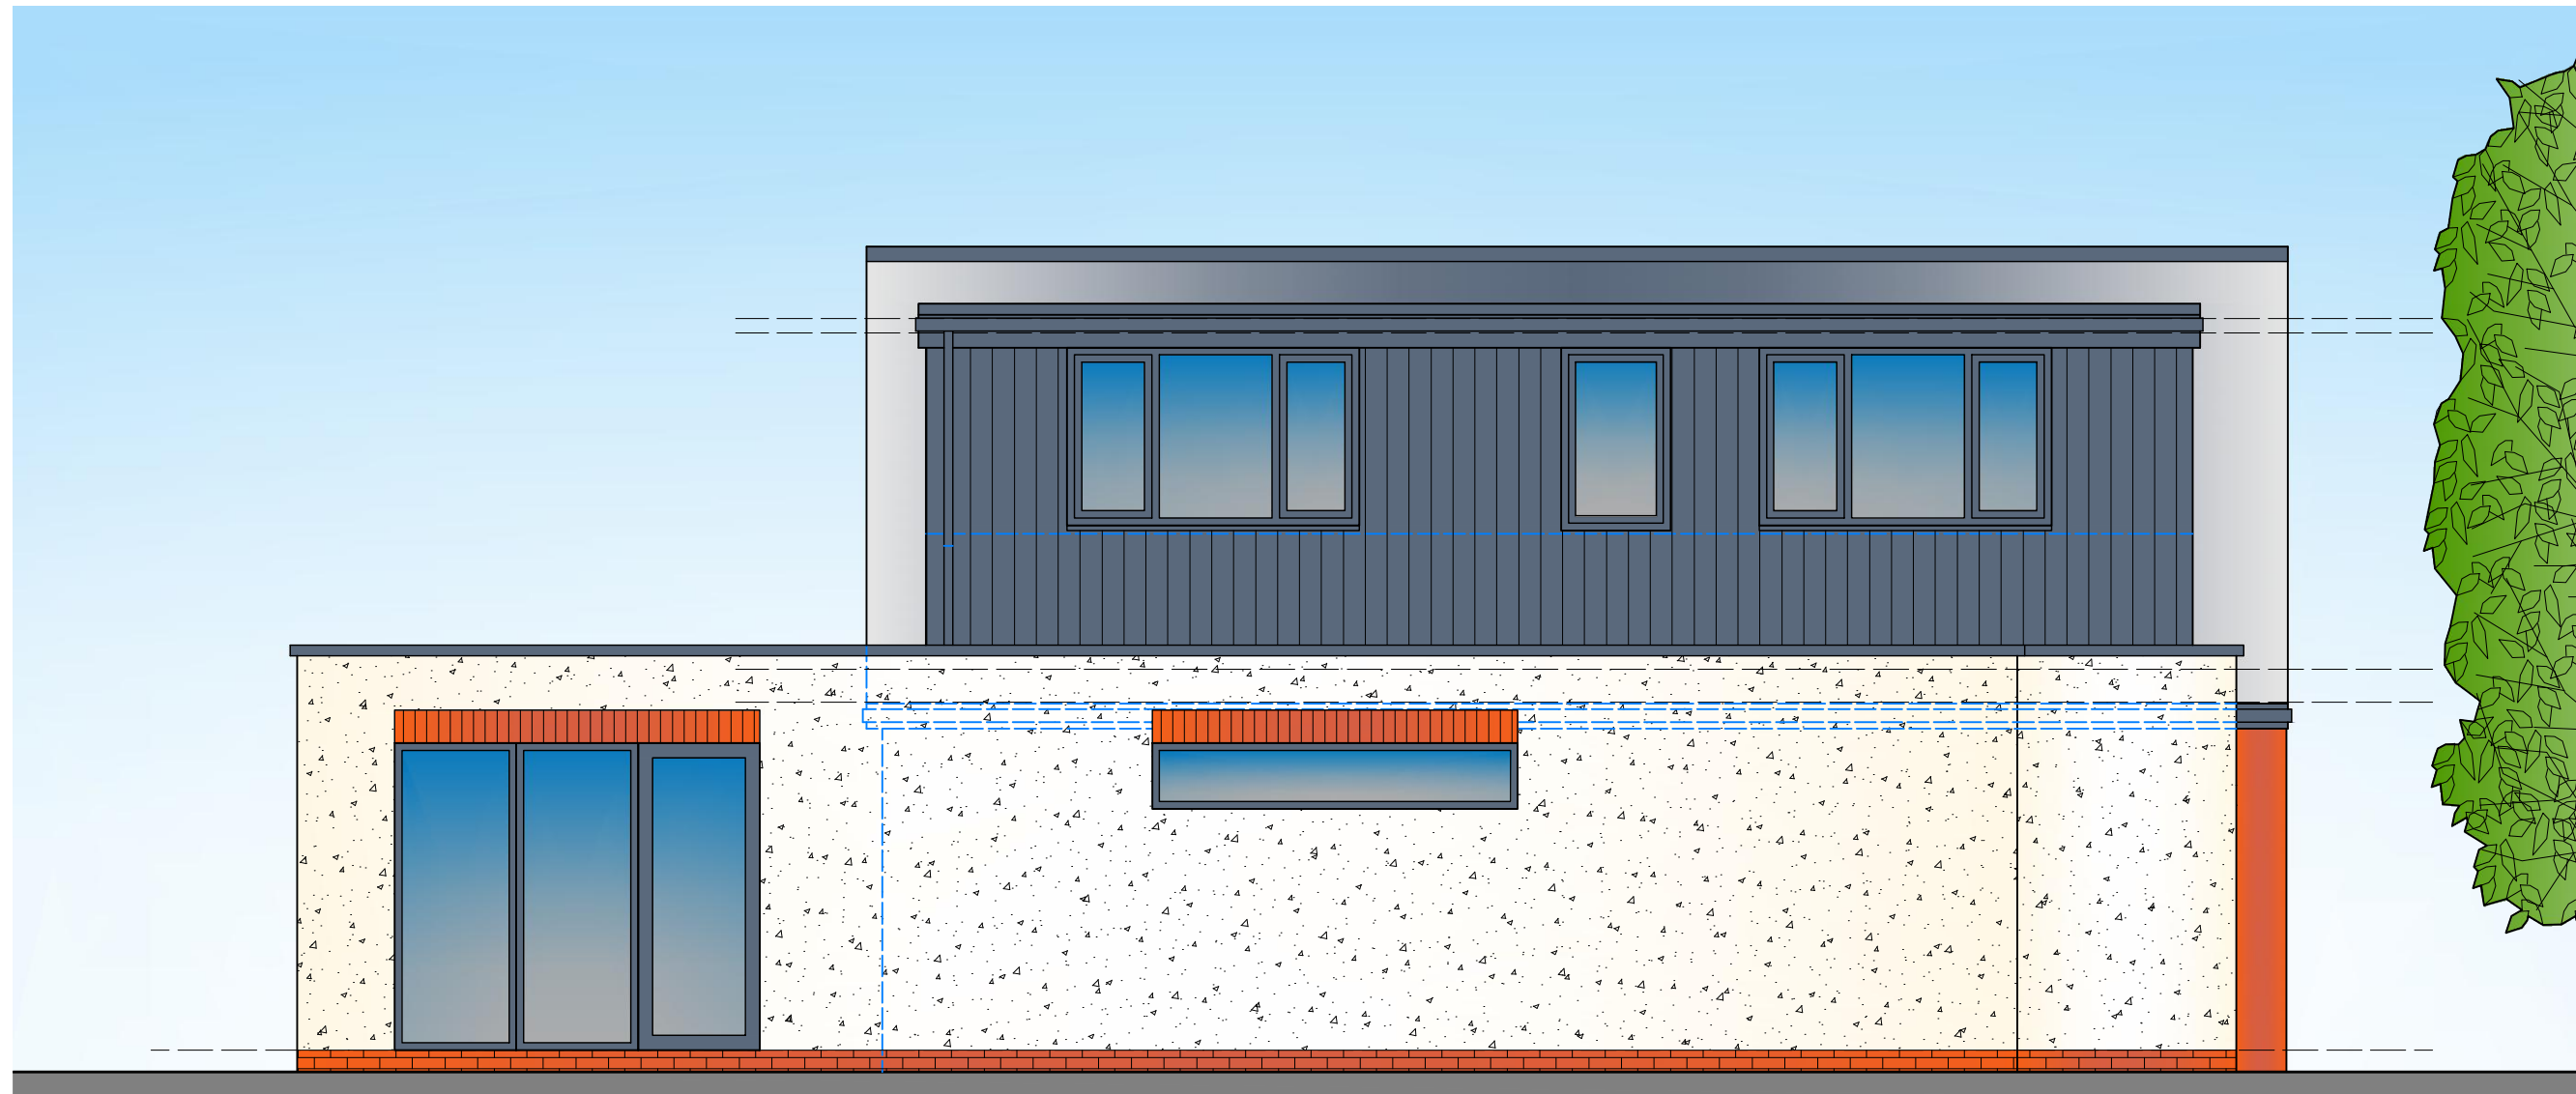

PROPOSED SIDE ELEVATION scale 1:50

- [illegible]

What does the Part wall Act say if I want to build up against or astride the boundary line?
If you plan to build a party wall or party fence wall astride the boundary line, you must inform the Adjoining Owner by serving a notice.

The Act contains no enforcement procedures for failure to serve a notice. However, if you start work without having first given notice in the proper way, Adjoining Owners may seek to stop your work through a court injunction or seek other legal redress.

At least one month before the planned starting date for building the wall. The notice is only valid for a year, so do not serve it too long before you wish to start.

If the Adjoining Owner agrees within 14 days to the building of a new wall astride the boundary line, the work (as agreed) may go ahead. The expense of building the wall may be shared between the owners where the benefits and use of that wall will be shared. The agreement must be in writing and should record details of the

If the Adjoining Owner does not agree, in writing, within 14 days, to the proposed new wall astride the boundary line, you must build the wall wholly on your own land.

and wholly at your own expense. However, you have a right to place necessary footings for the new wall under your neighbour's land subject to compensating for any damage caused by building the wall or laying the foundations. There is no right to place reinforced concrete under your neighbour's land without their express written consent.

You may start work one month after your notice was served.
What does the Act say if I want to excavate near
neighbouring buildings?
If you plan to excavate, or excavate and construct foundations for
a new building or structure, within 3 metres of a neighbouring

owner's building or structure, where that work will go deeper than the neighbour's foundations; or excavate, or excavate for and construct foundations for a new building or structure, within 6 metres of a neighbouring owner's building or structure, where that work will cut a line drawn

downwards at 45° from the bottom of the neighbour's foundations. You must inform the Adjoining Owner or owners by serving a notice. "Adjoining Owners" may include your next-but-one neighbour if they have foundations within 6 metres. The notice must state whether you propose to strengthen or safeguard the foundations of the building or structure adjoining to the Adjoining Owner. Once

The Act contains no enforcement procedures for failure to serve a notice. However, if you start work without having first given notice

In the proper way, Adjoining Owners may seek to stop your work through a court injunction or seek other legal redress.

© Crown copyright 2002. The Party Wall Act 1996

NOTE THE CLIENT IS ADVISED TO READ THE PARTY WALL ACT 1996 FULLY FOR EXAMPLES OF

NOTICES SERVED AND FOR FURTHER INFORMATION WITH REGARDS TO THE ABOVE.

Approved Document P (Electrical Safety)
All Electrical Work to which the Requirements of Part P (Electrical Safety) apply, will be designed, installed, inspected and tested by a person competent to do so.

Prior to completion of works the Local Authority must be satisfied that either; An Electrical Installation certificate issued under a "Competent Persons" scheme has been issued or Appropriate certificates and forms defined in BS 7671(as amended) have been submitted that confirm that the work has been inspected and tested by a "competent person". A "competent person" will have a sound knowledge and suitable experience relevant to the nature of the work undertaken.

NOTE: THE ELECTRICAL LAYOUT SHOWN IS FOR BUILDING REGULATIONS SUBMISSION ONLY.

THE BUILDING INSPECTOR MUST BE INFORMED OF ANY CHANGES TO THE LAYOUT PRIOR TO WORKS COMMENCING AND WORKS TO BE CARRIED OUT BY A COMPETENT PERSON AS DESCRIBED ABOVE.

CONTRACTOR TO AGREE POSITION OF ELECTRICAL ITEMS AND RADIATORS WITH CLIENT PRIOR TO WORK COMMENCING

This drawing is Produced for submission to the Local Authority for Approvals under the Building Regulations and Town and Country Planning Acts only and this drawing is the copyright of T.D.M ARCHITECTURAL DESIGN and any reproduction in whole or part is strictly forbidden. All

dimensions shown on drawing are approx and do not allow for Building tolerance and must be checked on site prior to work commencing.