



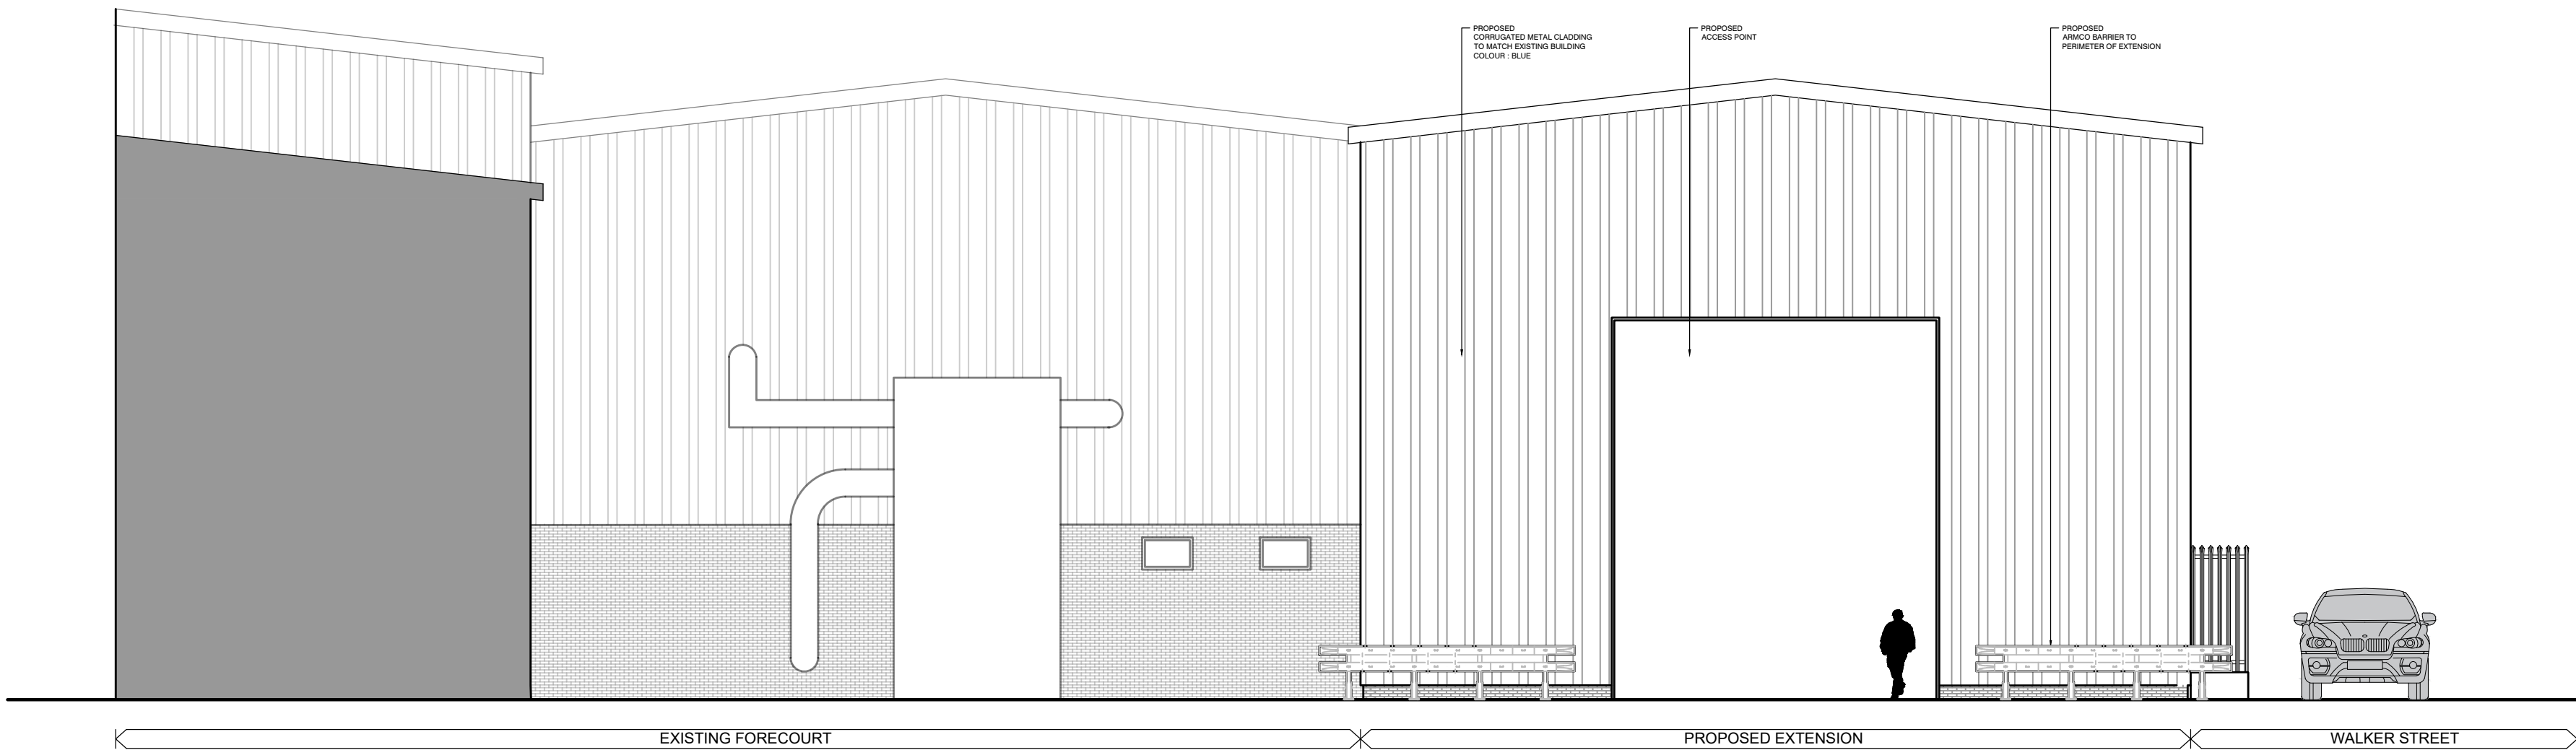

PROPOSED FRONT ELEVATION
SCALE 1:100

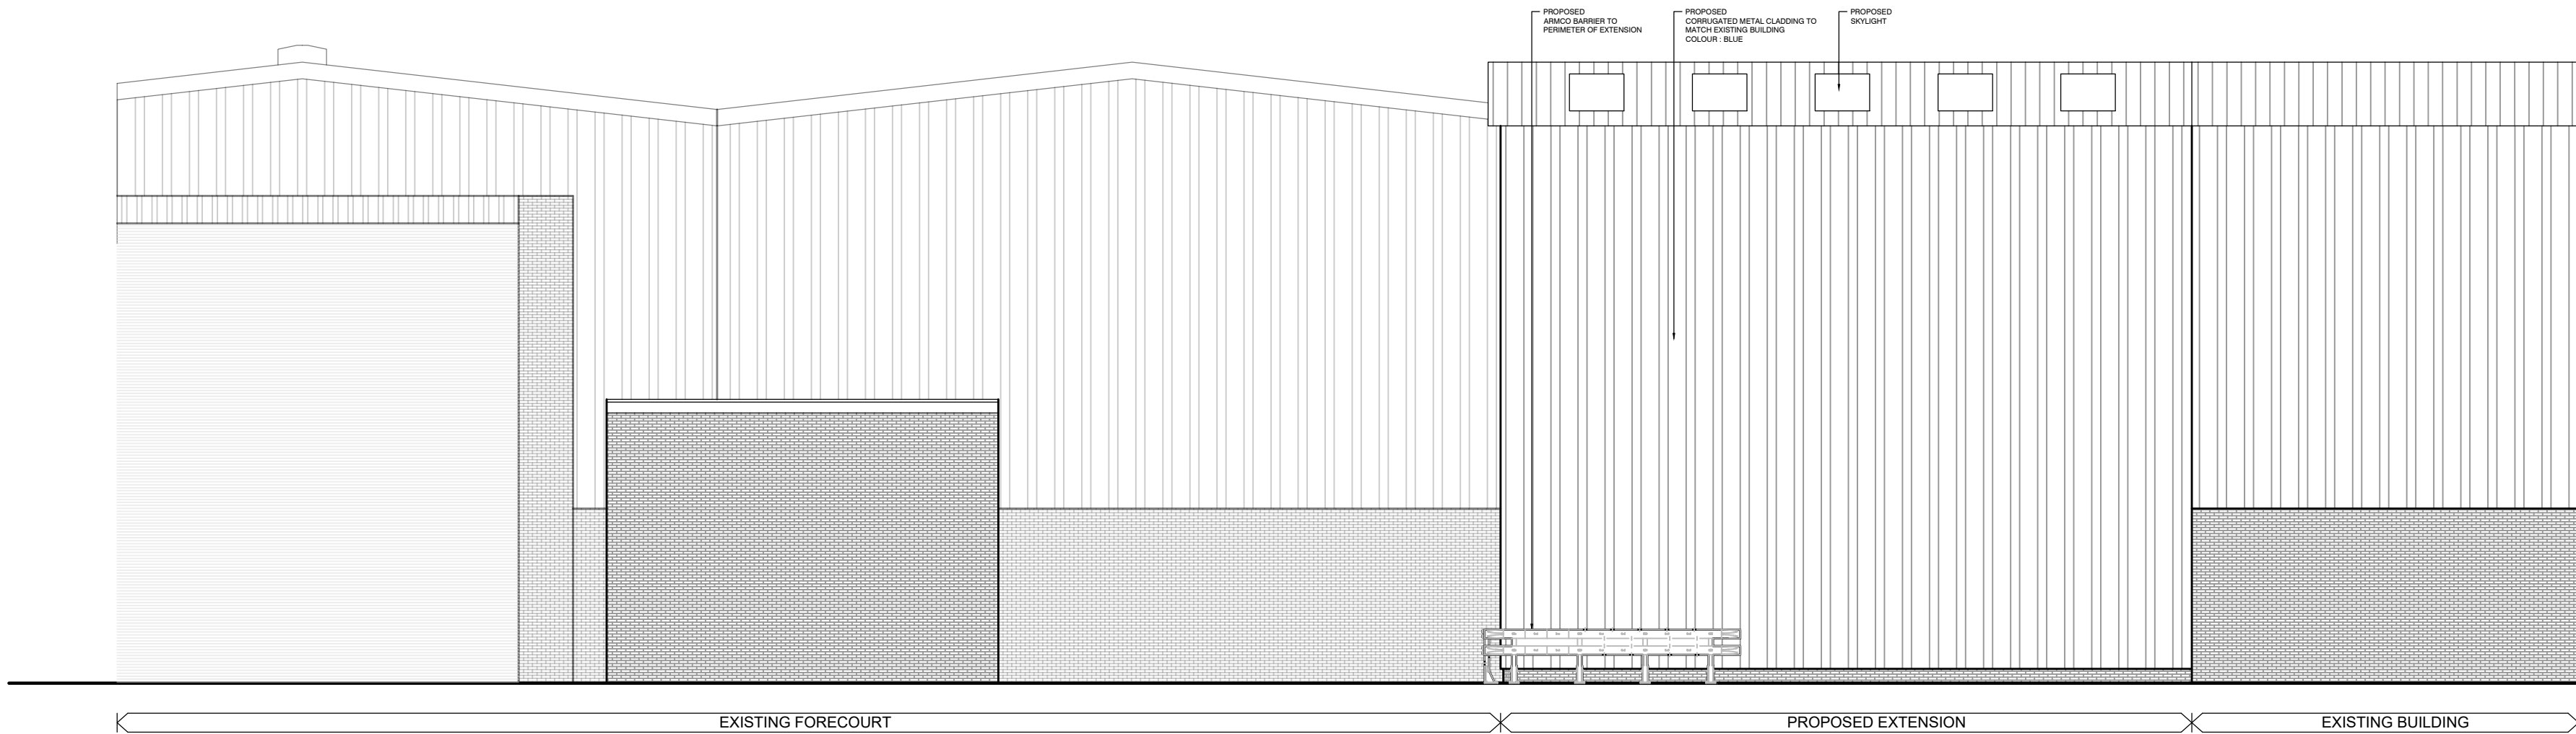

PROPOSED SIDE ELEVATION
SCALE 1:100

PLEASE NOTE

- DO NOT scale from this drawing, use figured dimensions only.
- All dimensions to be checked on site by the contractor.
- Please report any discrepancies to JHA Ltd immediately.
- All setting out dimensions are approximate. To be marked out on site for approval by JHA Ltd prior to construction.

NOTES:

* Ref	**/**/ Date	Description of Revision Revision	*** Initial

Project / Client:

PROPOSED EXTENSION
AT
MOLESWORTH STREET, ROCHDALE
FOR
TAYLOR ENGINEERING

Issue:

PLANNING ISSUE

Drawing Title:

PROPOSED SITE ELEVATIONS

jha
PULMANN

JHA Pulmann,
18A Bridge Street
Milnrow, Rochdale,
OL16 3ND
T 01302 364565
E enquiries@j-h-a.co.uk
W www.j-h-a.co.uk

Scale:

1:100

Date:

APRIL 2026

Drawn By:

JW

Checked By:

JA

Drawing No:

M25/017/105

Sheet Size:

A2