


Site Application Area
562sqm / 0.13 Acres

Site Ownership Area
9,855sqm / 2.4 Acres

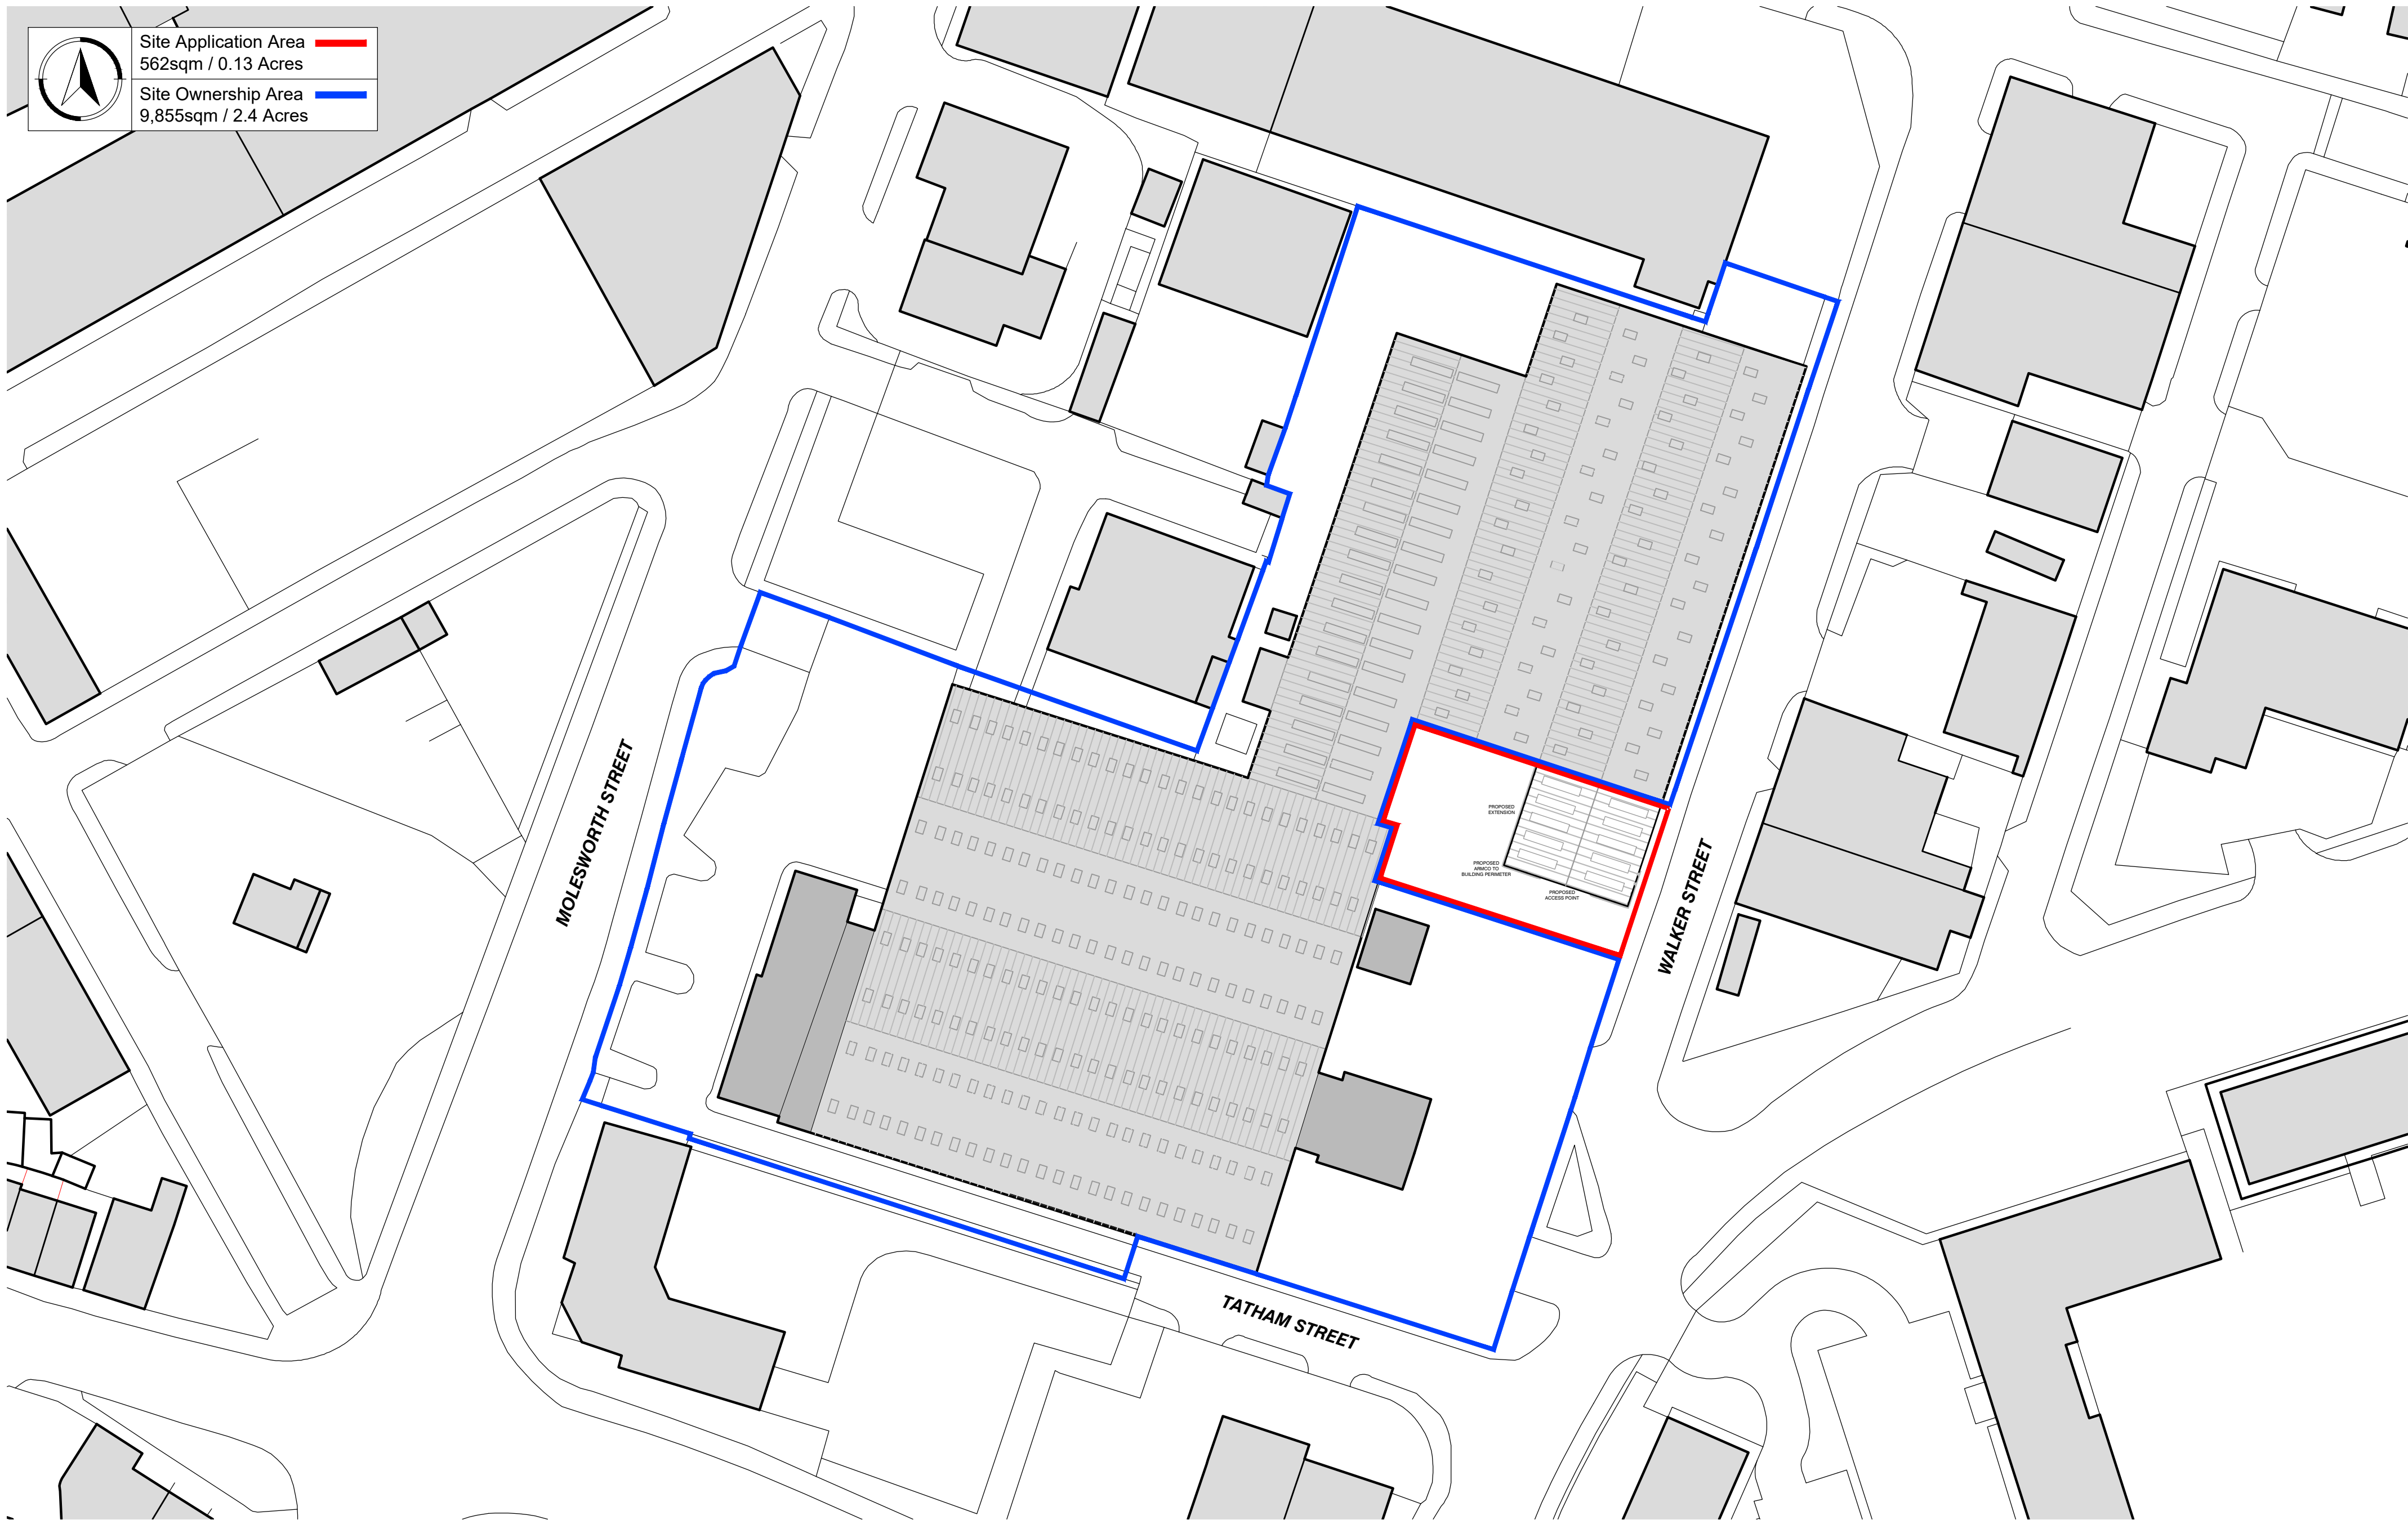

PLEASE NOTE

- DO NOT scale from this drawing, use figured dimensions only.
- All dimensions to be checked on site by the contractor.
- Please report any discrepancies to JHA Ltd immediately.
- All setting out dimensions are approximate. To be marked out on site for approval by JHA Ltd prior to construction.

NOTES:

*	**/**/**	Description of Revision	***
Ref	Date	Revision	Initial

Project / Client:

PROPOSED EXTENSION
AT
MOLESWORTH STREET, ROCHDALE
FOR
TAYLOR ENGINEERING

Issue:

PLANNING ISSUE

Drawing Title:

PROPOSED SITE PLAN

jha
PULMANN

JHA Pulmann,
18A Bridge Street
Milnrow, Rochdale,
OL16 3ND

T 01302 364565
E enquiries@j-h-a.co.uk
W www.j-h-a.co.uk

Scale:

1:500

Date:

APRIL 2026

Drawn By:

JW

Checked By:

JA

Drawing No:

M25/017103

Sheet Size:

A2