



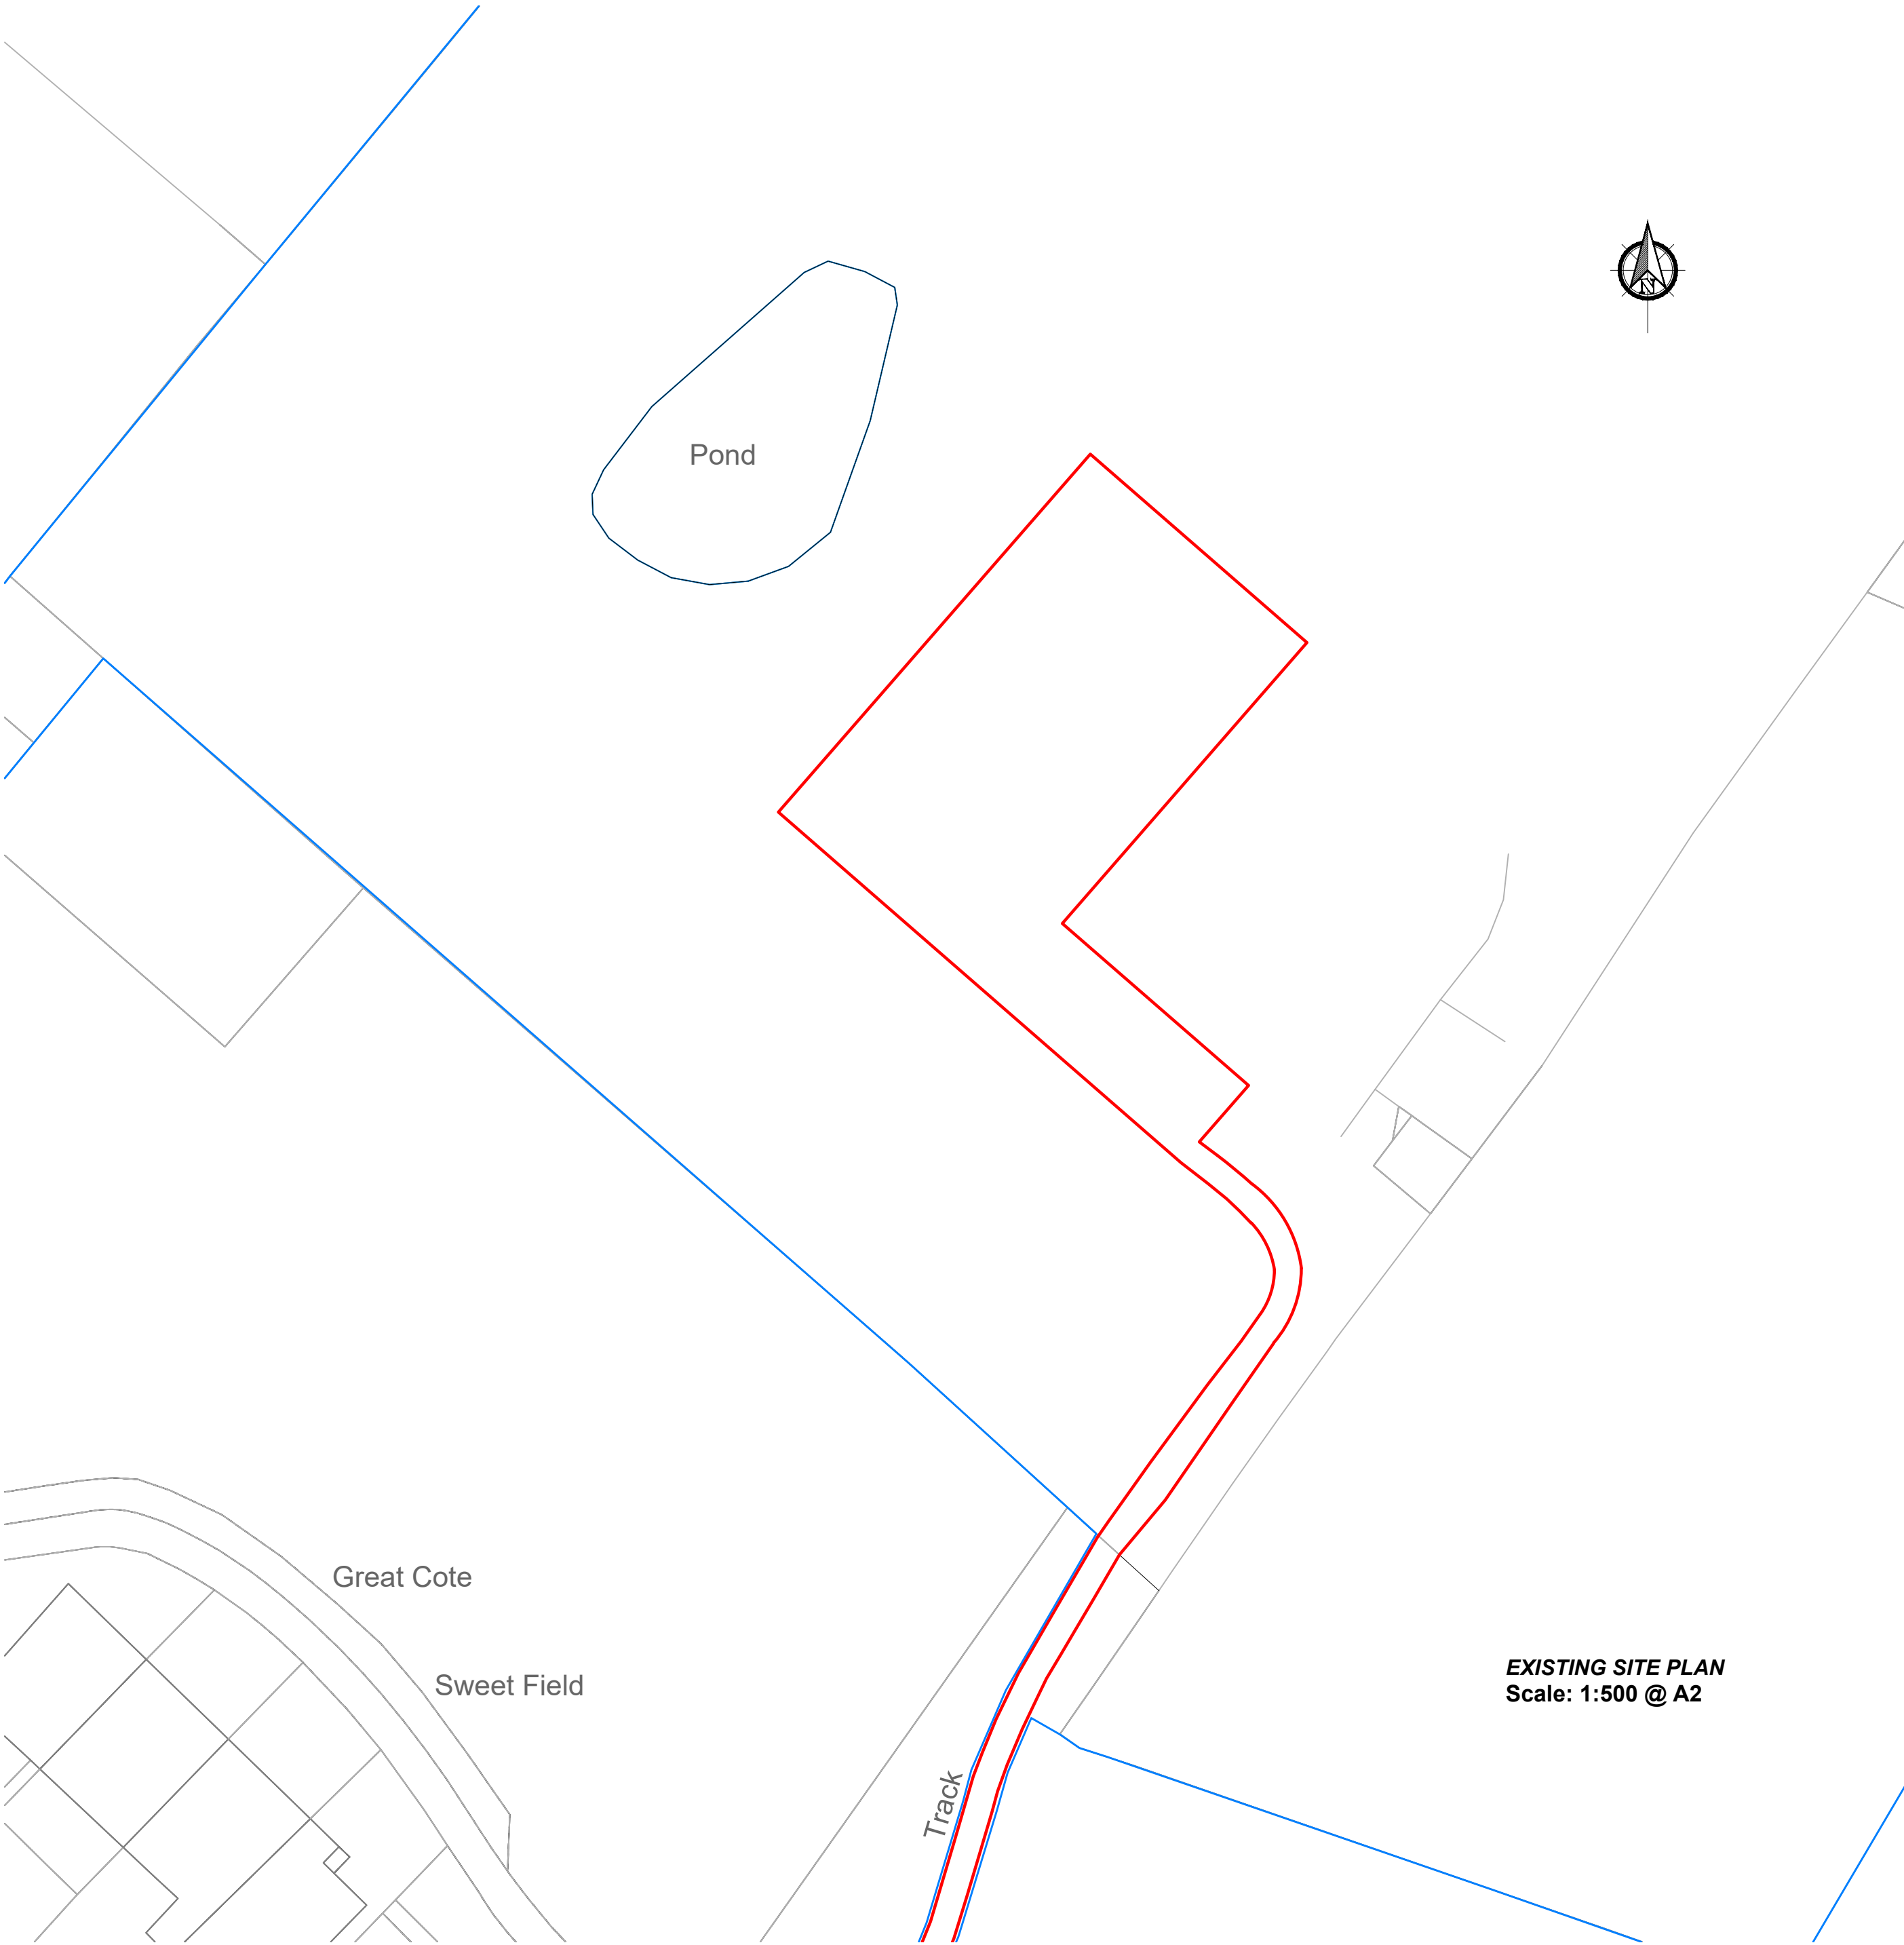

EXISTING SITE PLAN
Scale: 1:500 @ A2

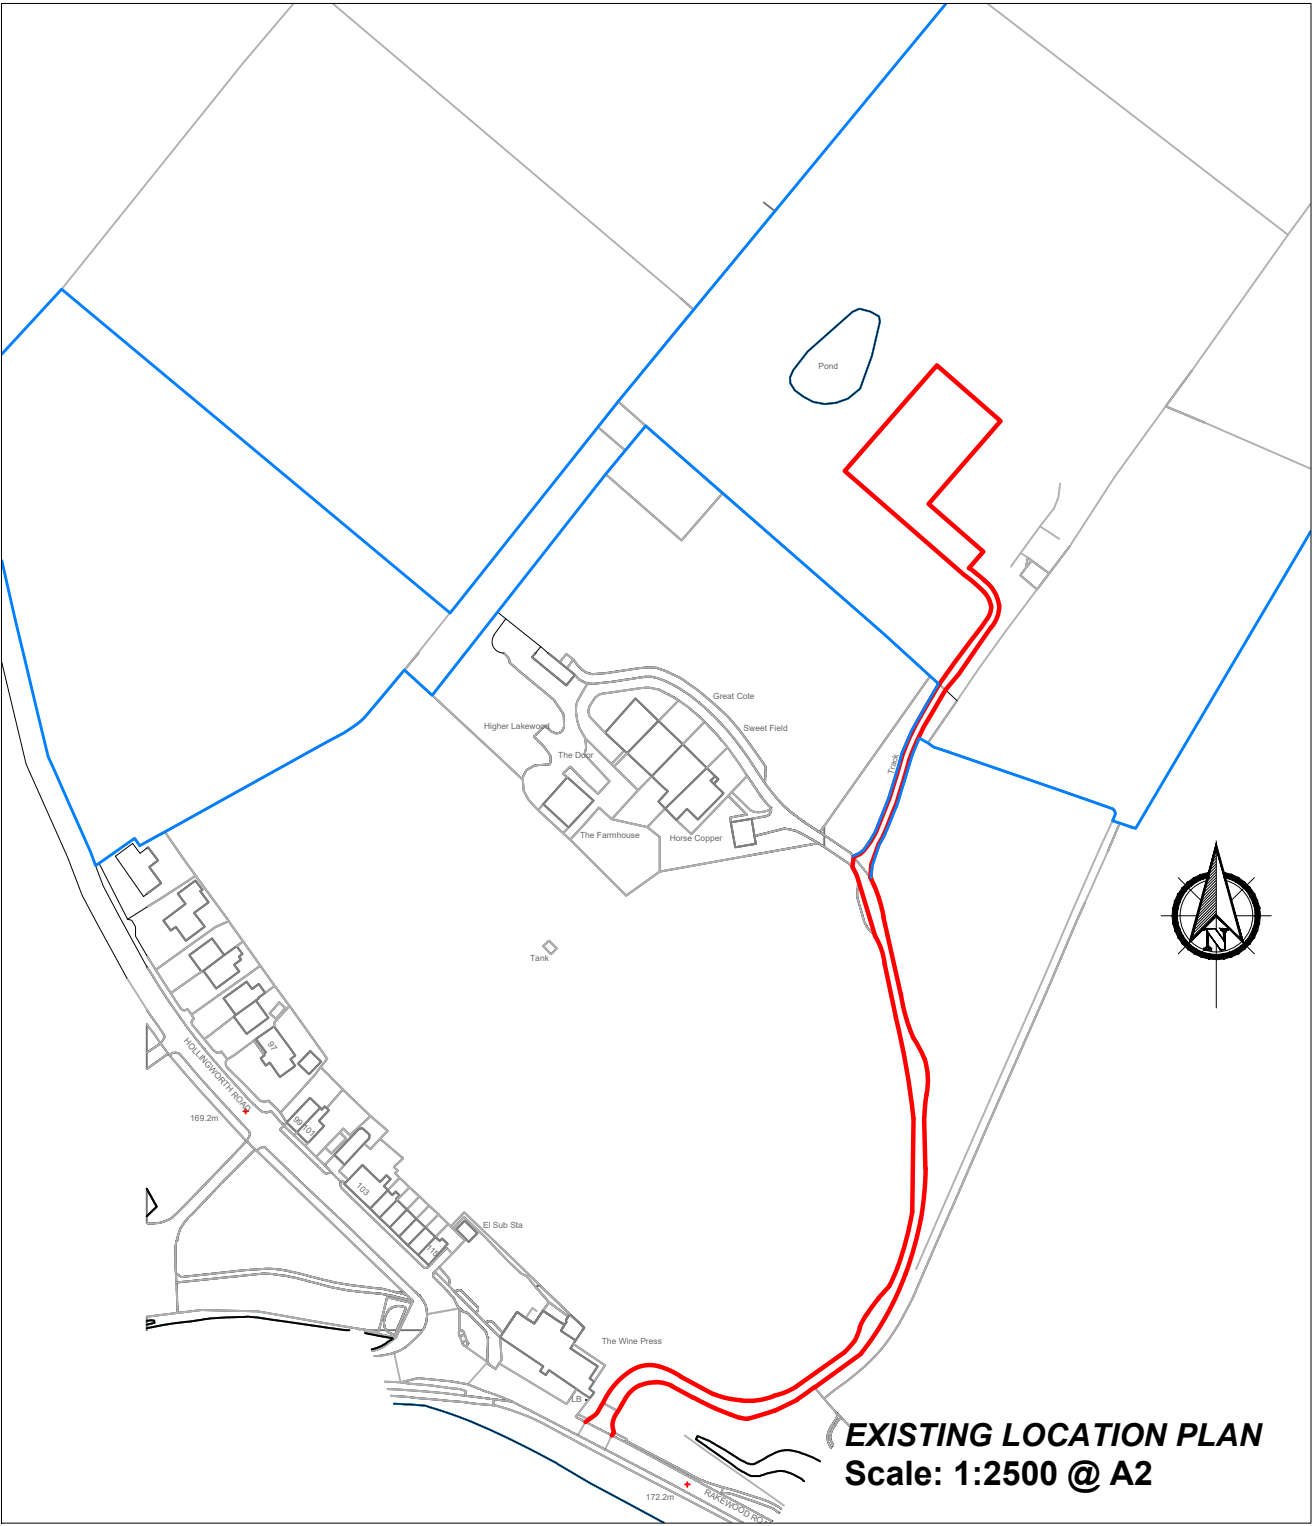

EXISTING LOCATION PLAN
Scale: 1:2500 @ A2

Notes: All work is to be carried out to the latest current British standards Codes of Practice and recognised working practices. All work and materials should comply with Health and Safety legislation. All work and materials to be approved by the District Authority Planning & Building Control Officer. All dimensions are in millimetres unless where explicitly shown otherwise. The contractor should check and certify all dimensions as work proceeds and notify the architect of any discrepancies. Do not scale off the drawings, if in doubt ask. The designer is in no way liable for work undertaken prior to full Planning Consent and/or Building Regulations Approval	
Title: Land Adjacent to Cleggswood Farm, Higher Lakewood, Hollingworth Road, Littleborough, OL15 0AZ PROPOSED SITE AND LOCATION PLAN	
 BUILDING ELEMENTS LTD Town Planning and Architecture Duckpond Farm Cottage, Moorgate Rd, Barnoldswick, Lancs, BB18 5SQ M: 0797 658 7694	
Project No: PWA/02 Dwg 03	Drawn: DP
Client: Ashfold Quality Meats Ltd	
Date: 05/01/2025	Scale: @ A2