


PROPOSED FLOOR LAYOUTS

1

Scale: 1:50

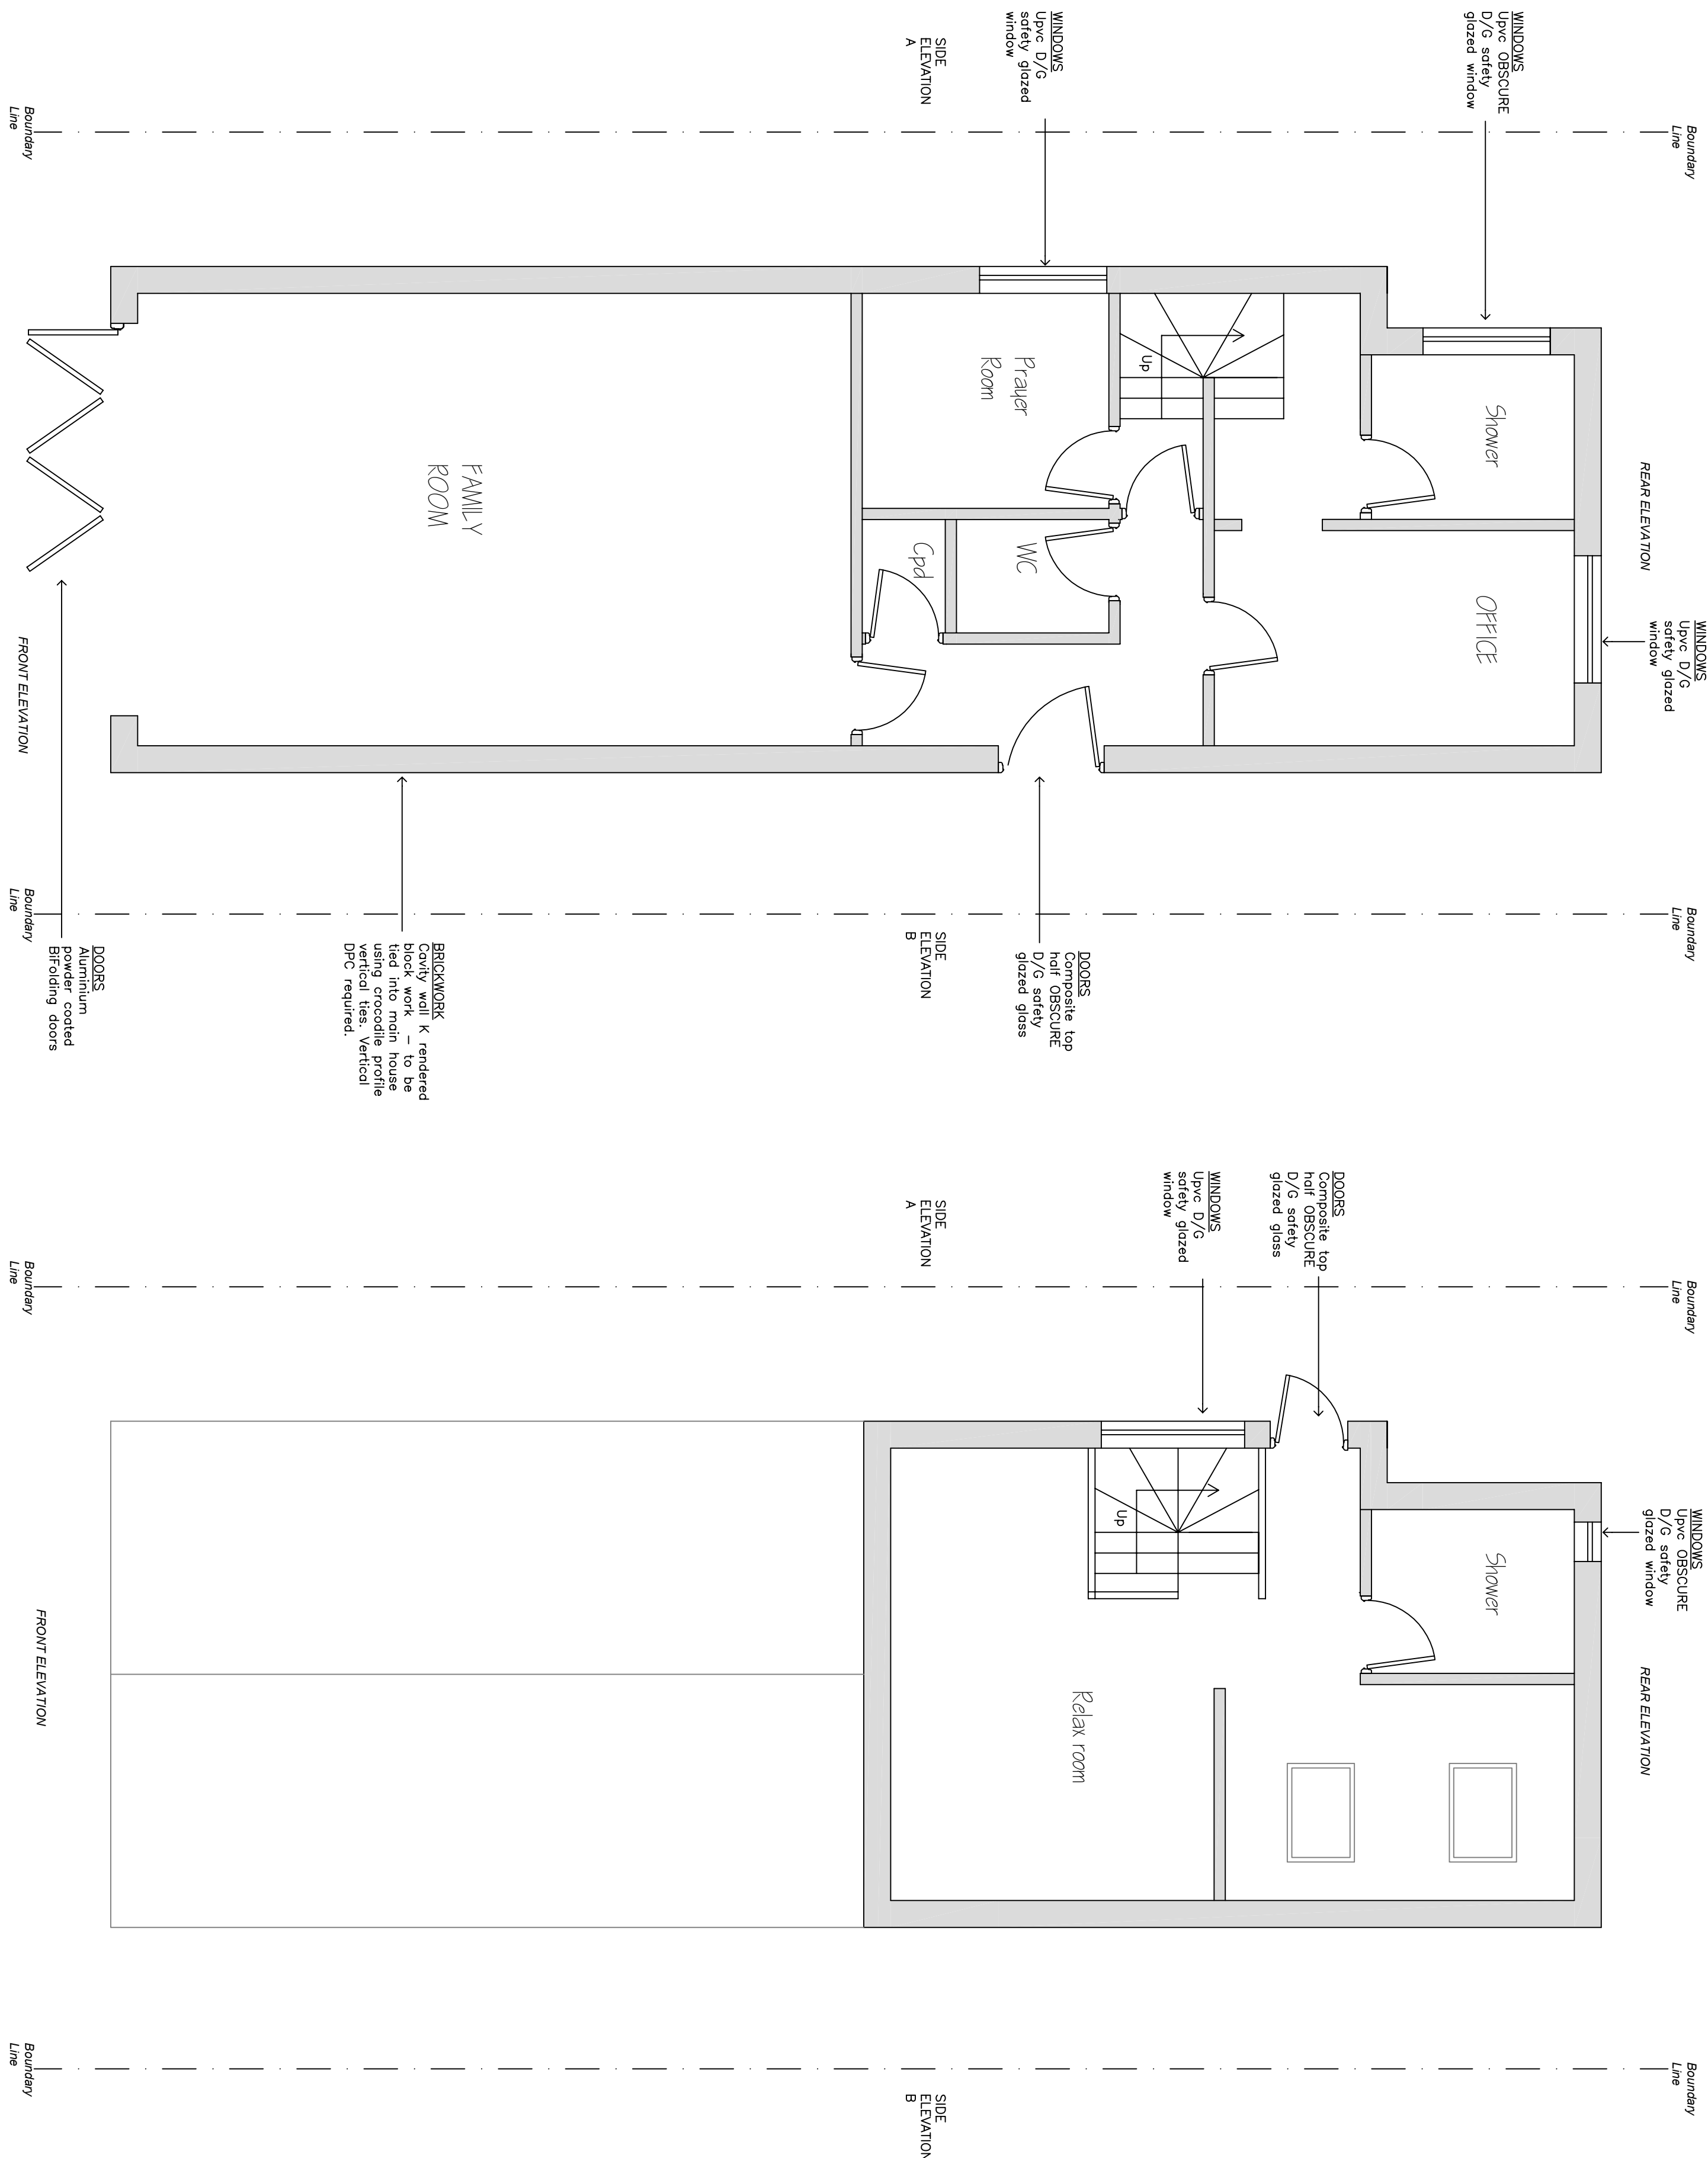

PROPOSED GROUND FLOOR

scale - 1:50


PROPOSED FIRST FLOOR

scale - 1:50

ELEVATIONS OF BOUNDARY WALL & BRICK PIERS

5


Scale: 1:100

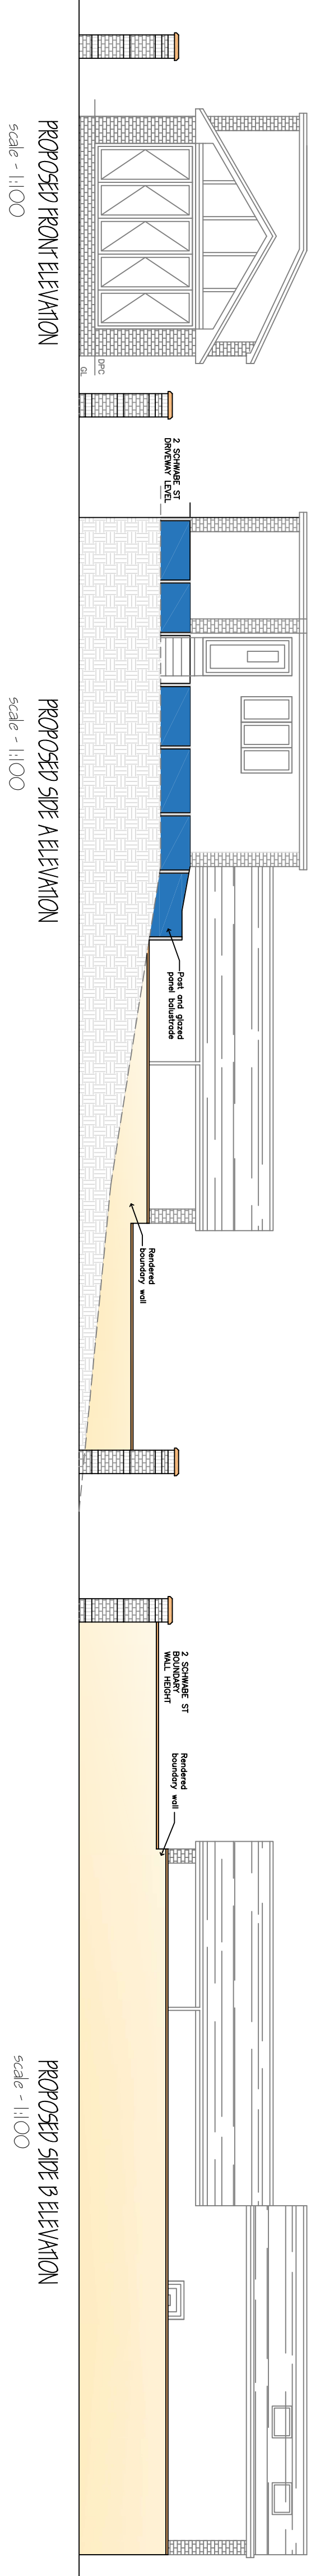

PROPOSED ELEVATIONS

2


Scale: 1:100

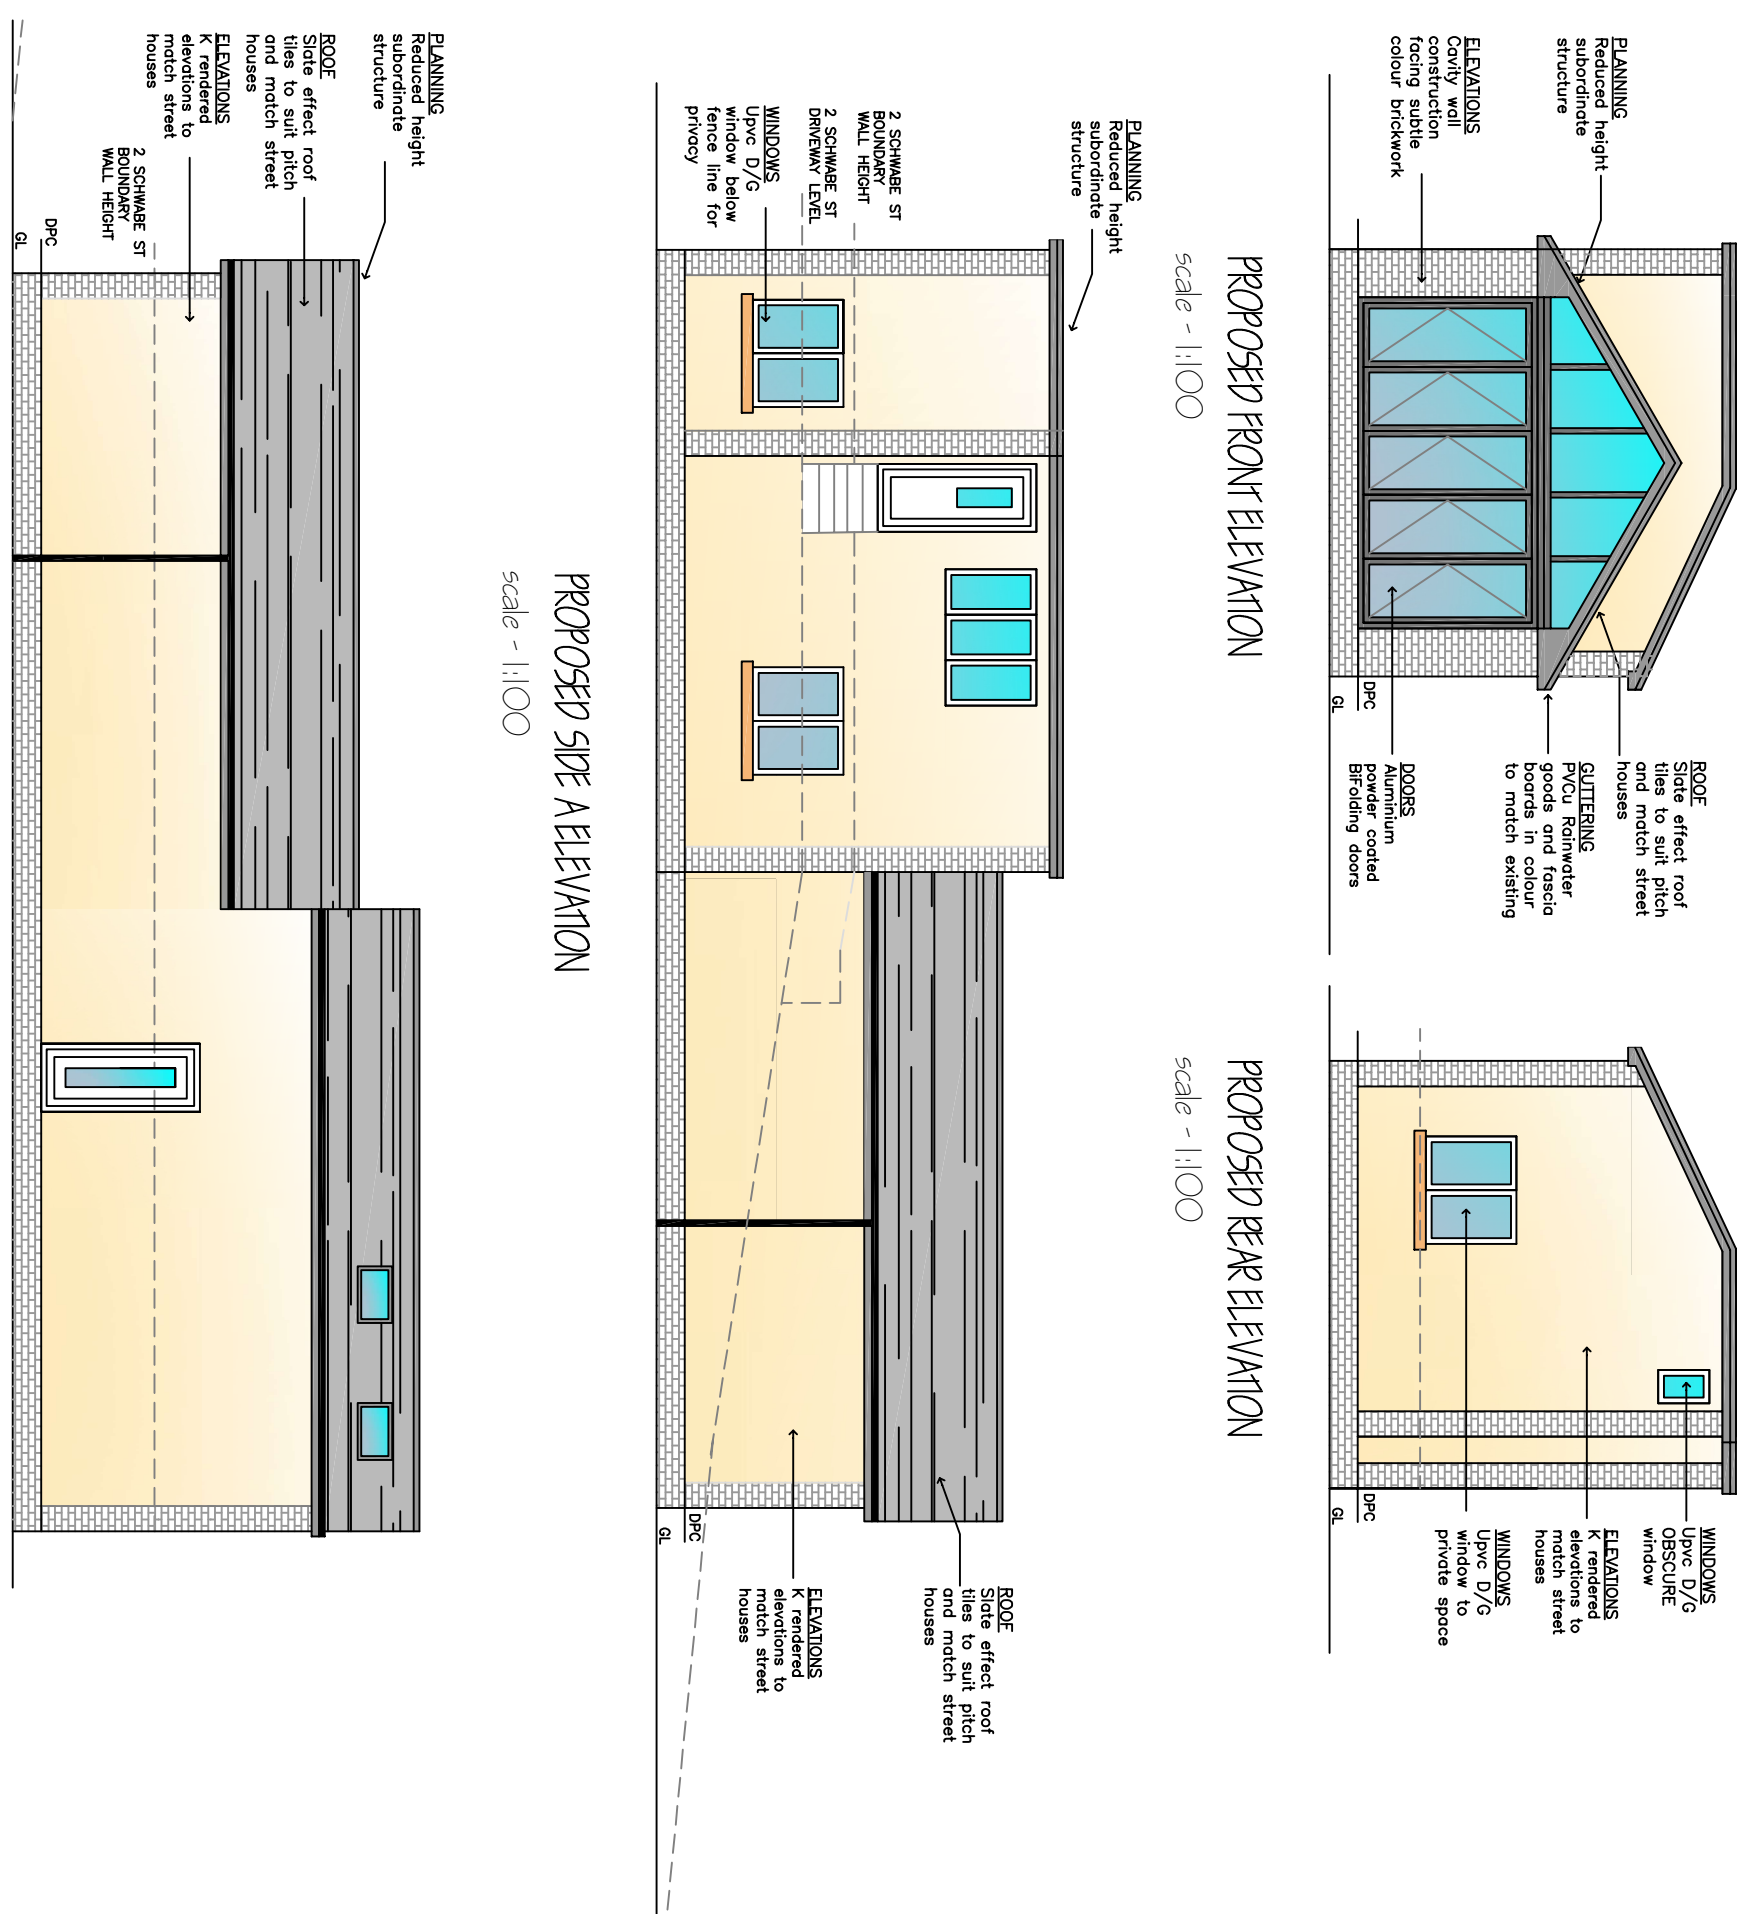

LOCATION PLAN

3


Scale: 1:1250

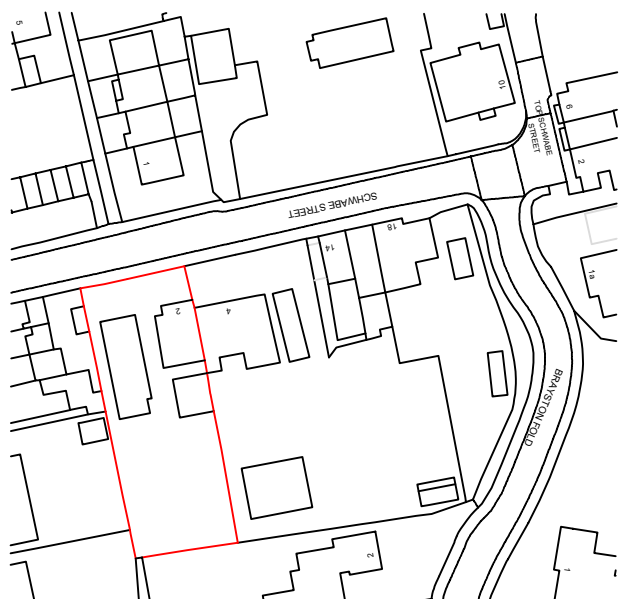

PROPOSED SITE PLAN

4

Scale: 1:500

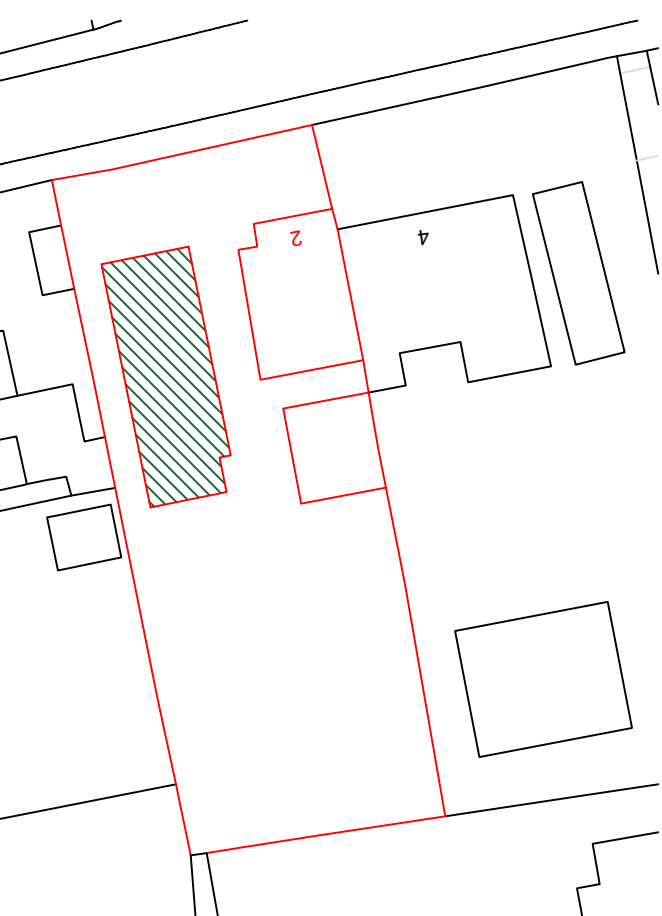

LOCKLEY Design & Build		PROJECT: 2 SCHWABE STREET MIDDLETON, ROCHDALE LOW RISE RESIDENTIAL BUILDING	
CLIENT: ADE PERRYMAN	SCALE: AS SHOWN @ A1	DATE: APRIL 2026	DRAWN BY: JAL
JOSEPH@LOCKLEYDESIGNBUILD.COM WWW.LOCKLEYDESIGNBUILD.COM	DRAWING: PROPOSED FLOOR LAYOUTS & ELEVATIONS	DWG No: 002	REVISION: B
REV	DATE	DESCRIPTION	BY
A	FEB/26	PLANNING-PERMISSION	JAL PP
B	APR/26	PLANNING-PERMISSION	JAL PP