

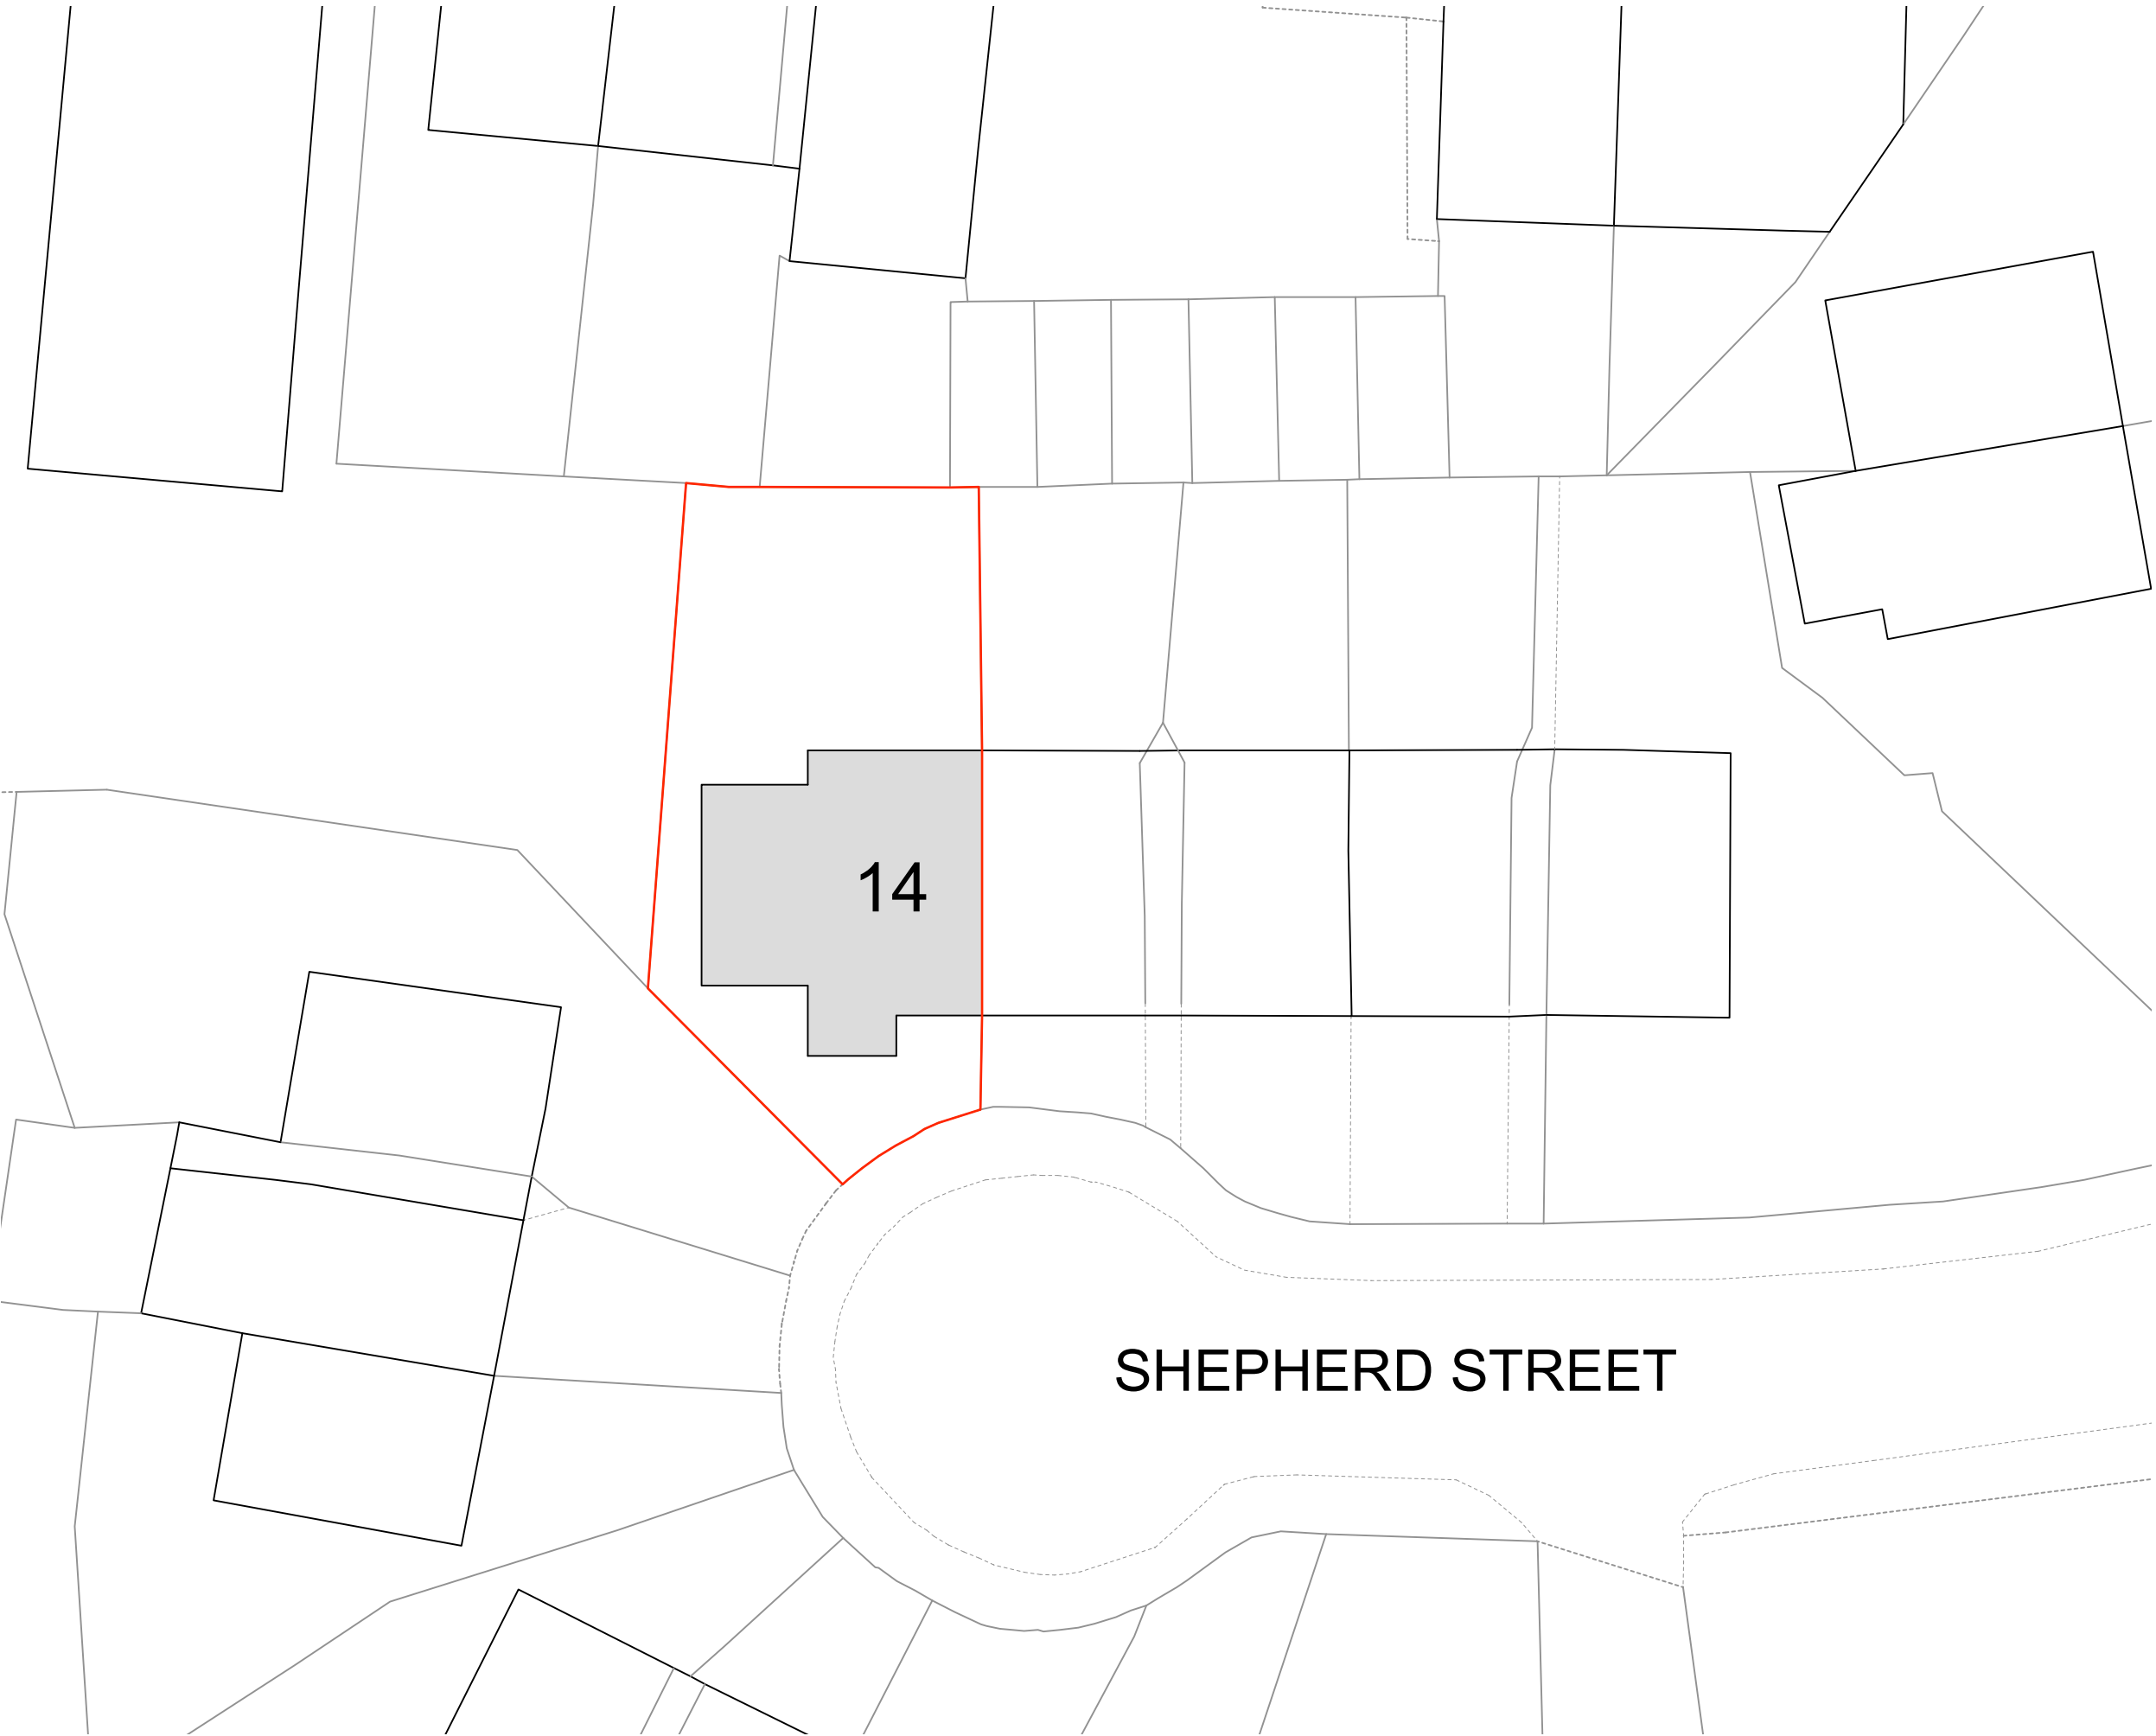


 

NO DIMENSIONS ARE TO BE SCALED FROM THIS DRAWING.
ALL DIMENSIONS AND SIZES TO BE CHECKED ON SITE.
NORTH POINTS SHOWN ARE INDICATIVE

SITE SPECIFIC HAZARDS

IN ACCORDANCE WITH THE REQUIREMENTS OF THE CDM
REGULATIONS 2015 THE FOLLOWING SIGNIFICANT
RESIDUAL HAZARDS HAVE NOT BEEN DESIGNED OUT OF
THIS PROJECT AND MUST BE TAKEN INTO CONSIDERATION
BY CONTRACTORS PLANNING TO UNDERTAKE THE WORKS
SHOWN ON THIS DRAWING

 

KEY:

— ASSUMED SITE BOUNDARY

Note:
Drawing based on site
measurements and subject to detail
building survey by surveyor

SHEPHERD STREET

Existing Site Plan

REV. A	27.04.26	Amended drawing scale	
REV.	DATE	NOTES	INIT.
CLIENT/PROJECT			

MR SHAHZAD UR REHMAN
14 SHEPHERD STREET, ROCHDALE

DRAWING TITLE

EXISTING SITE PLAN

STATUS			
PLANNING			
DATE	DRAWN BY	SCALE @ A3	
FEB 2026	-	1:200	
PROJECT NUMBER	TYPE & NUMBER	REVISION LETTER	

DRAWING NO.

102 100 -