

GENERAL NOTES

1. All dimensions are in millimeters unless noted otherwise.




EXISTING FRONT ELEVATION

Scale 1:50 @ A2



PROPOSED FRONT ELEVATION

Scale 1:50 @ A2

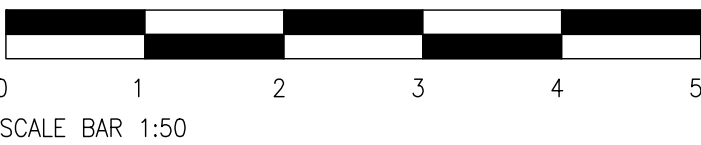

A		24.04.26	CB	TITLE AMENDED
REV	DATE	BY	DETAILS OF REVISION	
ARCHITECT / CLIENT				
NORTHERN LAW SOLICITORS				
PROJECT				
EXISTING AND PROPOSED FRONT ELEVATION				
NORTHERN LAW SOLICITORS SIGN BOARD				
FOR CHANGE OF USE				
TITLE			DRAWN BY	
665 EDENFIELD ROAD			CB	
NORDEN			DATE	
ROCHDALE, OL11 5XF			30.03.26	
DRAWING NO.			SCALE	
HC-26288-(20)-01			1:50 @ A2	
			REVISION	
			—	

HEALEY CONSULTING			HEALEY consulting
Brunel House			
63 Dale Street			
Millnrow			
Rochdale			
OL16 3NJ			
Tel: 01706 343961			
Fax: 01706 343981			
email: office@healeyconsulting.co.uk			
copyright: Healey Consulting			
		structural engineering consultants	