


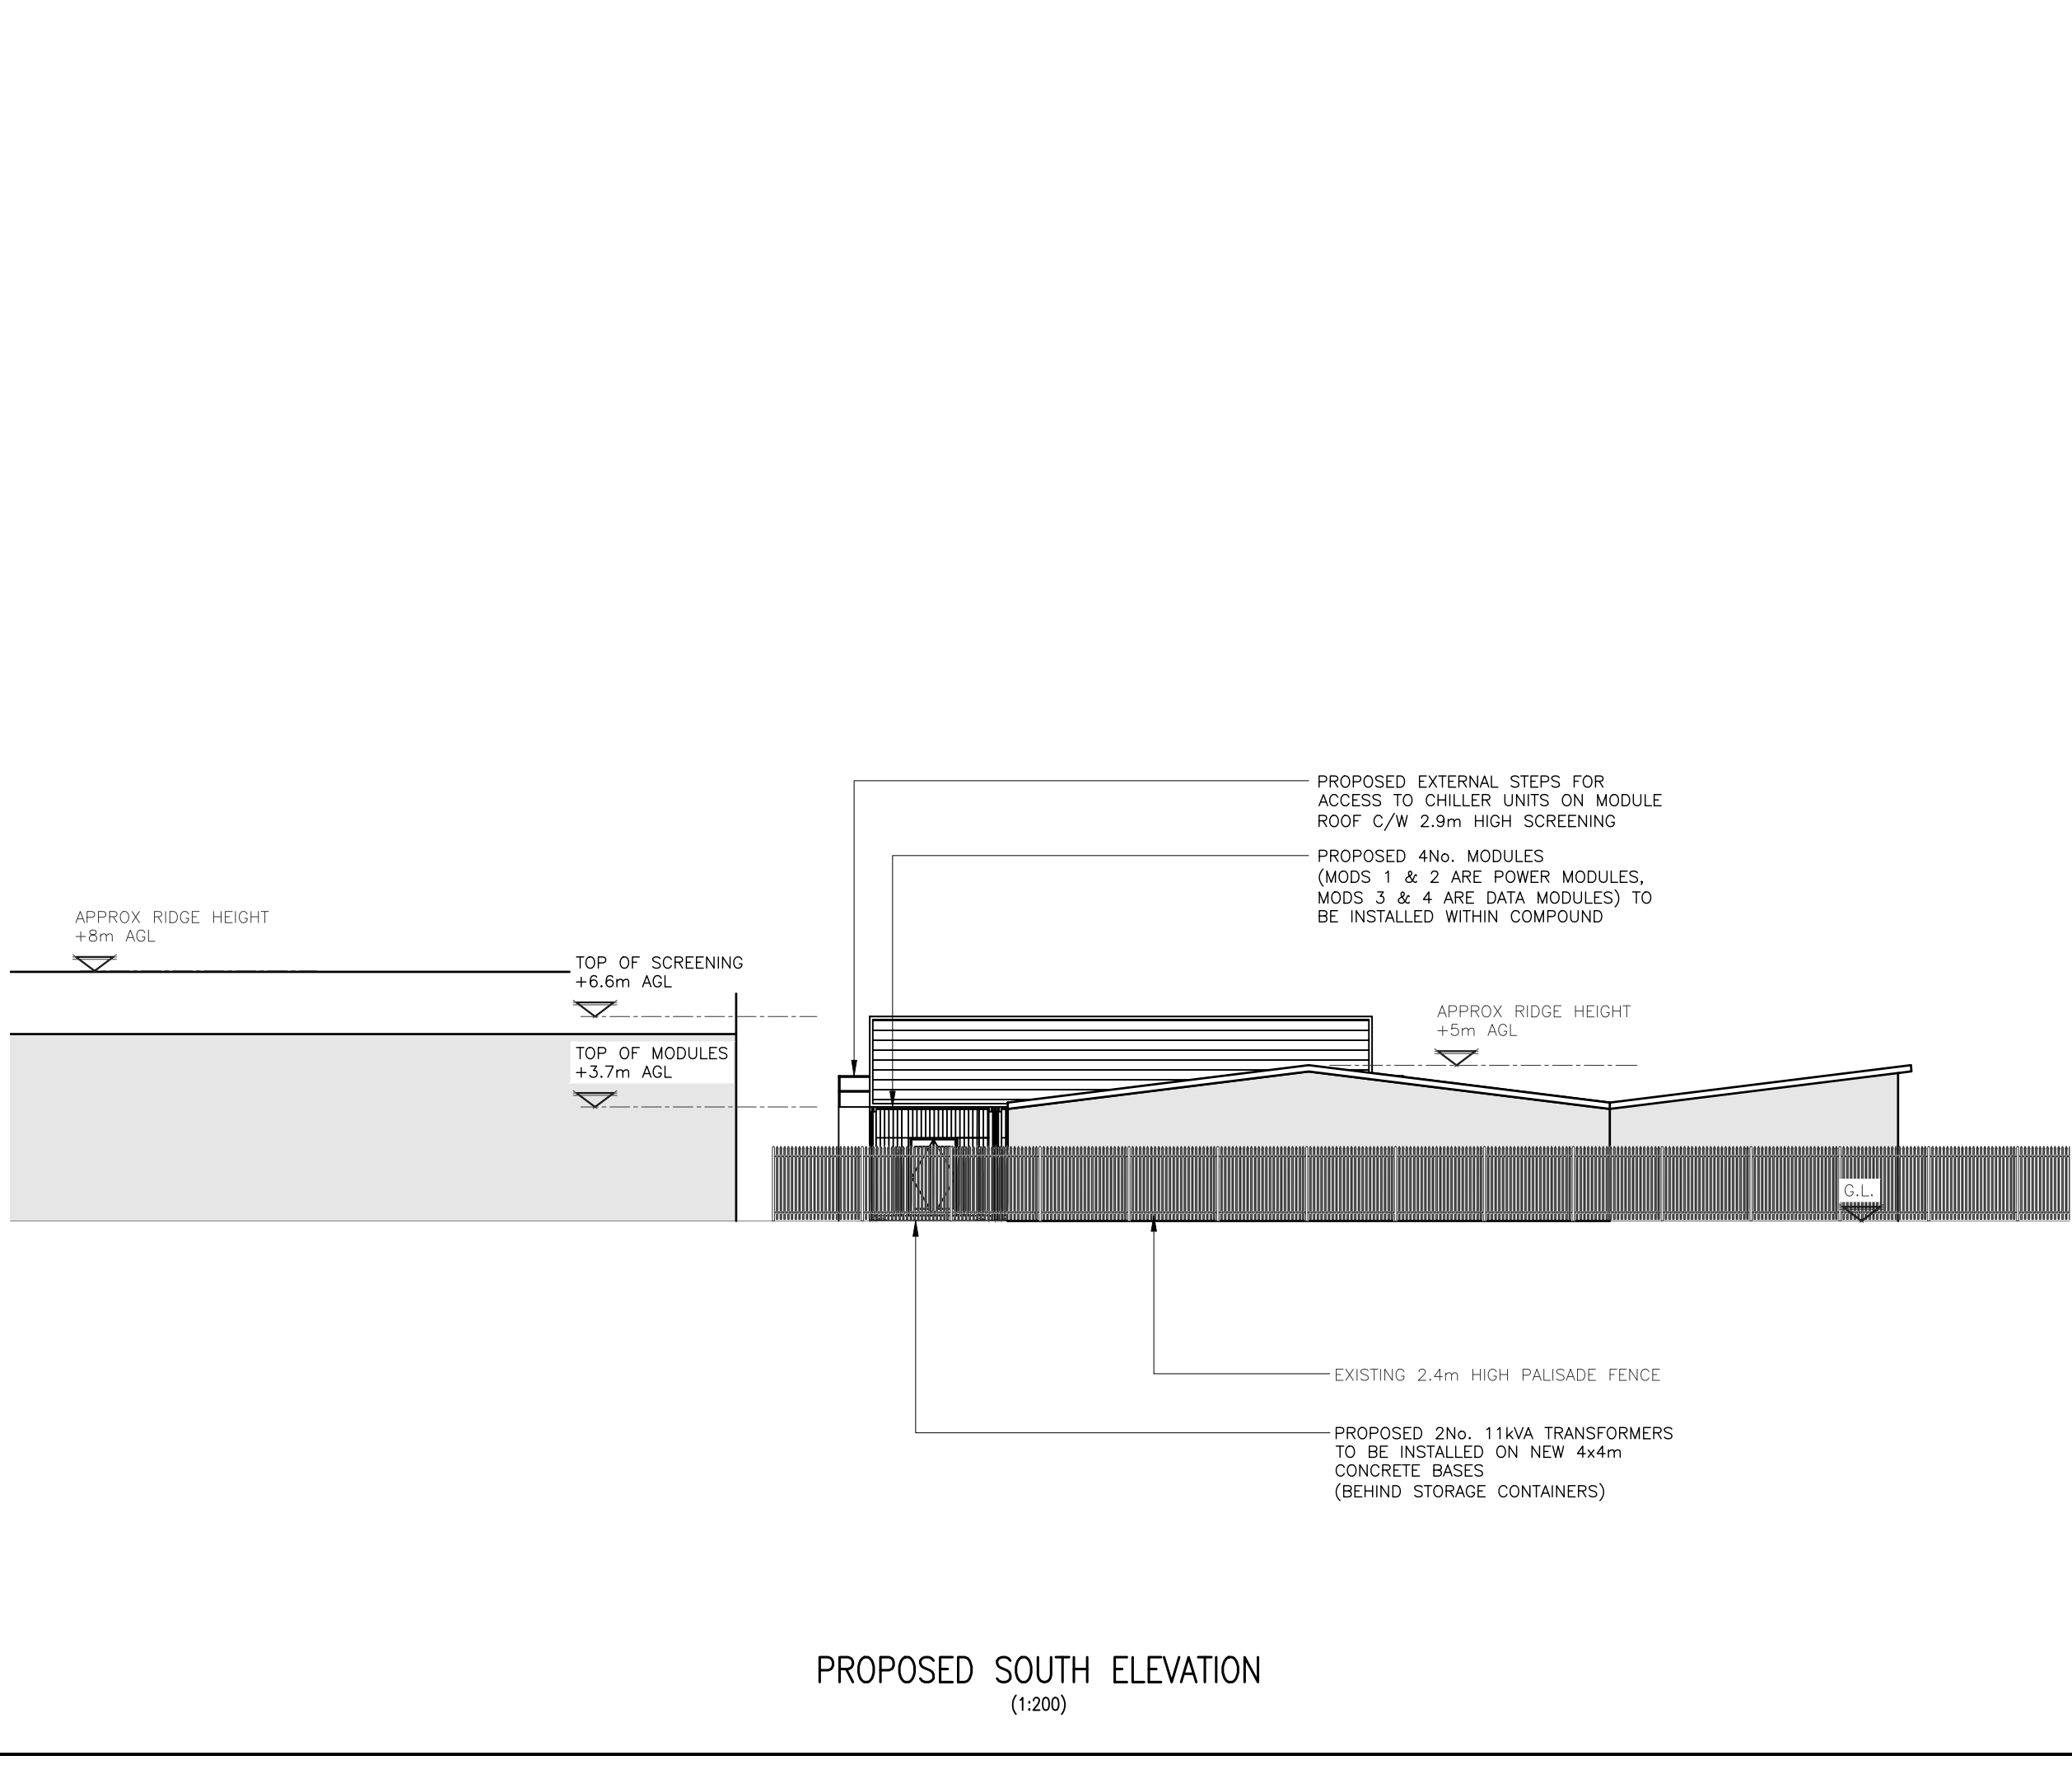

ALL DIMENSIONS ARE IN mm UNLESS NOTED OTHERWISE					
N.G.R		E: 387393		N: 406110	
REV	MODIFICATION			BY	CH DATE
 Clarke Telecom 2nd Floor, Building C, One Central Park, Northampton Road, Manchester, M40 5BP Tel: 0161 785 4500 Fax: 0161 785 4501 Web: www.clarke-telecom.com 					
Site Name					Opt.
WHITBROOK					—
Site Ref: No					
P – 119062					
Site Address / Contact Details					
LAND ON WESTSIDE OF HANSON STREET MIDDLETON MANCHESTER M24 2YP					
Drawing Title: PROPOSED SOUTH ELEVATION					
Purpose of issue: PLANNING					Dwg Rev:
Drawing Number: 10					A
Surveyed By: DW			Original Sheet Size: A3		Pack Issue:
Drawn: GL	Date: 02.06.25	Checked: SB	Date: 02.06.25	A	