

GENERAL NOTES

1. All dimensions are in millimeters unless noted otherwise.




EXISTING FRONT ELEVATION

Scale 1:50 @ A2



PROPOSED FRONT ELEVATION – CHANGE OF
USE CLASS E(c)(iii) to CLASS E(c)(ii)

Scale 1:50 @ A2

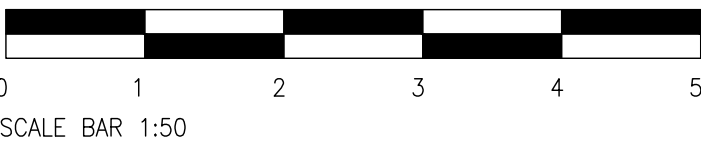

REV	DATE	BY	DETAILS OF REVISION
ARCHITECT / CLIENT			
NORTHERN LAW SOLICITORS			
PROJECT			
EXISTING AND PROPOSED FRONT ELEVATION			
NORTHERN LAW SOLICITORS SIGN BOARD			
FOR CHANGE OF USE			
TITLE			DRAWN BY
665 EDENFIELD ROAD			CB
NORDEN			DATE
ROCHDALE, OL11 5XF			30.03.26
DRAWING NO.			SCALE
HC-26288-(20)-01			1:50 @ A2
			REVISION
HEALEY CONSULTING			
Brunel House			
63 Dale Street			
Millnrow			
Rochdale			
OL16 3NJ			
Tel: 01706 343961			
Fax: 01706 343981			
email: office@healeyconsulting.co.uk			
copyright: Healey Consulting			

