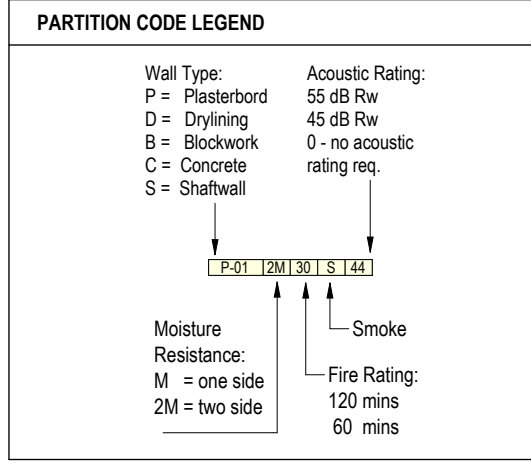
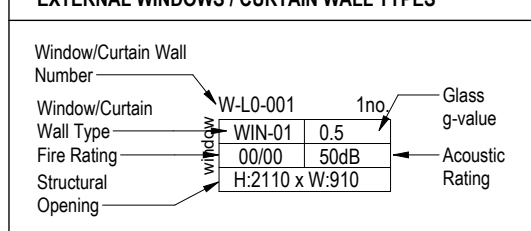
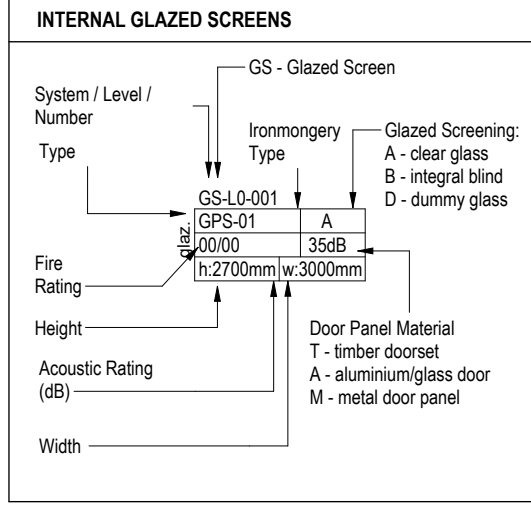
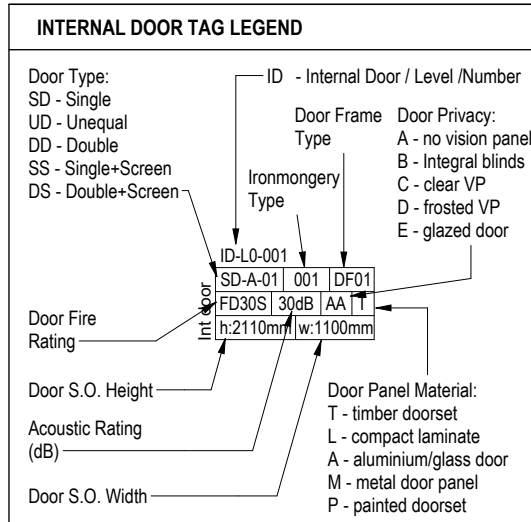
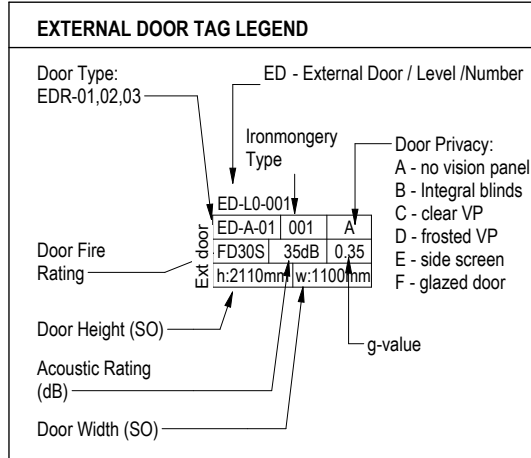
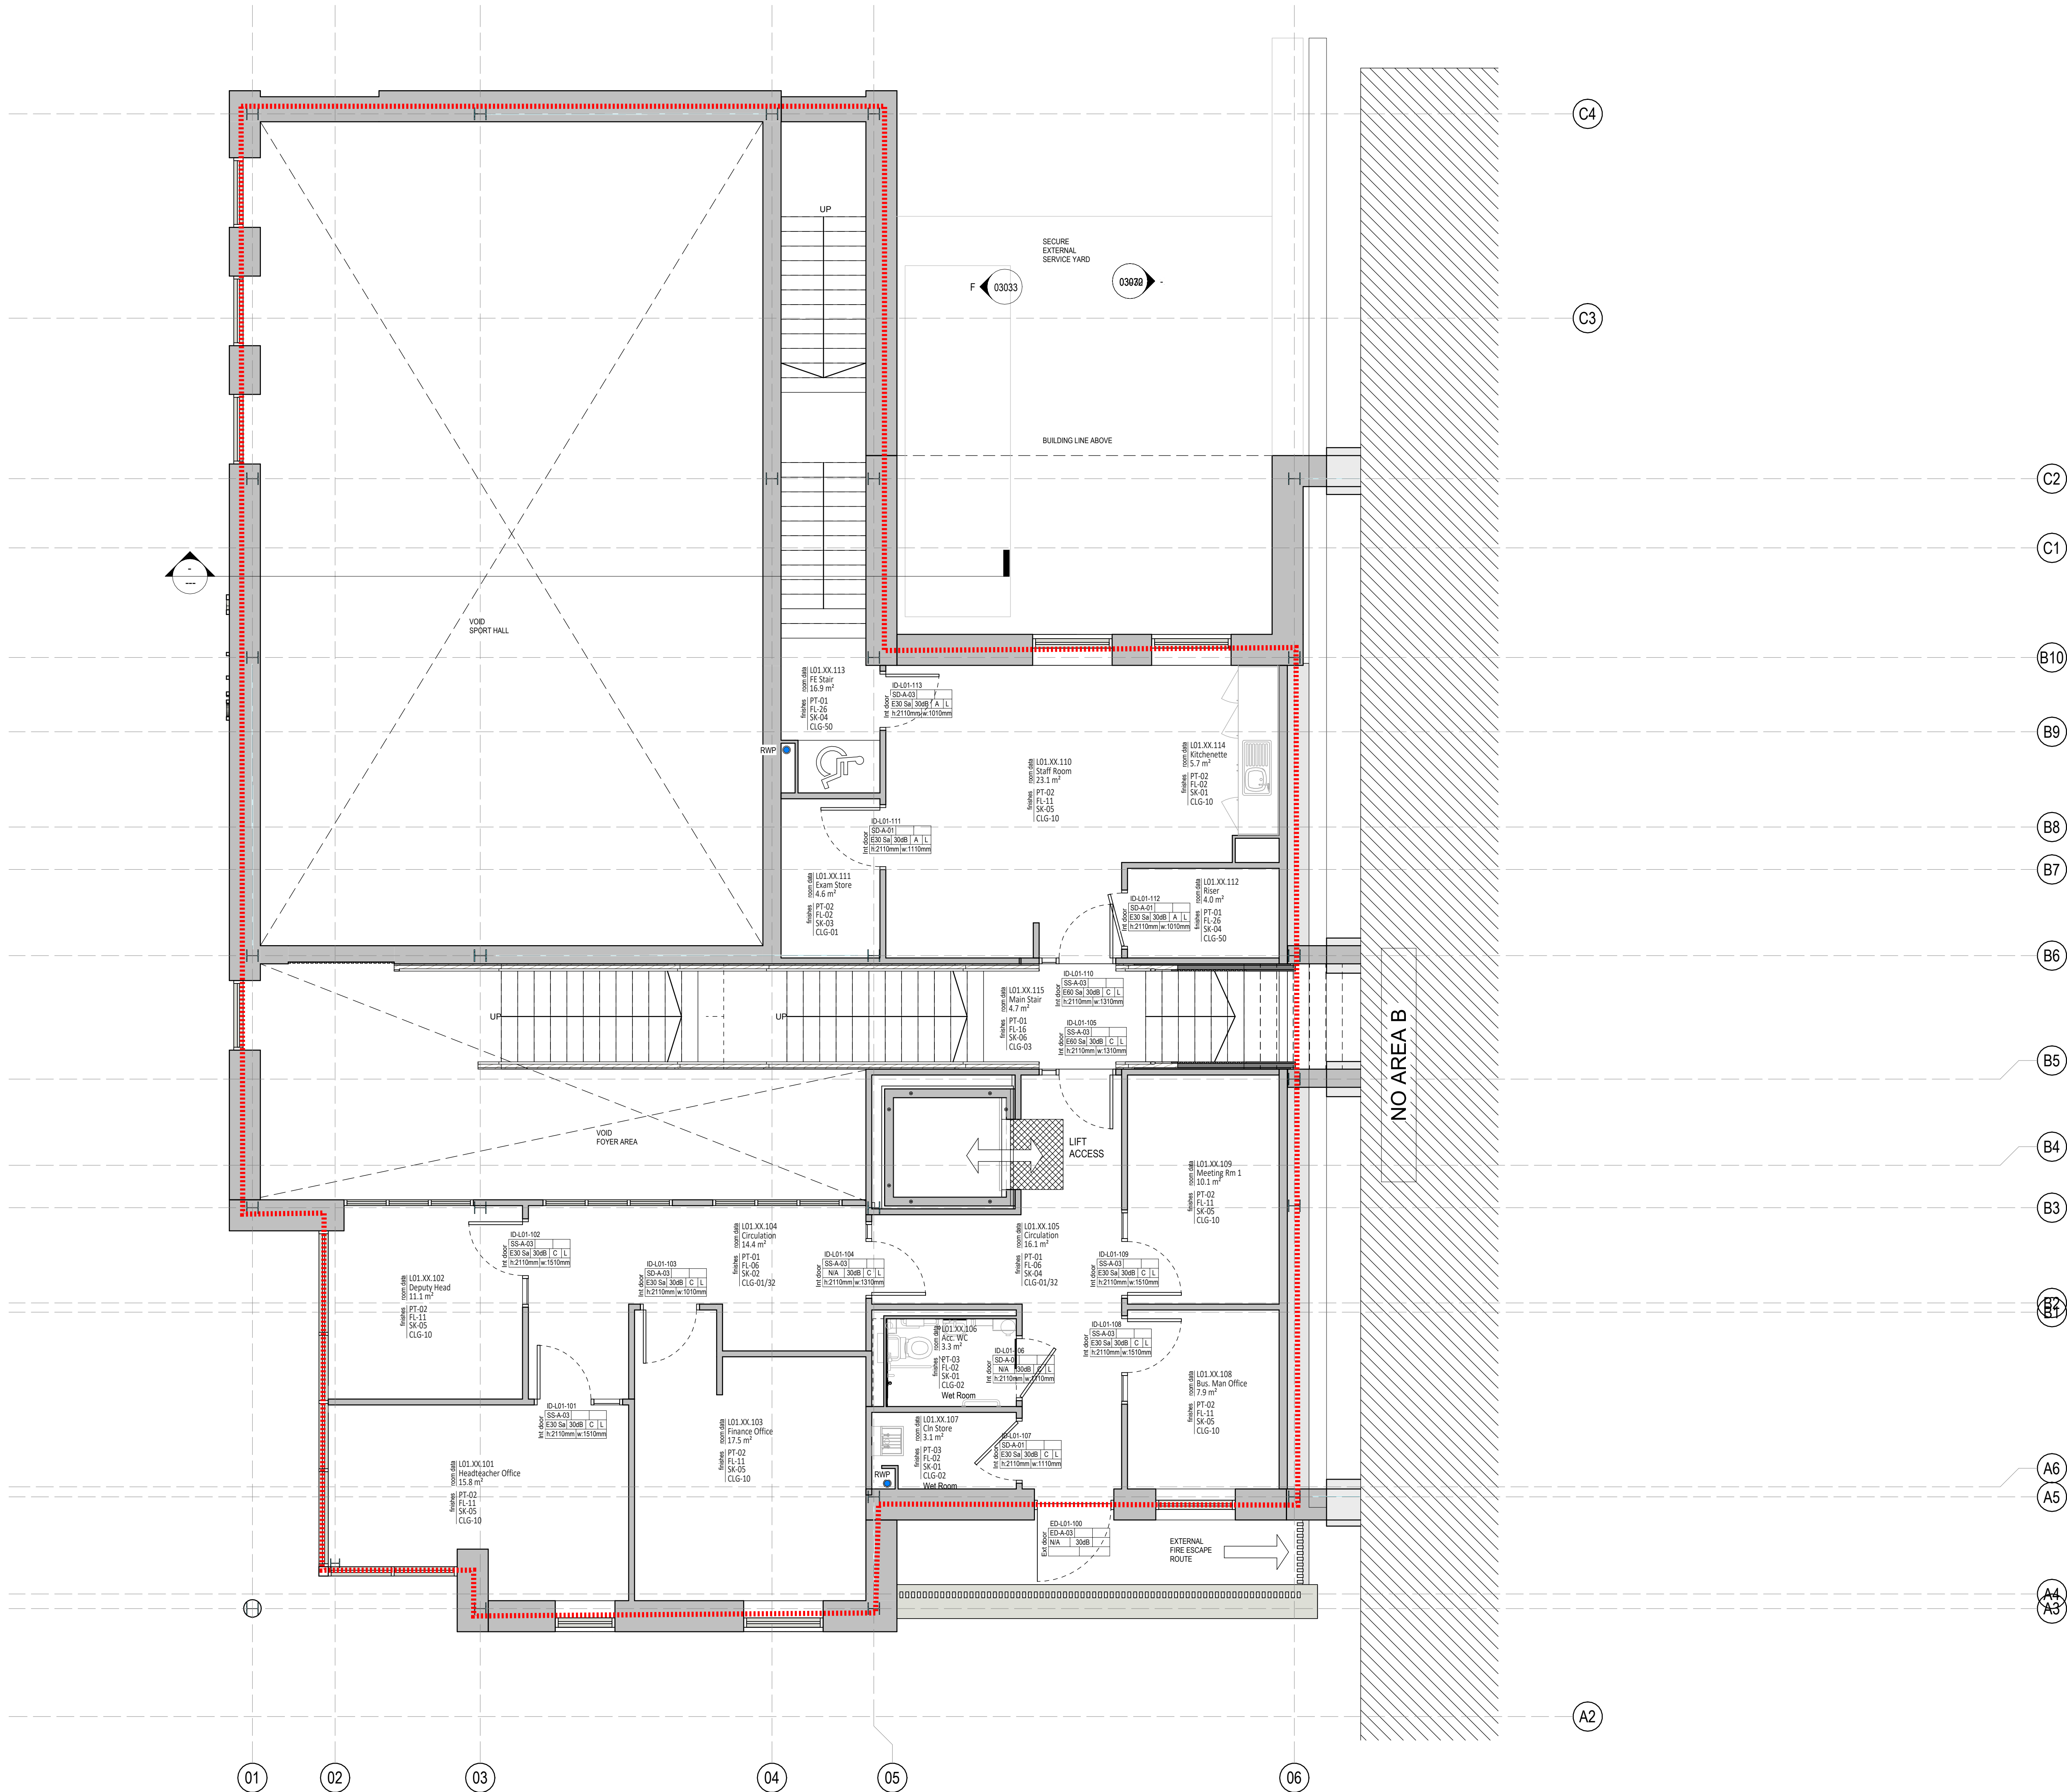


COPYRIGHT RESERVED:
The Copyright in all designs and drawings are the property of Seven Architecture. Reproduction or use for any purpose other than that authorised by Seven Architecture is forbidden.

GENERAL NOTES:
1. All dimensions to be checked on site. The Contractor shall verify and be responsible for all dimensions.
2. DO NOT scale the drawing - The drawing must not be scaled for any purpose, refer to written dimensions only.
3. Any omissions or errors, drawing errors, omissions or divergences shall be reported to Seven Architecture without delay and prior to works being carried out.
4. This drawing is subject to statutory approvals.
5. All works are to be in accordance with the planning approval and my subsequent approved Local Authorities planning correspondence including drawings, documents and reports.
6. All works are to comply with the Building Regulations, British Standards, Code of Practice and any Local Statutory requirements.
7. All works are to comply with current Health & Safety Legislation, HSE recommendations (guidance and the current CDM regulations).
8. All architectural drawings are to be read in conjunction with the relevant architectural specifications and outline specification sheets.
9. All the details and setting-out drawings are design intent only. Final arrangement is subject to design development and coordination with Design Team consultants and relevant subcontractors.
10. All details and setting-out drawings are design intent only. Final arrangement is subject to design development and coordination with Design Team consultants and relevant subcontractors.

REV.	DESCRIPTION	DATE	DRAWN	CHECKED
P01	Draft Location of RWPs and RWOCs on the roof plane	14/01/2025	RL	DM
P02	Draft Stage 3 Package	05/03/2025	RL	DM

DRAWING SCALE:
1:50 @ A0

KEY PLAN (NTS):

CLIENT:
Rochdale Borough Council

PROJECT TITLE:
Raise Rochdale PRU

PROJECT NO:
20904

DRAWING TITLE:
Level 01 - Proposed GA Floor Plan Area A

DRAWING NO:

PROJECT	OWNER	FUNCTION	SPACED	FORM	REVISION	NO.	REVISION
BAP	SEV	ZZ	01	DR	A	02301	P02

STABILITY DESCRIPTION

REASON FOR INFORMATION

seven.
SEVENARCHITECTURE.CO.UK
Unit 1.3 Village Mill
1000
MANCHESTER
M13 9PL
T: 0161 230 5055

seven.
sevenarchitecture.co.uk
Clarendon House
1000
MANCHESTER
M13 9PL
T: 0161 230 5055

seven.
sevenarchitecture.co.uk
Clarendon House
1000
MANCHESTER
M13 9PL
T: 0161 230 5055