





North Facing Front Elevation

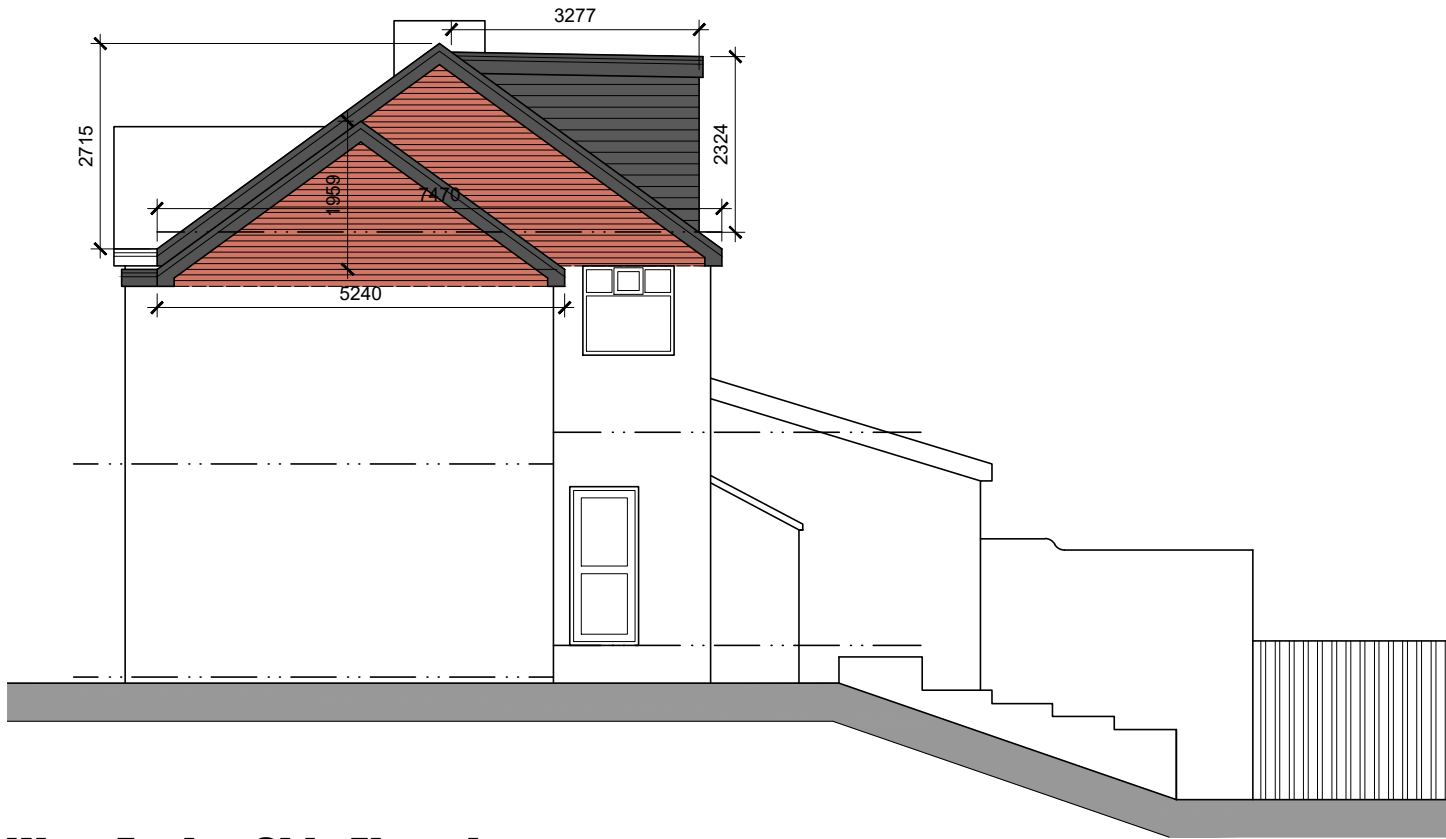

West Facing Side Elevation



South Facing Rear Elevation

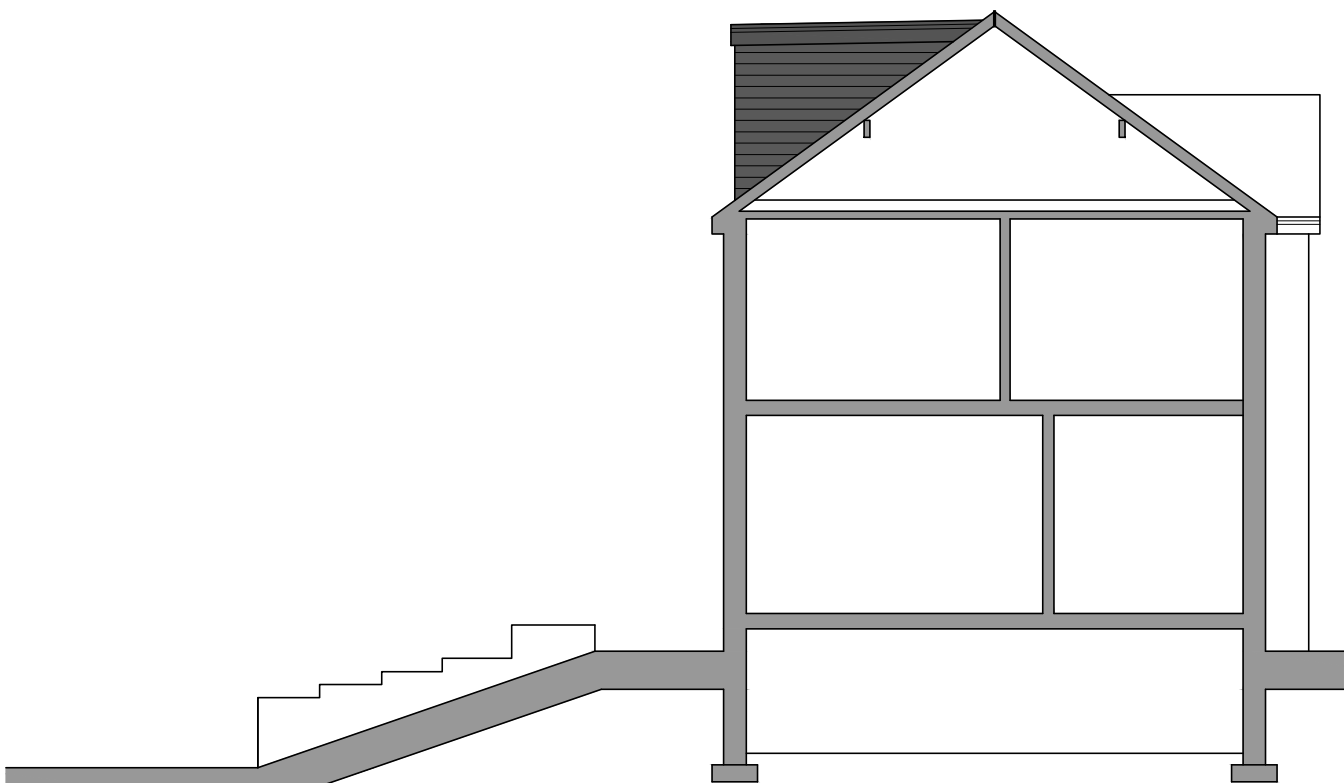

East Facing Side Elevation

Conway Architectural Design shall have no responsibility for any use made of this document other than for that which it was prepared and issued. This drawing should not be scaled. Work to figured dimensions only.
All dimensions and levels to be checked on site. No building work is to be started until all relevant approvals are in place.
Any discrepancies should be reported to Conway Architectural Design.
This drawing should not be reproduced without written permission from Conway Architectural Design.
Standard Building Regs Notes are to be provided by Conway Architectural Design prior to a building regs application being submitted.

Extension Materials

Brickwork	Red brick gable to match existing
Roof Tiles	Grey tiles
Dormer Cladding	Vertically hung tiles to match roof tiles
Dormer Roof	GRP Flat Roof
Windows	Grey Upvc
Soffit	Black Upvc
Fascia	Black Upvc
Rainwater Goods	Black Upvc
Dormer Volume	47.9m³
Dormer Face	Set back more than 200mm from fascia of roof.
Velux's	Less than 150mm above existing roofline

**Conway
Architectural
Design**

6 Conway Close
Alkington
Middleton
Manchester, M24 1EW

E: conway-design@outlook.com

JOB TITLE :	Extension And Alterations
ADDRESS :	103 Crow Hill South, Alkington
DRAWING TITLE :	Proposed Elevations
SCALE :	1:100 @ A3
DRAWN : xxx	DATE : 24.02.26