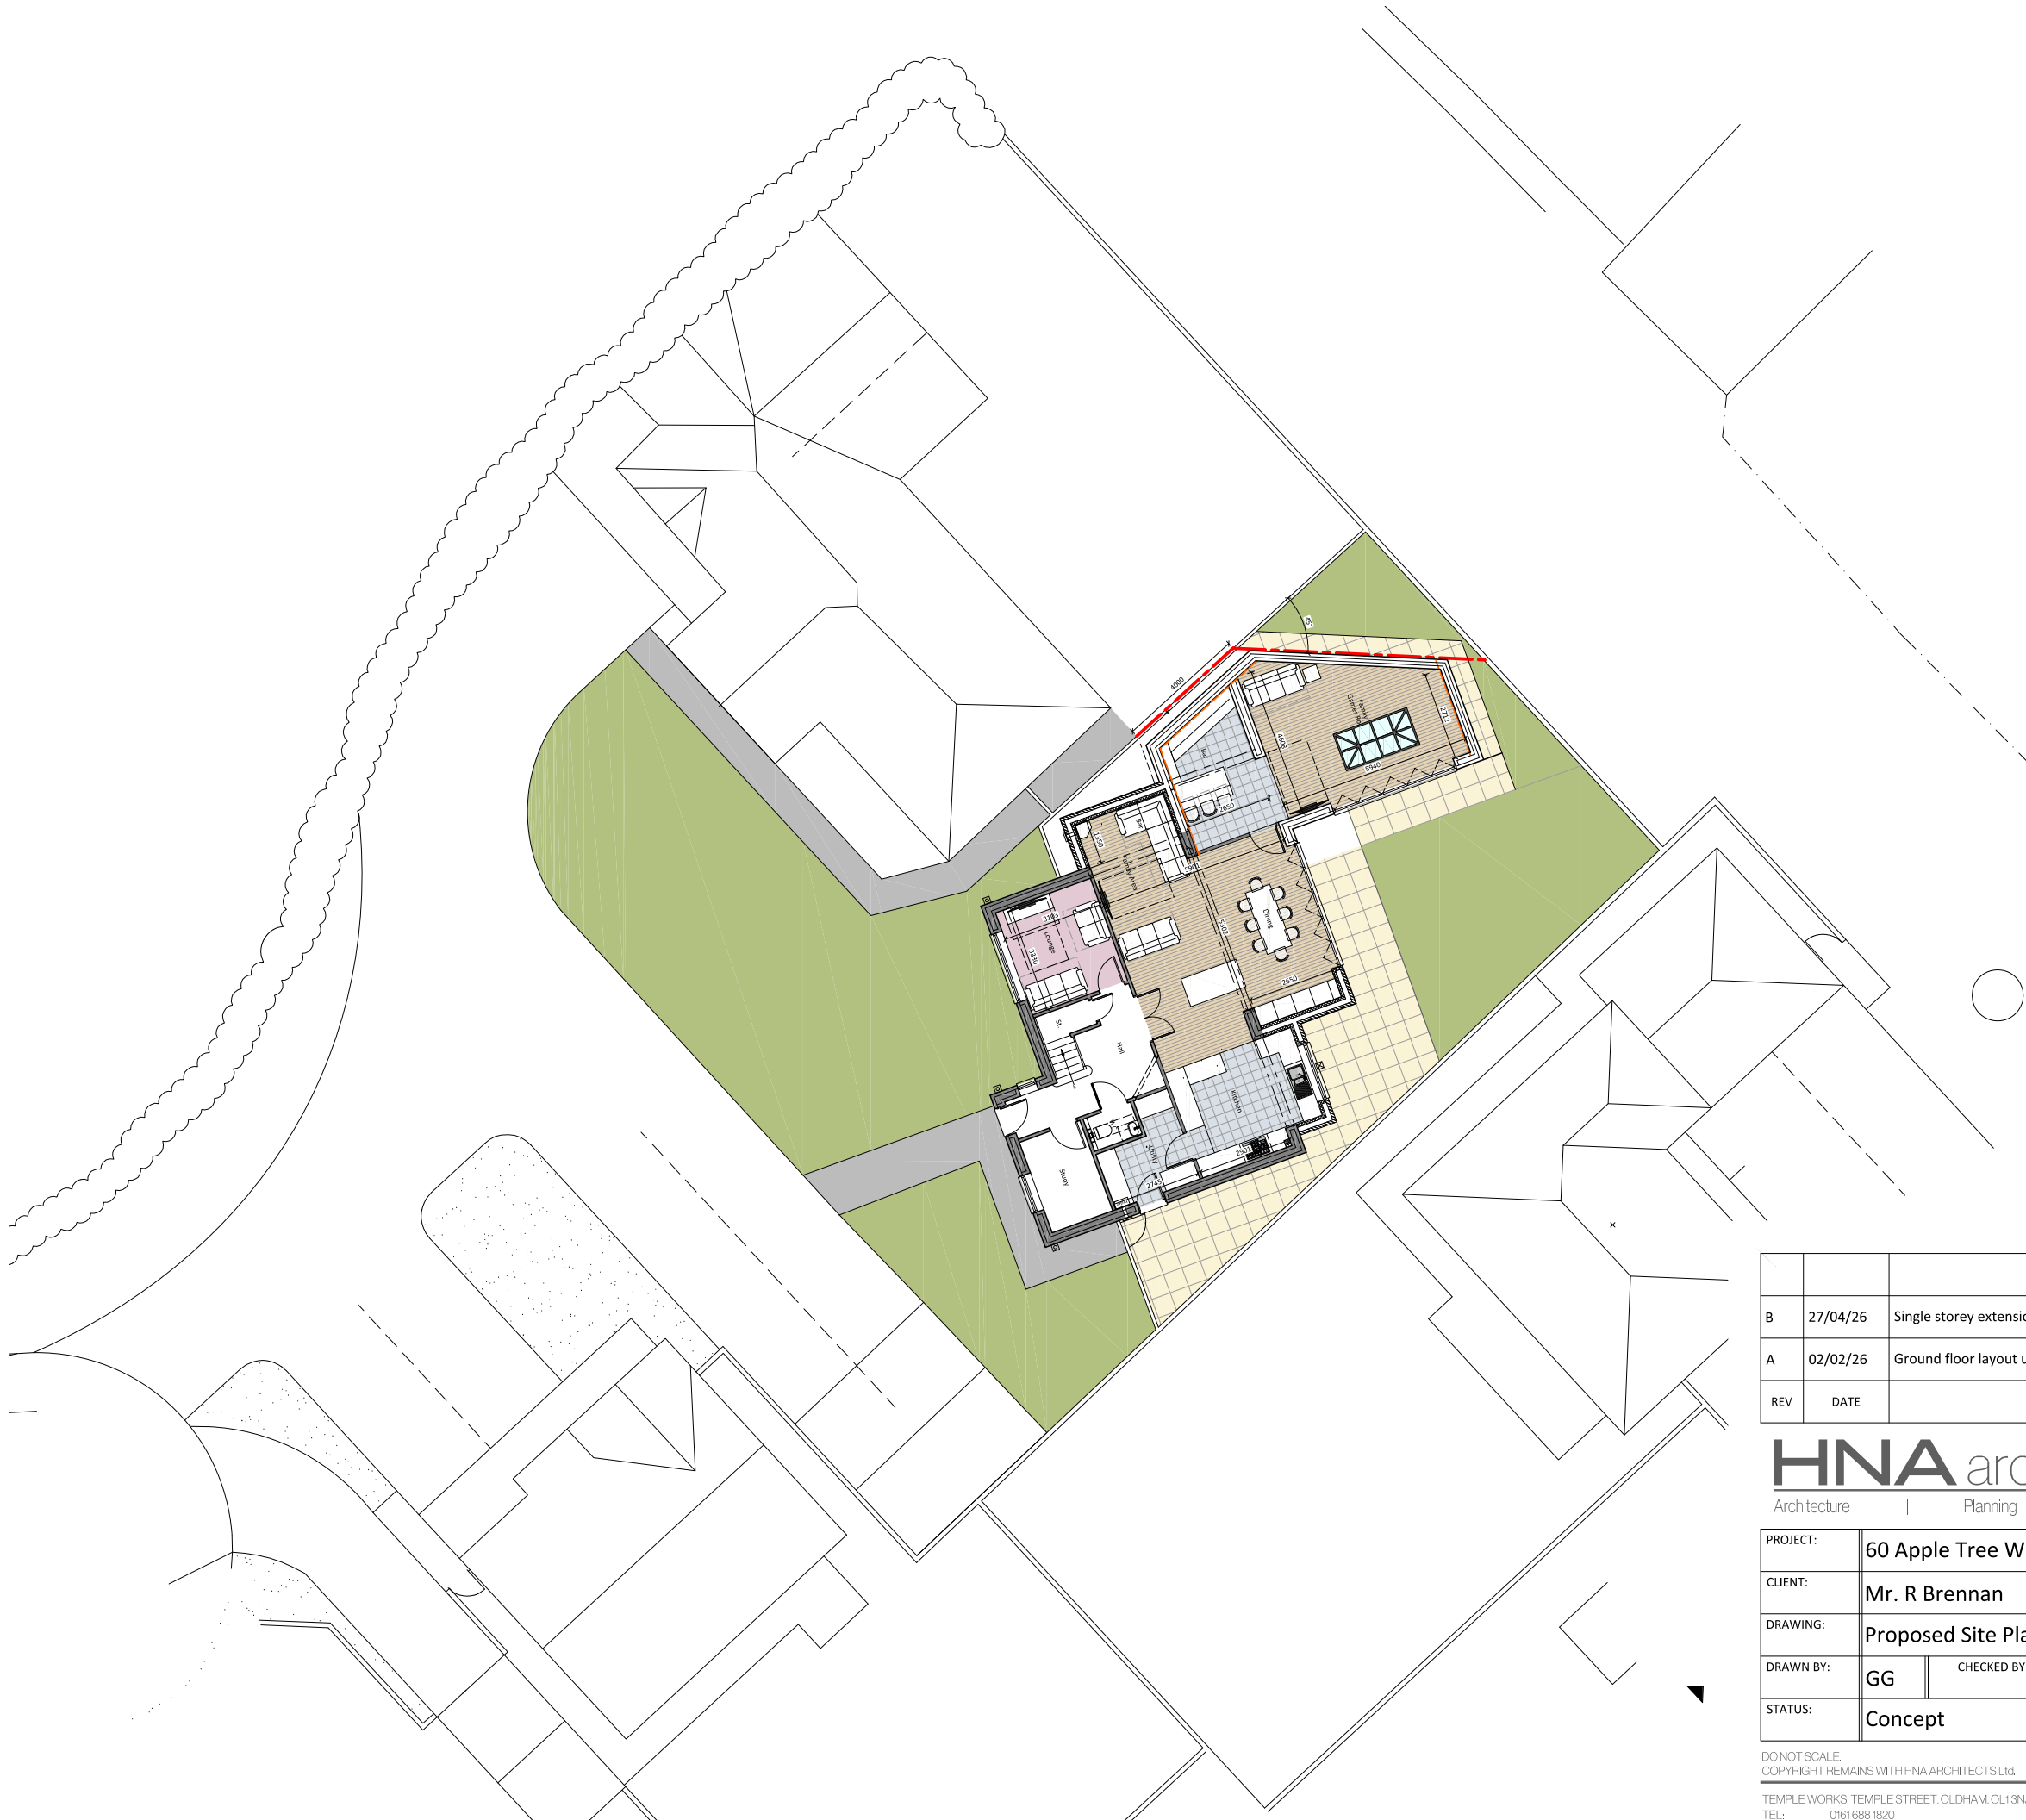


REV	DATE	AMENDMENT	BY	CHKD
B	27/04/26	Single storey extension altered	GG	--
A	02/02/26	Ground floor layout updated	GG	--

PROJECT:		60 Apple Tree Way, Rochdale		
CLIENT:		Mr. R Brennan		
DRAWING:		Proposed Site Plan (SK3) - Ground Floor		
DRAWN BY:		GG	CHECKED BY:	GG
STATUS:		Concept		CREATED: Jan 26
				SCALE: 1:200 @ A3
				DRAWING No: 1544-SK3-003
				REVISION: B