


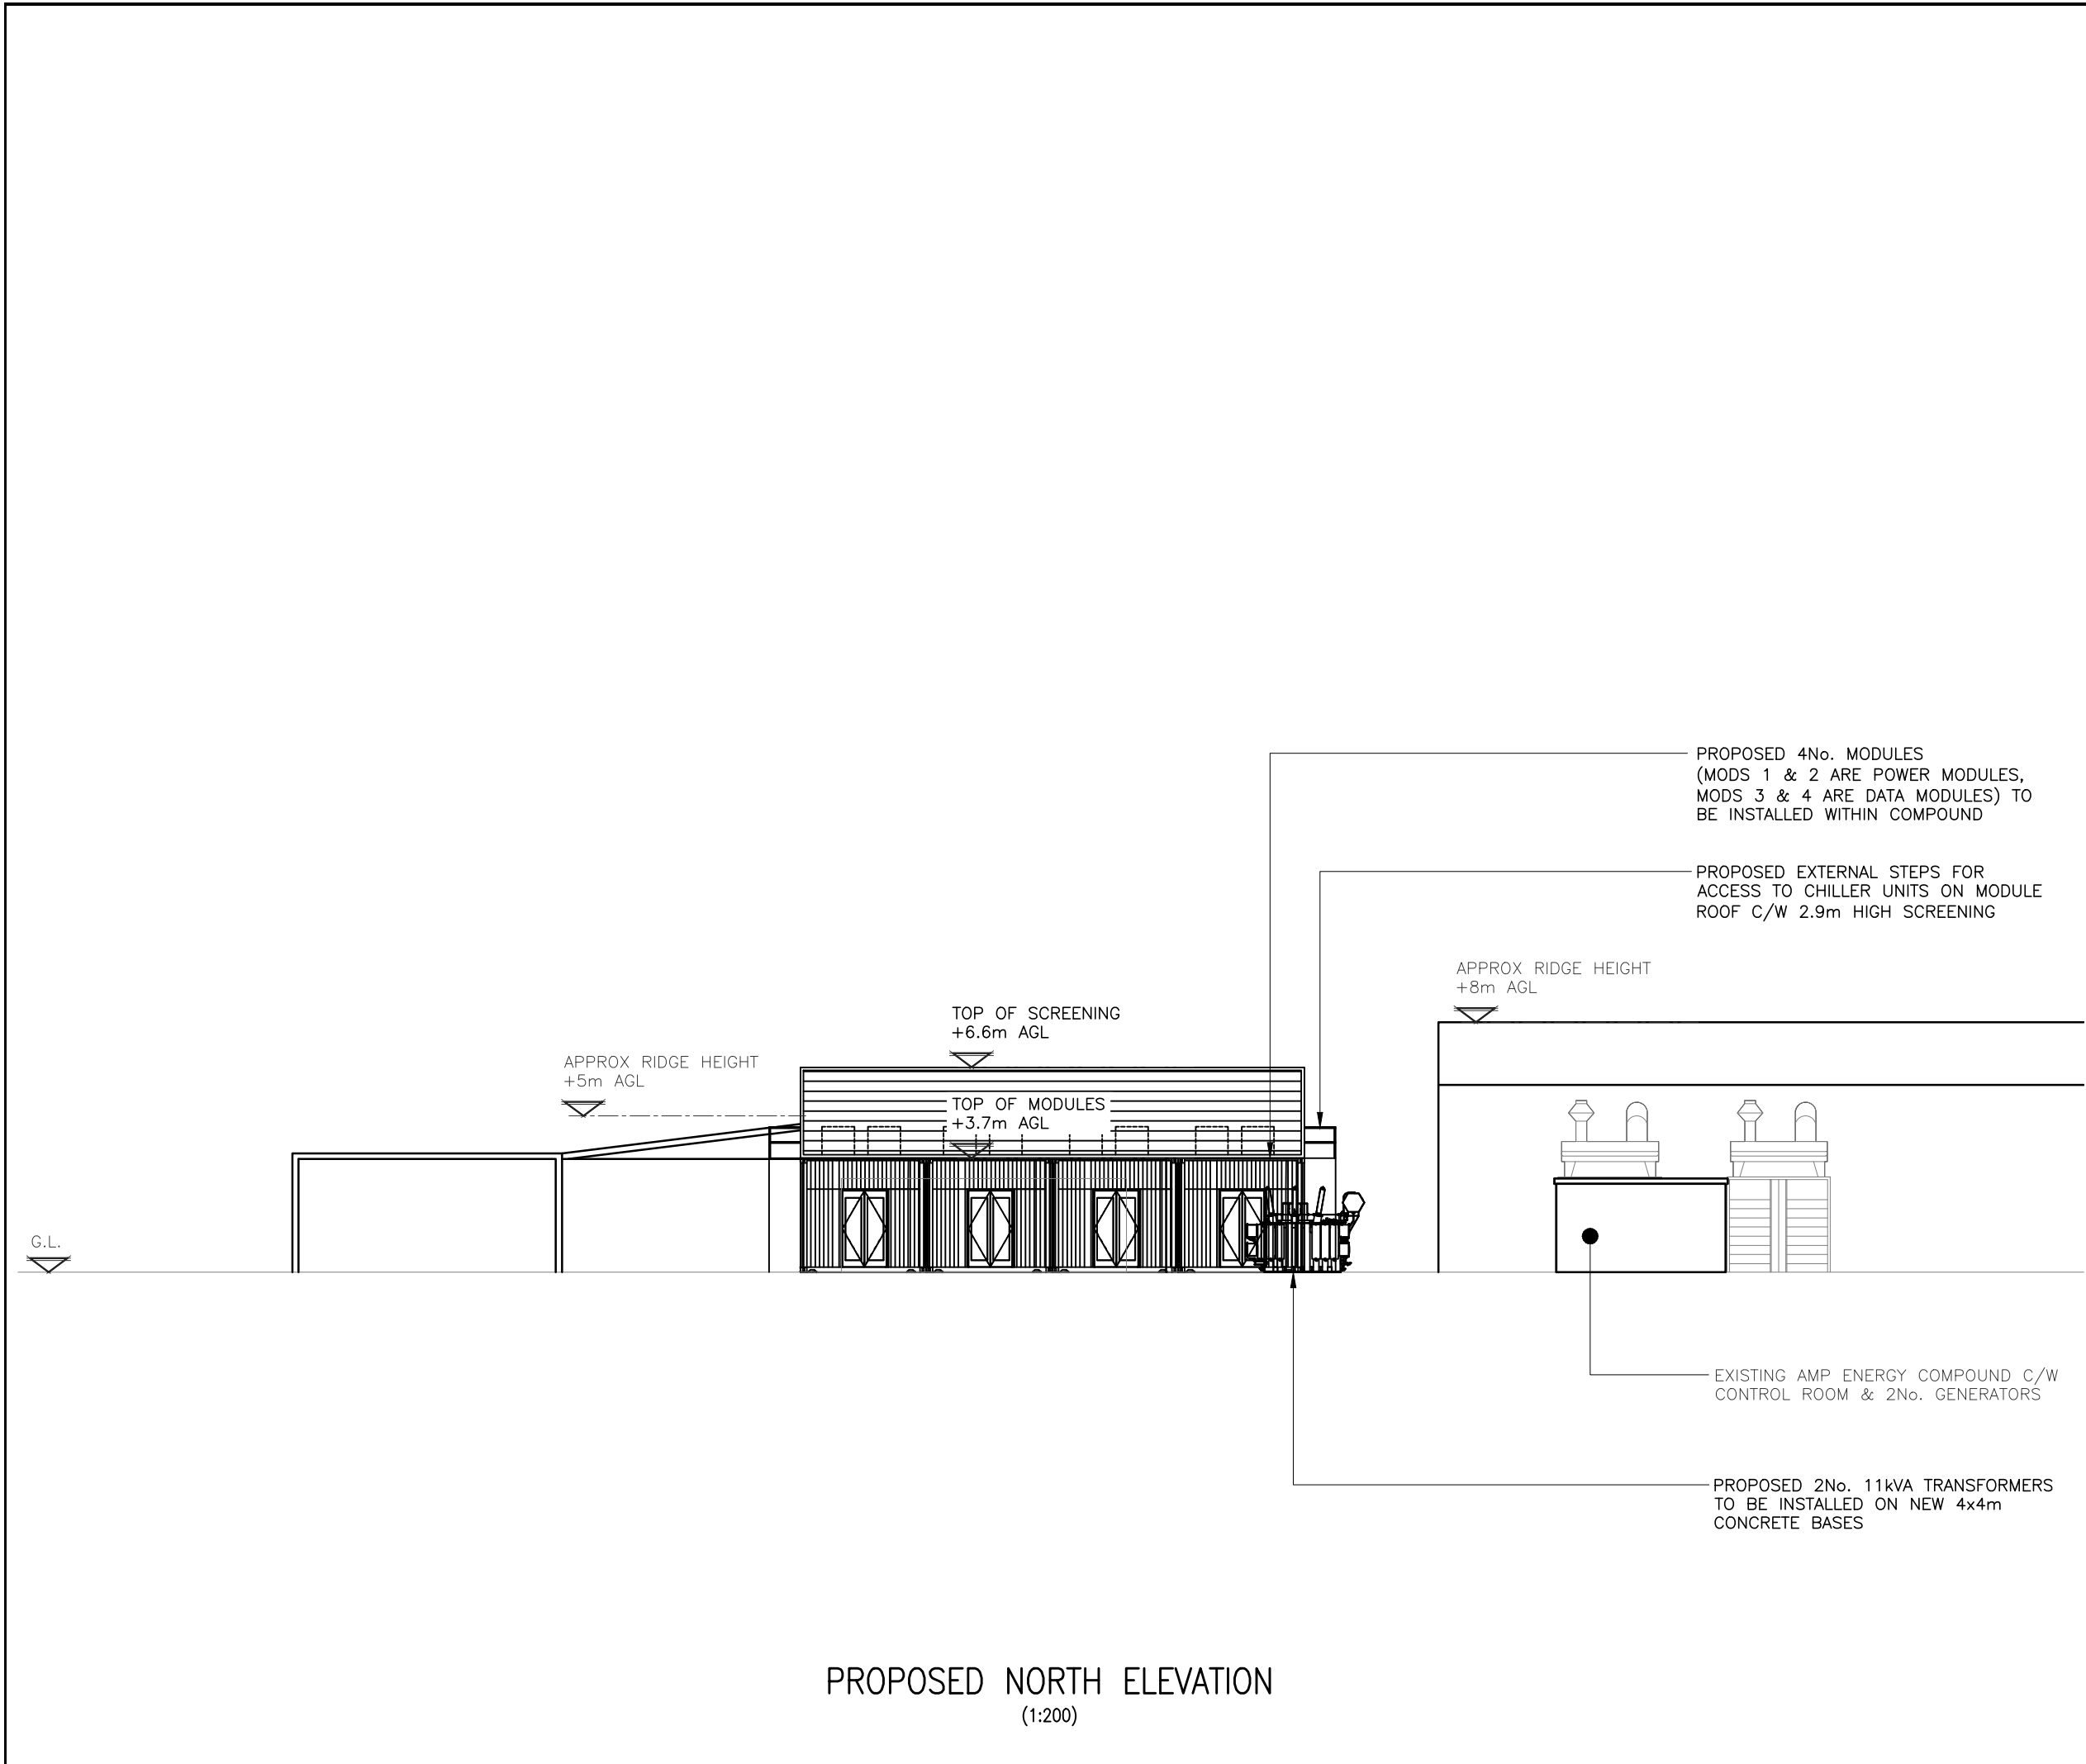

ALL DIMENSIONS ARE IN mm UNLESS NOTED OTHERWISE

N.G.R

E: 387393

N: 406110

B	ELEVATION REVISED	TR	TR	30.04.26
A	PLANNING ISSUE	GL	SB	02.06.25
REV	MODIFICATION	BY	CH	DATE



2nd Floor, Building C, One Central Park,
Northampton Road, Manchester, M40 5BP
Tel: 0161 785 4500
Fax: 0161 785 4501
Web: www.clarke-telecom.com



Site Name	Opt.
WHITBROOK	-
Site Ref: No	
P - 119062	
Site Address / Contact Details	
LAND ON WESTSIDE OF HANSON STREET MIDDLETON MANCHESTER M24 2YP	

Drawing Title:
PROPOSED NORTH ELEVATION

Purpose of issue:	PLANNING	Dwg Rev:		
Drawing Number:	06	B		
Surveyed By:	Original Sheet Size:	Pack Issue:		
DW	A3			
Drawn:	Date:	Checked:	Date:	
GL	02.06.25	SB	02.06.25	C