


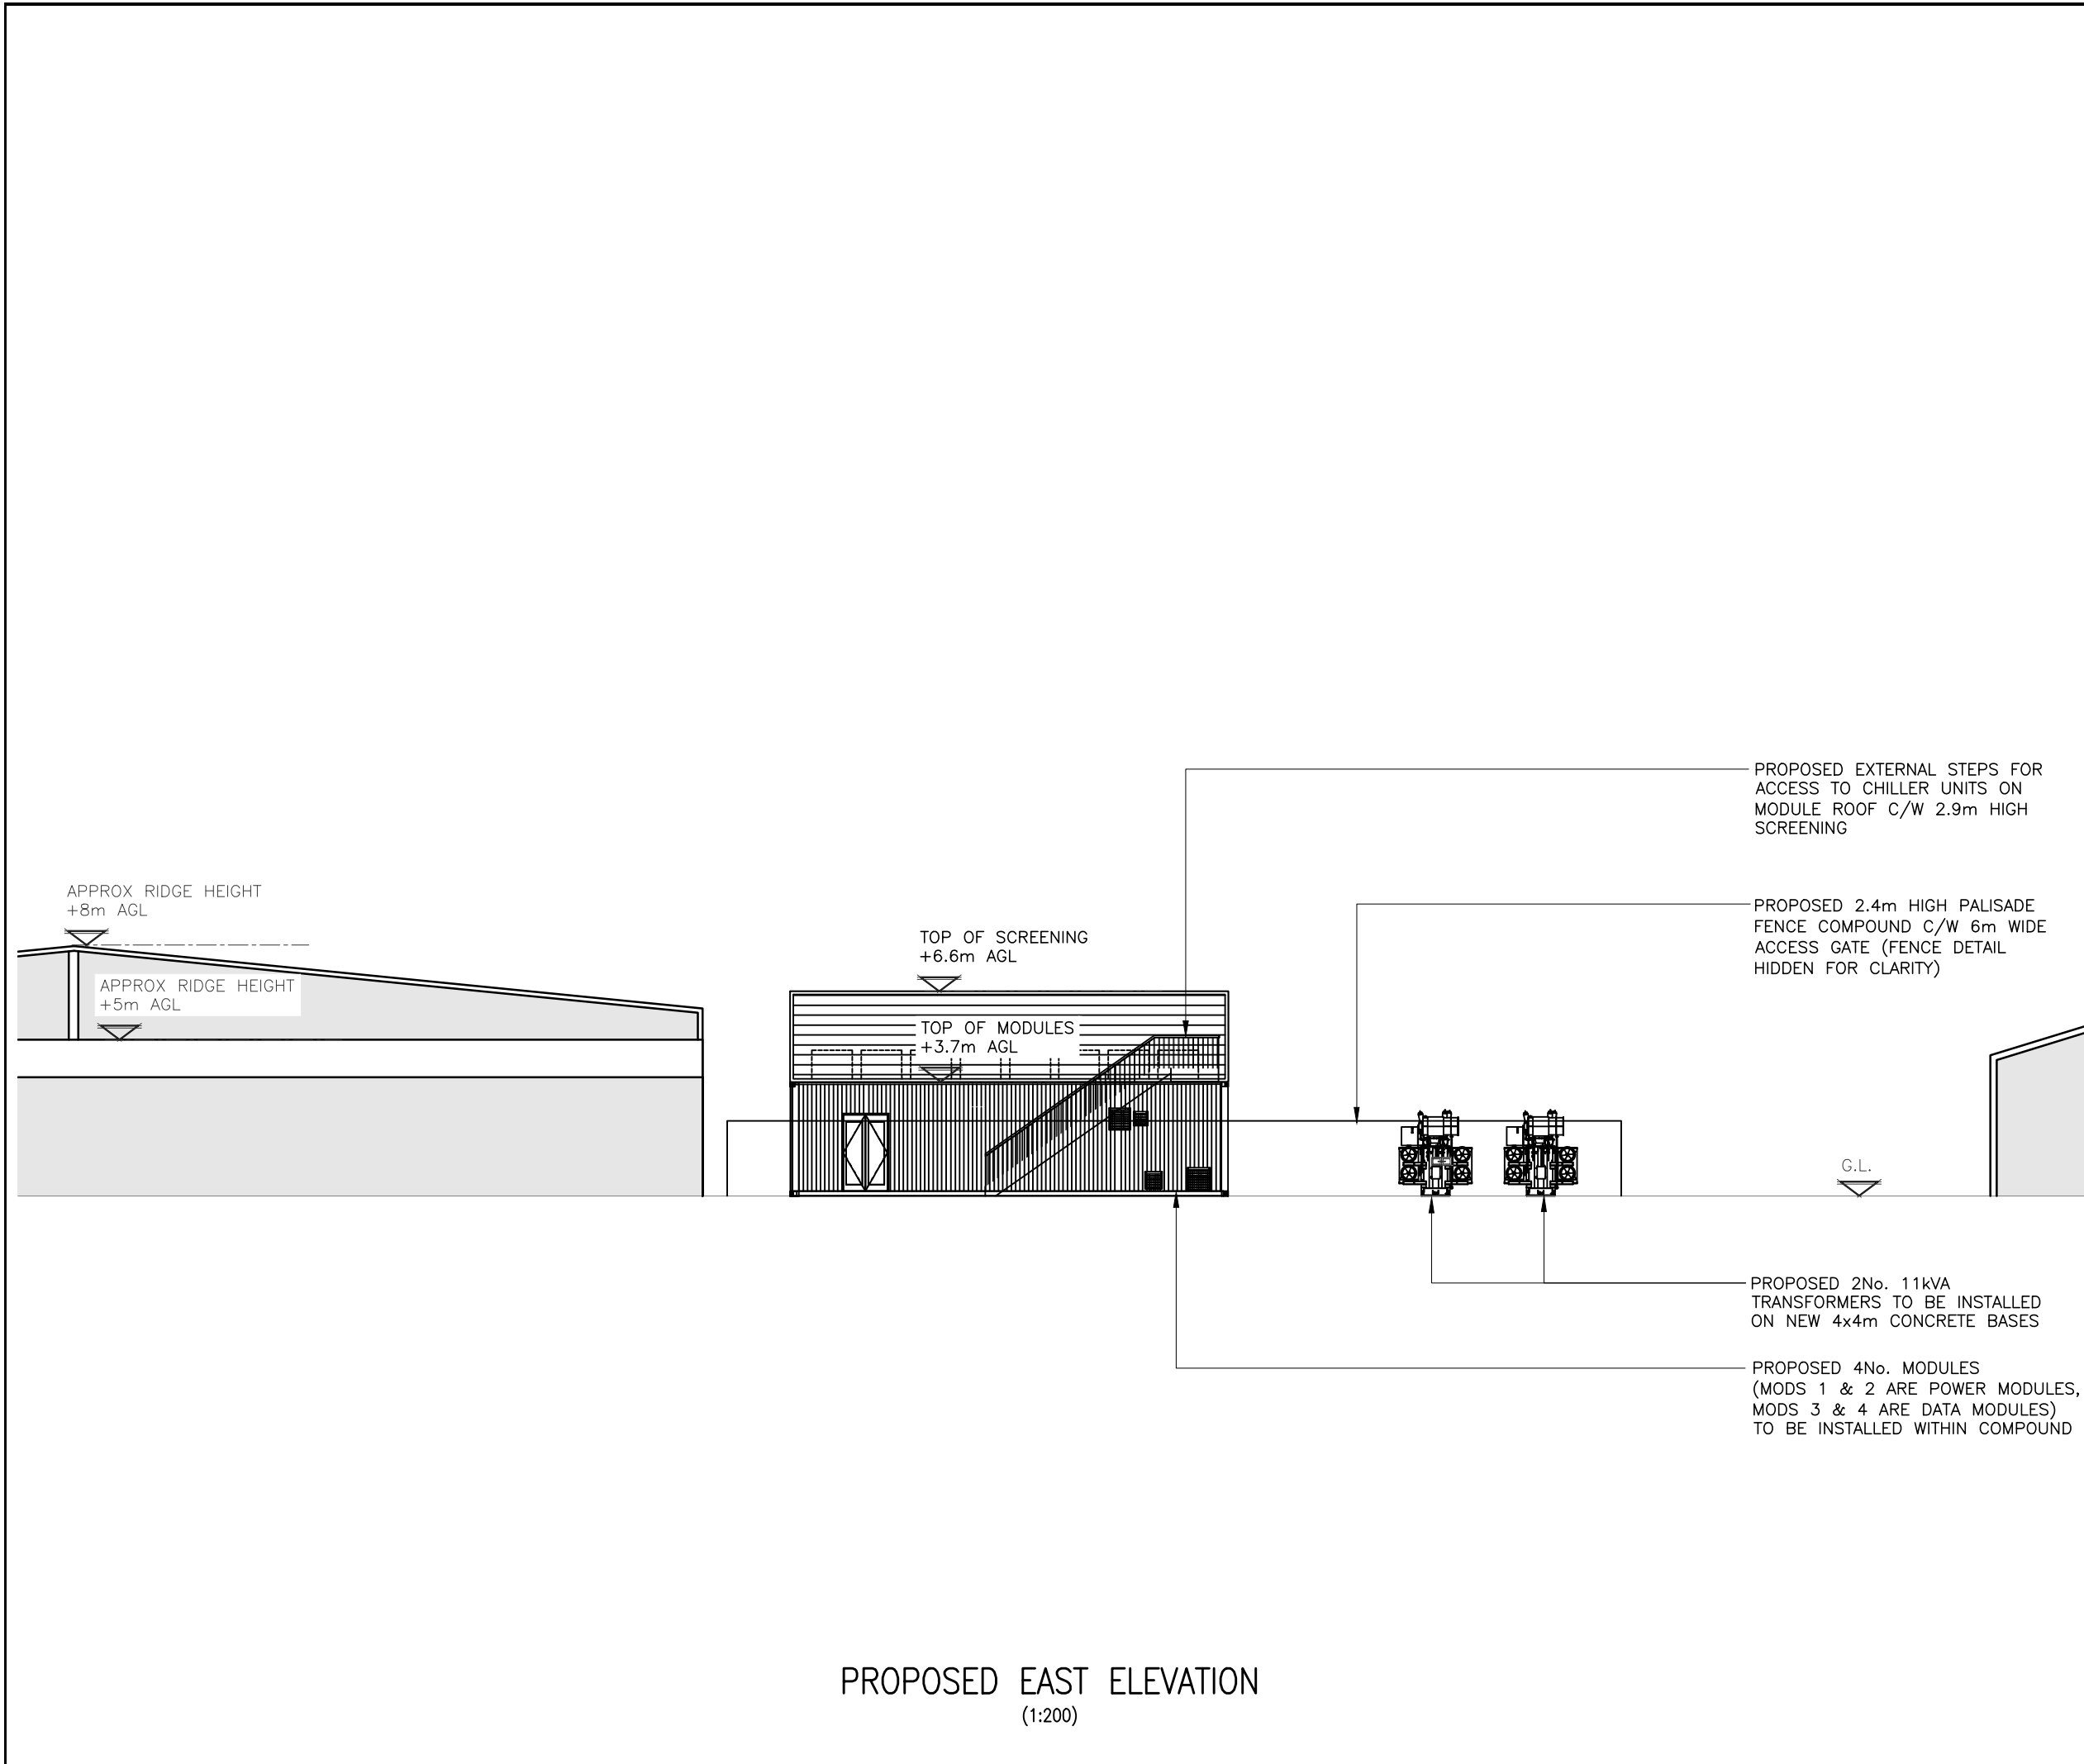

ALL DIMENSIONS ARE IN mm UNLESS NOTED OTHERWISE									
N.G.R		E: 387393				N: 406110			
B	ELEVATION REVISED					TR	TR	30.04.26	
A	PLANNING ISSUE					GL	SB	02.06.25	
REV	MODIFICATION					BY	CH	DATE	
 Clarke Telecom 2nd Floor, Building C, One Central Park, Northampton Road, Manchester, M40 5BP Tel: 0161 785 4500 Fax: 0161 785 4501 Web: www.clarke-telecom.com 									
Site Name								Opt.	
WHITBROOK								-	
Site Ref: No									
P - 119062									
Site Address / Contact Details									
LAND ON WESTSIDE OF HANSON STREET MIDDLETON MANCHESTER M24 2YP									
Drawing Title: PROPOSED EAST ELEVATION									
Purpose of issue: PLANNING								Dwg Rev:	
Drawing Number: 08								B	
Surveyed By: DW					Original Sheet Size: A3			Pack Issue:	
Drawn: GL		Date: 02.06.25		Checked: SB		Date: 02.06.25		C	