


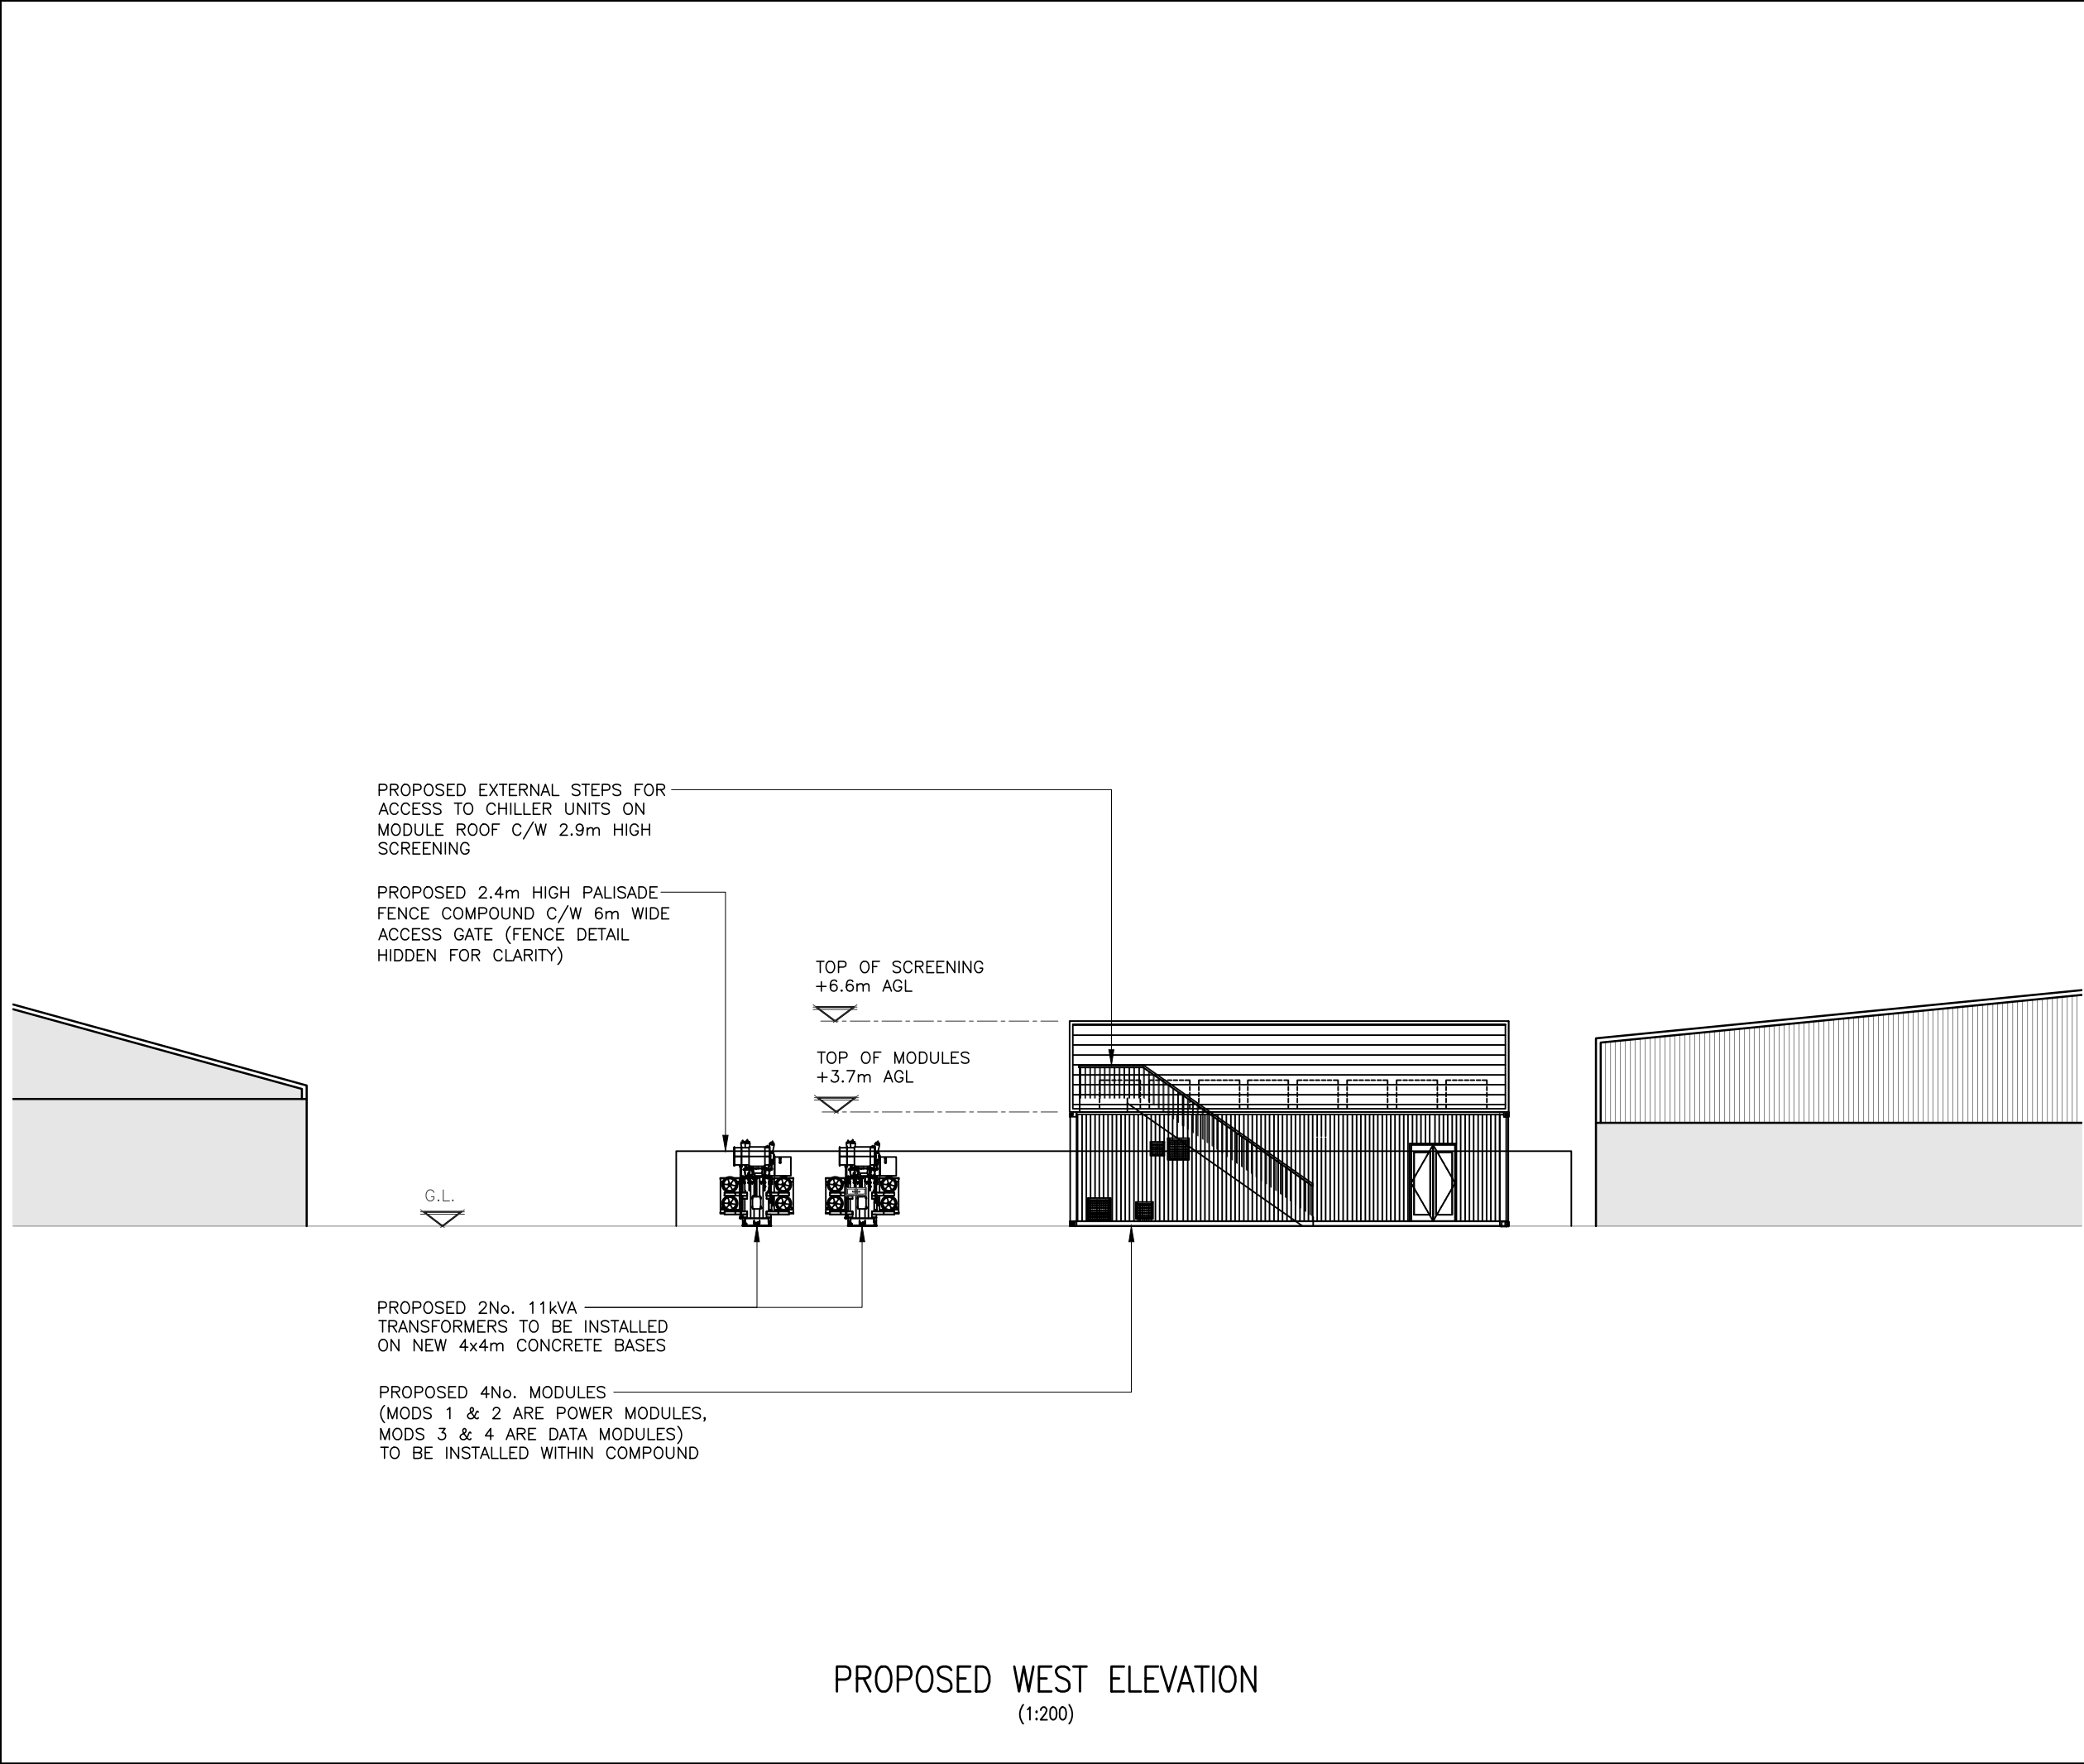

ALL DIMENSIONS ARE IN mm UNLESS NOTED OTHERWISE						
N.G.R		E: 387393		N: 406110		
B	ELEVATION REVISED			TR	TR	30.04.26
A	PLANNING ISSUE			CS	SB	21.04.26
REV	MODIFICATION			BY	CH	DATE
 Clarke Telecom 2nd Floor, Building C, One Central Park, Northampton Road, Manchester, M40 5BP Tel: 0161 785 4500 Fax: 0161 785 4501 Web: www.clarke-telecom.com 						
Site Name					Opt.	
WHITBROOK					—	
Site Ref: No						
P – 119062						
Site Address / Contact Details						
LAND ON WESTSIDE OF HANSON STREET MIDDLETON MANCHESTER M24 2YP						
Drawing Title: PROPOSED WEST ELEVATION						
Purpose of issue: PLANNING					Dwg Rev:	
Drawing Number: 12					B	
Surveyed By: DW			Original Sheet Size: A3		Pack Issue:	
Drawn: GL	Date: 02.06.25	Checked: SB	Date: 02.06.25	C		