
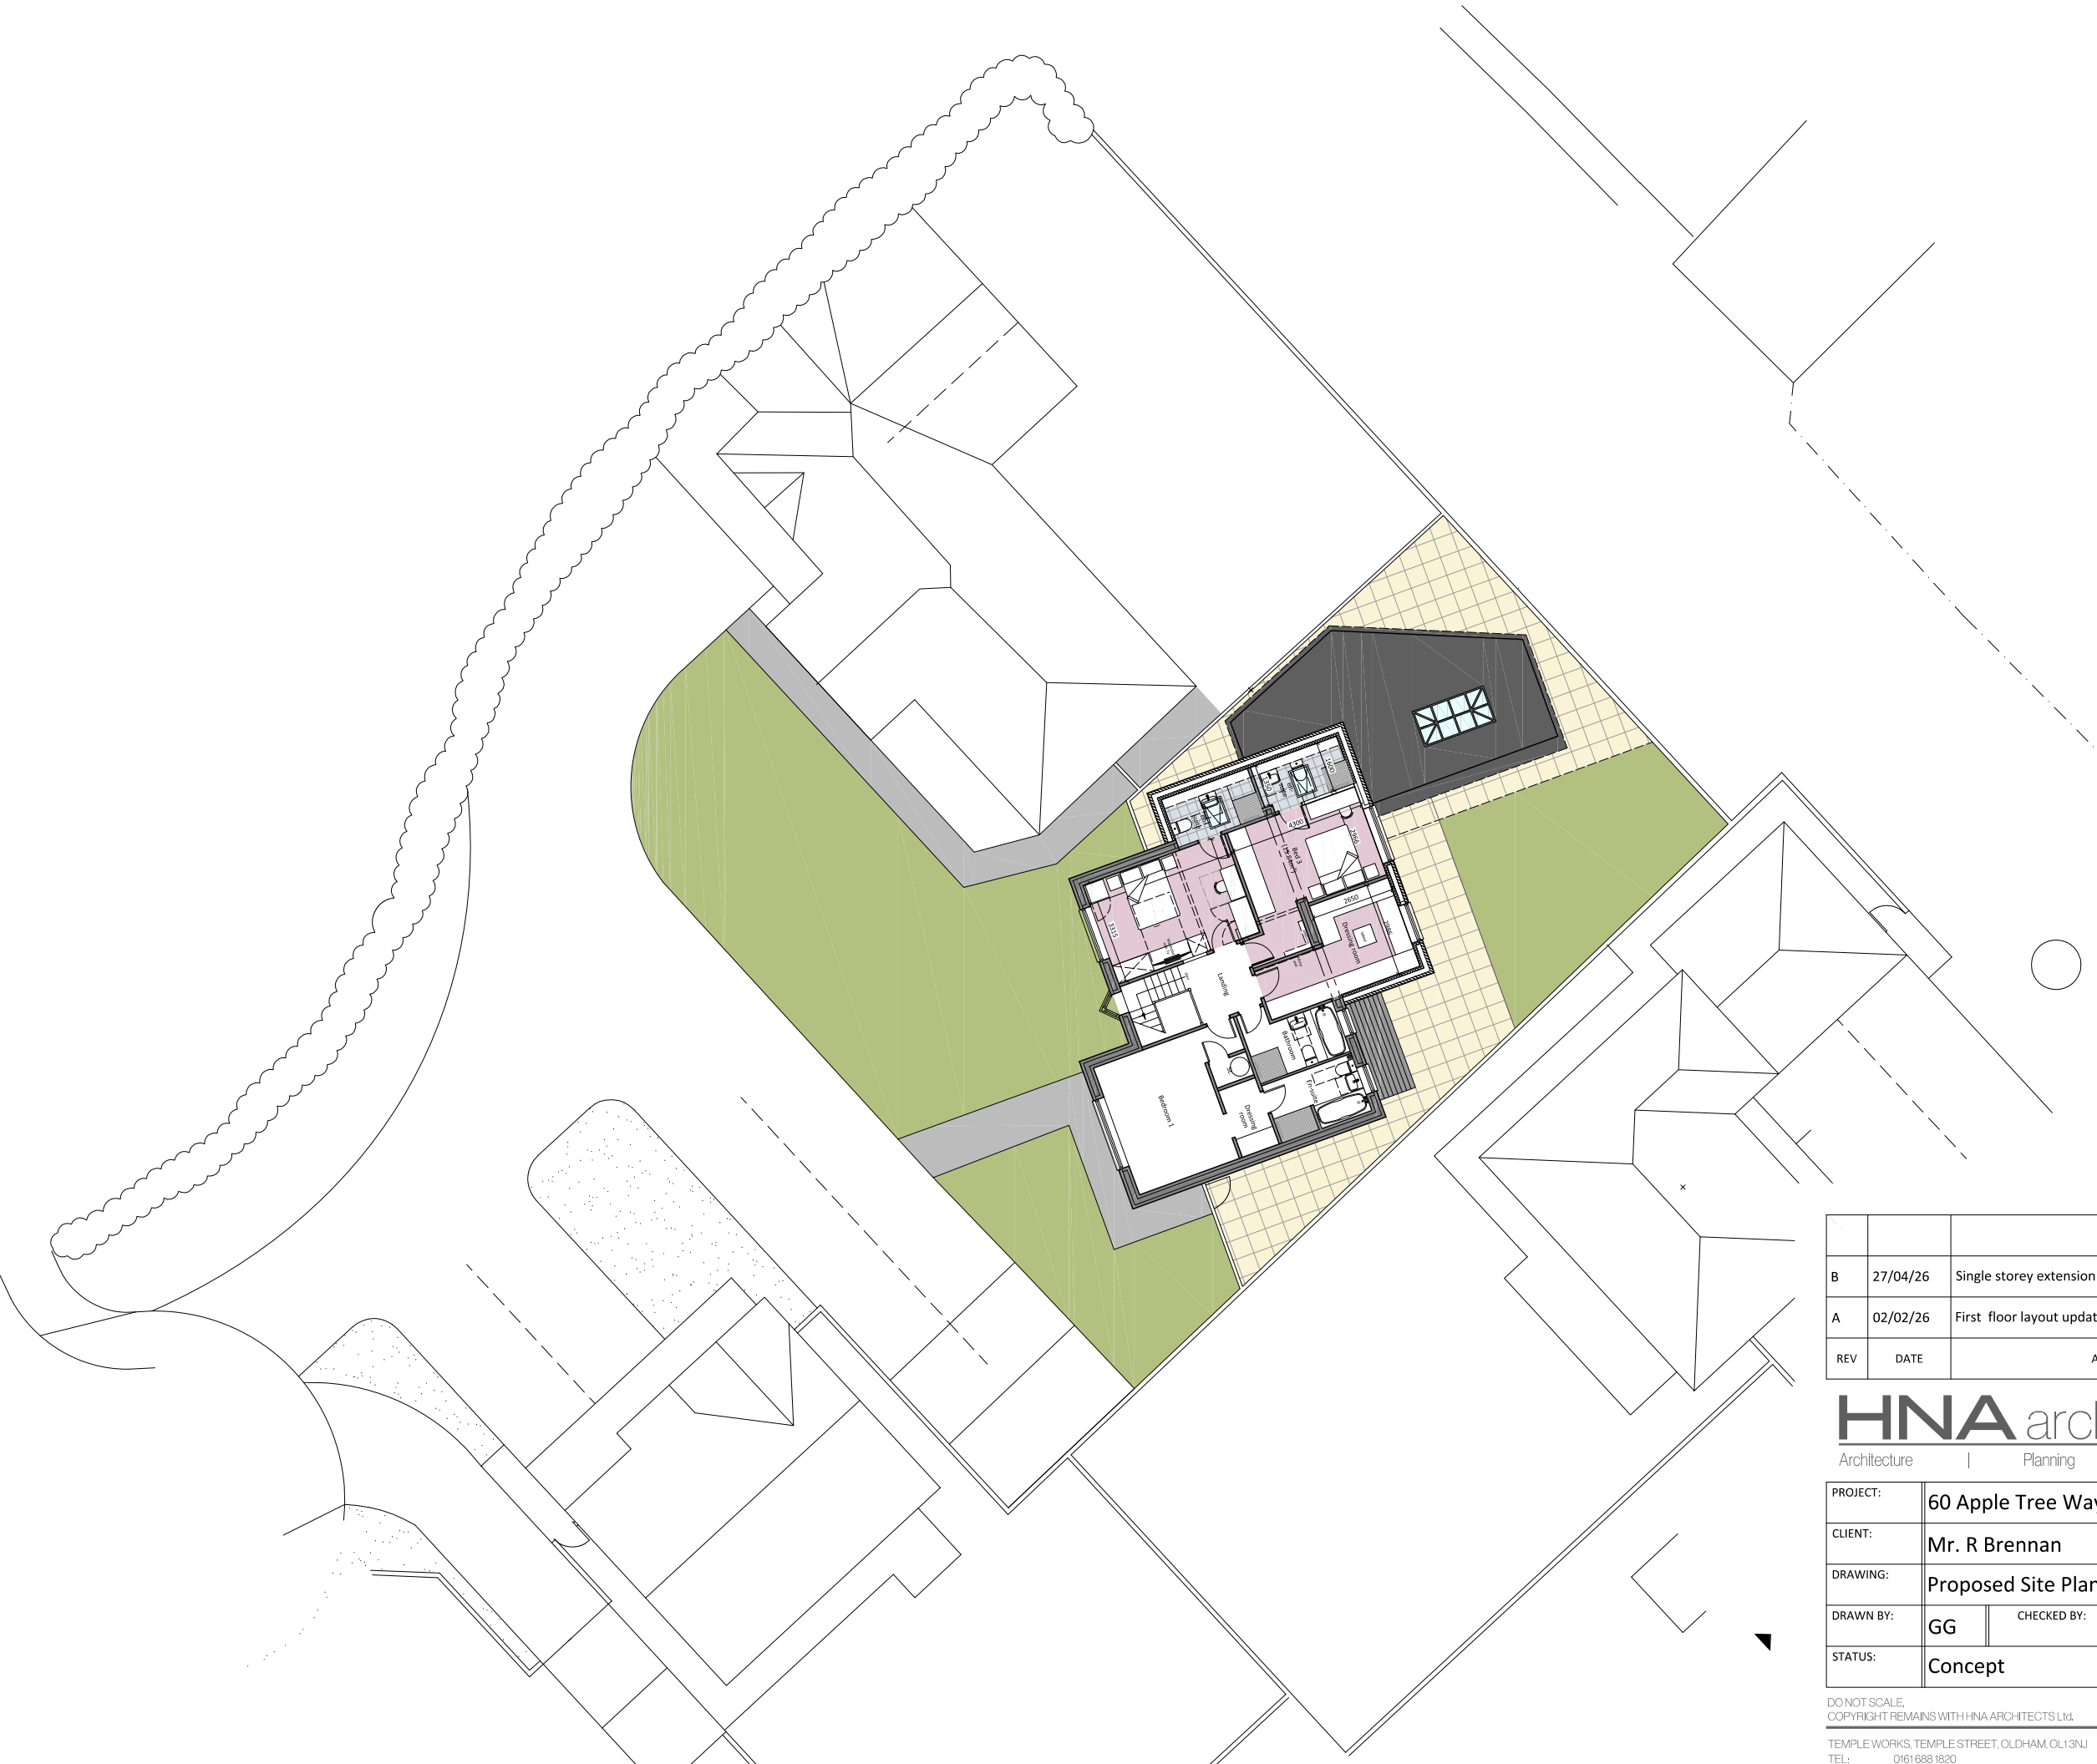


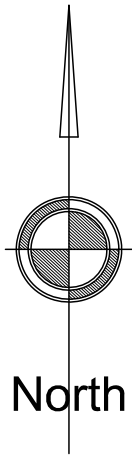

REV	DATE	AMENDMENT	BY	CHKD
B	27/04/26	Single storey extension altered	GG	--
A	02/02/26	First floor layout updated	GG	--

HNA architects
Architecture | Planning | Design

PROJECT:	60 Apple Tree Way, Rochdale			
CLIENT:	Mr. R Brennan			
DRAWING:	Proposed Site Plan (SK3) - First Floor			
DRAWN BY:	GG	CHECKED BY:	GG	CREATED: Jan 26
STATUS:	Concept		DRAWING No: 1544-SK3-004	SCALE: 1:200 @ A3
				REVISION: B

DO NOT SCALE.
COPYRIGHT REMAINS WITH HNA ARCHITECTS LTD.
TEMPLE WORKS, TEMPLE STREET, OLDHAM, OL1 3NU
TEL: 0161 688 1820
E-MAIL: info@hna-architects.co.uk

