


GENERAL NOTES

1. All dimensions are in millimeters unless noted otherwise.




PROPOSED FRONT ELEVATION

Scale 1:25 @ A2

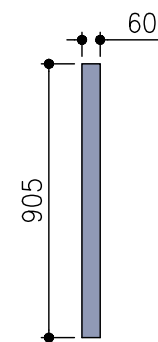


PROPOSED SECTION

Scale 1:25 @ A2

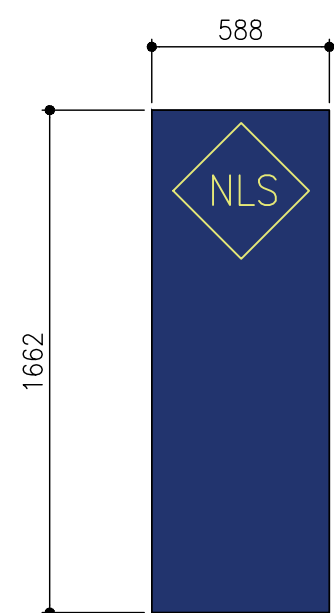


PROPOSED FRONT ELEVATION

Scale 1:25 @ A2

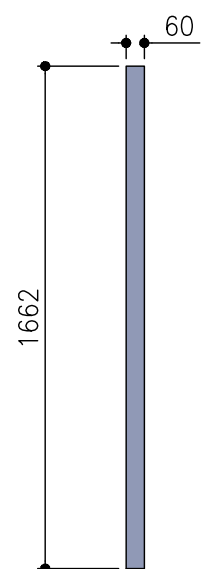

PROPOSED SECTION

Scale 1:25 @ A2

 

SCALE BAR 1:25

SPECIFICATION

4250x937mm ILLUMINATED FRONT TRAY SIGN,
'NORTHERN LAW SOLICITORS' + TELEPHONE NUMBER.
60MM DEEP 3MM FOLDED ACM TRAY PANEL
WITH FRET CUT LETTERS
5MM INTERNAL OPAL ACRYLIC WITH OPAL LETTERS
INTERNALLY ILLUMINATED USING LM3 LIGHT MODULES SET
AT 60MM SPACING.

REV	DATE	BY	DETAILS OF REVISION
ARCHITECT / CLIENT NORTHERN LAW SOLICITORS			
PROJECT PROPOSED NORTHERN LAW SOLICITORS SIGNAGE FRONT ELEVATIONS AND CROSS-SECTIONS			
TITLE 665 EDENFIELD ROAD NORDEN ROCHDALE, OL11 5XF		DRAWN BY CB DATE 30.03.26 SCALE 1:50 @ A2	
DRAWING NO. HC-26288-(20)-02		REVISION -	
HEALEY CONSULTING Brunel House 63 Dale Street Milnrow Rochdale OL16 3NJ Tel: 01706 343961 Fax: 01706 343981 email: office@healeyconsulting.co.uk copyright: Healey Consulting  HEALEY consulting structural engineering consultants			