




EXISTING NORTH ELEVATION
SCALE 1:200

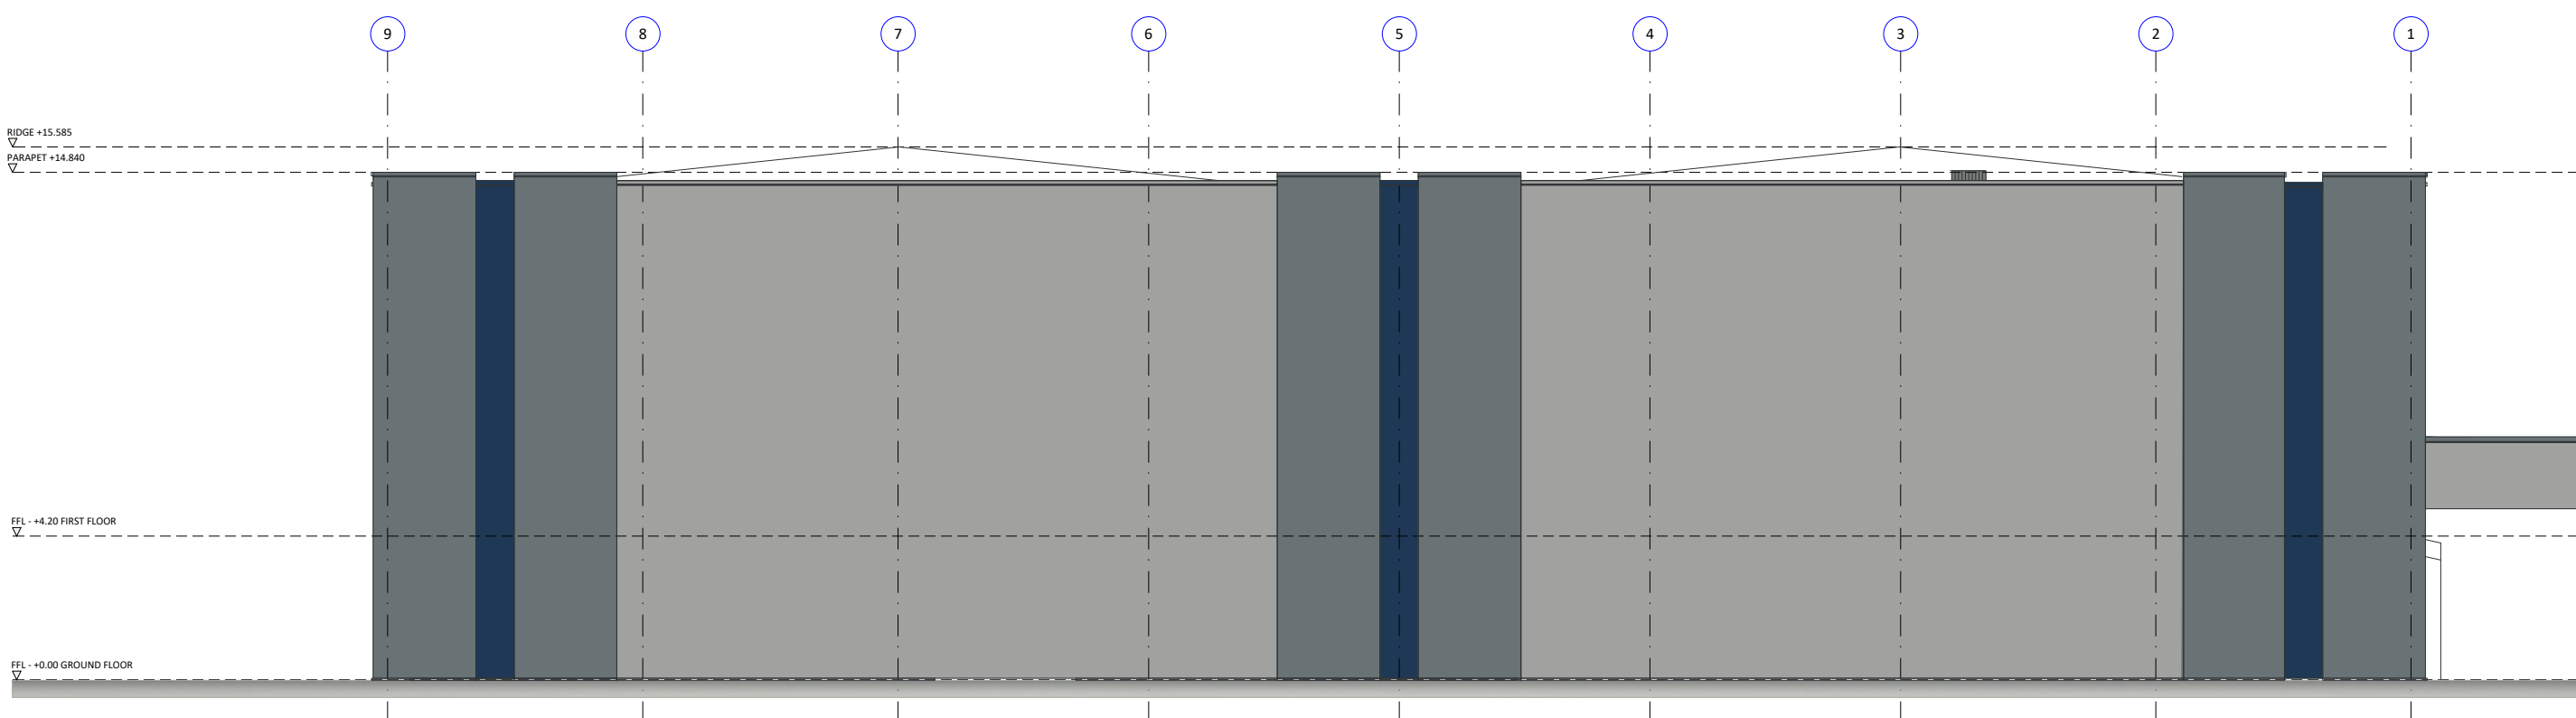


EXISTING EAST ELEVATION
SCALE 1:200

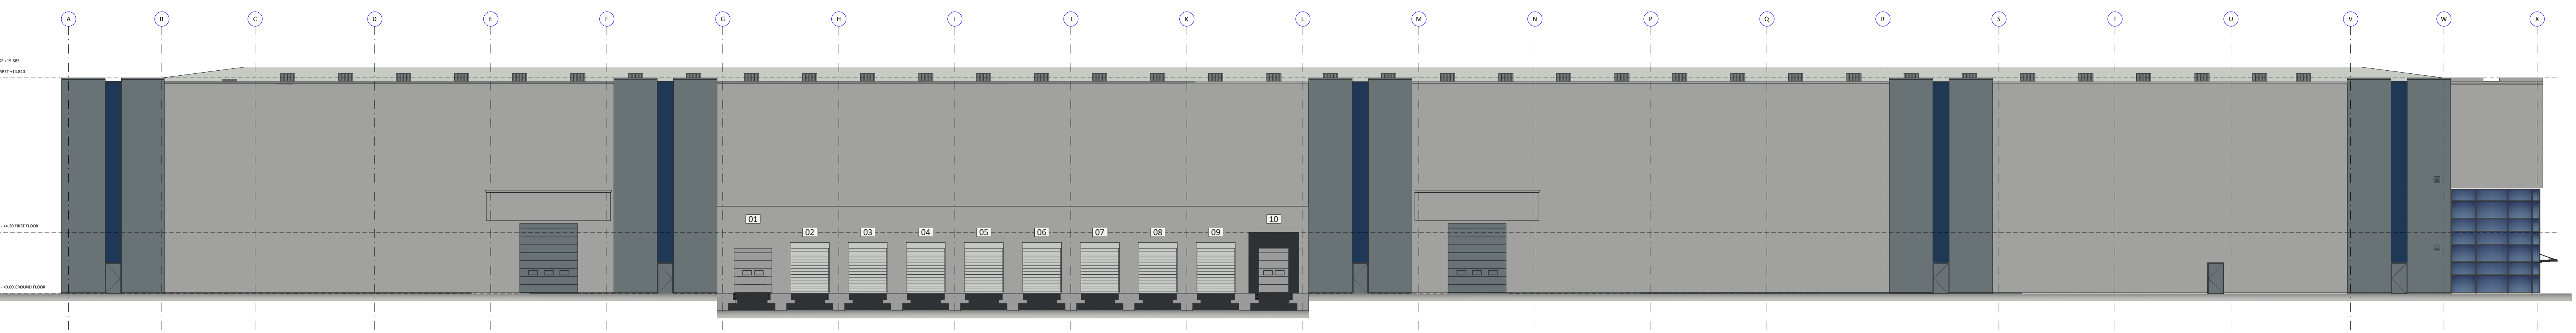

EXISTING SOUTH ELEVATION
SCALE 1:200

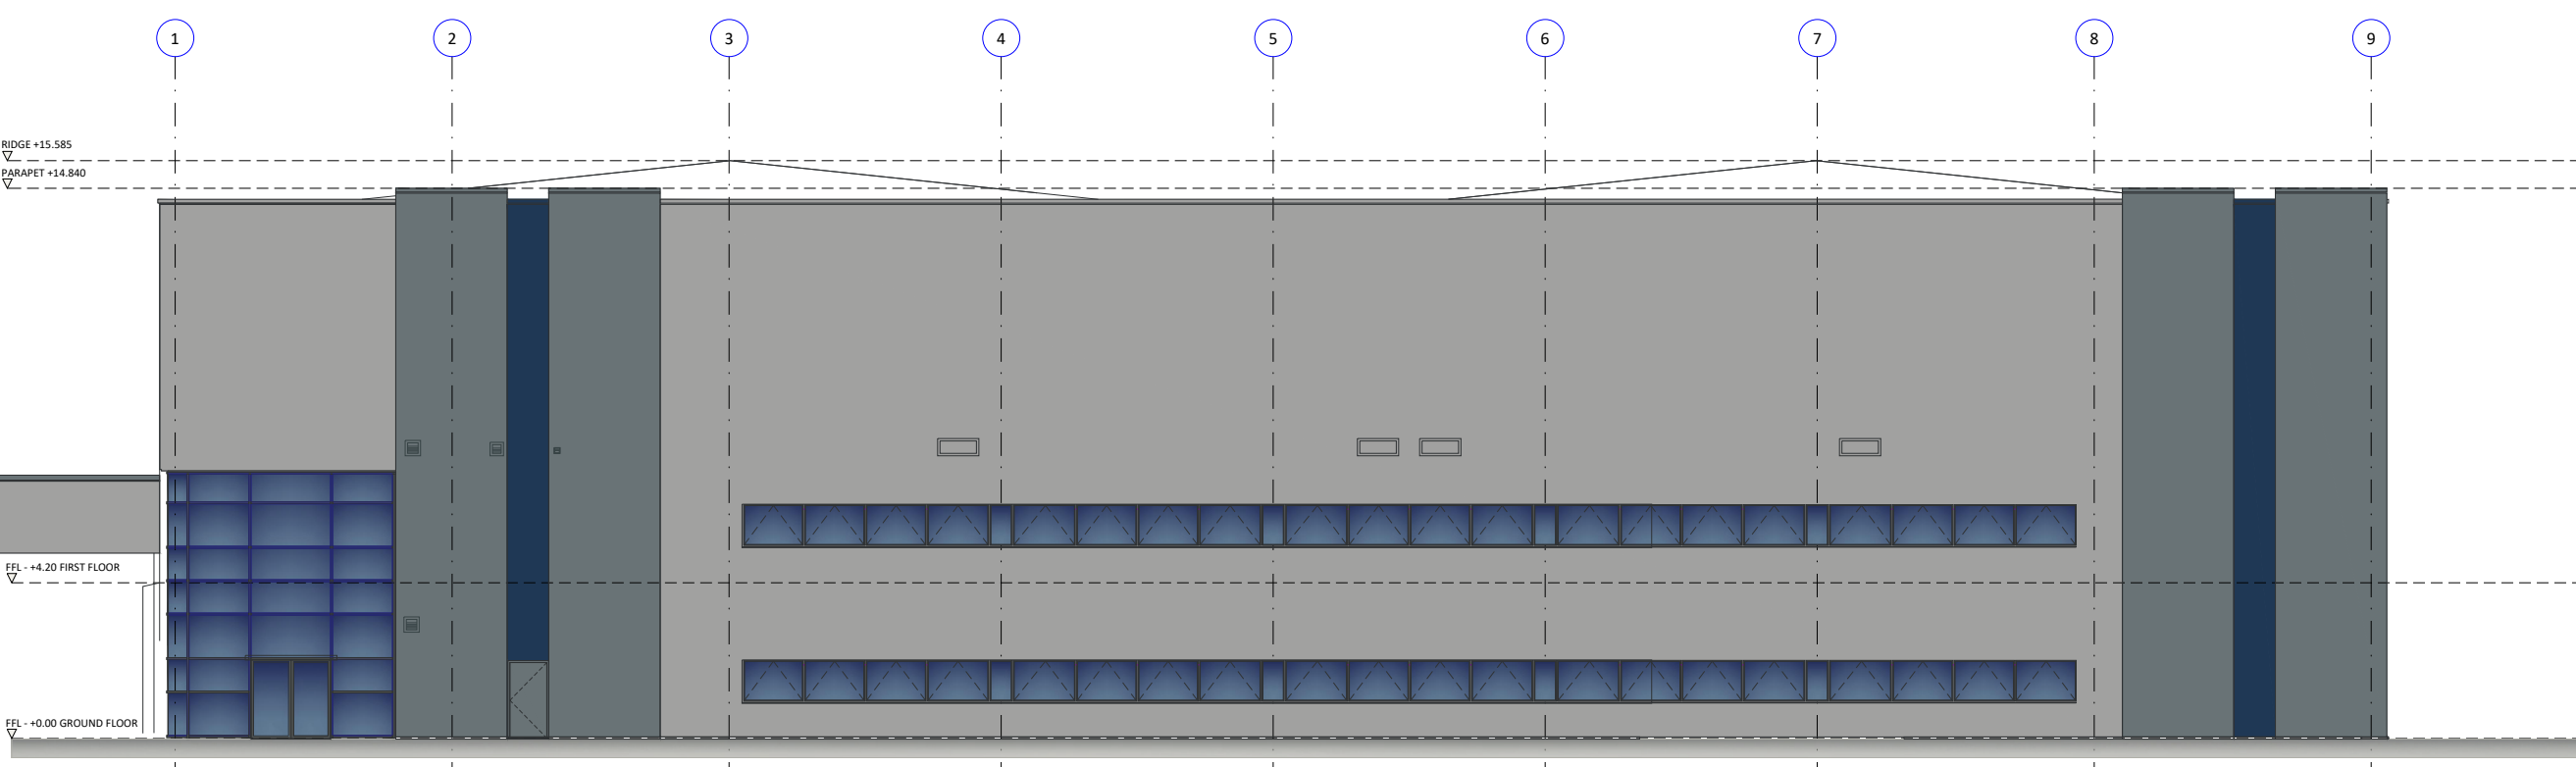

EXISTING WEST ELEVATION
SCALE 1:200

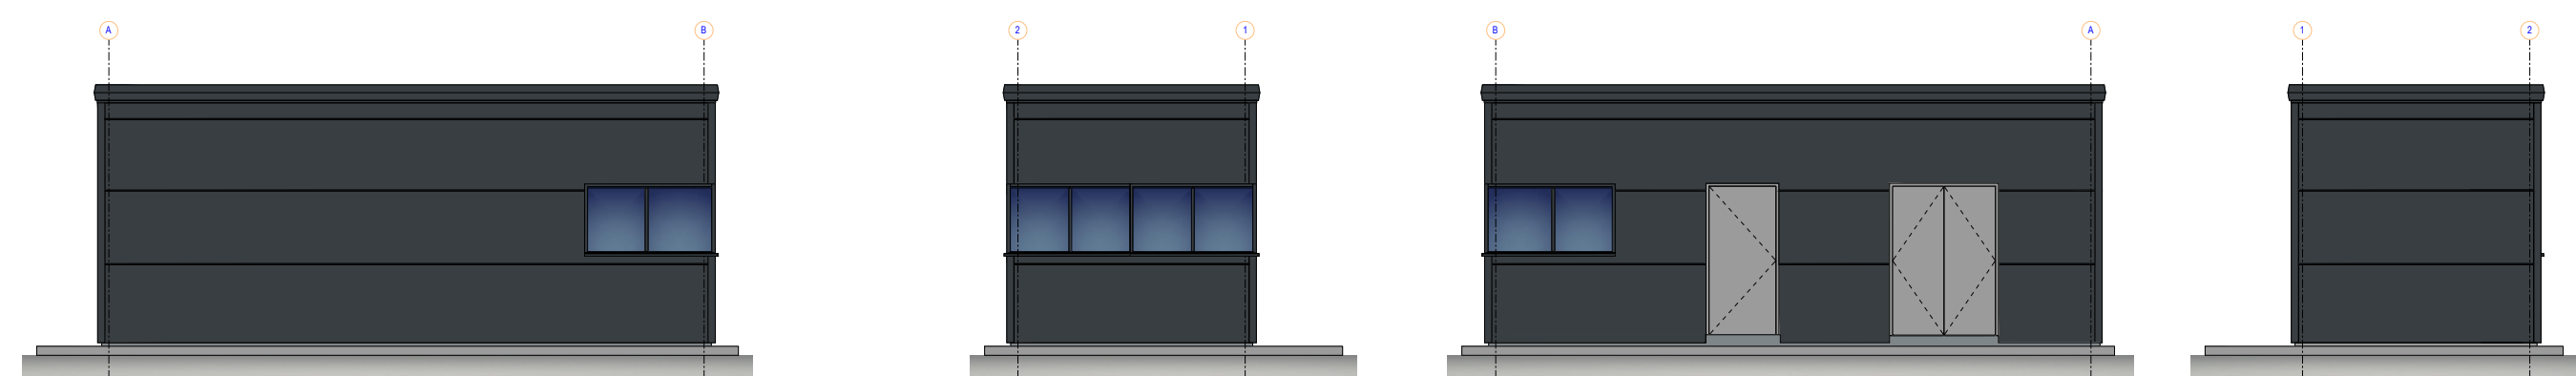

EXISTING GUARD HOUSE ELEVATIONS
SCALE 1:100

