




| PURPOSE OF ISSUE   | BUILDING CONTROL |
|---|------------------|
| Do not scale from this drawing. All information should be checked by the contractor on site before commencing work. Any discrepancies should be reported to the architect immediately. All rights are reserved and are not transferable. Unauthorised reproductions of this drawing are not permitted. |                  |

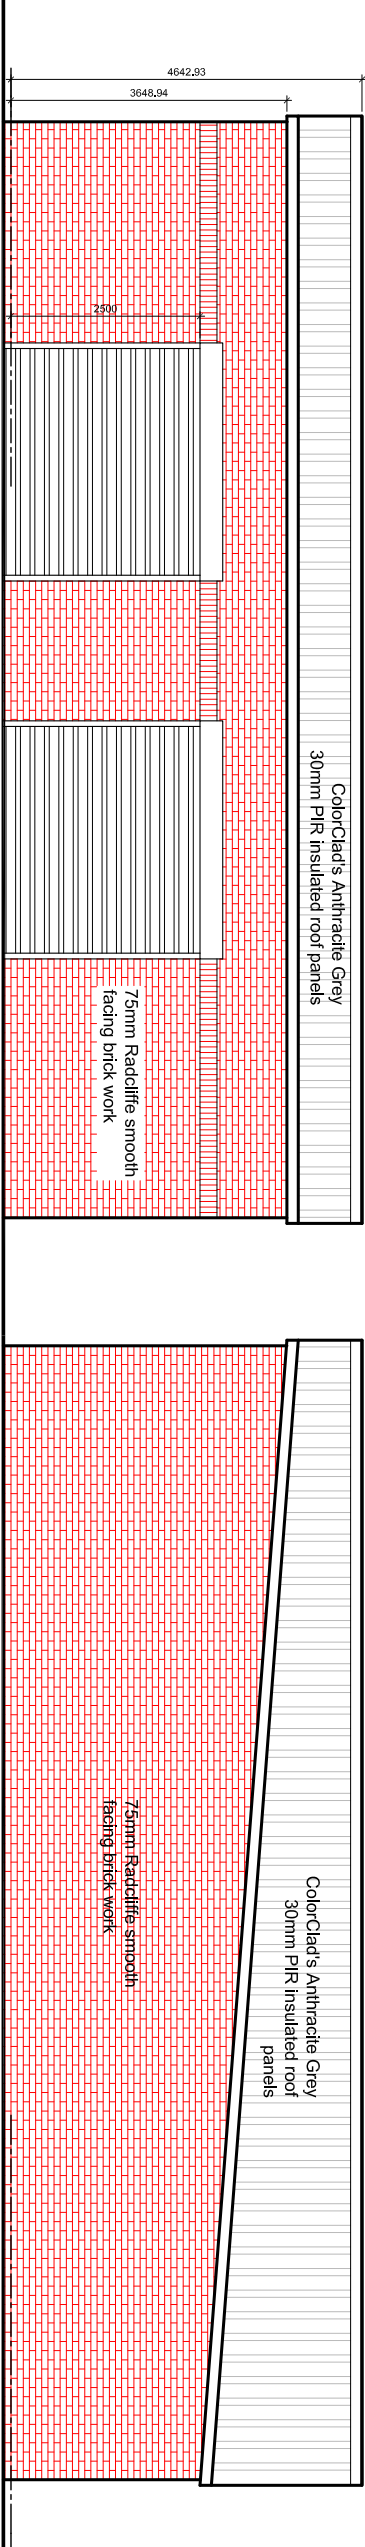



PROPOSED FRONT ELEVATION

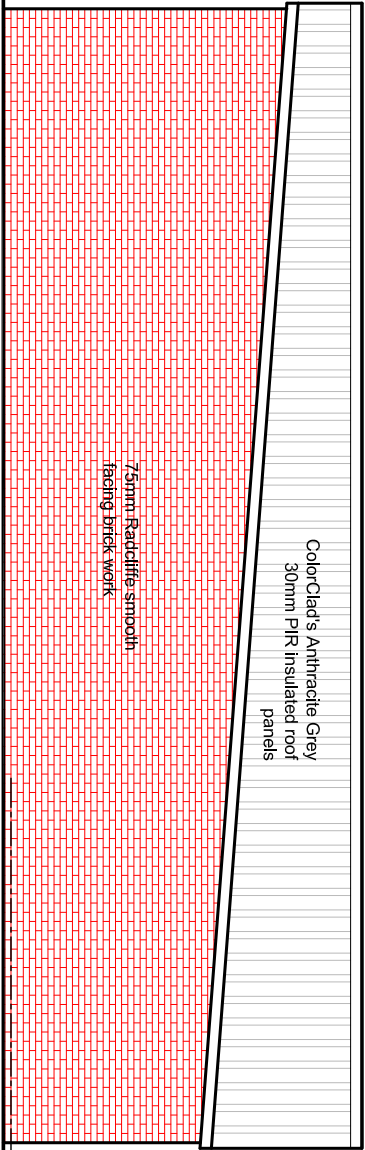

PROPOSED REAR ELEVATION

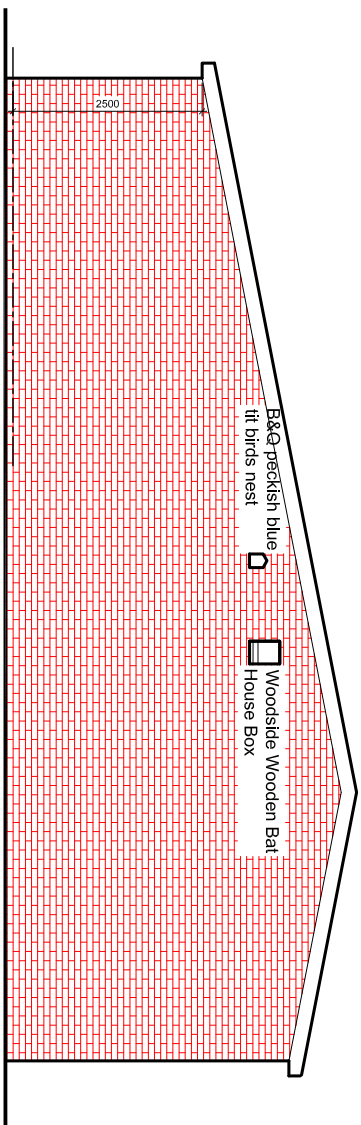

PROPOSED SIDE ELEVATION

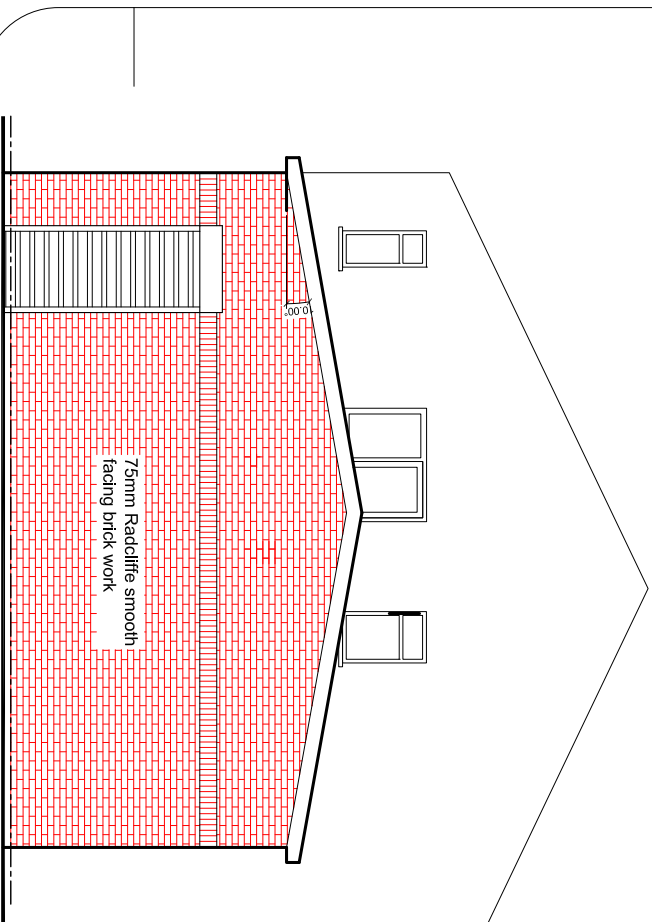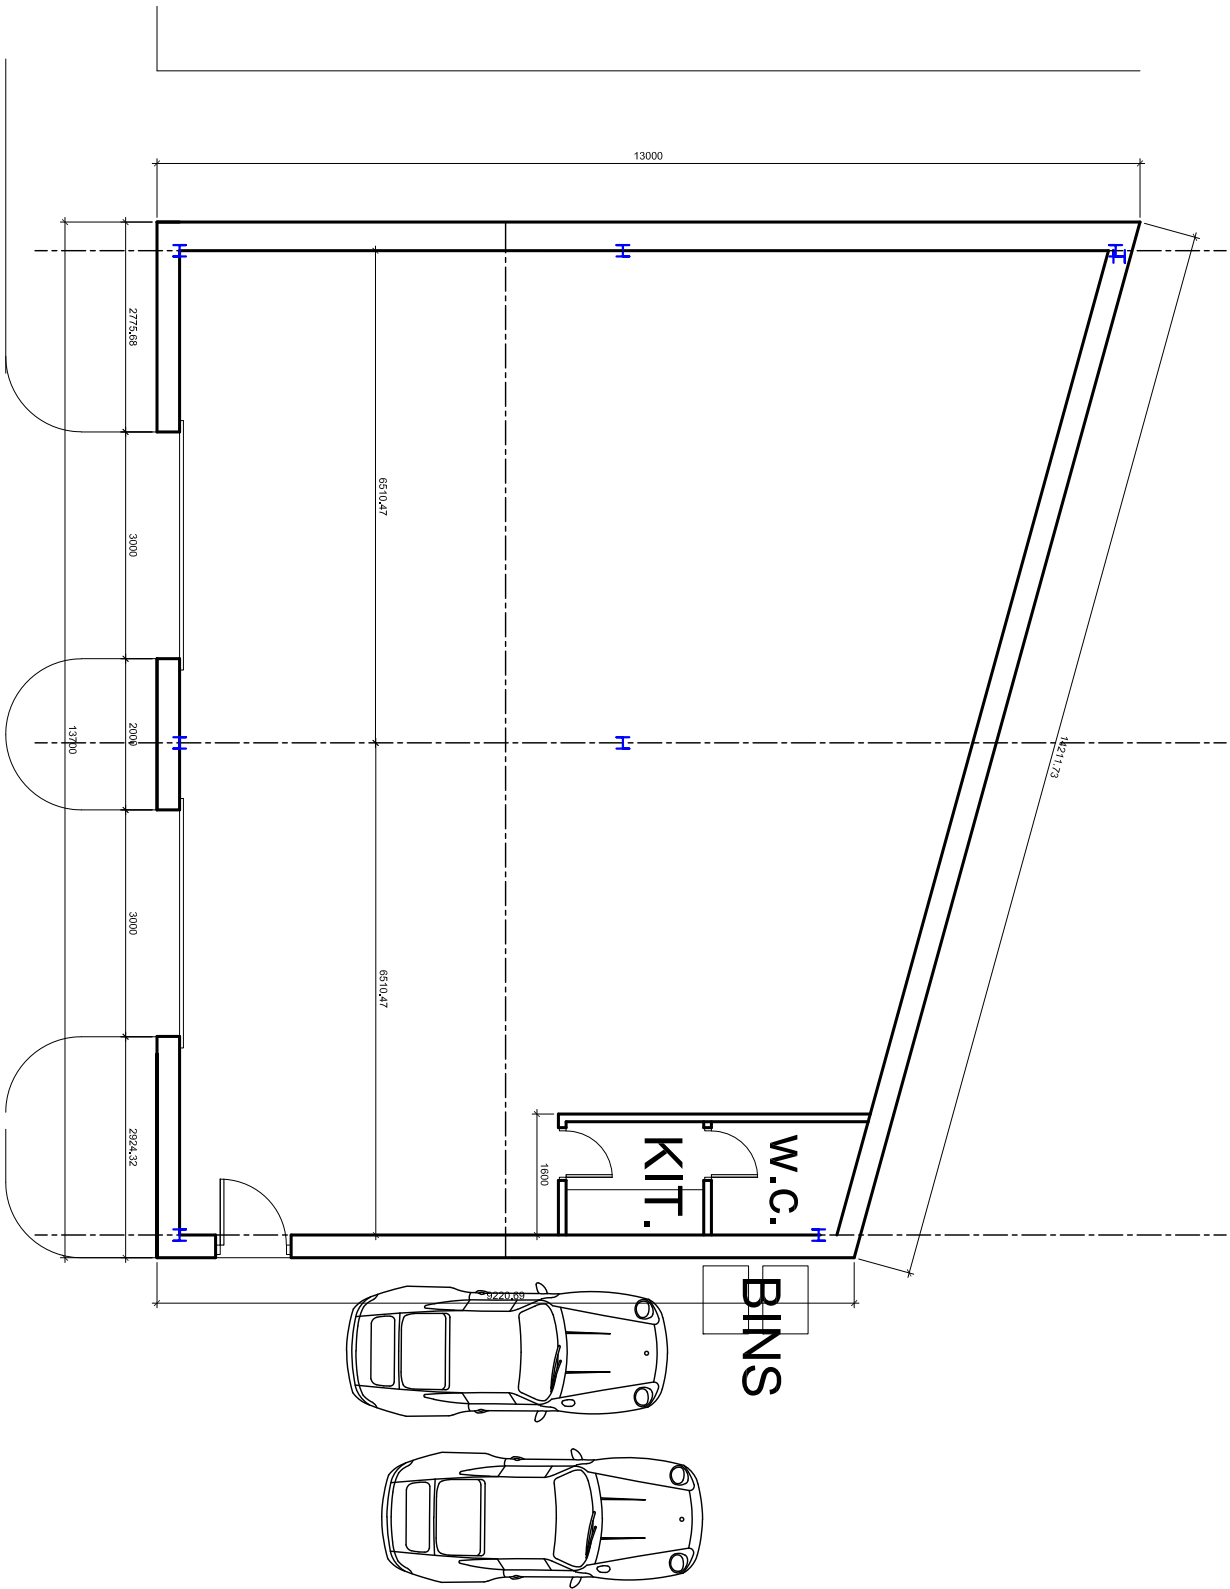

PROPOSED SIDE ELEVATION

|                                |                                           |          |            |
|--------------------------------|-------------------------------------------|----------|------------|
| PROJECT                        | Land Adjacent to 28 School Lane, Rochdale |          |            |
| CLIENT                         | Mr. W. Hussain                            |          |            |
| DRAWING TITLE                  | Floor Plan                                |          |            |
| JOB No                         |                                           |          | DRAWING No |
|                                | NA-P01                                    |          |            |
| SCALE                          | DATE                                      | REVISION |            |
| 1:100@A3                       | Dec 2024                                  |          |            |
| DRAWN                          | CHECKED BY                                | -        |            |
| NA                             |                                           |          |            |
| t: 0782 895 3405               |                                           |          |            |
| e: nadesignandbuilds@gmail.com |                                           |          |            |