



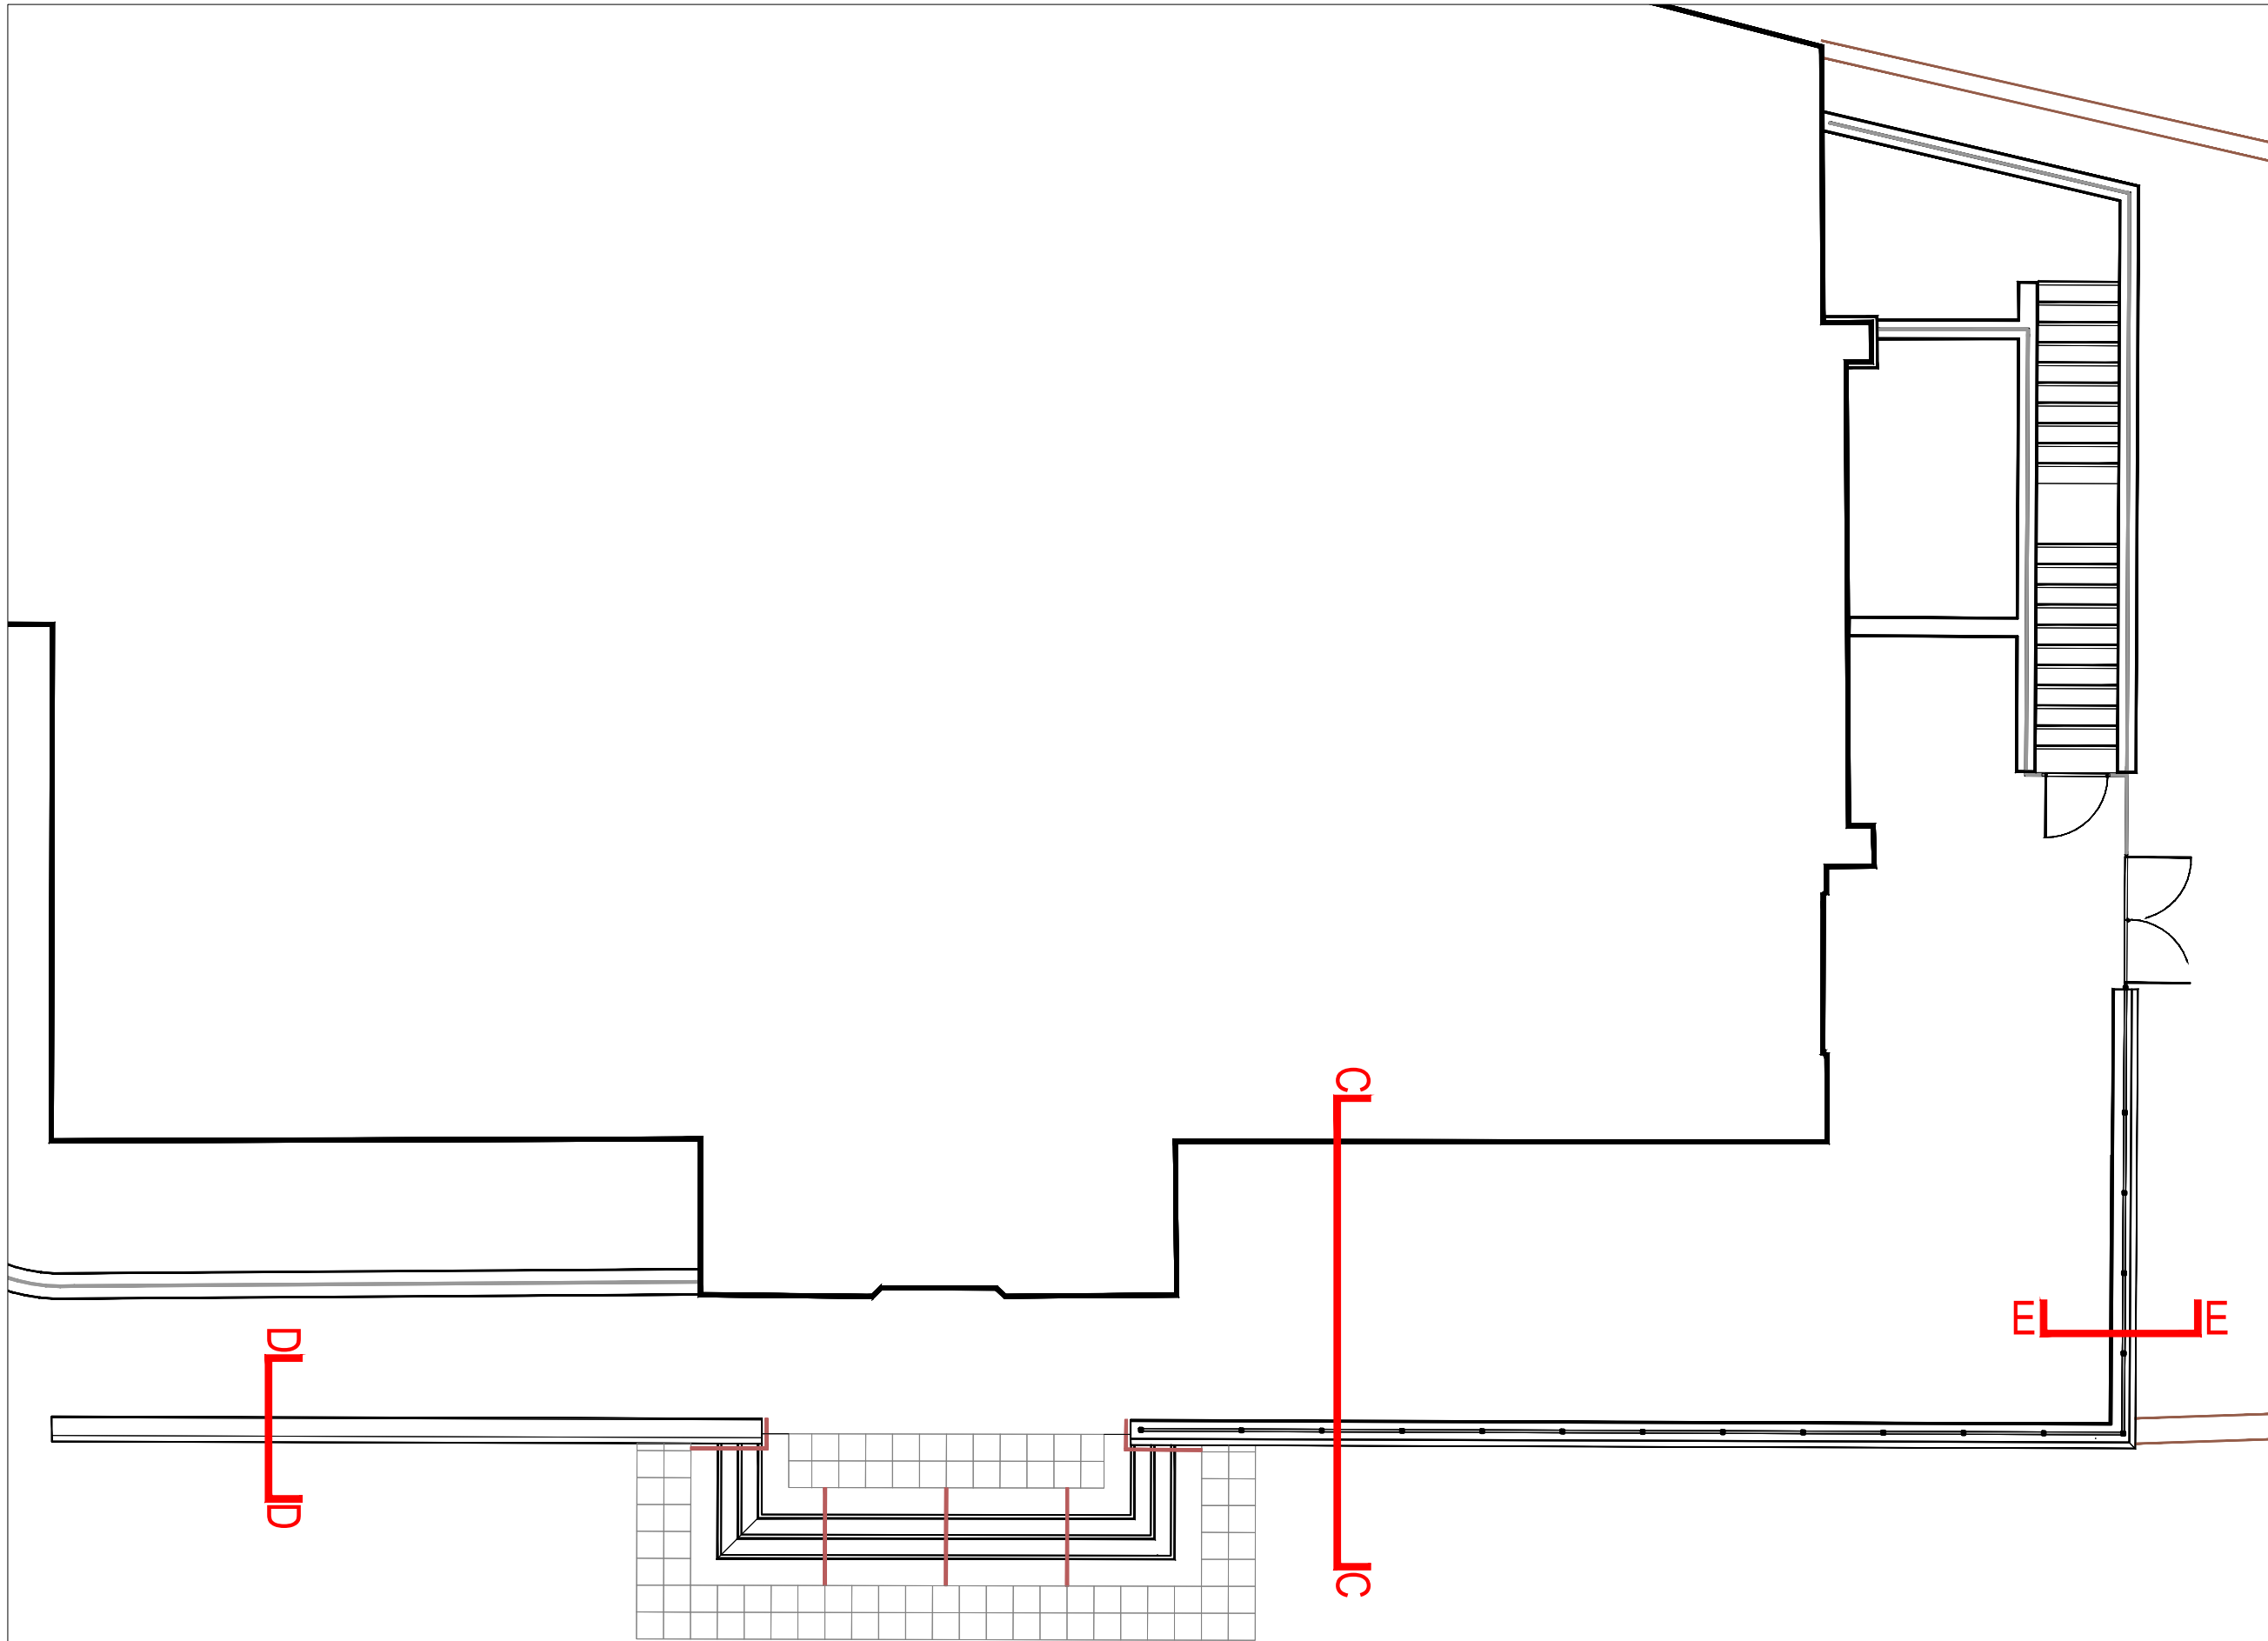


00
0303
KEY PLAN
NTS

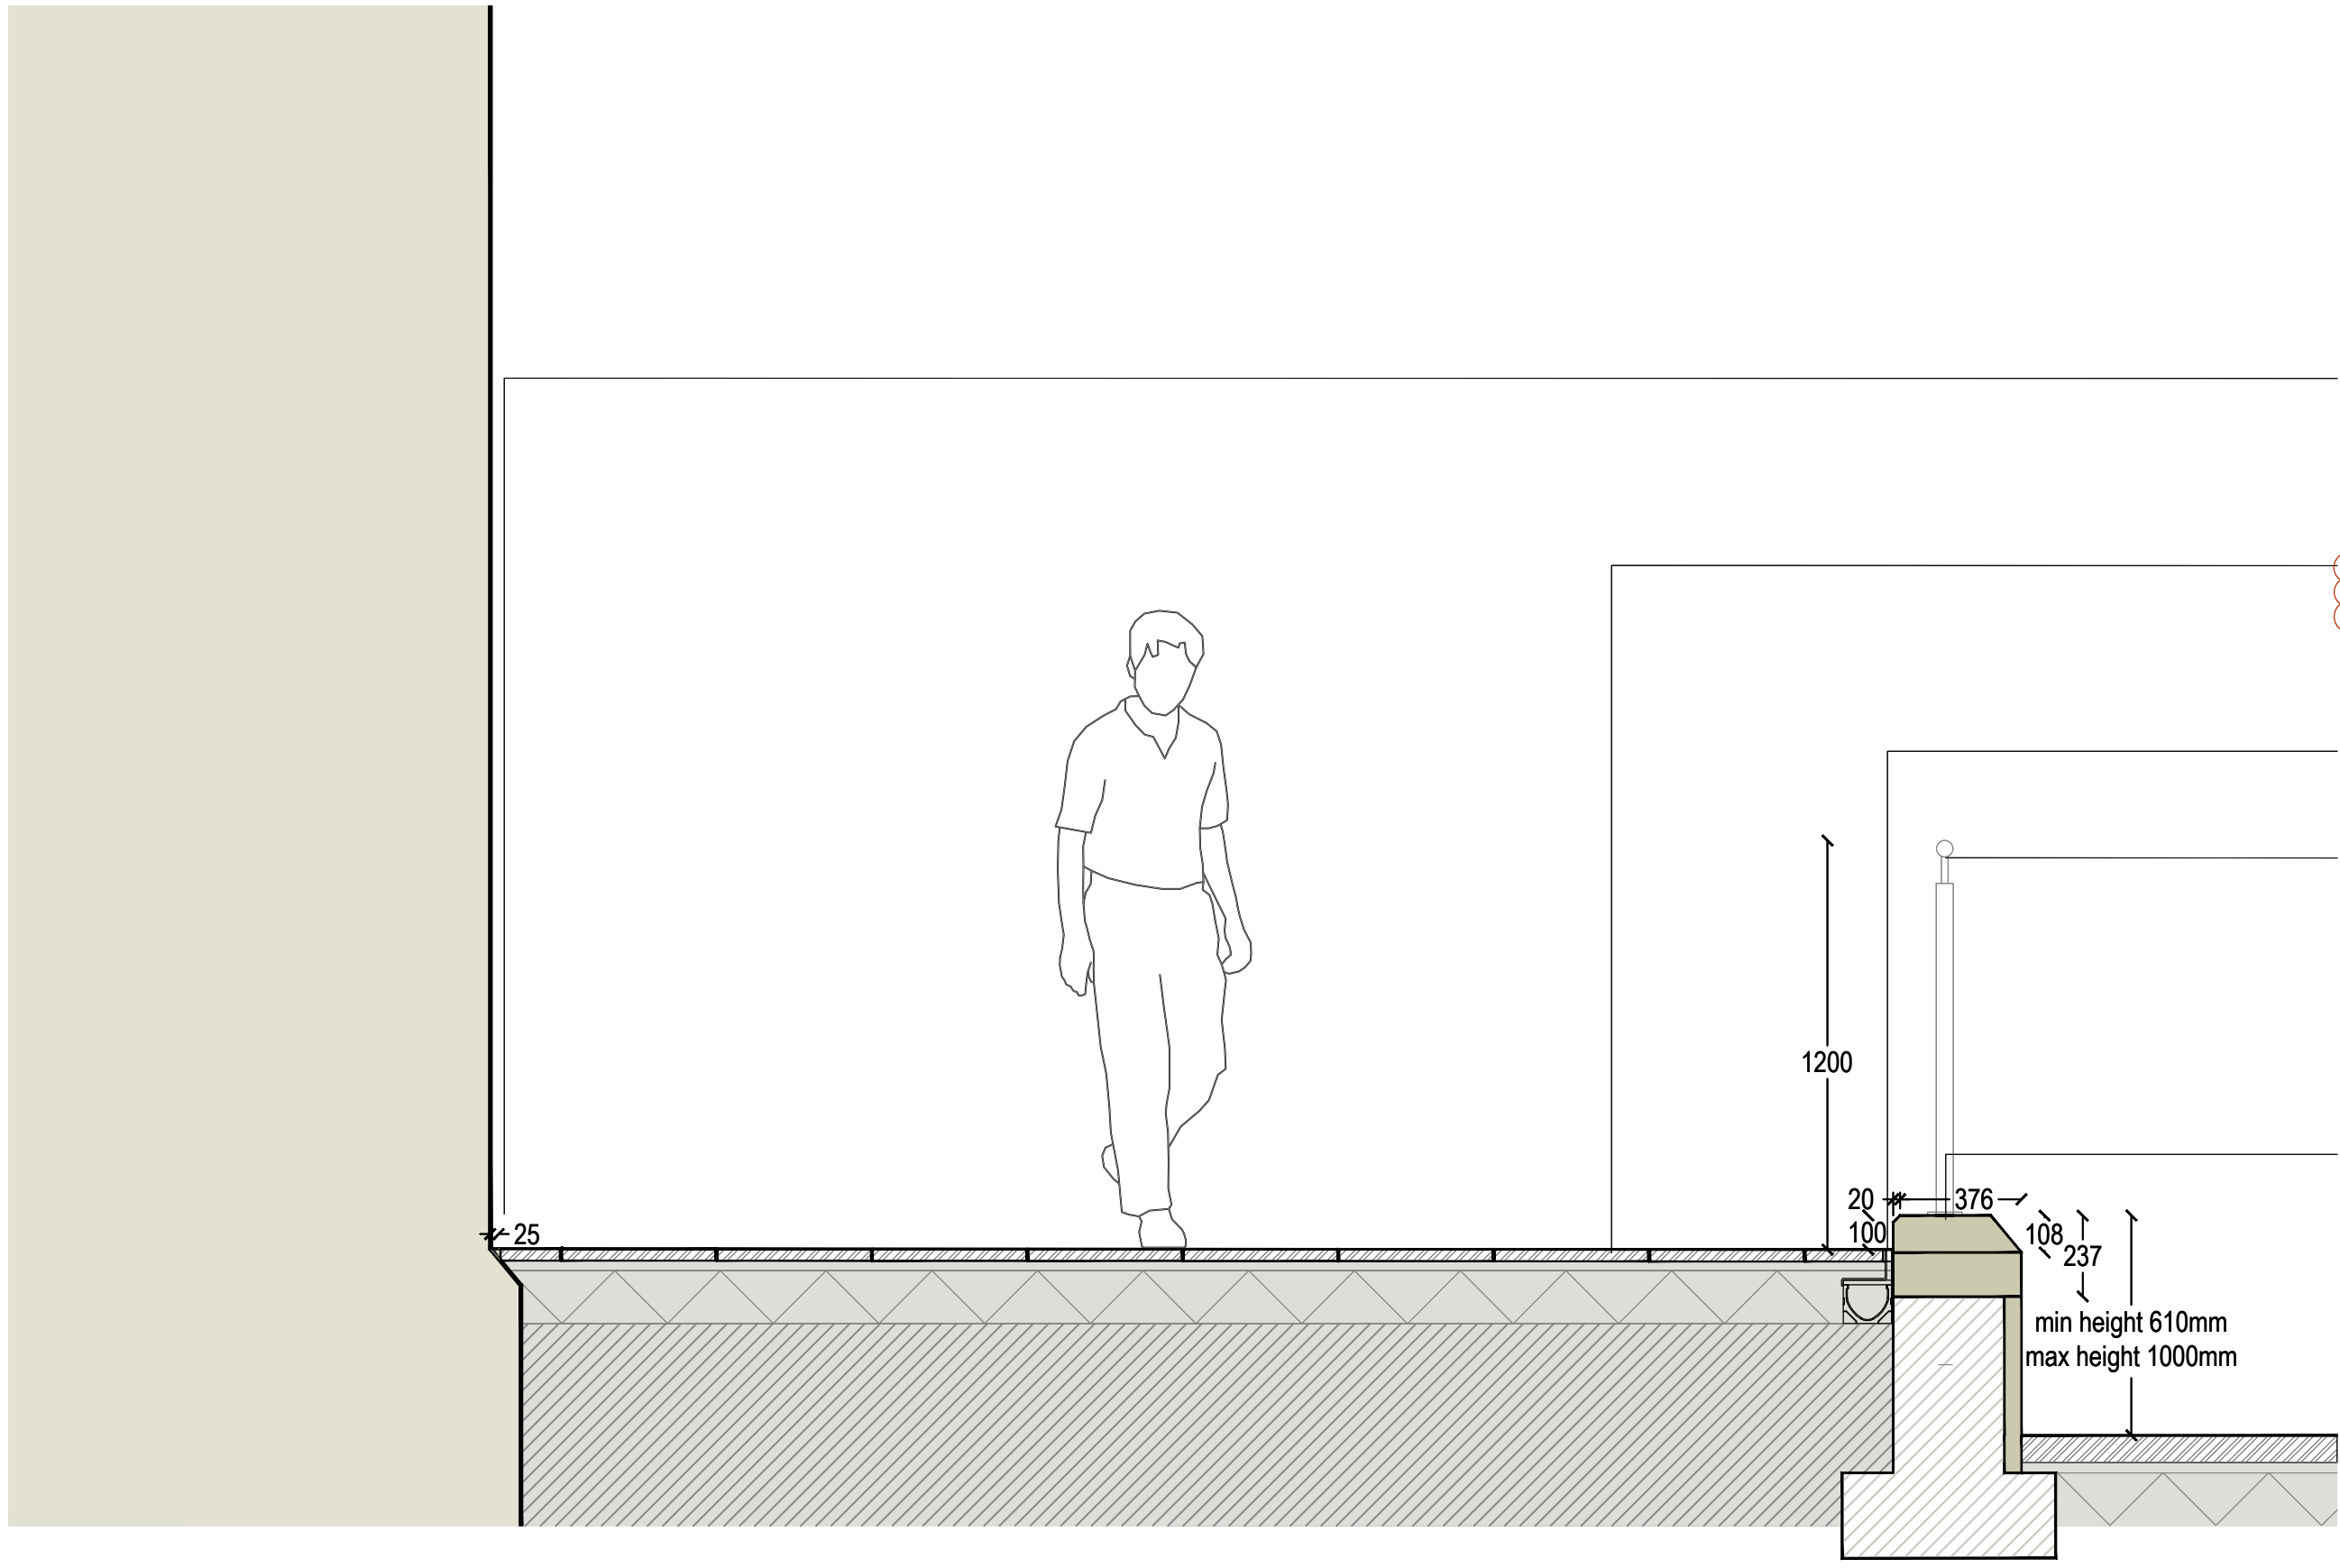


01
0303
W1 Wall Section C-C
Scale 1: 20 @A1

- Mastic filled joint,
(Colour matched to Building Facade)
Size: 25mm width
Build up to Engineer's design and specification
- P1 Sandstone Flags,
Sandblasted Finish
Size: 450 x RL x 35mm
Terrace Build up to Engineer's design and specification
- SD1 Slot Drain,
To Engineer's design and specification
- BL1 Wall-top Balustrade,
Hot-dip galvanized, powder coated steel
Colour: Black
Height: 1100mm
Core drilled through concrete foundation with
epoxy mortar and fixed with mounted base plate
to conceal fixing
- W1 Wall with natural stone capping to match
existing building plinth detail,
Natural stone cladding fixed by 10mm epoxy
mortar,
Foundation to Engineer's design and
specification

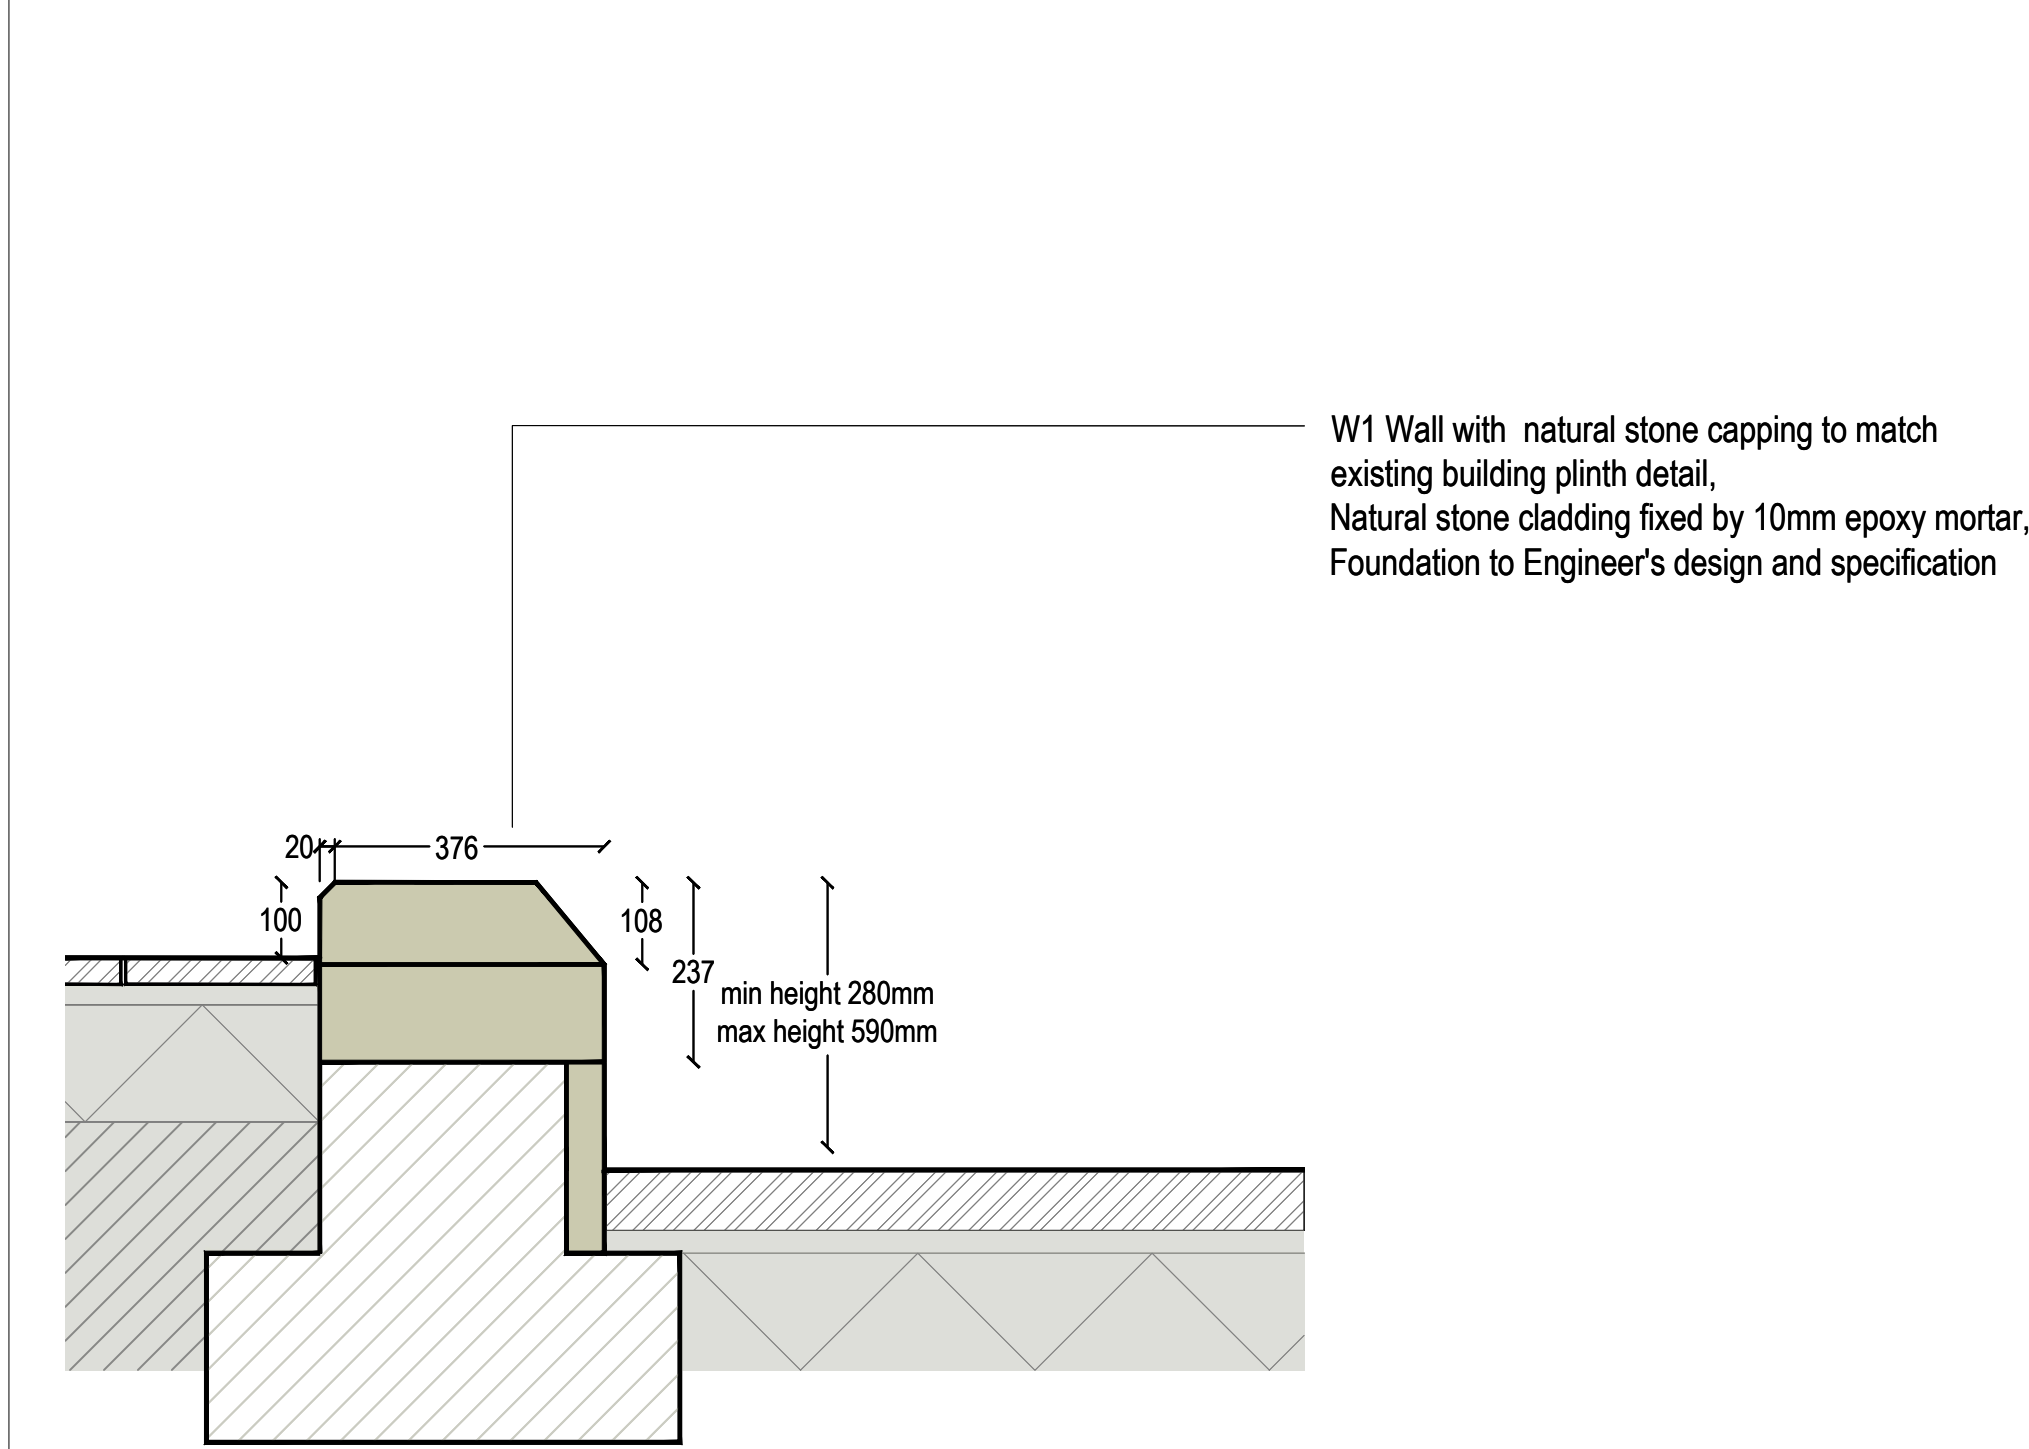

02
0303
W1 Wall Section D-D
Scale 1: 10 @A1

W1 Wall with natural stone capping to match
existing building plinth detail,
Natural stone cladding fixed by 10mm epoxy mortar,
Foundation to Engineer's design and specification

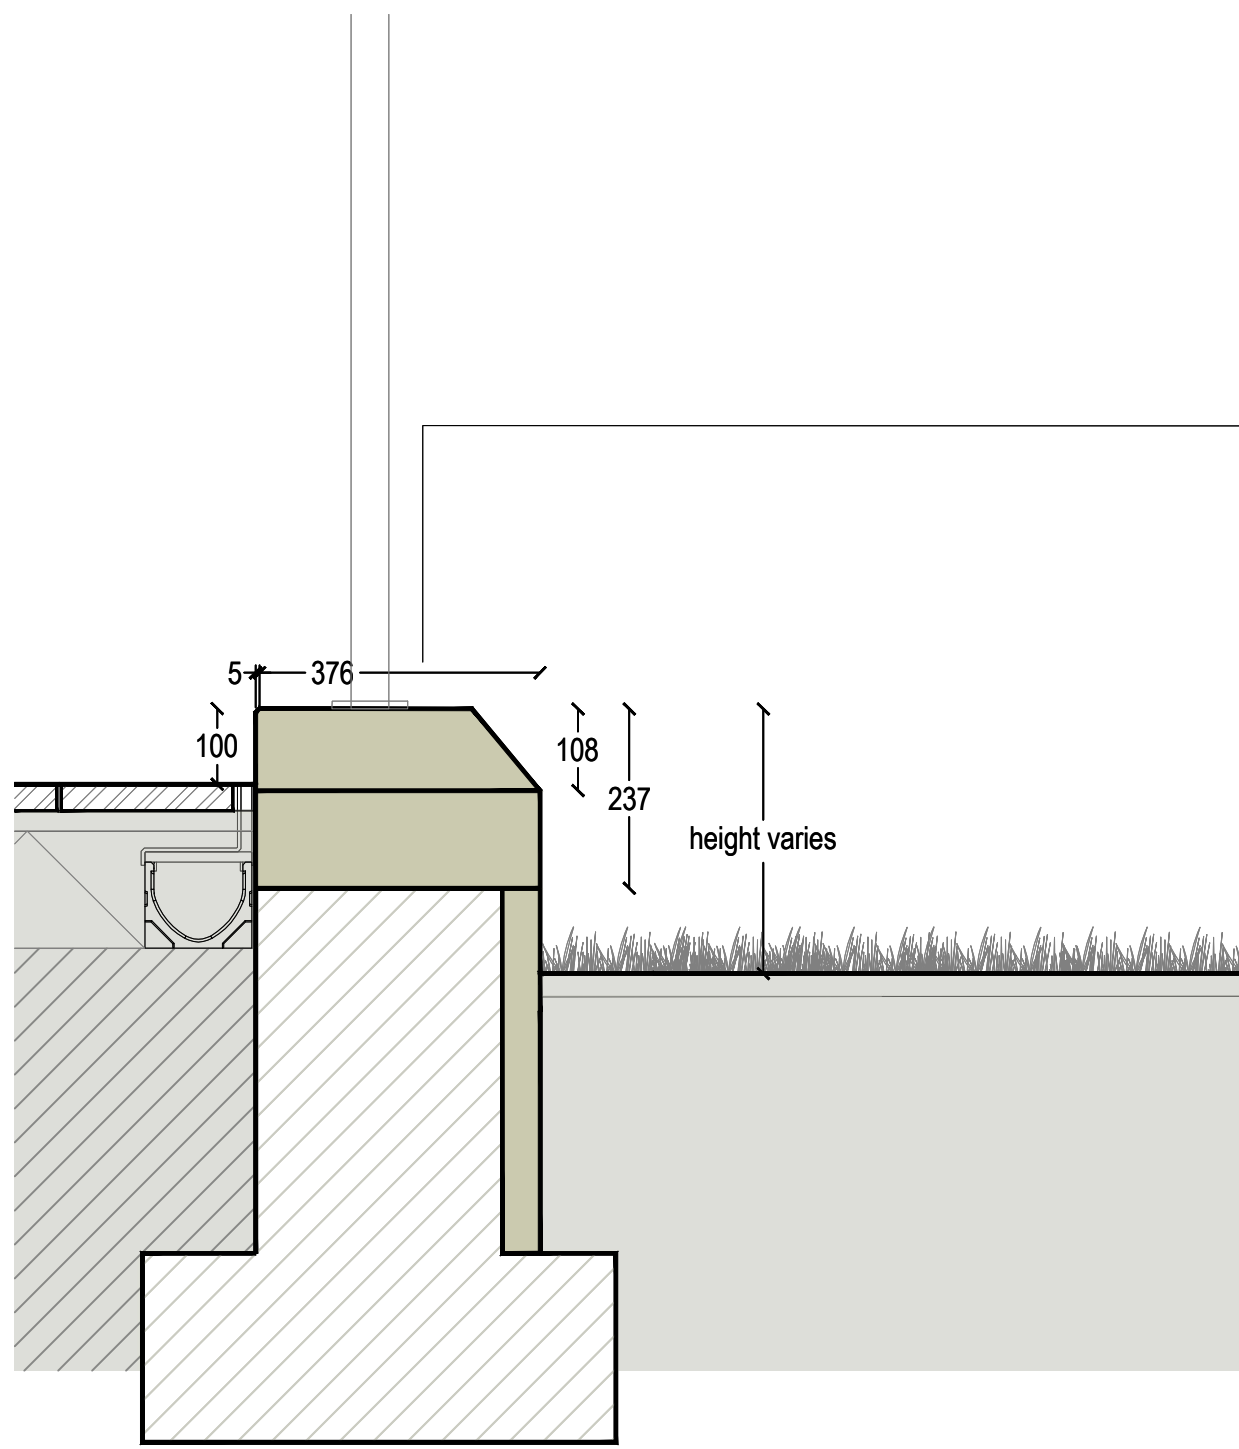

03
0303
W1 Wall Section E-E
Scale 1: 10 @A1

W1 Wall with natural stone capping to match
existing building plinth detail,
Natural stone cladding fixed by 10mm epoxy mortar,
Foundation to Engineer's design and specification

rev	details	by	date
C00	CONSTRUCTION ISSUE	BK	23.05.2024
C01	REVISED CONSTRUCTION ISSUE IN ACCORDANCE WITH RAILING FABRICATOR	BK	02.04.2025
C02	AMENDMENTS TO FIXING DETAIL TEXT	BK	08.04.2025
C03	REVISED SCOPE OF WORKS & ENTRANCE STEPS AMENDMENTS, PHASE 1 ISSUE FOR PRICING	BK	07.08.2025
C04	WATERPROOFING OMITTED	AA	17.09.2025
C05	P1 PAVING SUBSTITUTED FOR SANDSTONE	BK	03.11.2025

rev	details	by	date

Notes

- 1.0 Do not scale from drawing, use figured dimensions only
1.1 All dimensions to be checked onsite
1.2 This drawing to be read in conjunction with all other Gillespies drawings and specifications

Wall to be natural stone smooth finish to match Touchstones Building. Sample to be approved by Landscape Architect & Conservation Officer.

Project title
TOUCHSTONES

Drawing title
TERRACE WALL SECTIONS

Drawing number
P21522-00-001-GIL-0303

Drawing Status
CONSTRUCTION

Date
22.09.2023

Scale
As shown @ A1

© copyright GILLESPIES LLP, all rights reserved

Rochdale Development Agency

GILLESPIES

5th Floor, Phoenix House, 3 South Parade, Leeds, LS1 5DZ
P: 0113 247 0550 F: 0113 247 0550 E: design.team@gillespies.co.uk