


Copyright of this drawing is vested in BPM Architectural and it must not be copied or reproduced without written consent. Pictured dimensions only are to be taken from this drawing. **DO NOT SCALE OFF THIS DRAWING** IF IN DOUBT ASK


All contractors must visit the site and be responsible for taking and checking all dimensions relative to their work. BPM Architectural are to be advised of any variation between drawings and site conditions.

Electronic data drawings issued as 'read only' and should not be interrogated for measurement. All dimensions and levels should be 'read only' from those values stated in text, on the drawings

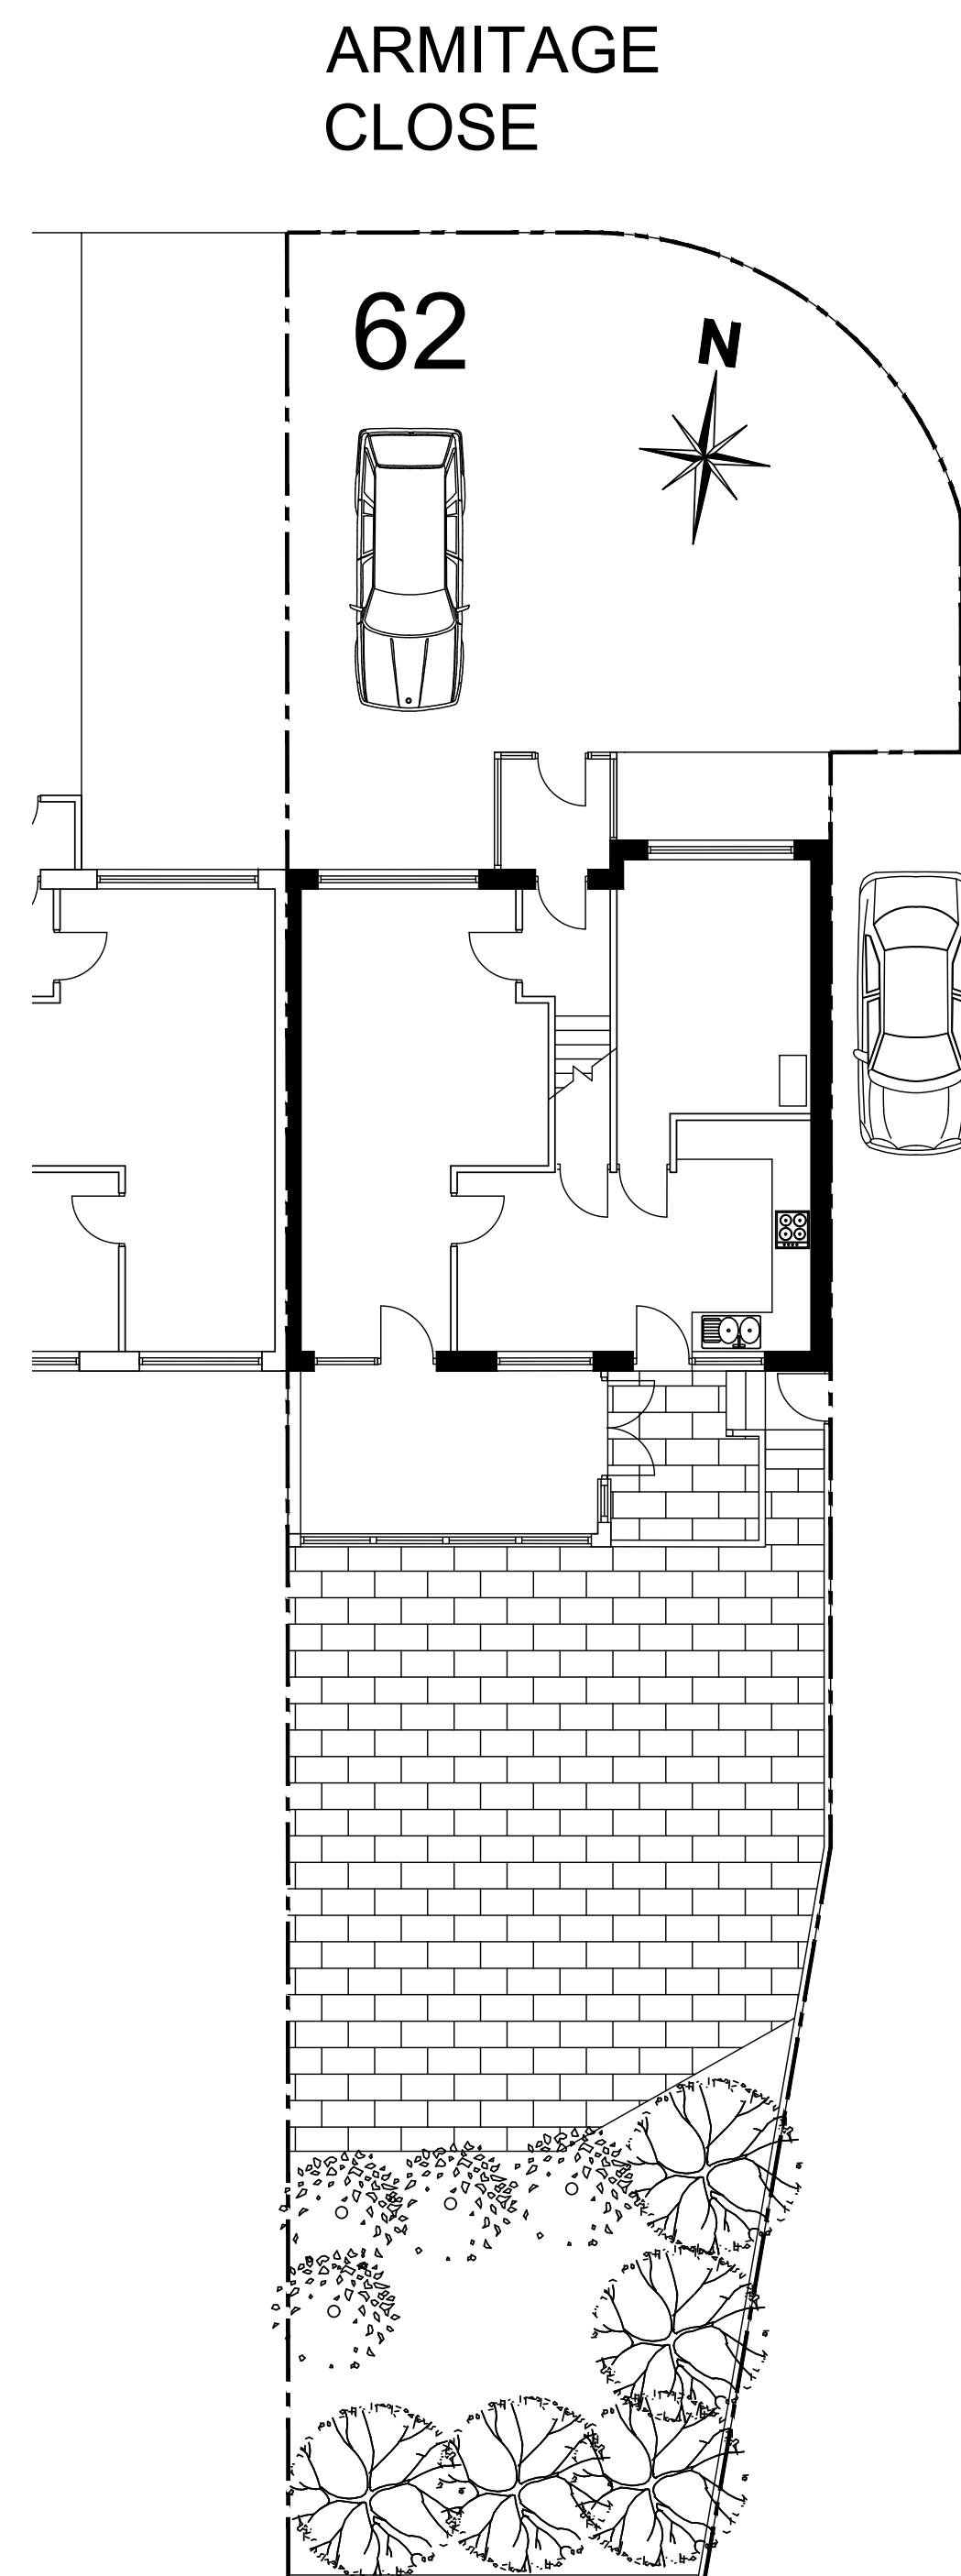


SITE PLAN

1:100

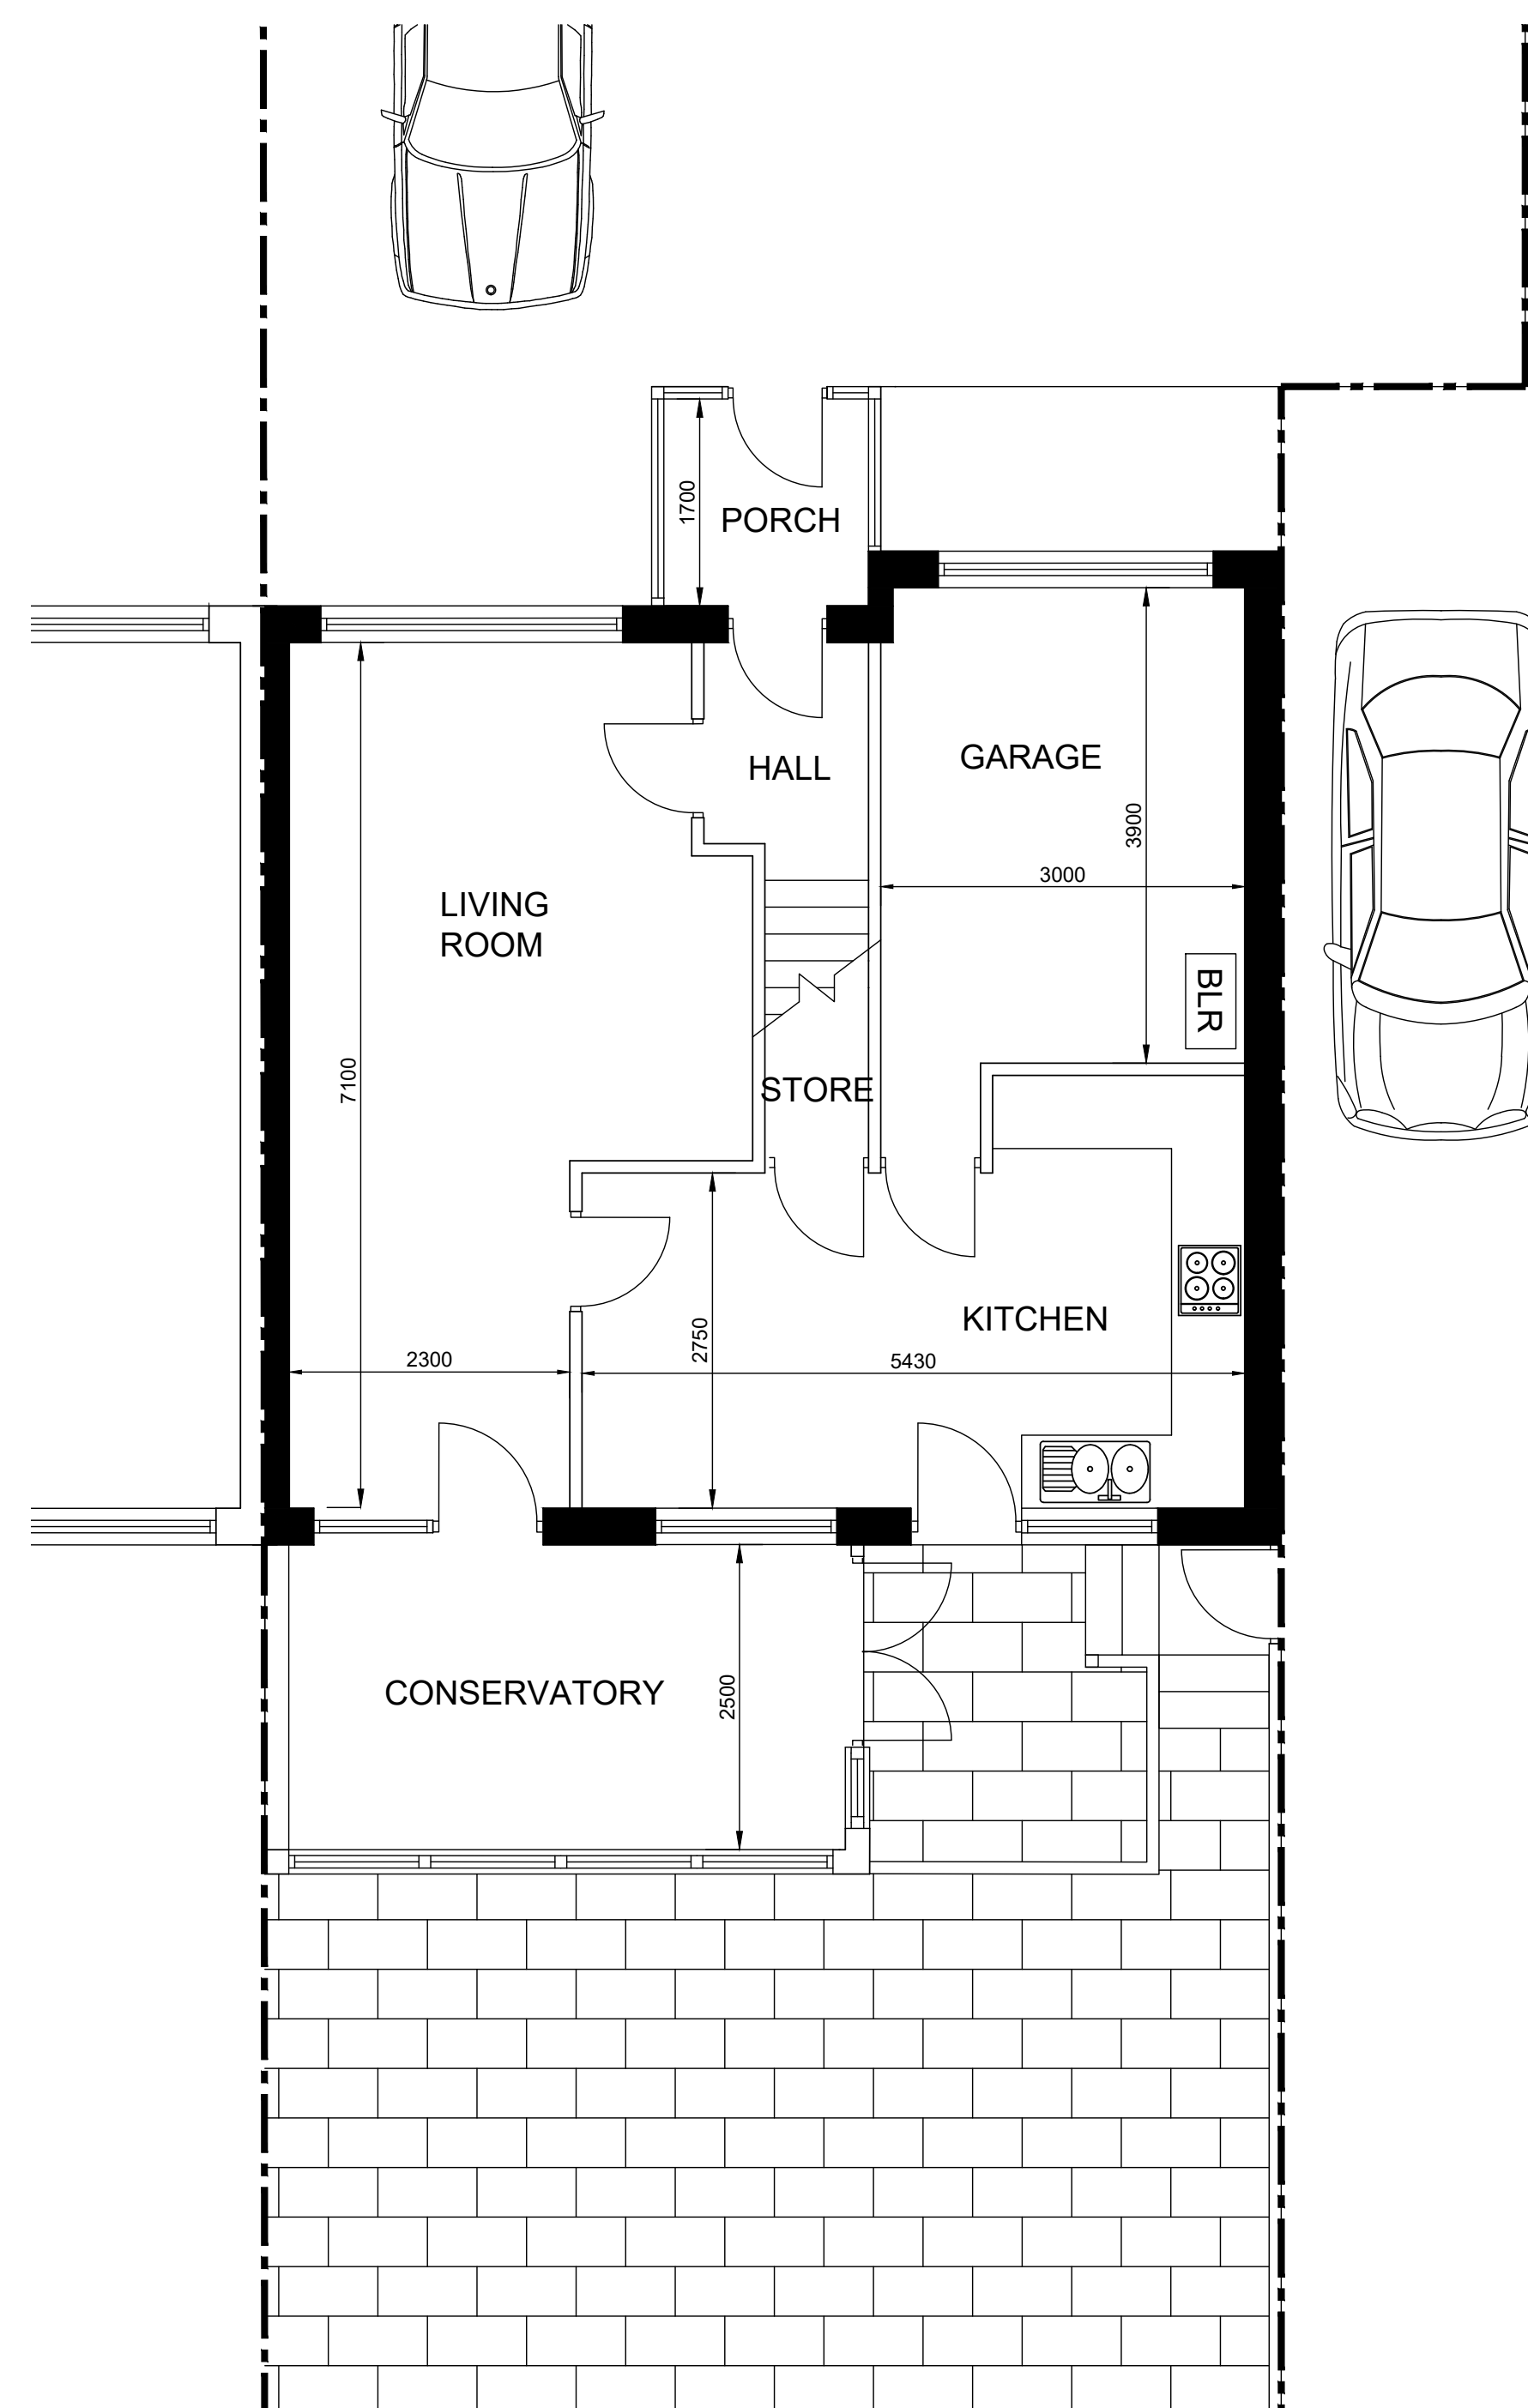

GROUND FLOOR PLAN

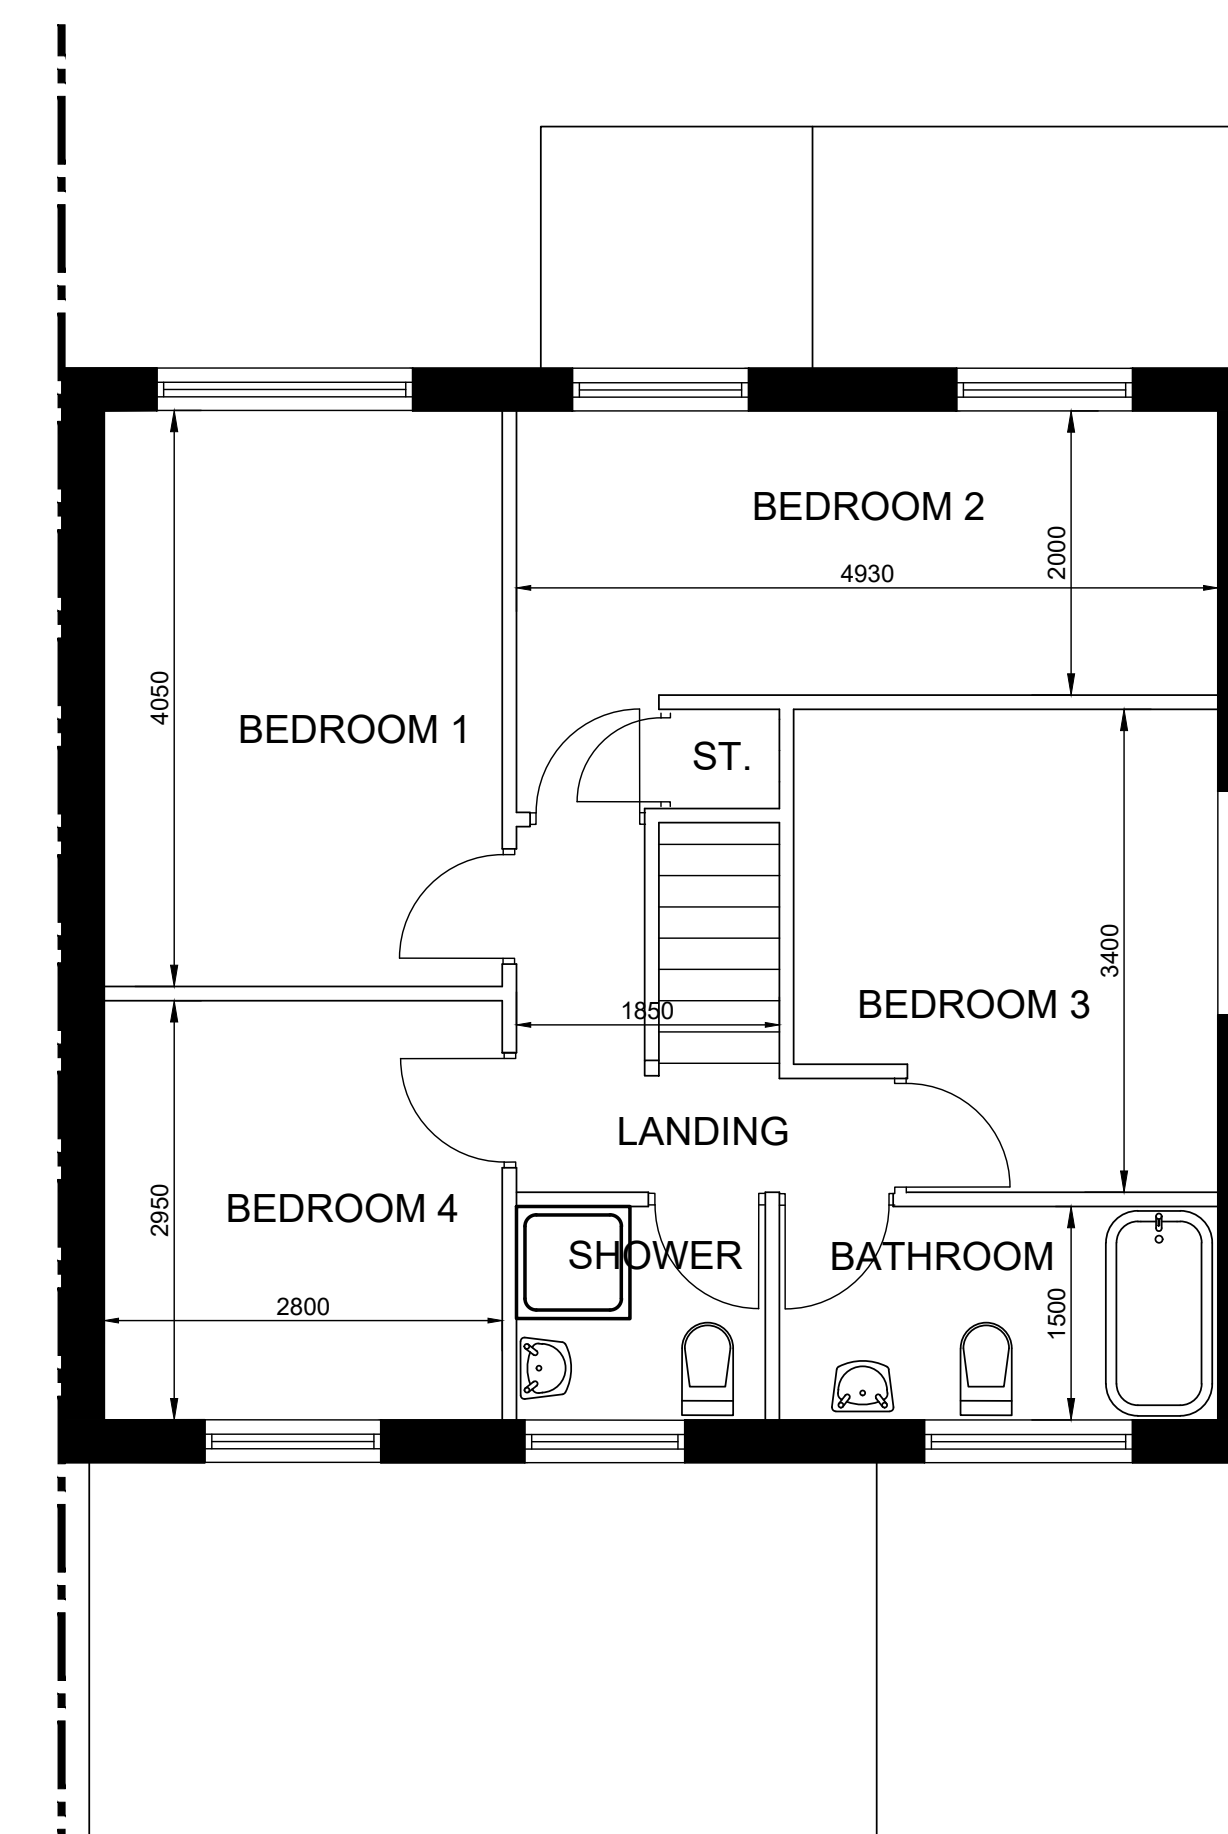

FIRST FLOOR PLAN

| REV: | DATE: | DETAILS: |

BM ARCHITECTURAL DESIGNS
APARTMENT 8,
224 GREAT CLOWES STREET,
SALFORD M7 2ZS
email: benjamin.maguire10@gmail.com

PROJECT: 62 ARMITAGE CLOSE, MIDDLETON
ROCHDALE M24 4PA

TITLE: EXISTING SITE PLAN AND PLANS

CLIENT: MR. ARSHAD GONDAL

SCALE 1:50@A1 DATE: 04/26 DRAWN: BM

STATUS: PLANNING

DRAWING NO: BMAD/0426/ARM/PL1 REV: