



Copyright of this drawing is vested in BMH Architectural and it must not be copied or reproduced without written consent. Figures dimensions only are to be taken from the drawing. DO NOT SCALE. OFF THIS DRAWING IF IN DOUBT ASK.
All contractors must visit the site and be responsible for taking and checking all dimensions relative to their work.
BMH Architects are to be advised of any variation between drawings and the conditions.
Electronic data drawings issued as "read only" and should not be interpreted for measurement.
All dimensions and levels should be "read only" from these values stated in text, on the drawings.

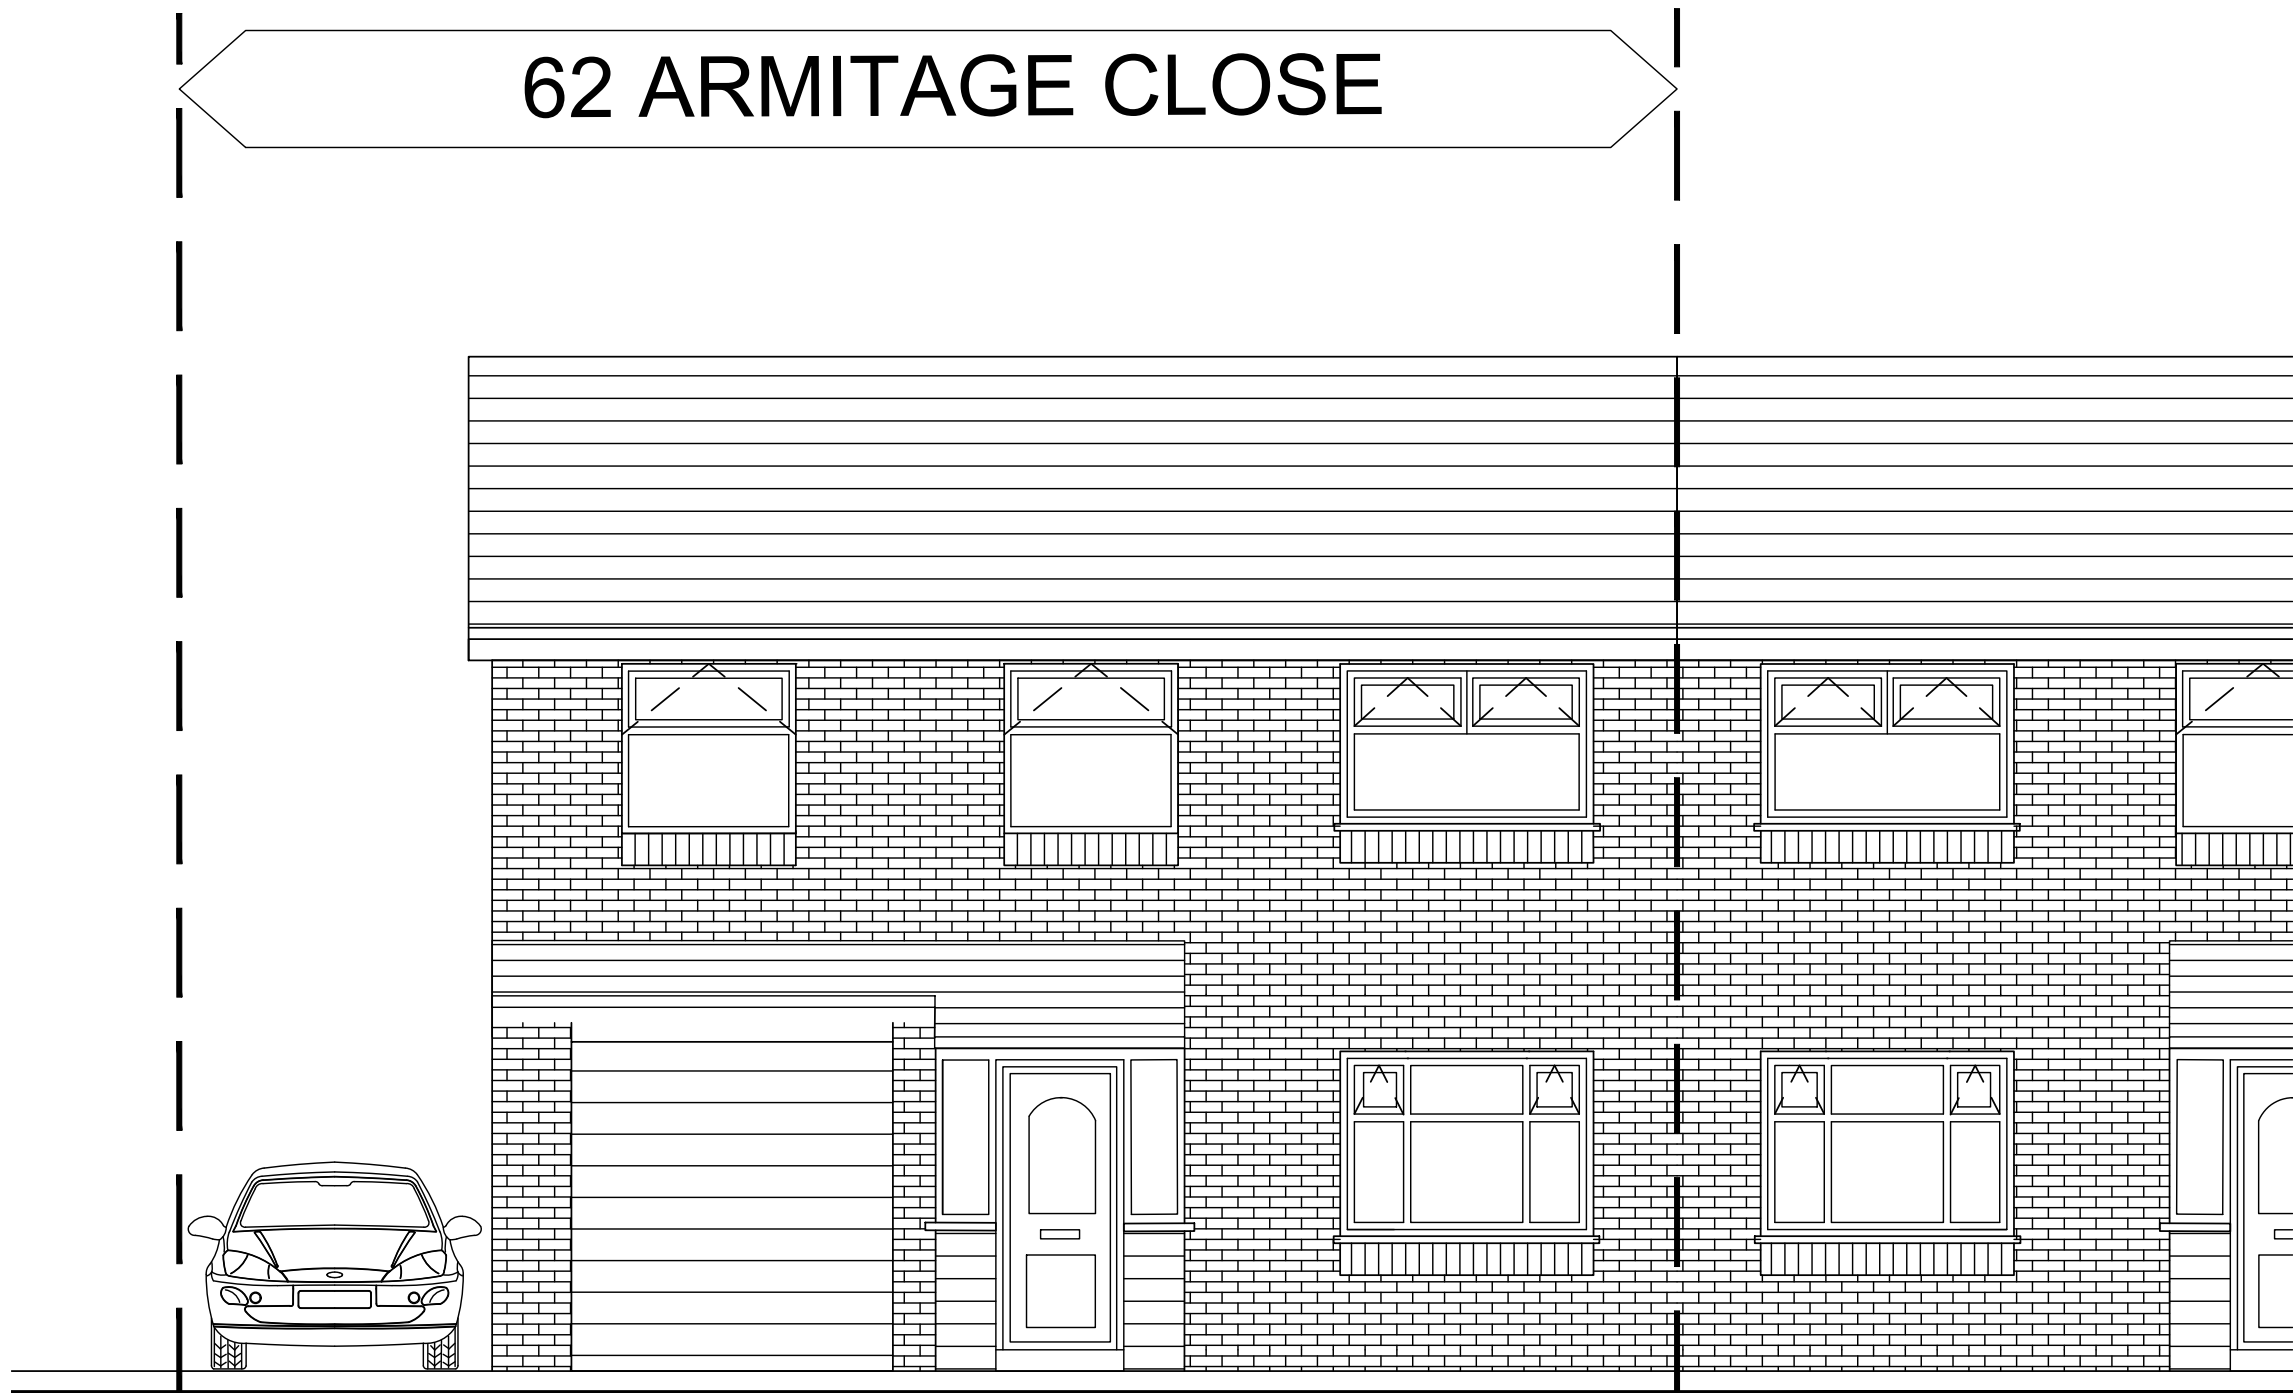


FRONT ELEVATION


0 5m

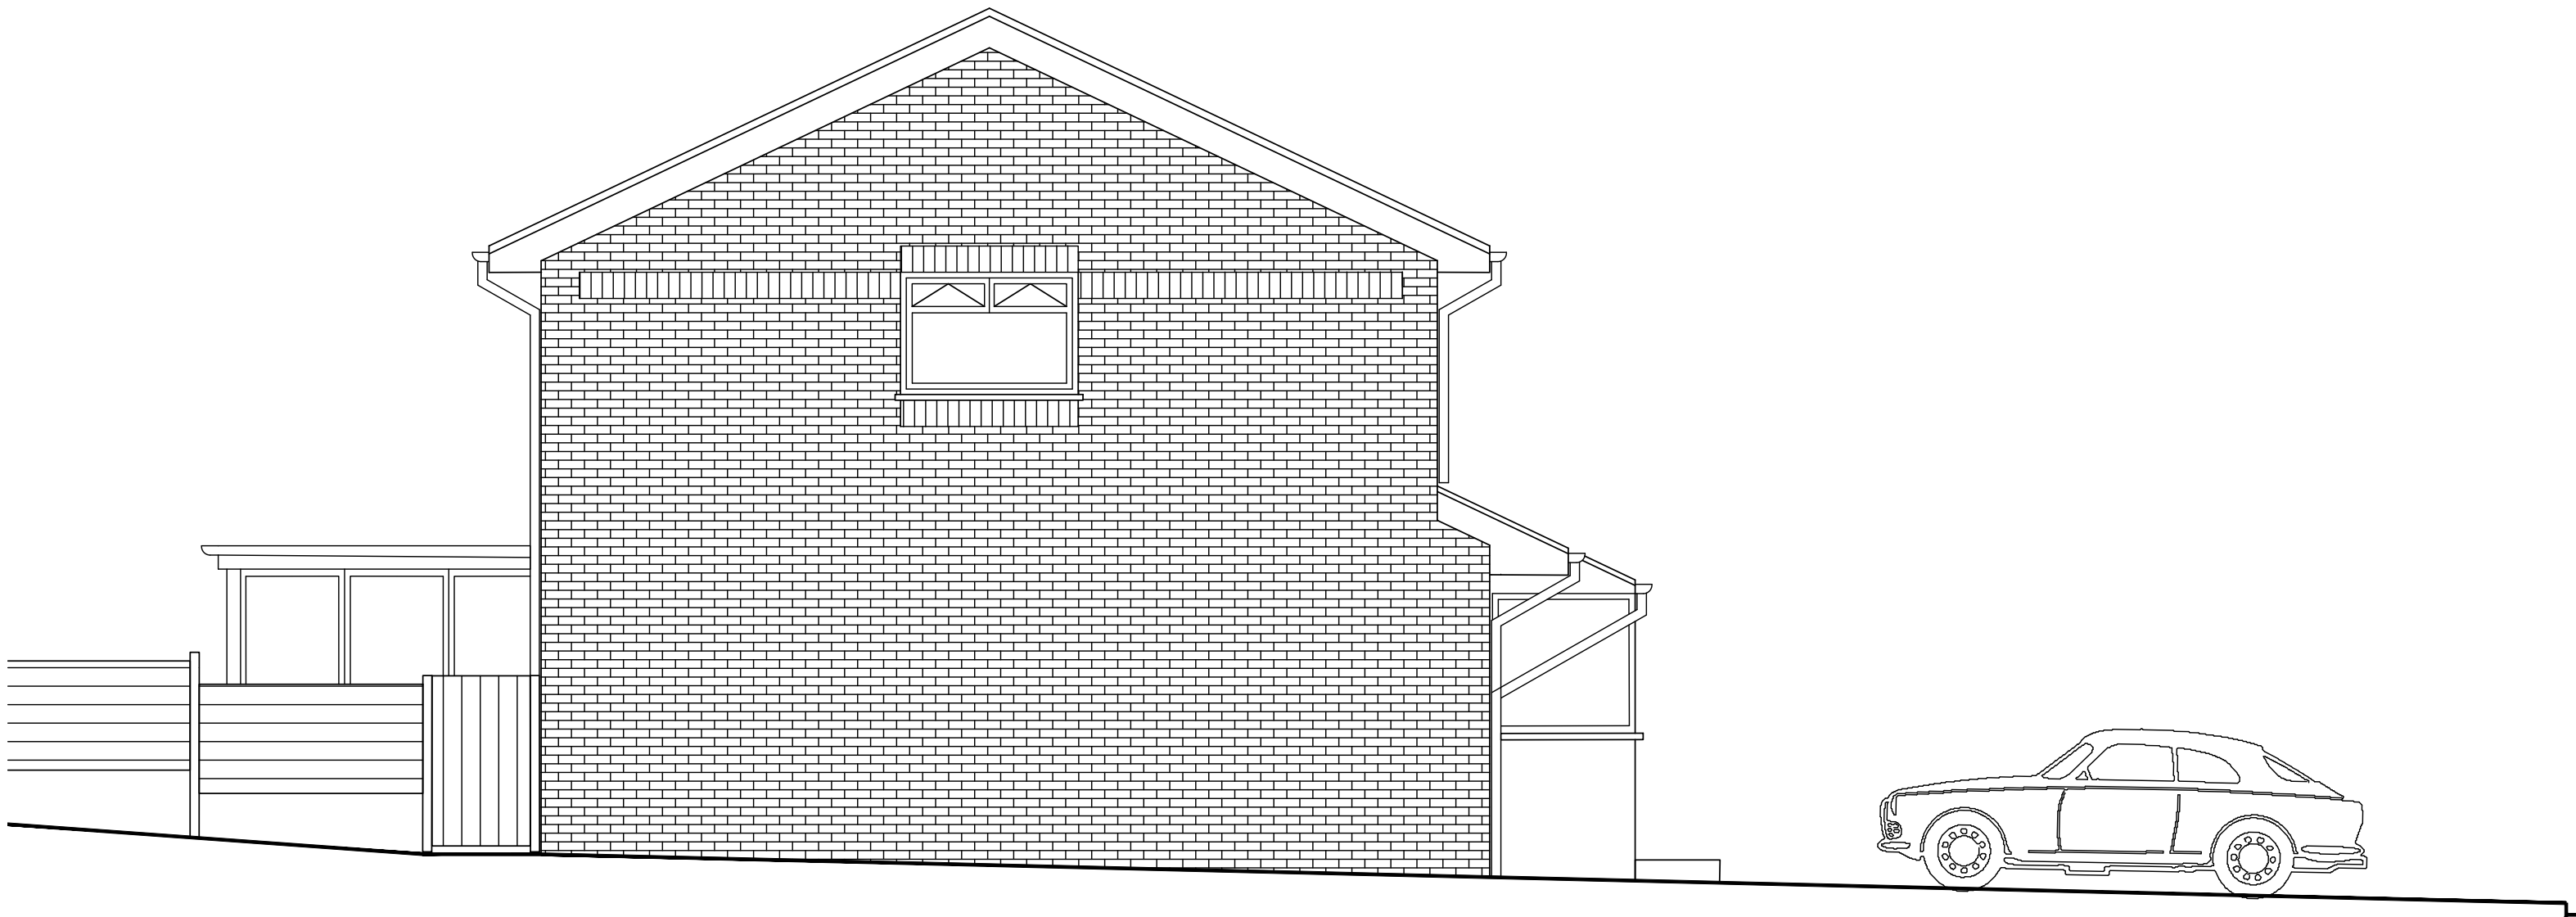

SIDE ELEVATION 1

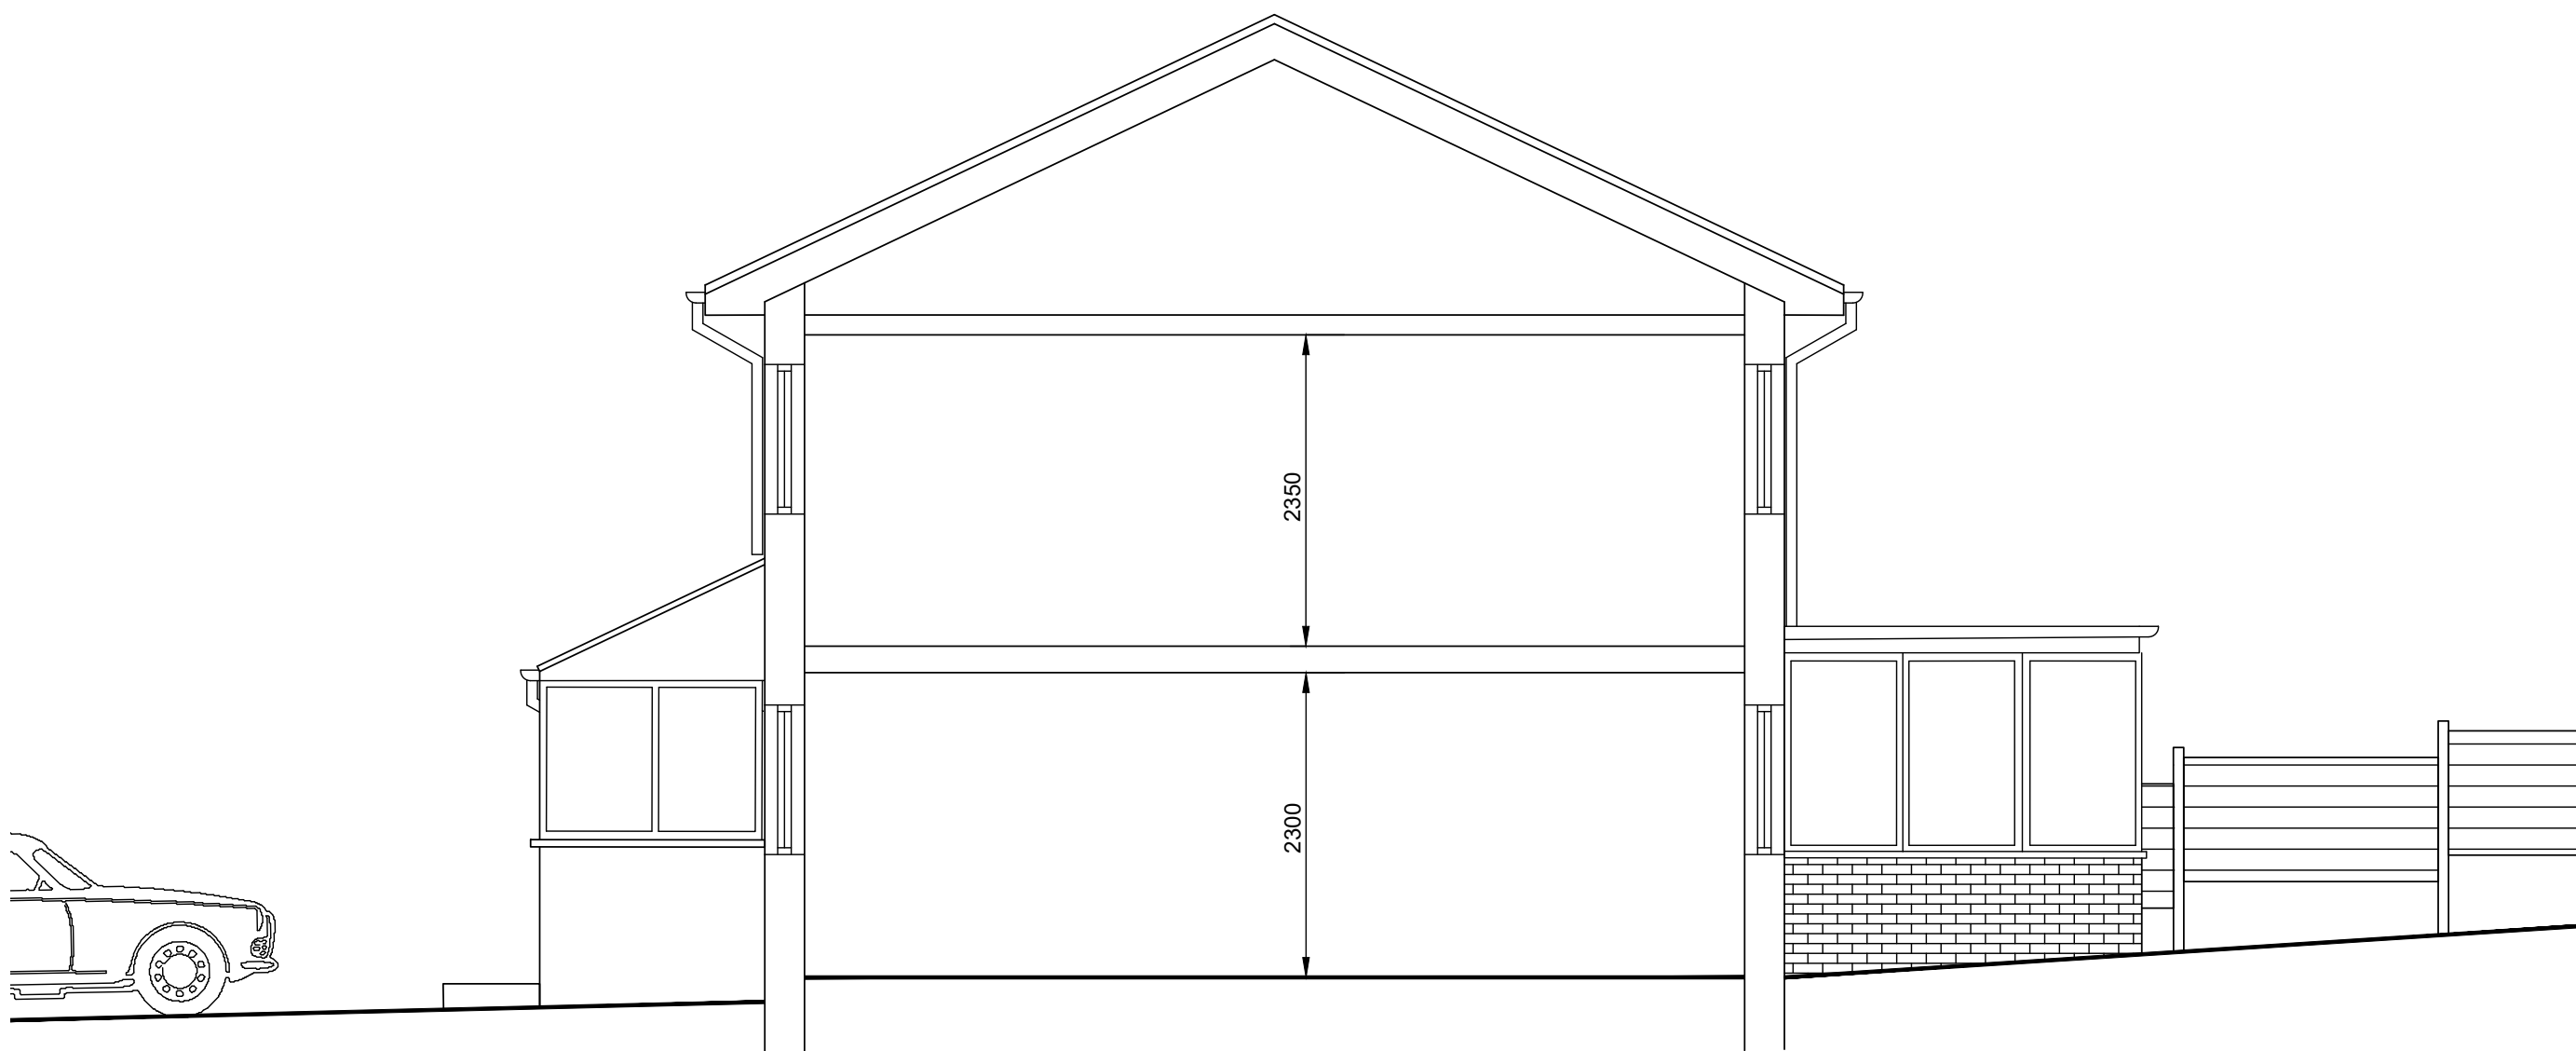

SIDE ELEVATION 2

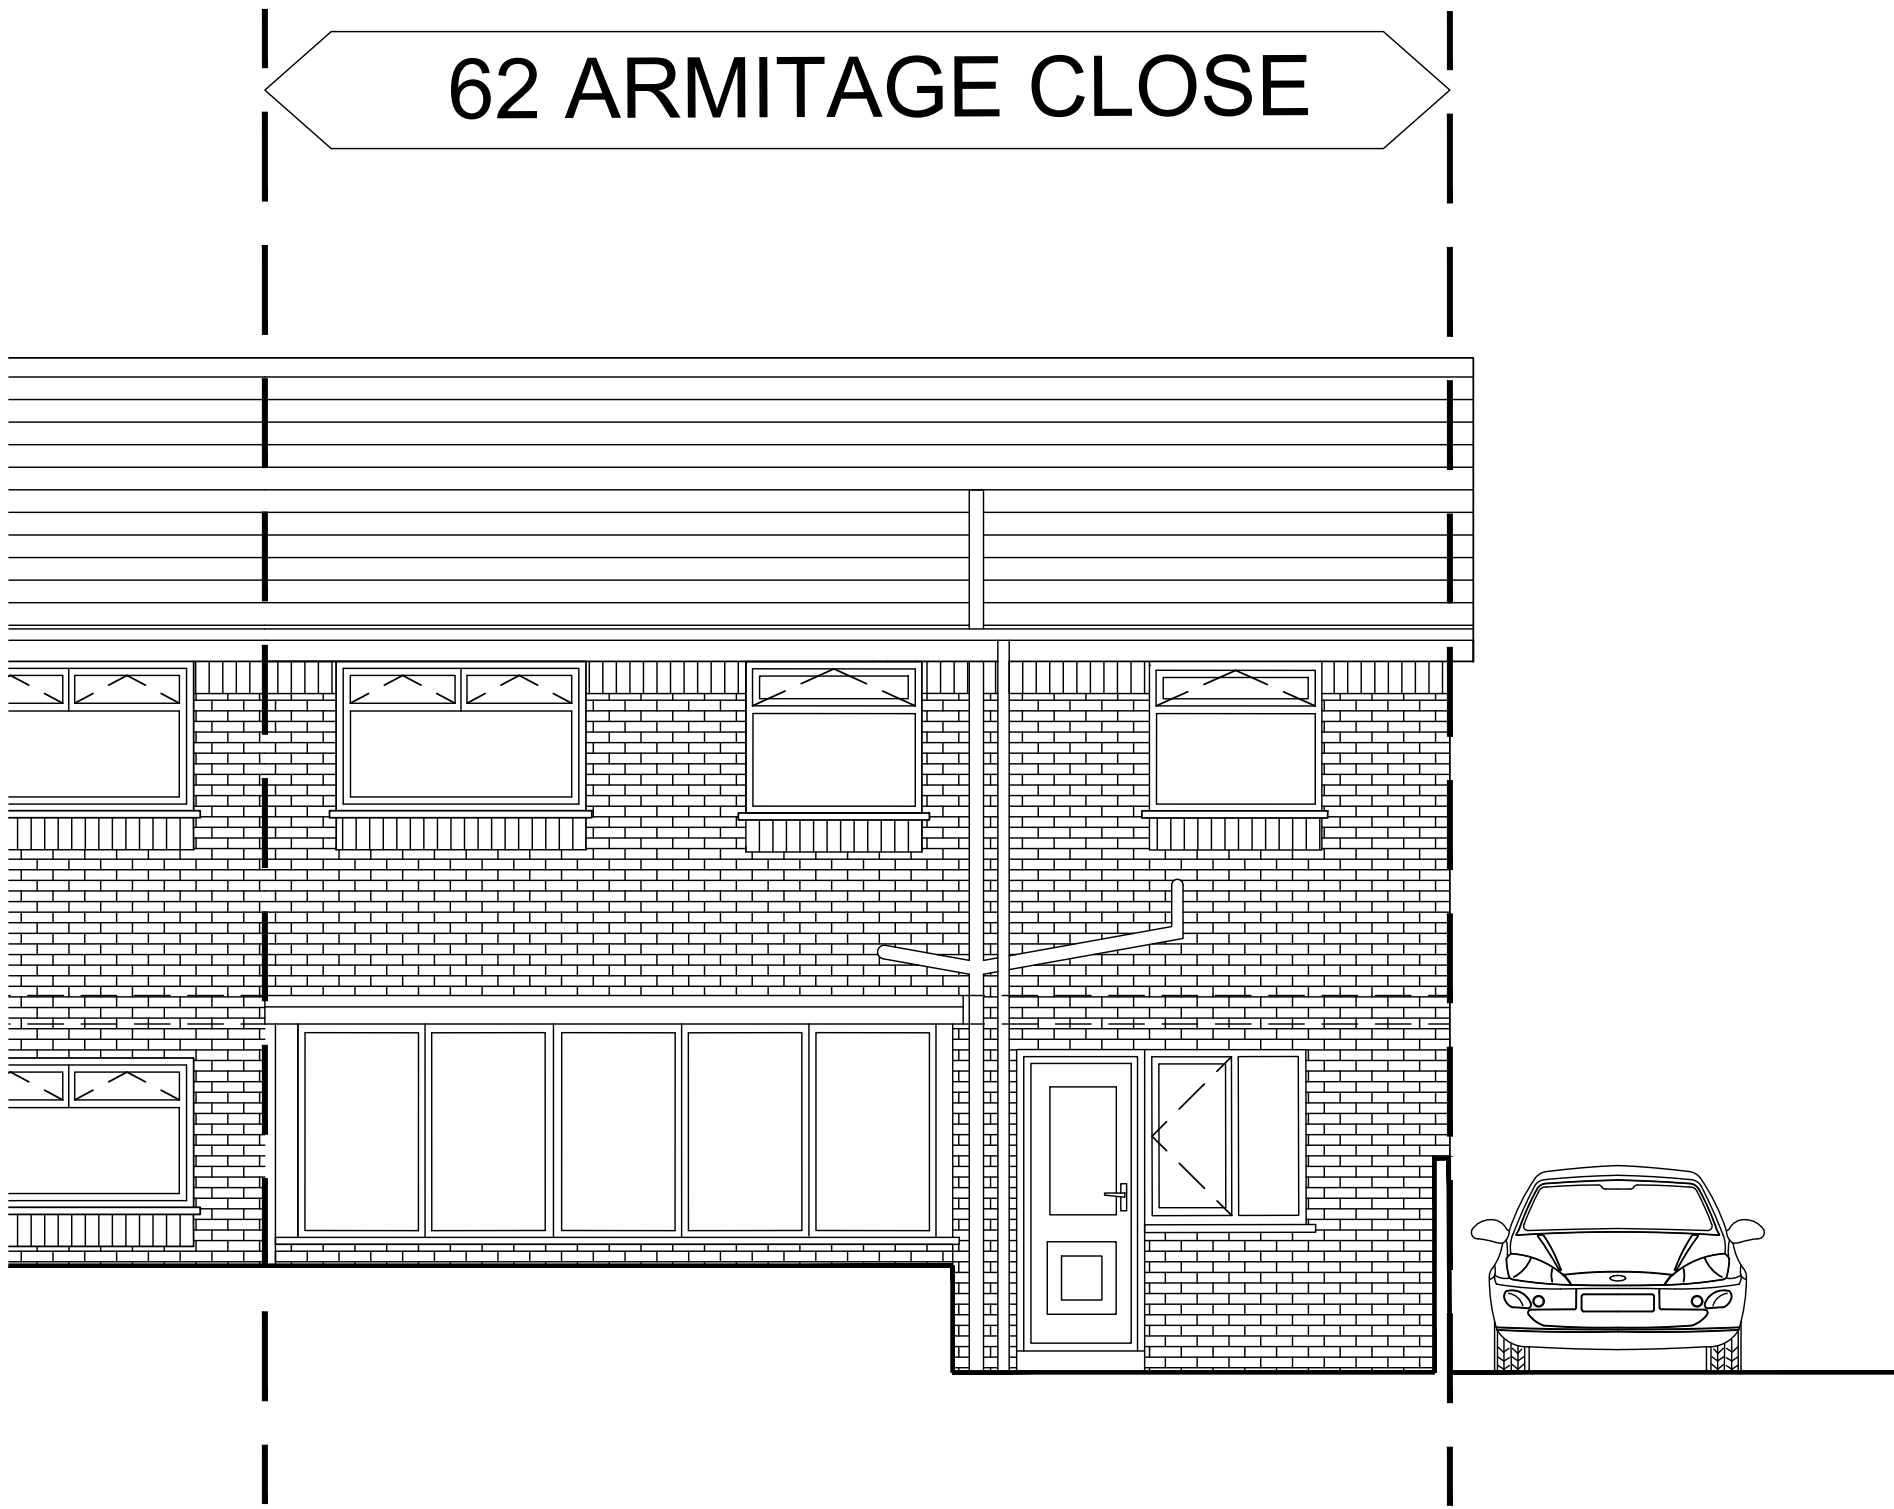

REAR ELEVATION

REV: DATE: DETAILS:

BM ARCHITECTURAL DESIGNS
APARTMENT 8,
224 GREAT CLOWES STREET,
SALFORD M7 2ZS
email: benjamin.maguire10@gmail.com

PROJECT: 62 ARMITAGE CLOSE, MIDDLETON
ROCHDALE M24 4PA

TITLE: EXISTING ELEVATIONS

CLIENT: MR. ARSHAD GONDAL

SCALE: 1:50@A1 DATE: 04/26 DRAWN: BM

STATUS: PLANNING

DRAWING NO: BMAD/0426/ARM/PL2 REV: