


SITE LOCATION




SITE LOCATION
(Scale 1:50000)

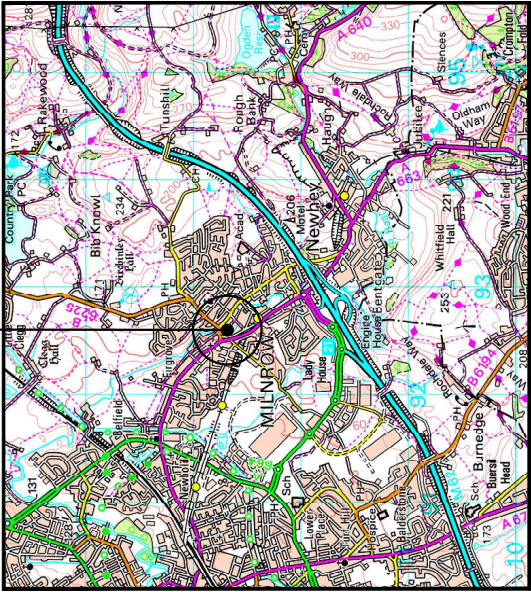

DIRECTIONS TO SITE:

HEAD NORTHEAST ON M62. AT THE FLYOVER 21-MILNROW INTERCHANGE, USE THE LEFT LANE TO FOLLOW SIGNS FOR A640/MILNROW/SHAW. USE THE MIDDLE LANE TO TAKE THE RAMP TO SIR ISAAC NEWTON WAY/A6193. AT THE ROUNDABOUT, TAKE THE 2ND EXIT ONTO SIR ISAAC NEWTON WAY/A6193. AT THE ROUNDABOUT, TAKE THE 1ST EXIT AND STAY ON SIR ISAAC NEWTON WAY/A6193. AT THE ROUNDABOUT, TAKE THE 1ST EXIT ONTO ELIZABETHAN WAY/A640. TURN RIGHT ONTO BRIDGE ST/B6225. AT THE ROUNDABOUT, TAKE THE 2ND EXIT ONTO DALE ST. TURN RIGHT ONTO EDMUND ST. DESTINATION WILL BE ON THE LEFT

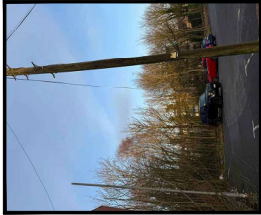


SITE PHOTOGRAPH

what3words:

[///ripe.reply.parent](https://www.what3words.com/ripe.reply.parent)



SITE LOCATION

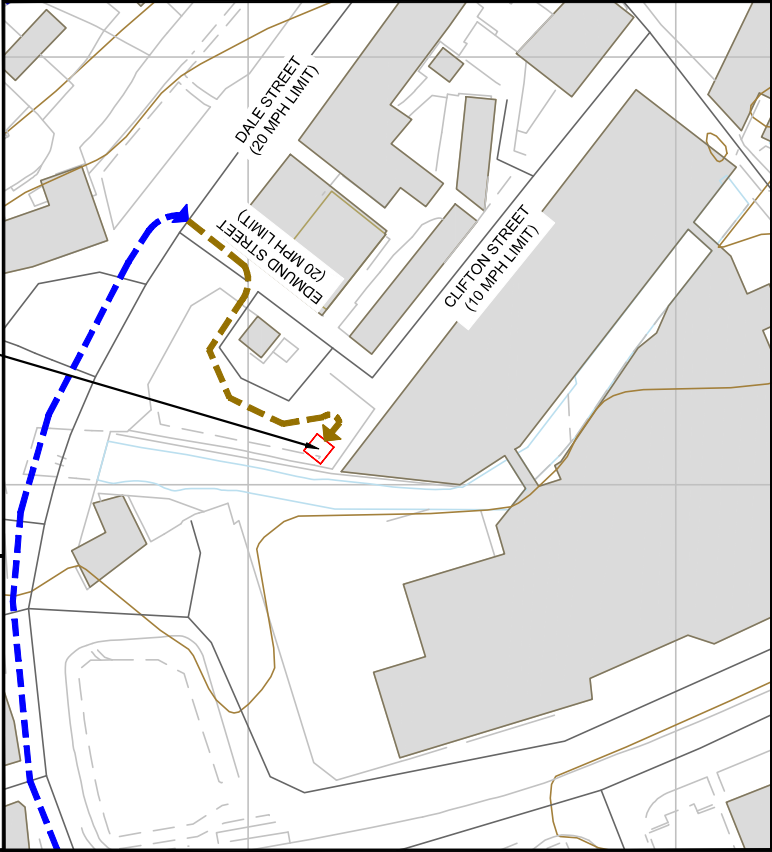

SITE LOCATION
(Scale 1:1250)




	Project:		Site Address:		ALL DIMENSIONS ARE IN mm UNLESS NOTED OTHERWISE				Drawing Title:		Purpose of Issue:	
	JET32		EDMUND STREET CAR PARK MILNROW ROCHDALE GREATER MANCHESTER OL16 4HR		Rev	Modification	By	Ch	Date	SITE LOCATION MAPS PLANNING		
	Shaver 1 Ref: 104114	Shaver 2 Ref: -			A	Issued for approval	RM	JE	12.02.26	Drawing No.: 100	Drawing Revision: A Date of Issue: 12.02.26 Pack Revision: B	
										Drawn By: RM	Principal Designer: JET NETWORK SOLUTIONS	
										Checked By: JE	Checked On: 12.02.26 Designer: JE Surveyed By: CMG	

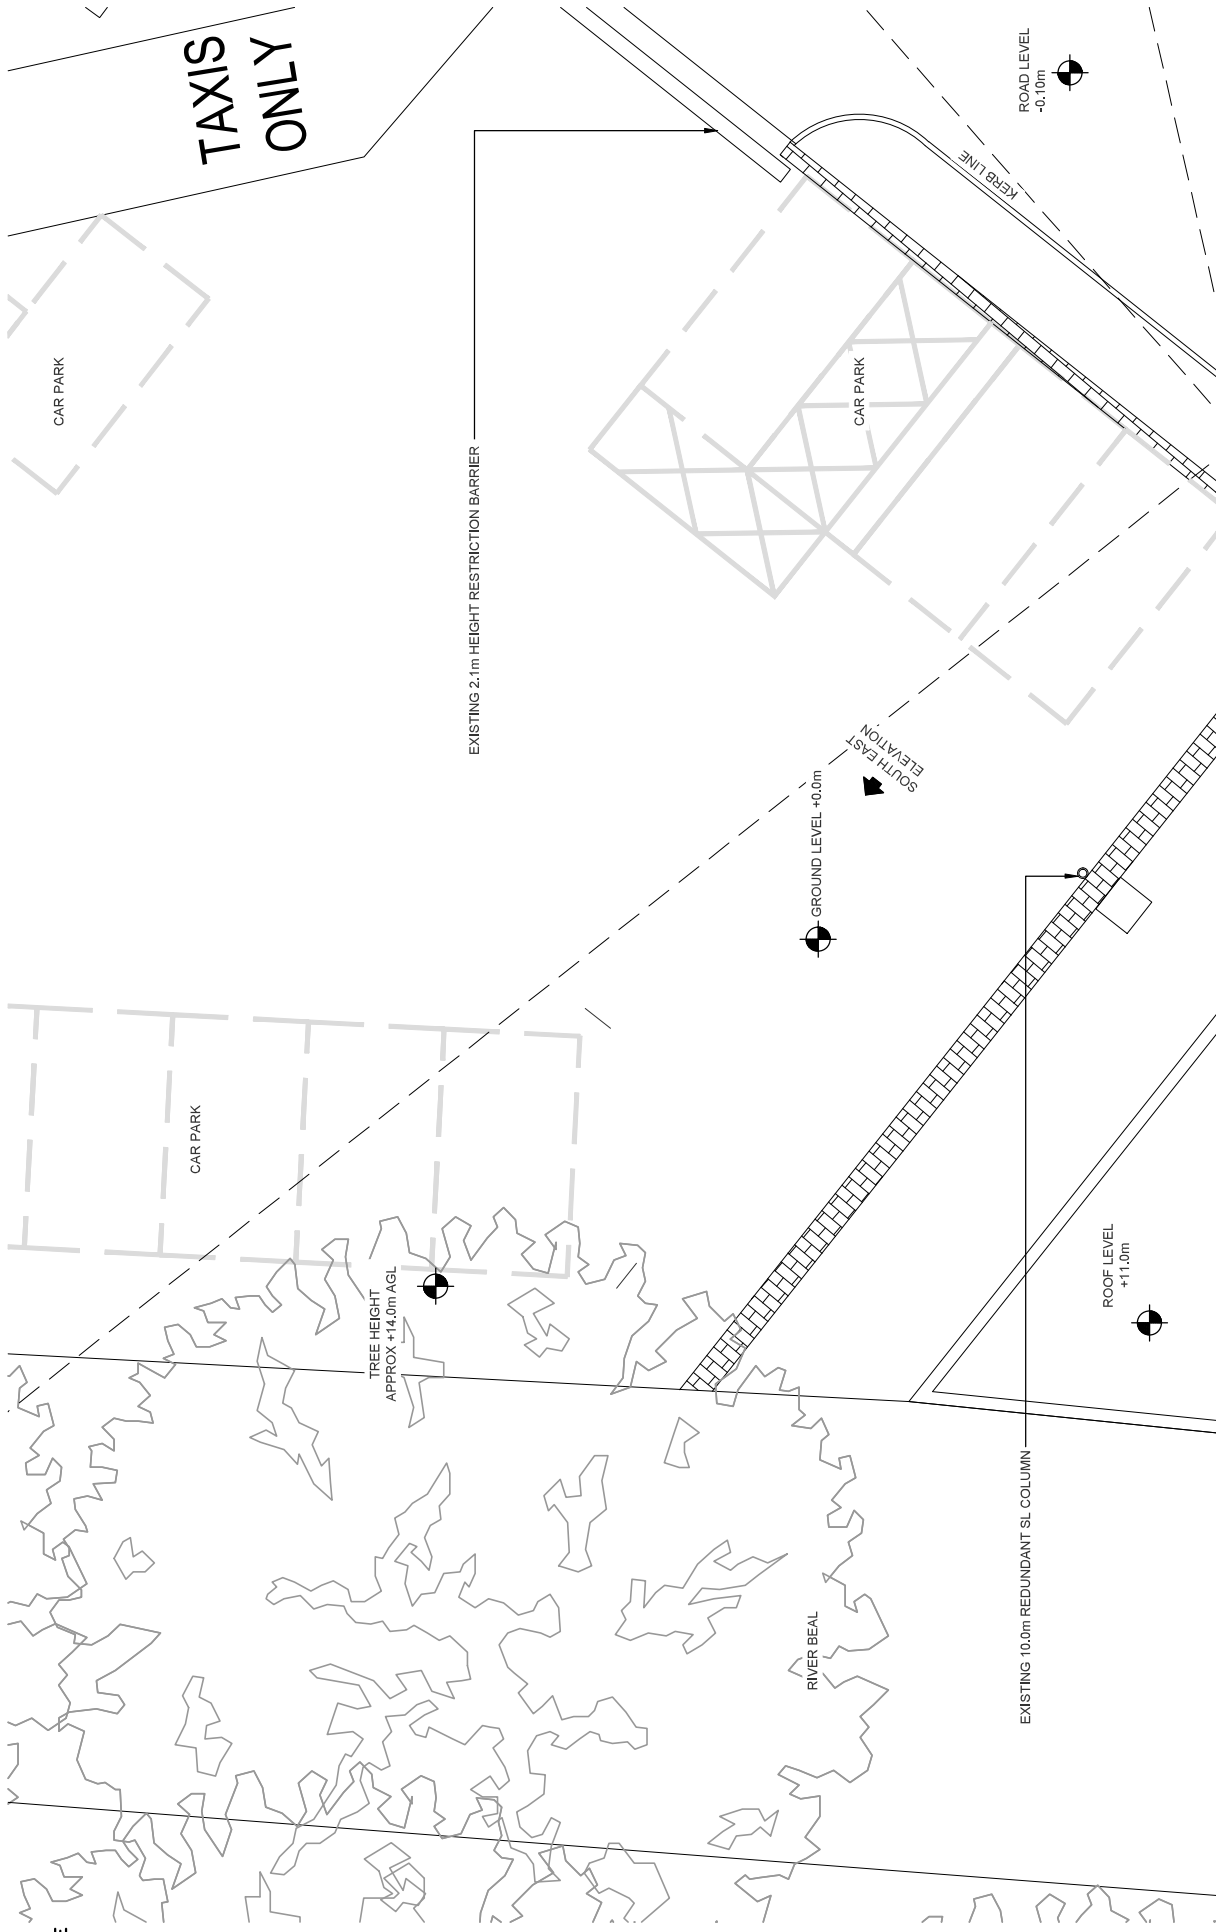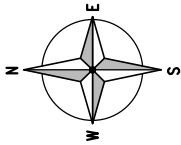


1:100

	Project:		Site Address:		ALL DIMENSIONS ARE IN mm UNLESS NOTED OTHERWISE				Drawing Title:				Purpose of Issue:													
	JET32 Sharer 1 Ref: 104114 Sharer 2 Ref: -		EDMUND STREET CAR PARK MILNROW ROCHDALE GREATER MANCHESTER OL16 4HR						Revision		Modification		By		Ch		Date		EXISTING SITE PLAN		PLANNING					
									A		Issued for Approval		RM		JE		12.02.26		Drawing No.: 200		Drawing Revision: A		Date of Issue: 12.02.26		Pack Revision: B	
									RM		RM		RM		RM		12.02.26		Principal Designer: JET NETWORK SOLUTIONS							
									RM		RM		RM		RM		12.02.26		Checked On: 12.02.26		Designer: JE		Surveyed By: CMcG			
									RM		RM		RM		RM		12.02.26		Checked On: 12.02.26		Designer: JE		Surveyed By: CMcG			
	RM		RM						RM		RM		12.02.26		Checked On: 12.02.26		Designer: JE		Surveyed By: CMcG							
RM		RM		RM		RM		12.02.26		Checked On: 12.02.26		Designer: JE		Surveyed By: CMcG												

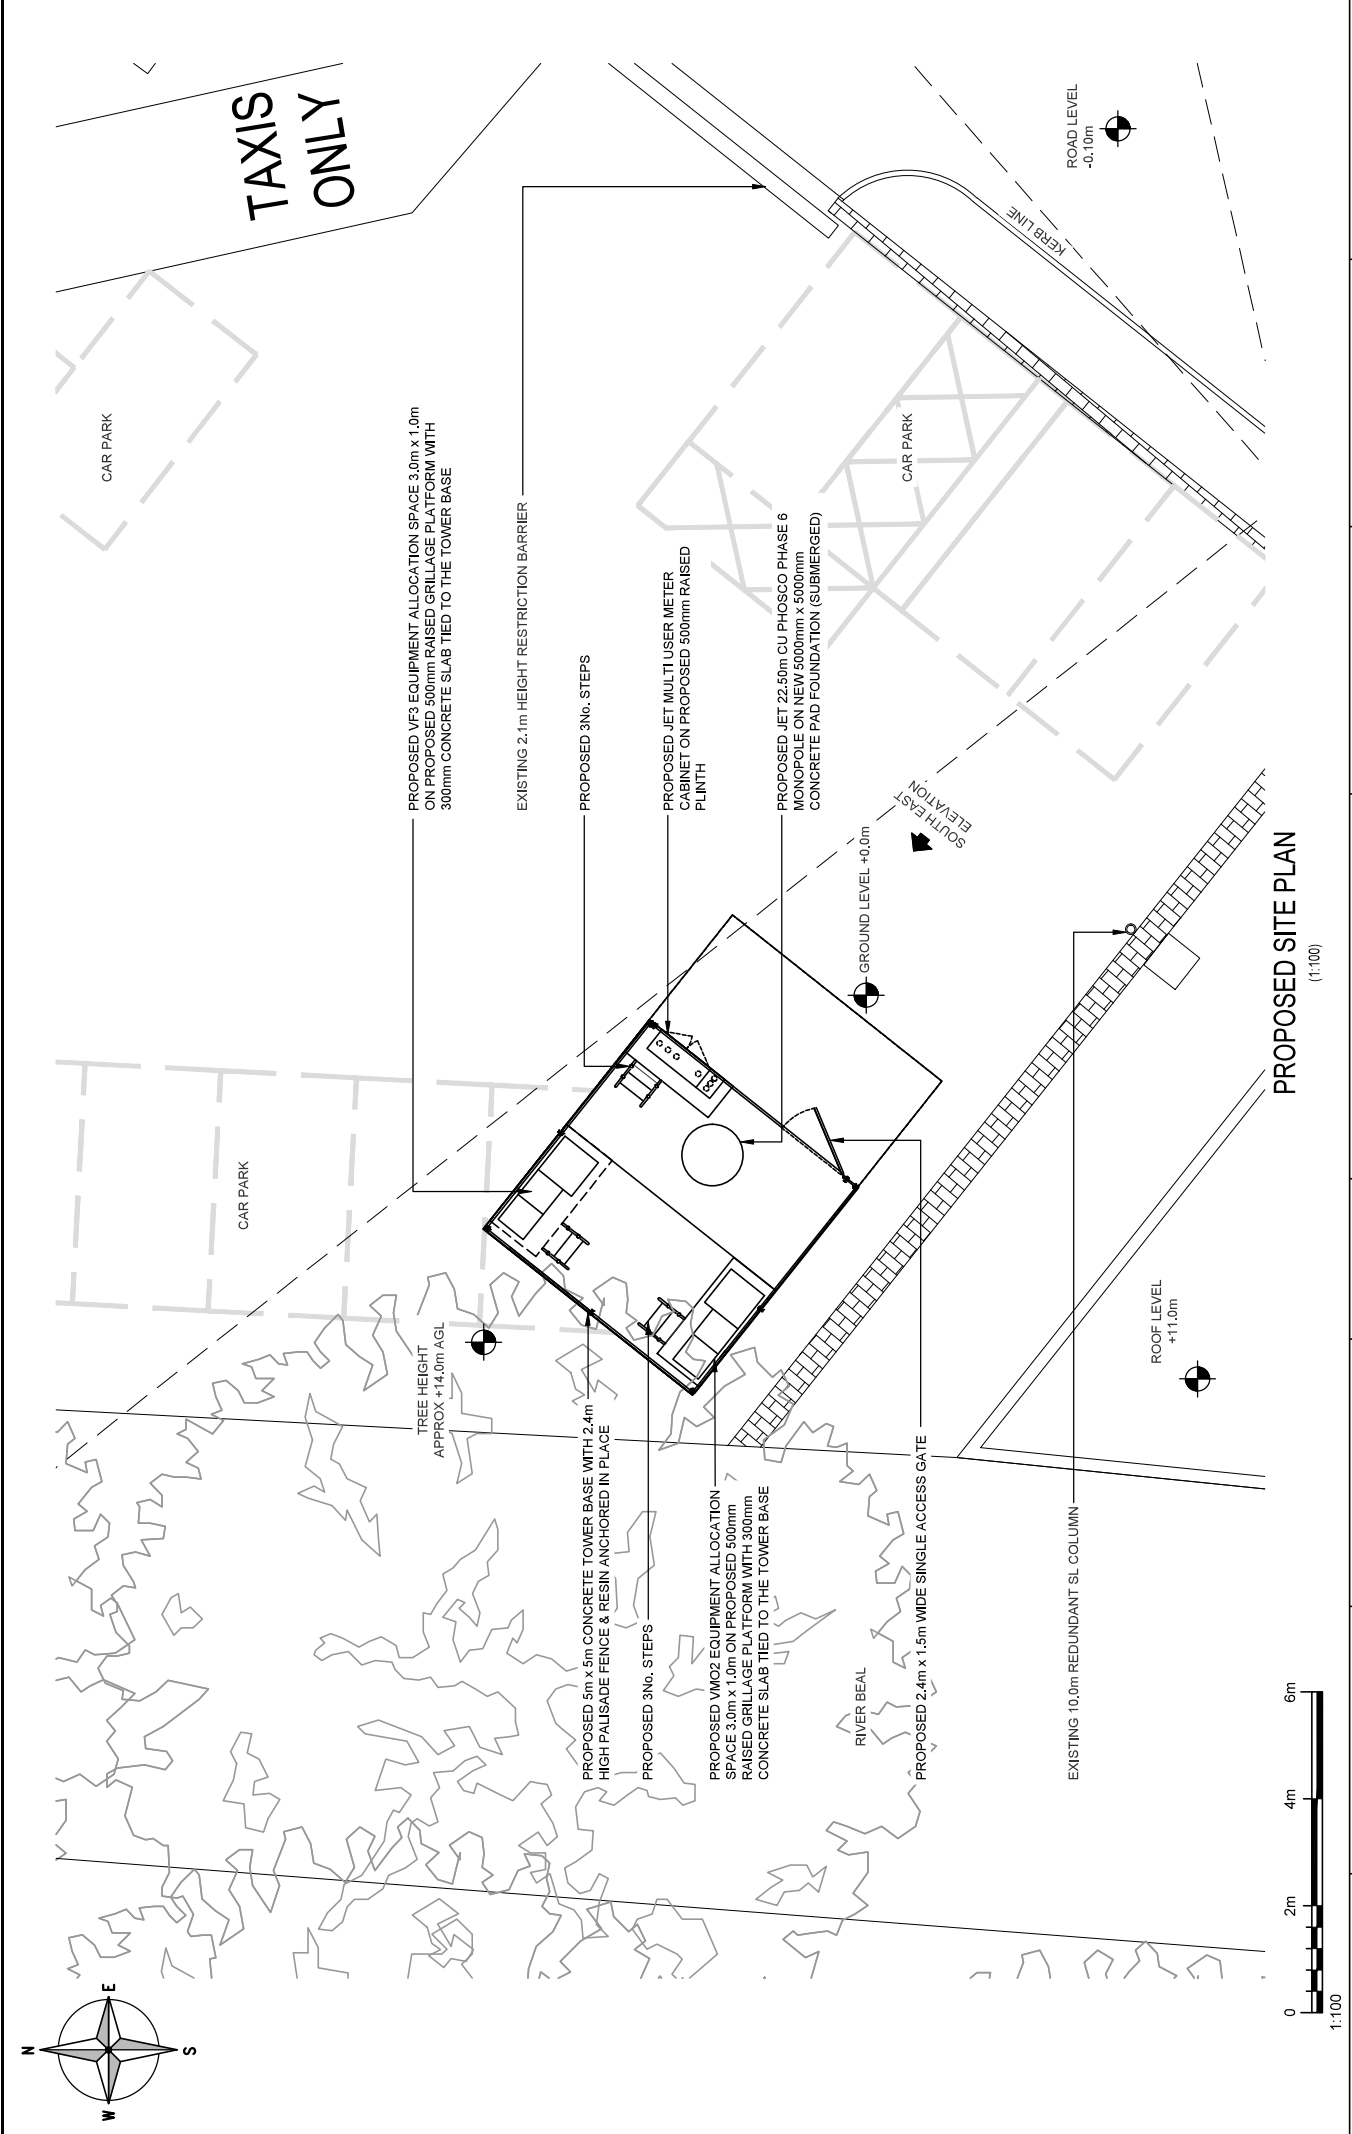


	Project:		Site Address:		Purpose of Issue:	
	JET32		EDMUND STREET CAR PARK MILNROW ROCHDALE GREATER MANCHESTER OL16 4HR		EXISTING SITE PLAN	
	Shaw 1 Ref: 104114	Shaw 2 Ref: -	National Grid Ref: E: 392510 N: 412685		Date of Issue: 12.02.26	Planning Date of Issue: 12.02.26 Pack Revision: B
Cell Name: MILNROW UNWIND PARALLEL			Drawing Title: EXISTING SITE PLAN		Principal Designer: JET NETWORK SOLUTIONS	Surveyed By: CMG
			Drawing No.: 200		Design: JET	
			Drawing By: RM		Drawn On: 12.02.26	Checked By: JE
			Checked By: JE		Checked On: 12.02.26	

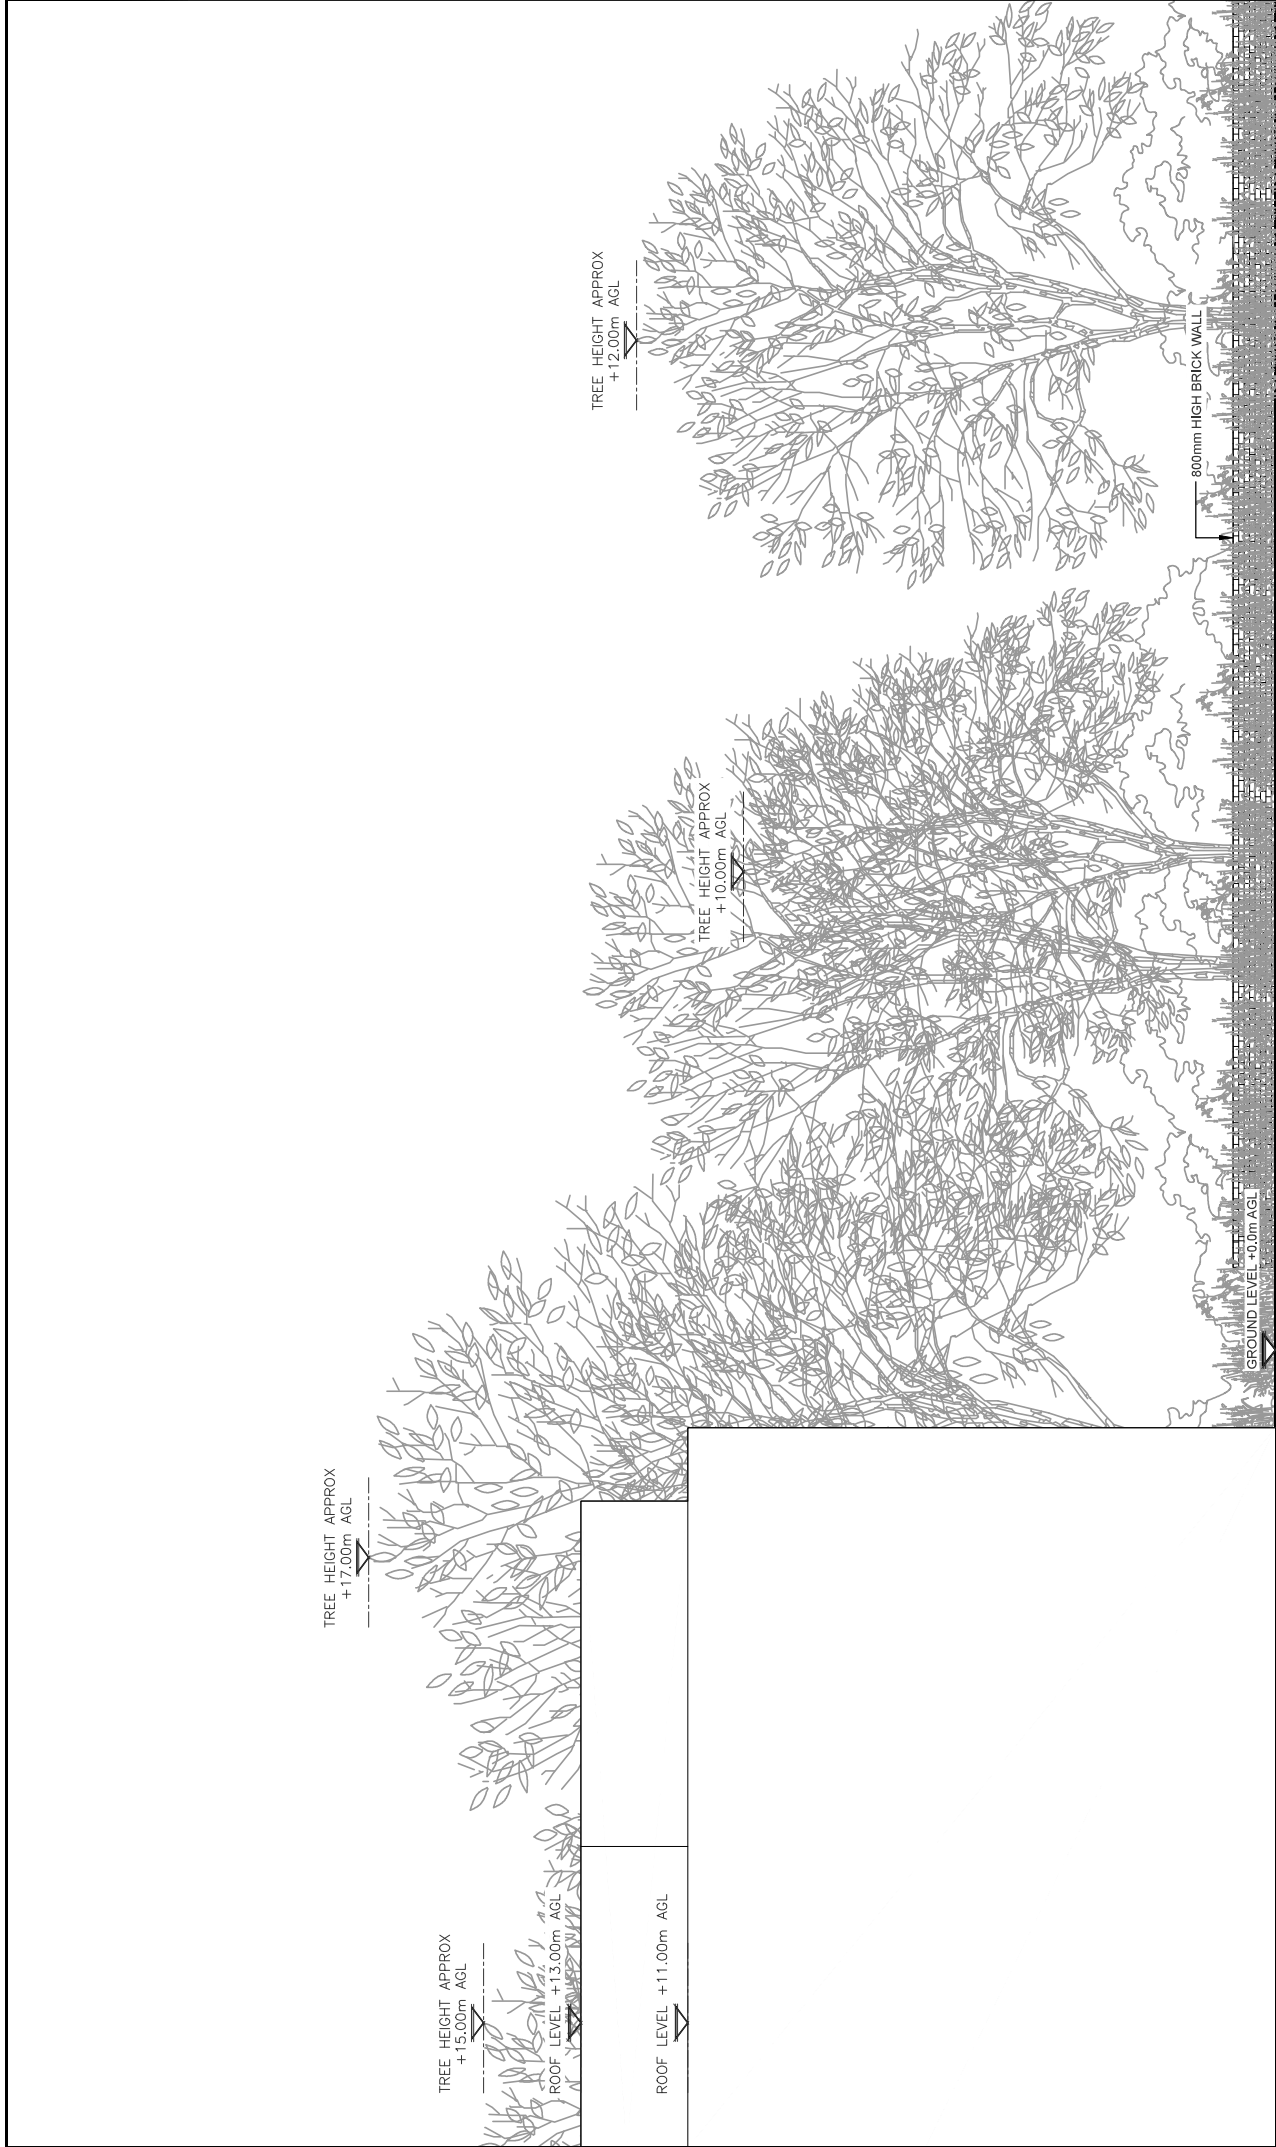

EXISTING NORTH WEST ELEVATION

	Project:		Site Address:		Drawing Title:		Purpose of Issue:	
	JET32		EDMUND STREET CAR PARK		EXISTING SITE ELEVATION		PLANNING	
	Sheet 1 Ref:	Sheet 2 Ref:	MILNROW		Drawing No.:	Drawing Revision:	Date of Issue:	Pack Revision:
	104114	-	ROCHDALE		300	A	12.02.26	B
Cell Name:			GREATER MANCHESTER		Drawn By:	Drawn On:	Principal Designer:	
			OL16 4HR		RM	12.02.26	JET NETWORK SOLUTIONS	
			National Grid Ref:		Checked By:	Checked On:	Designer:	Surveyed By:
			E: 392510 N: 412685		JE	12.02.26	JE	CMcG
			MILNROW UNWIND PARALLEL					

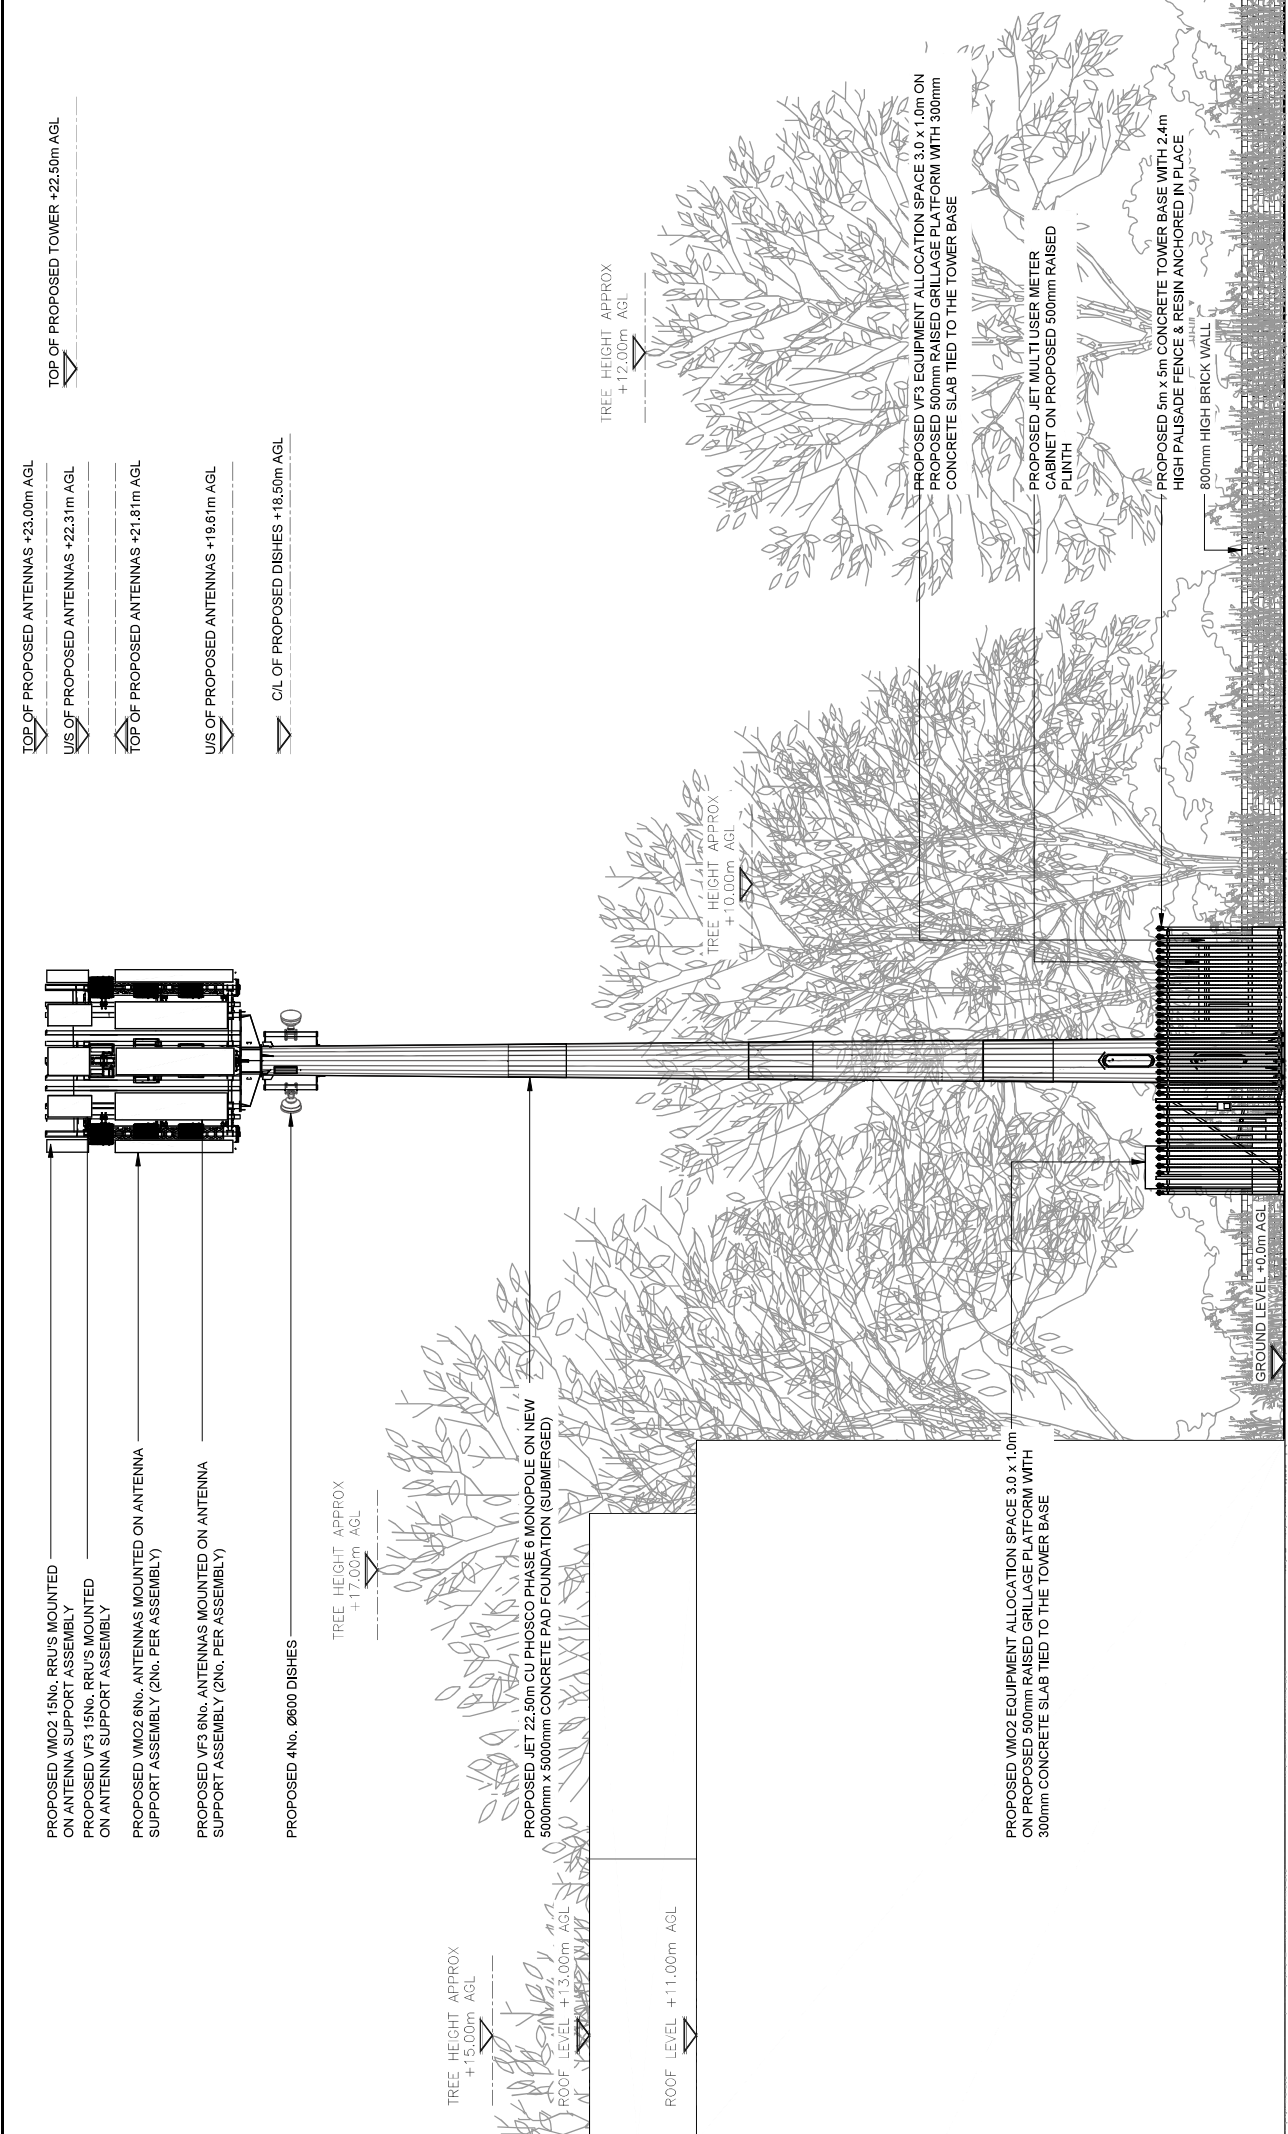

		Project: JET32		Site Address: EDMUND STREET CAR PARK MILNROW ROCHDALE GREATER MANCHESTER OL16 4HR		National Grid Ref: E: 392510 N: 412685	
Sharer 1 Ref: 104114		Sharer 2 Ref: -		Cell Name: MILNROW UNWIND PARALLEL			
Rev: A		Issued for Approval		Modification		ALL DIMENSIONS ARE IN mm UNLESS NOTED OTHERWISE	
B		VF3 Added		RM JE 01/05/25		(1:100)	
				By: RM GH		Date: 12/02/26	
				Drawing No.: 301		PROPOSED SITE ELEVATION	
				Drawing Revision: B		Date of Issue: 12/02/26	
				Drawn By: RM		Principal Designer: JET NETWORK SOLUTIONS	
				Checked By: JE		Designer: JE	
						Surveyed By: CMcG	
						Purpose of Issue: PLANNING	
						Pack Revision: B	

PROPOSED NORTH WEST ELEVATION