



Copyright of this drawing is vested in BPM Architectural and it may not be copied or reproduced without written consent. All dimensions are to be taken from this drawing. DO NOT SCALE OFF THIS DRAWING. ... or its content. All contractors must visit the site and be responsible for taking and checking all dimensions relative to their work. BPM Architectural are to be advised of any variation between drawings and site conditions. Electronic data drawings issued for 'read only' use should not be reprinted for measurement. All dimensions and levels should be taken only from those values stated in text, on the drawings.

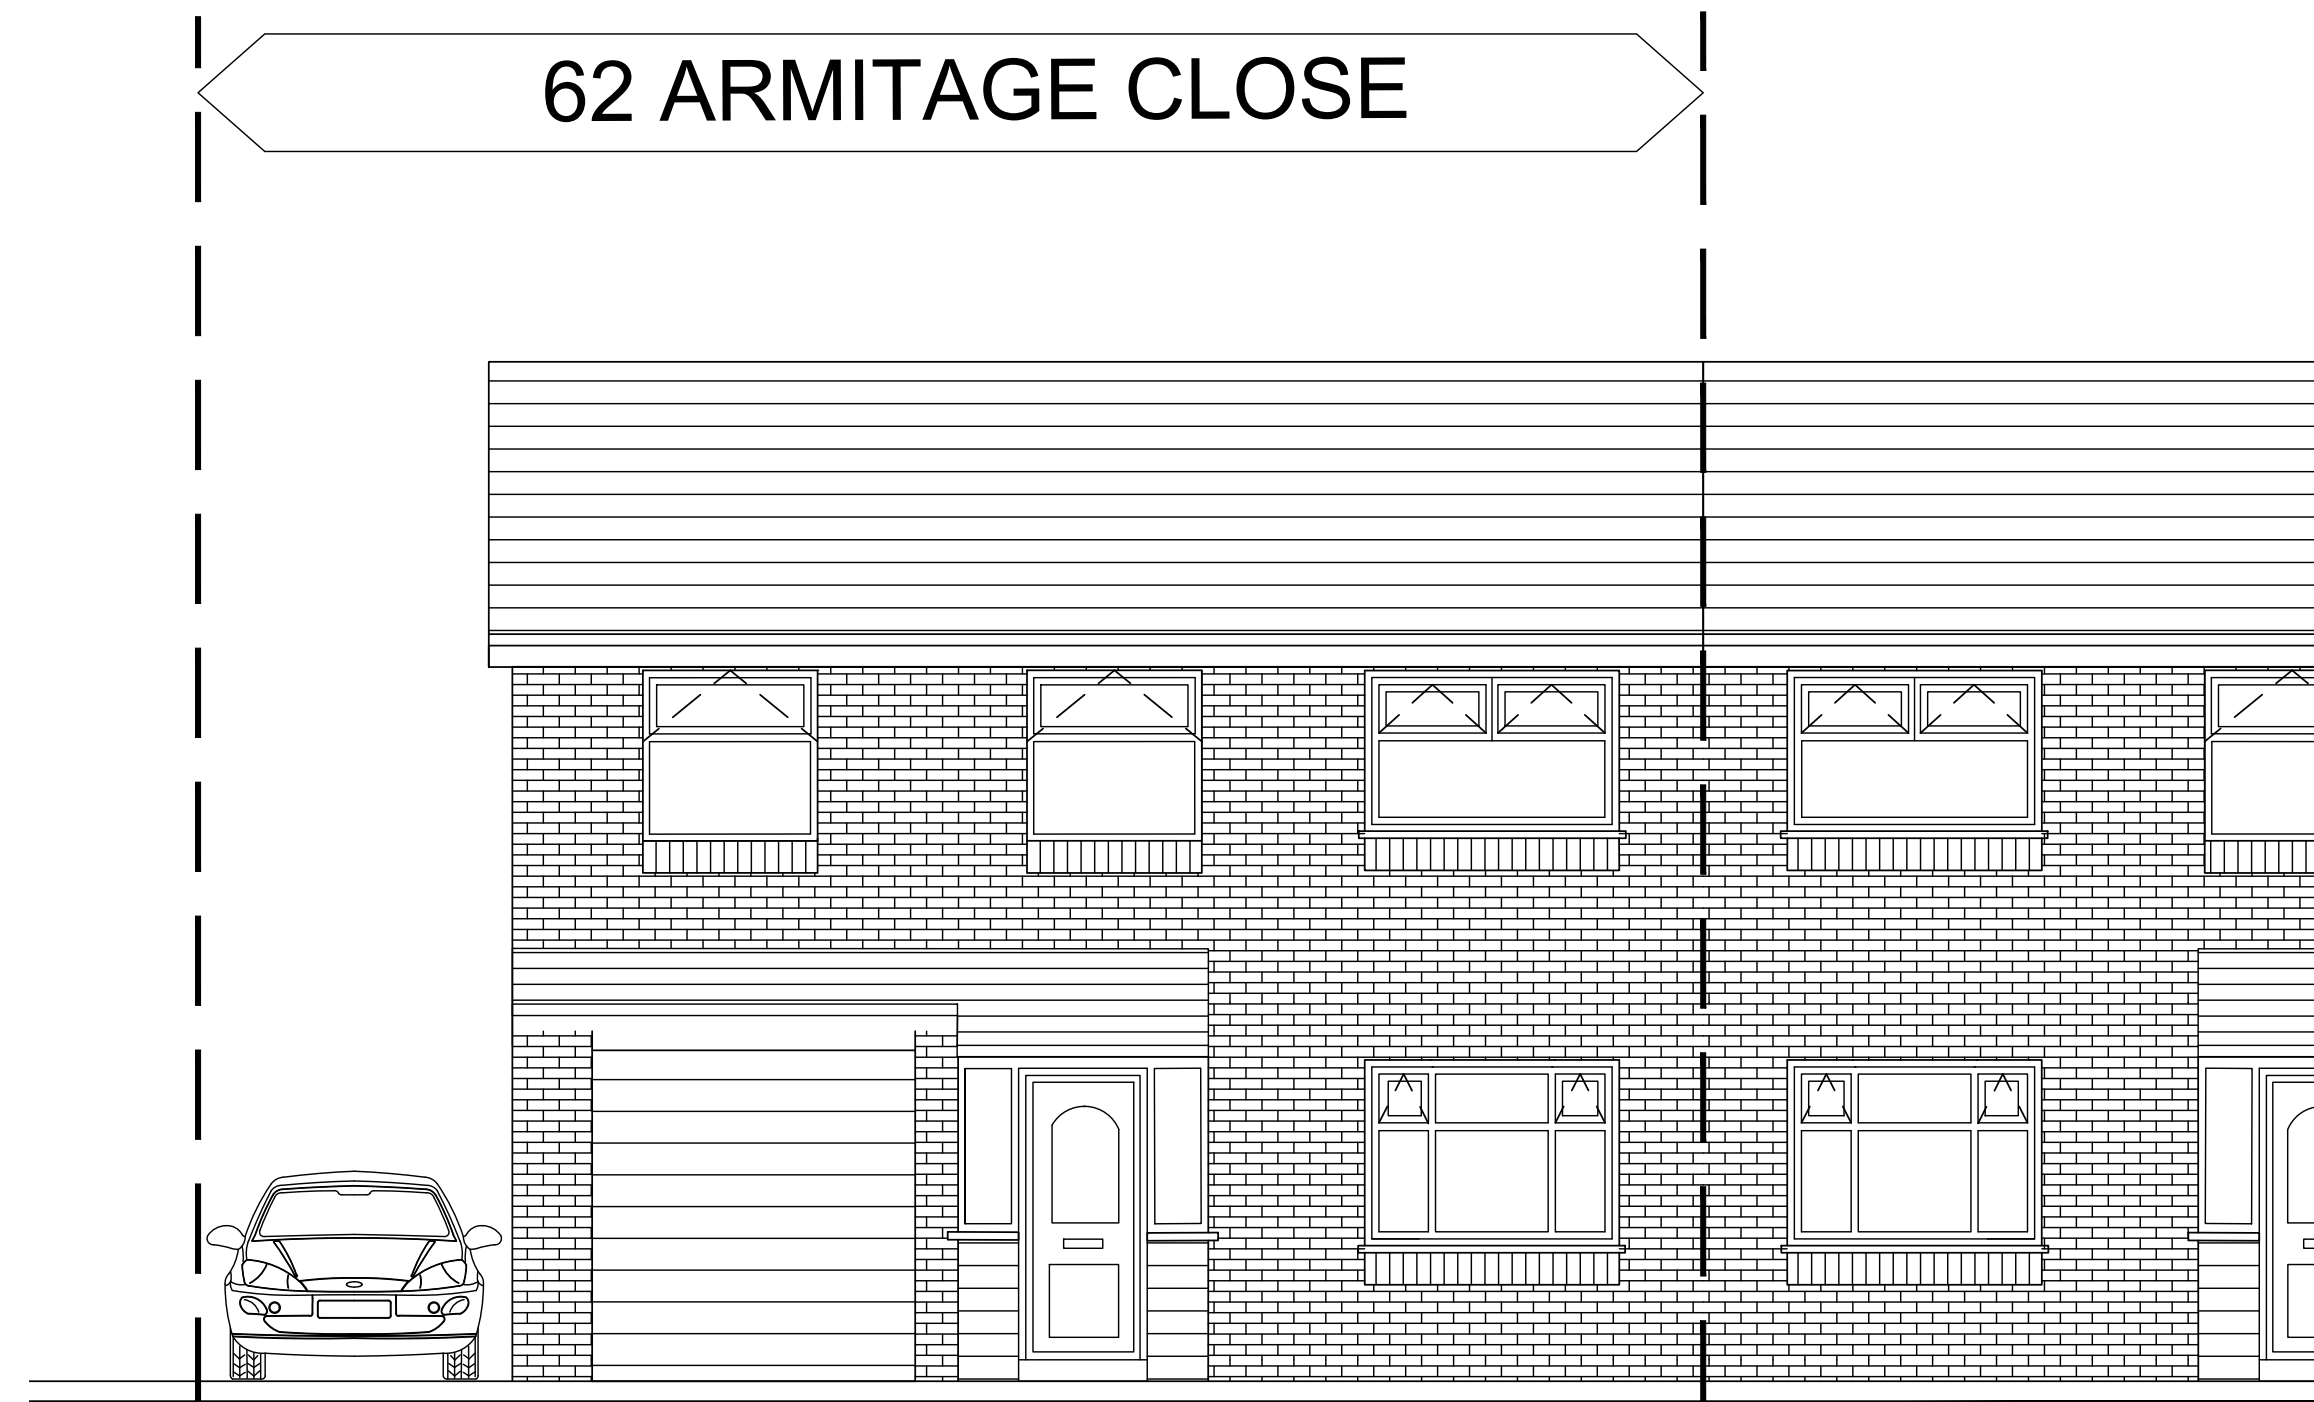


FRONT ELEVATION


0 5m

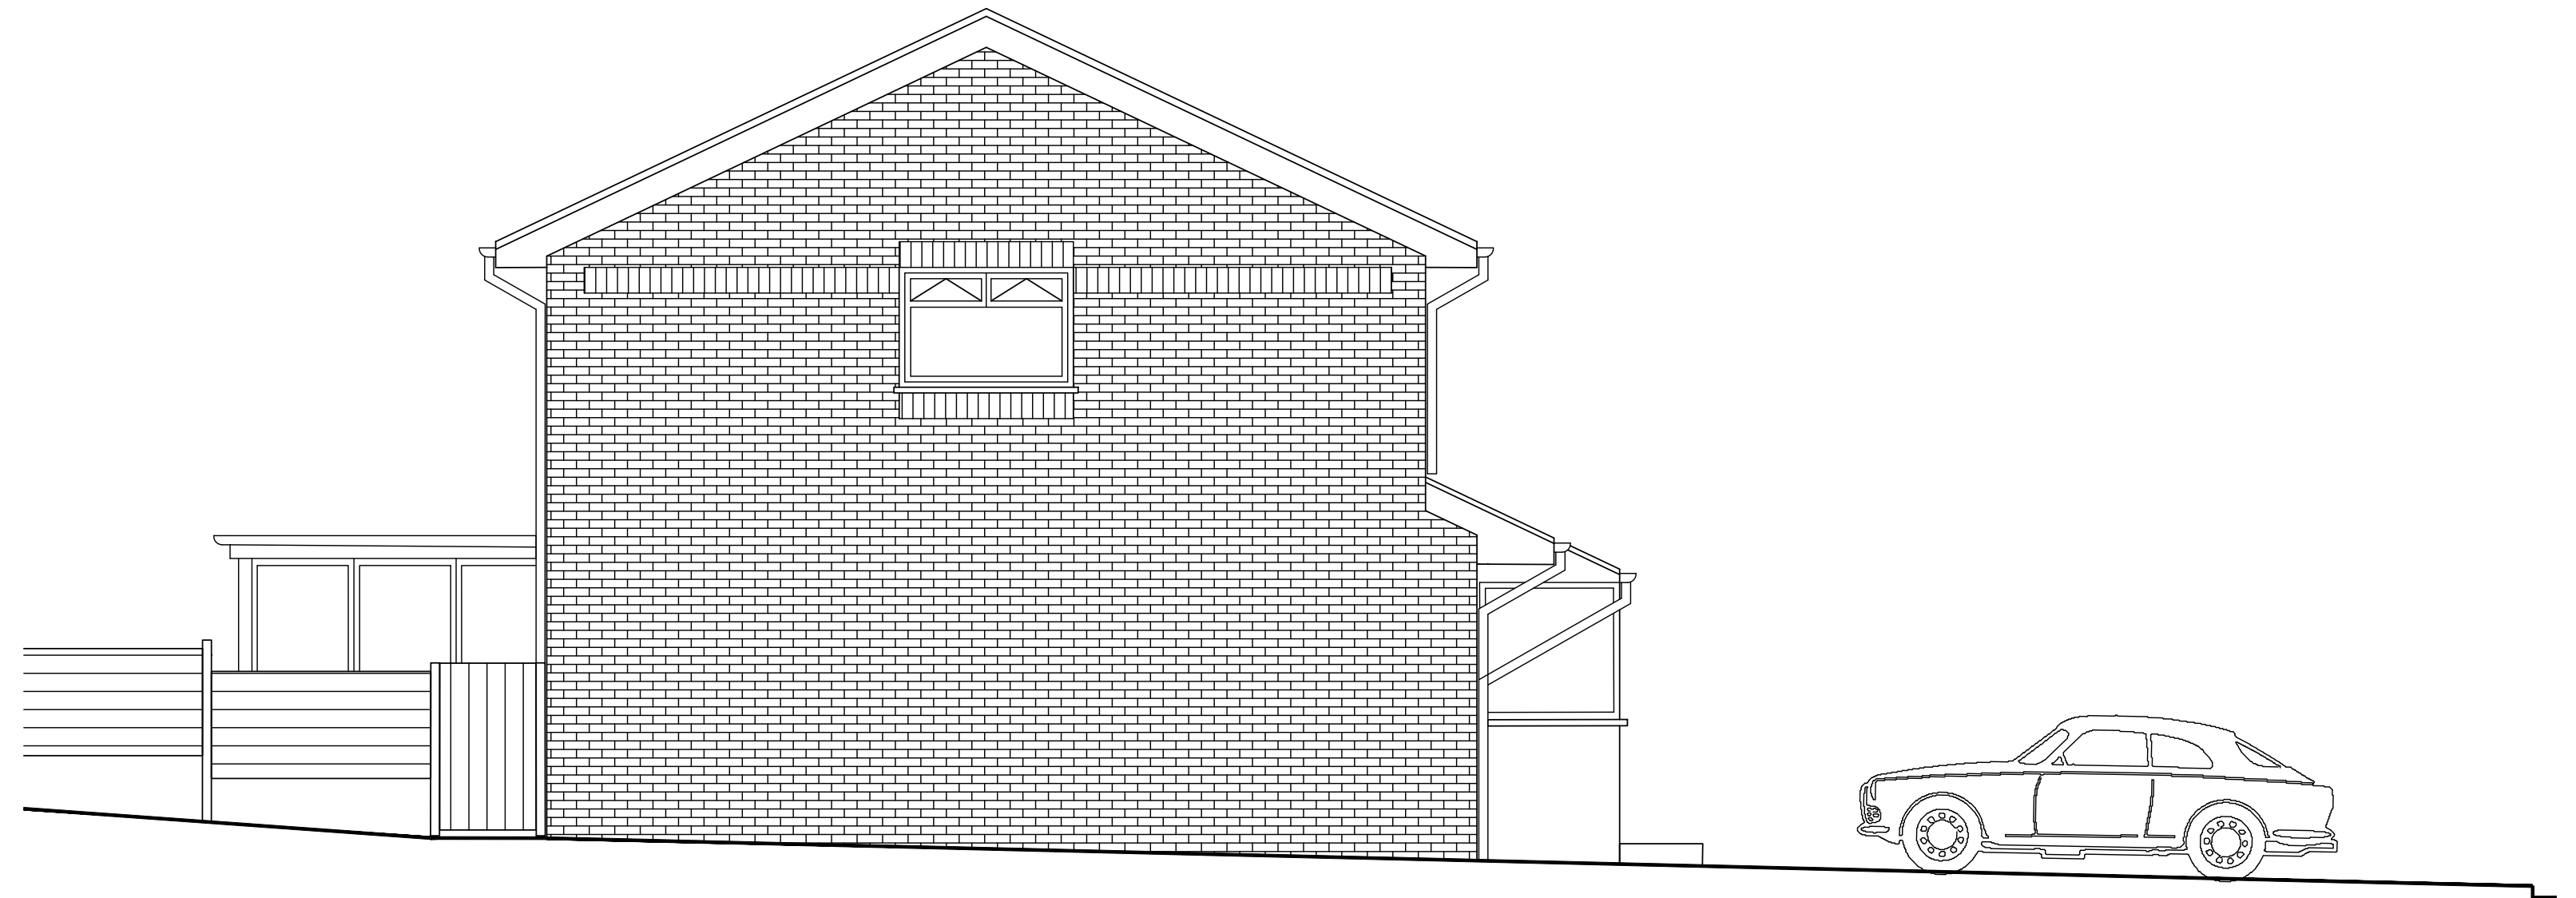

SIDE ELEVATION 1

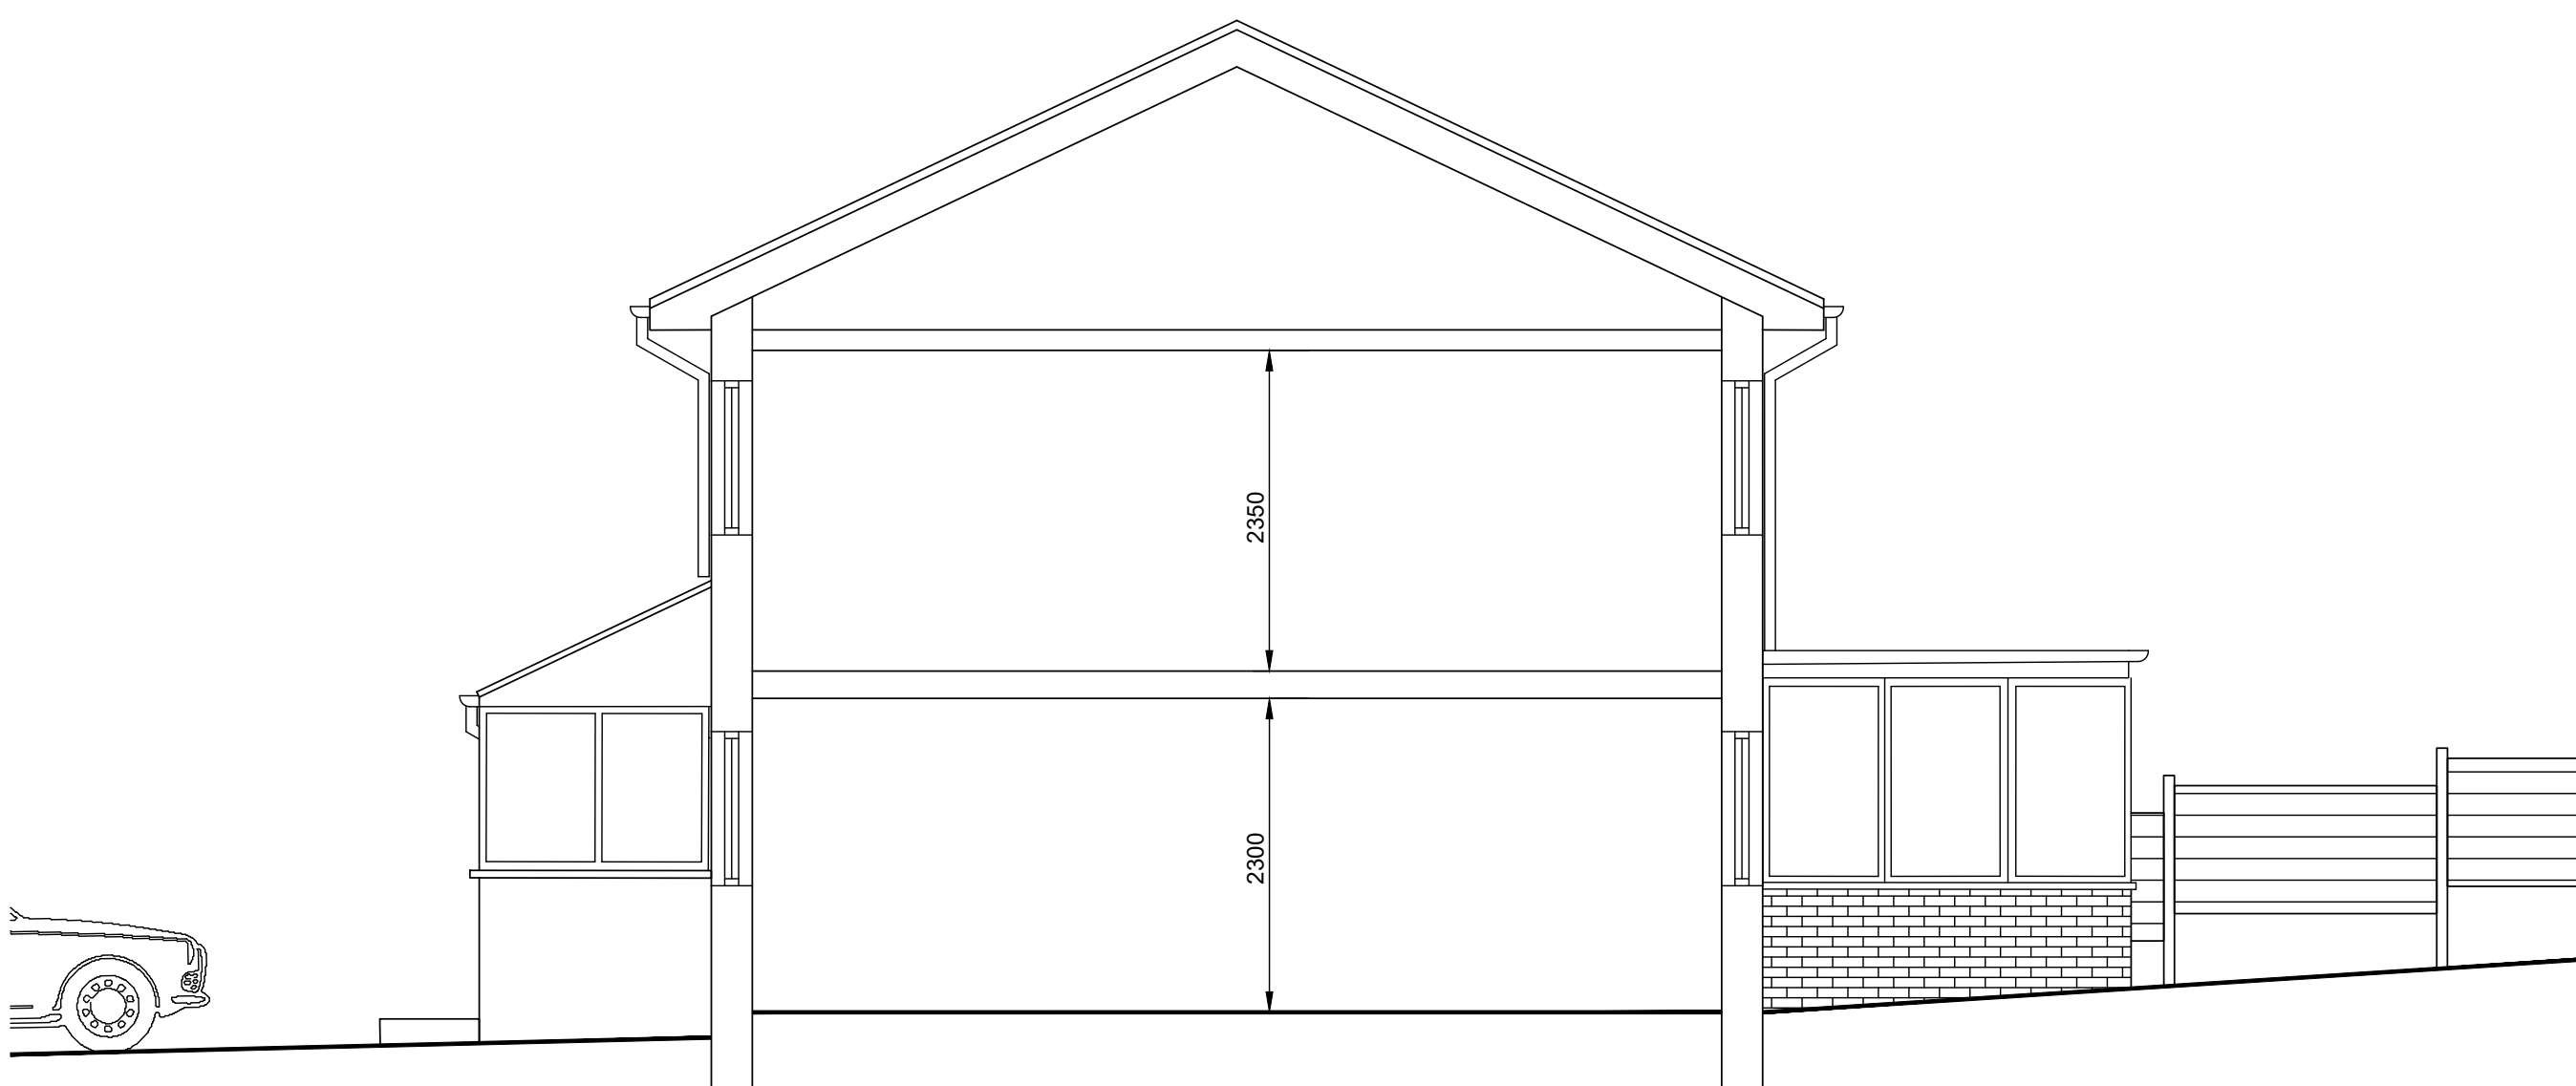

SIDE ELEVATION 2

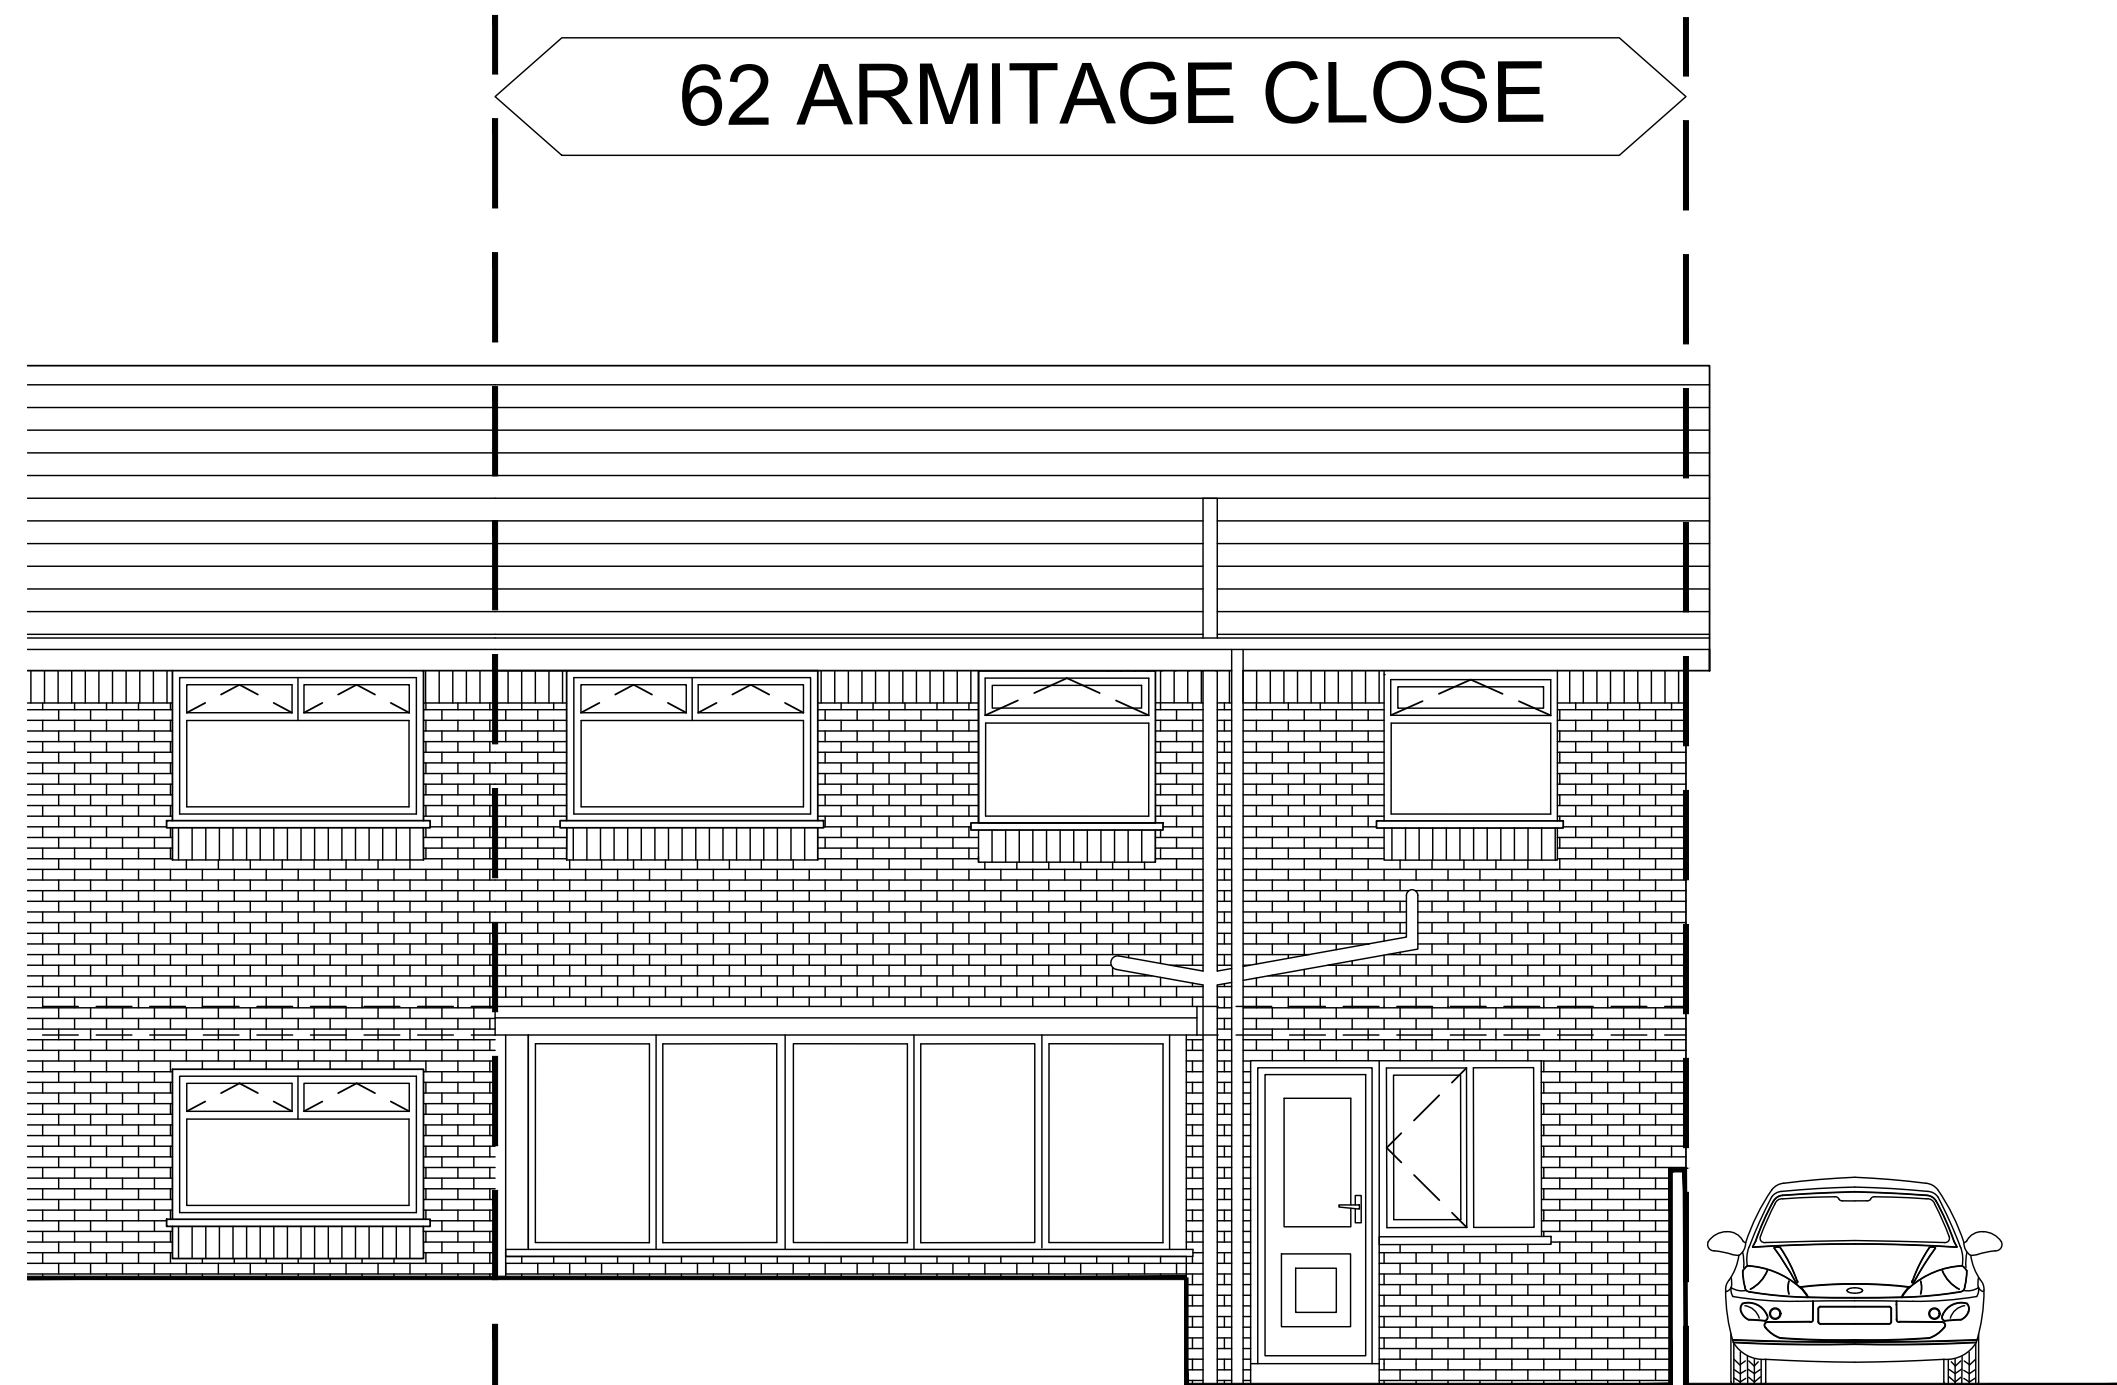

REAR ELEVATION

REV: DATE: DETAILS:

BM ARCHITECTURAL DESIGNS
APARTMENT 8,
224 GREAT CLOWES STREET,
SALFORD M7 2ZS
email: benjamin.maguire10@gmail.com

PR JECT: 62 ARMITAGE CLOSE, MIDDLETON
ROCHDALE M24 4PA

TITLE: PROPOSED ELEVATIONS

CLIENT: MR. ARSHAD GONDAL

SCALE: 1:50@A1 DATE: 04/26 DRAWN: BM

STATUS: PLANNING

DRAWING NO: BMAD/0426/ARM/PL4 REV: