



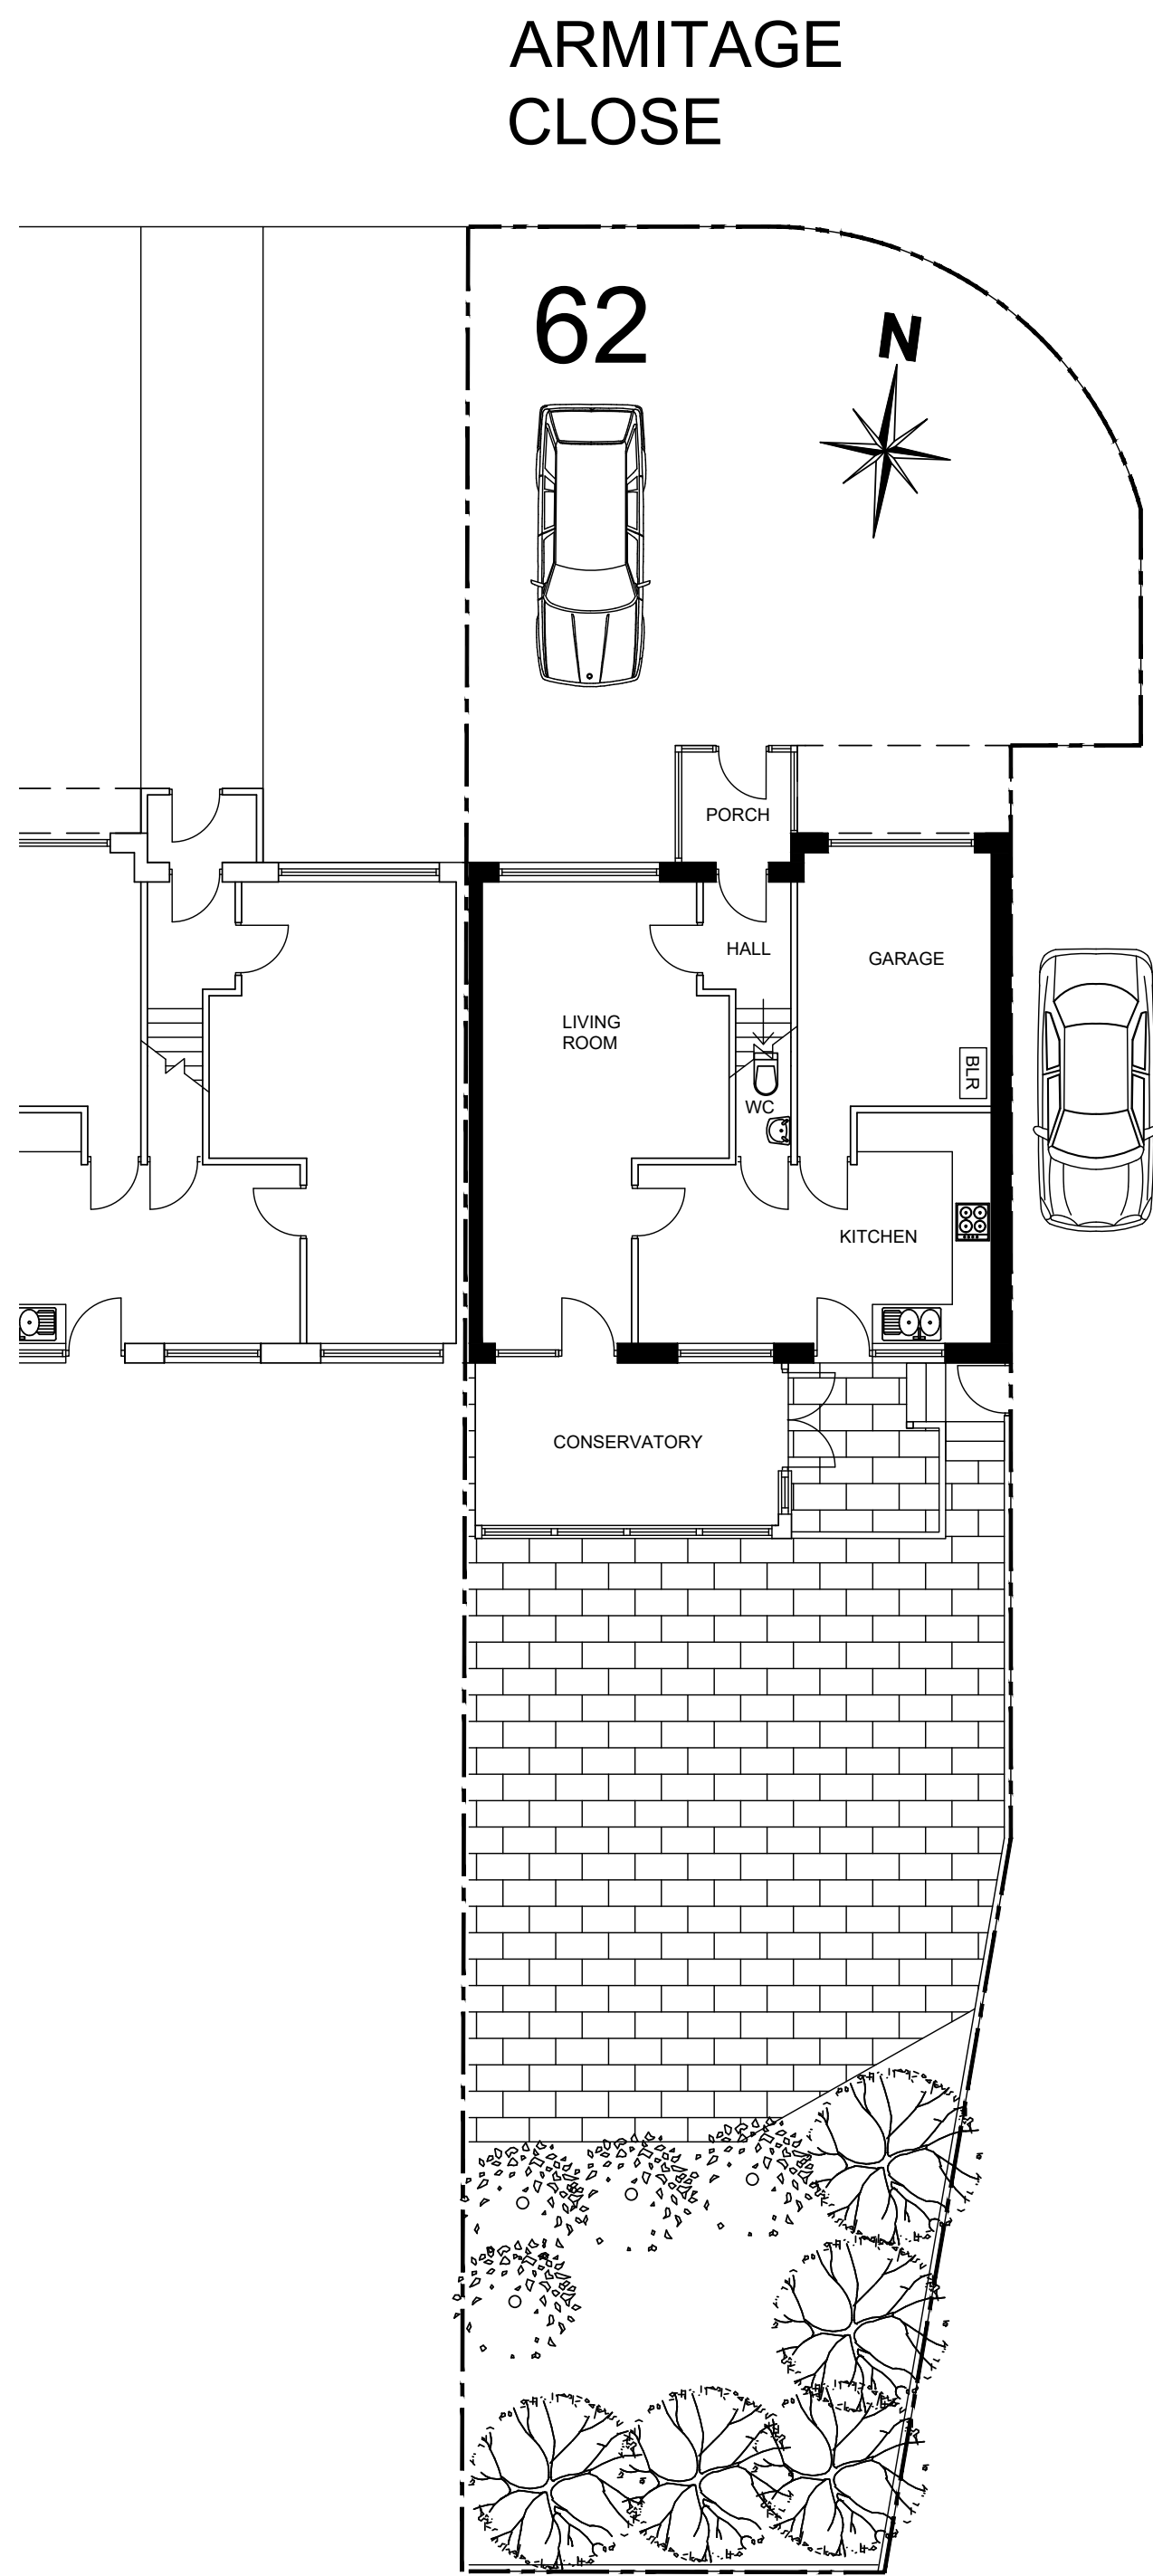


SITE PLAN
1:100 @ A1

ARMITAGE
CLOSE

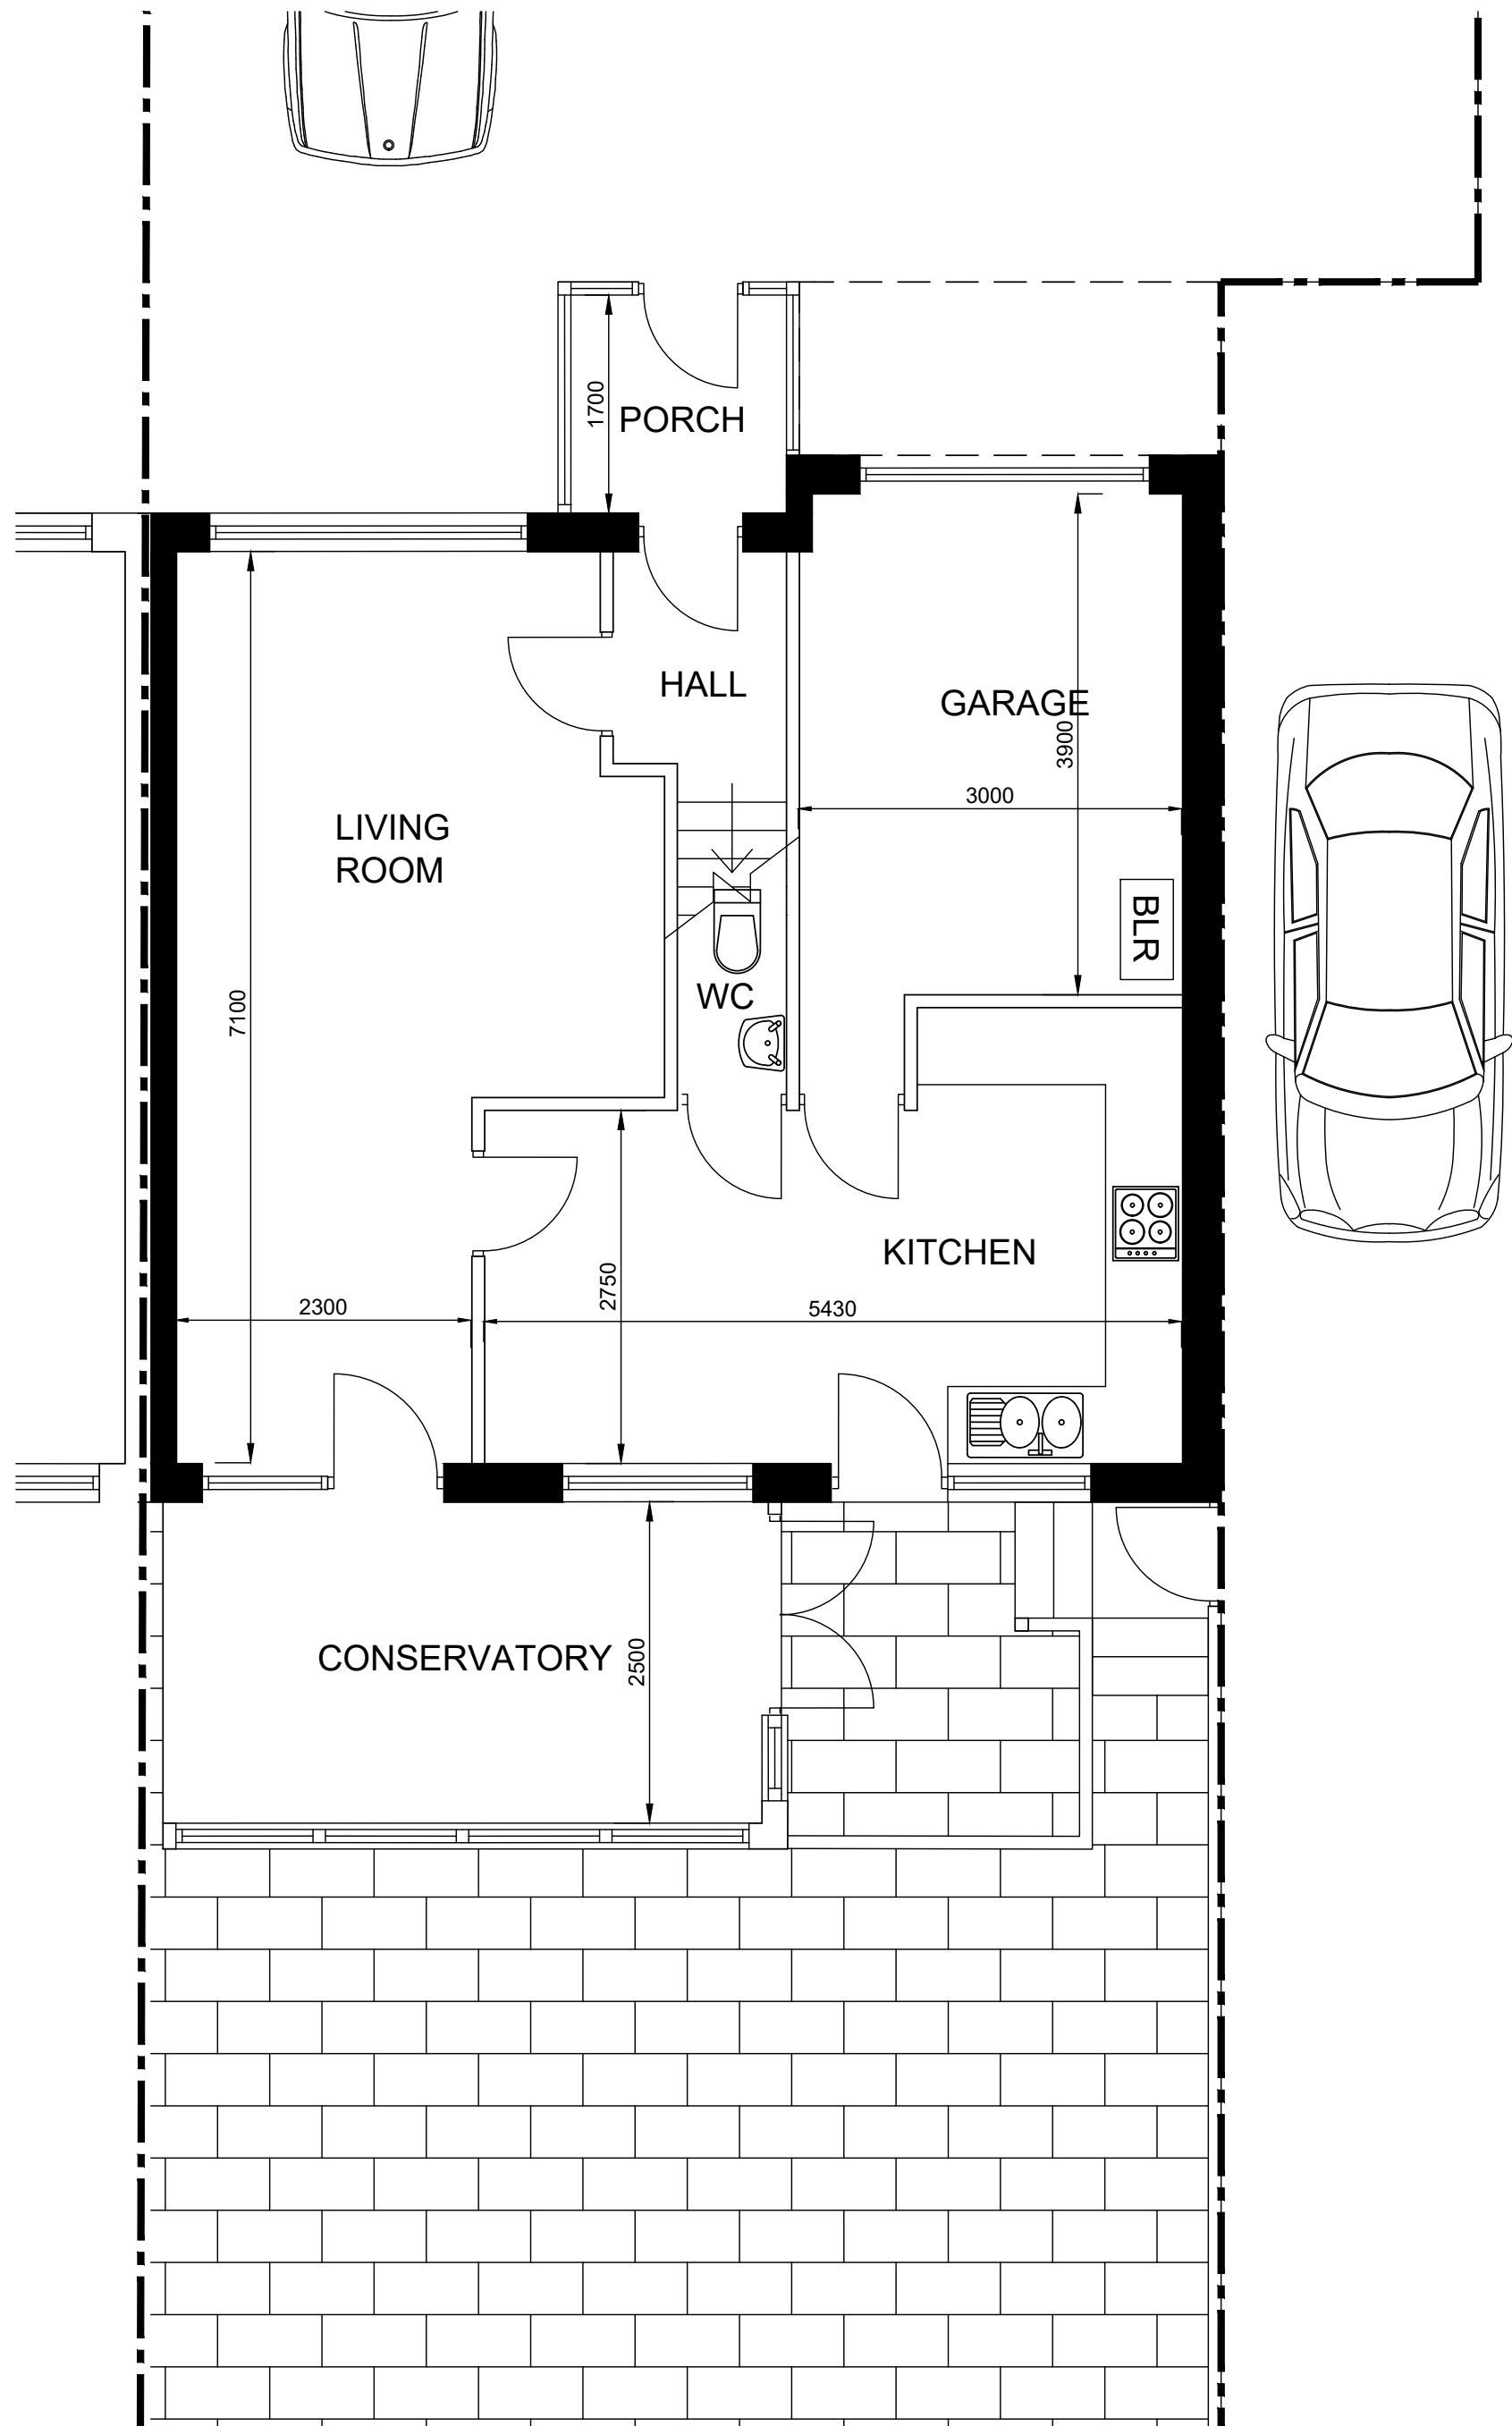

GROUND
FLOOR
PLAN

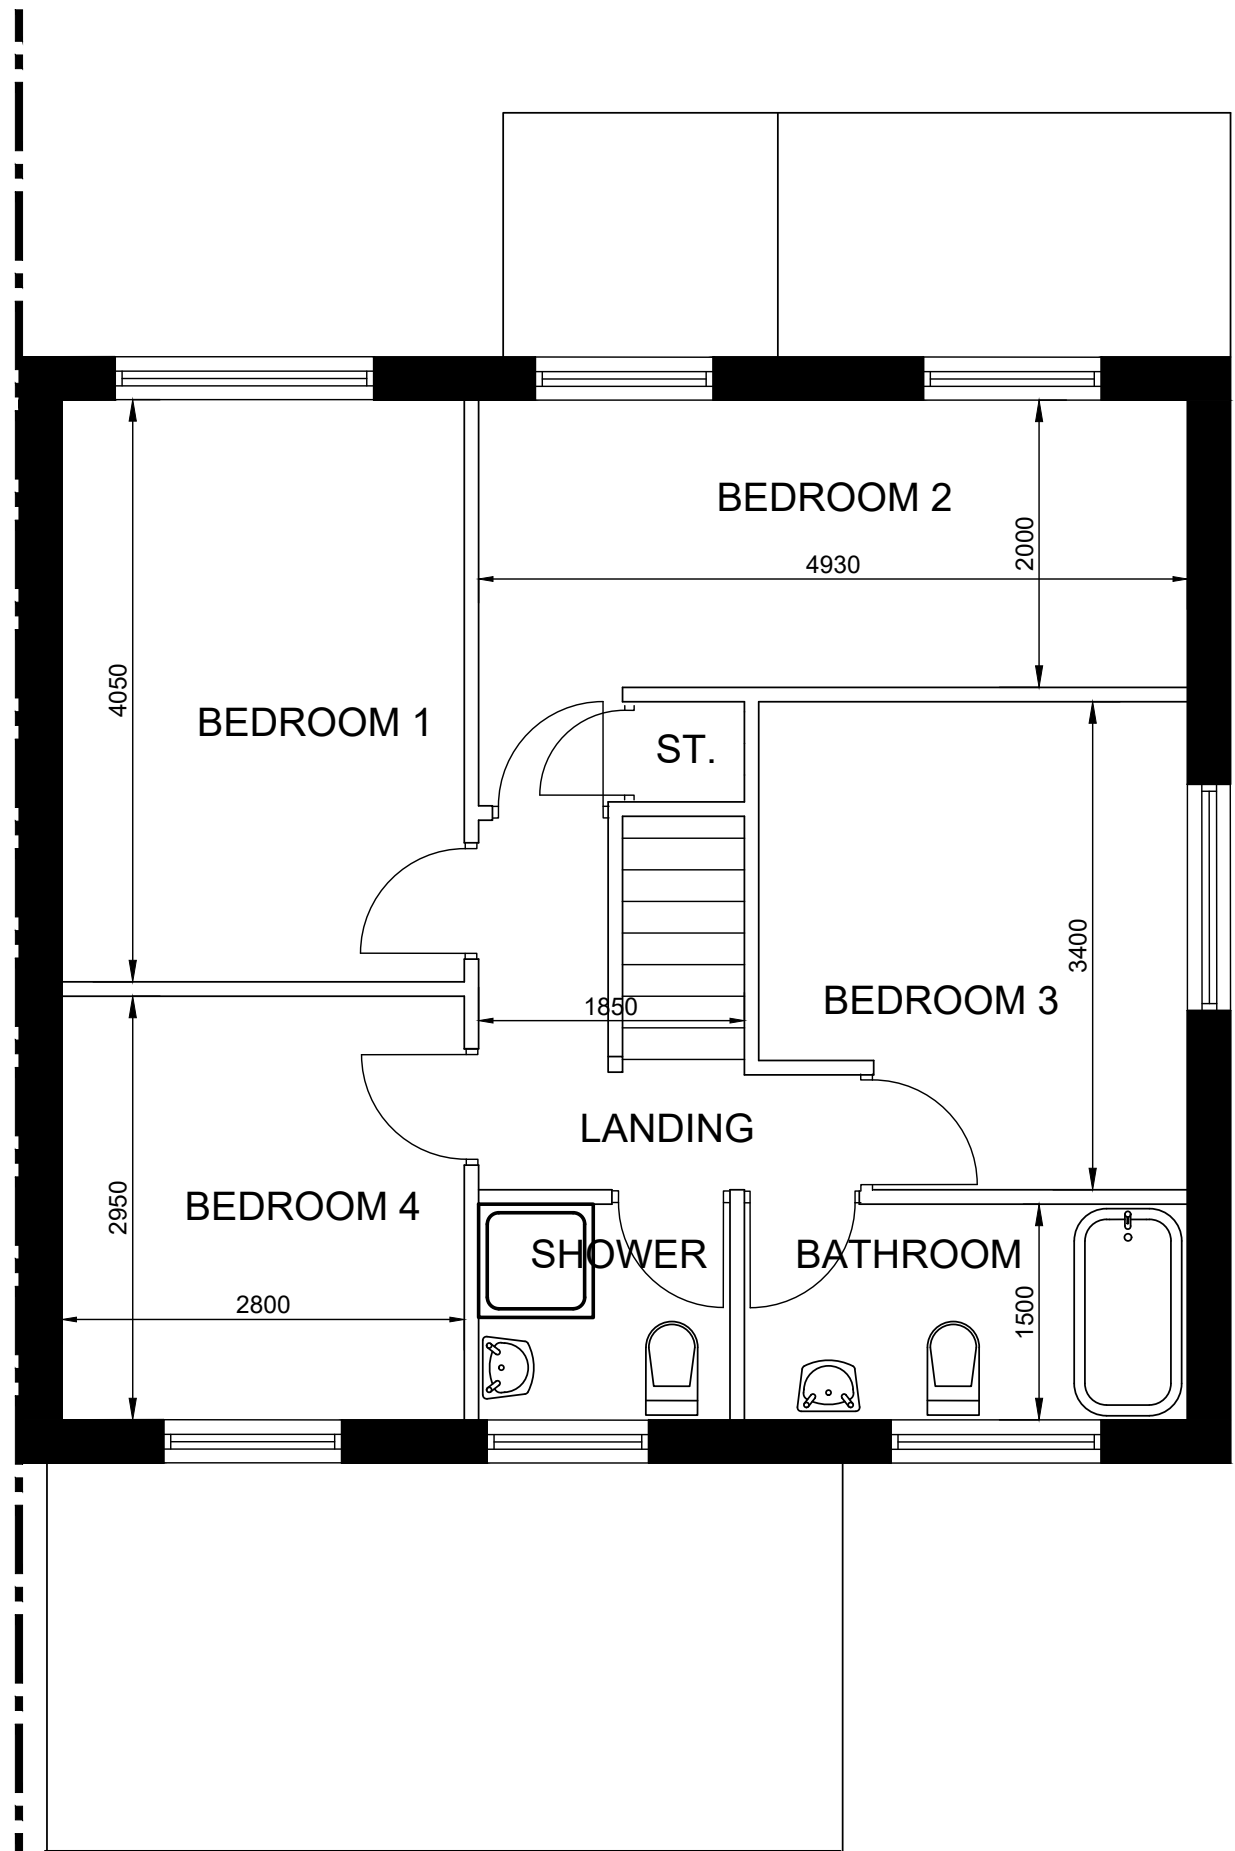

FIRST
FLOOR
PLAN

REV: DATE: DETAILS:

BM ARCHITECTURAL DESIGNS
APARTMENT 8,
224 GREAT CLOWES STREET,
SALFORD M7 2ZS
email: benjamin.maguire10@gmail.com

PROJECT: 62 ARMITAGE CLOSE, MIDDLETON
ROCHDALE M24 4PA

TITLE: PROPOSED SITE PLAN AND PLANS

CLIENT: MR. ARSHAD GONDAL

SCALE: 1:50@A1 DATE: 04/26 DRAWN: BM

STATUS: PLANNING

DRAWING NO: BMAD/0426/ARM/PL3 REV: